




North West Elevation

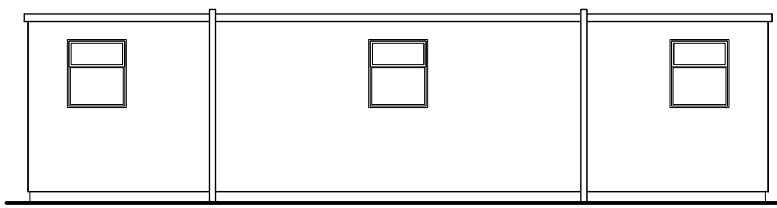


South West Elevation

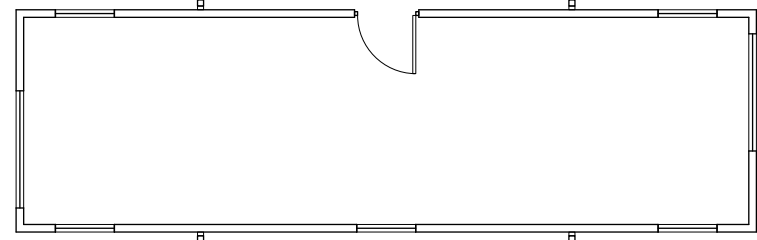


Floor Plan

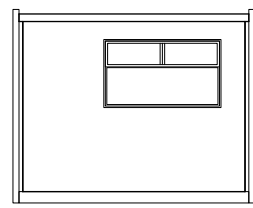


North West Elevation

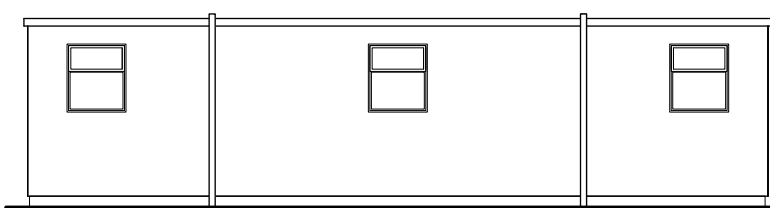


South West Elevation

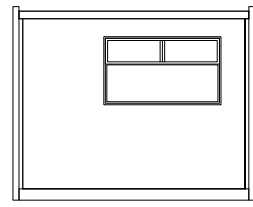


South East Elevation

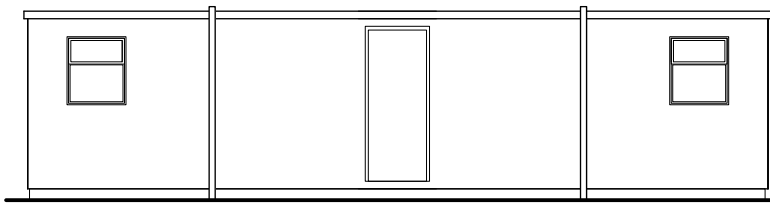

North East Elevation

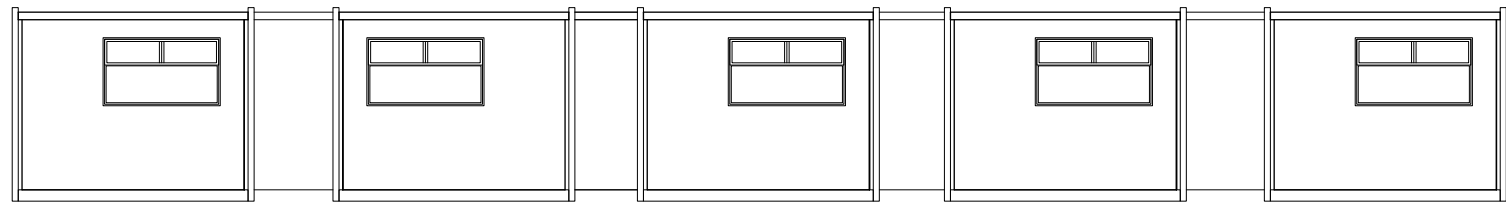


South East Elevation

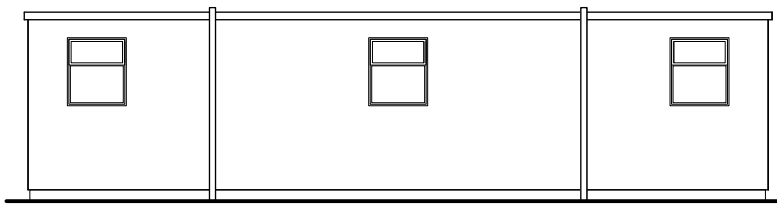


North East Elevation


Portacabin B

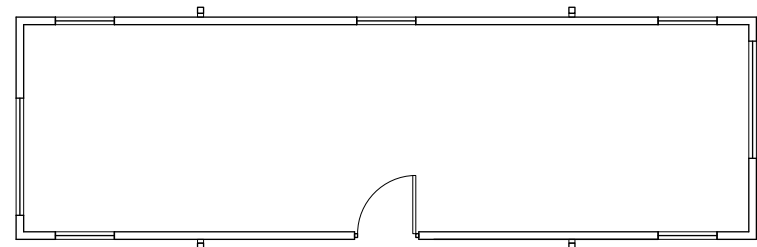


Floor Plan

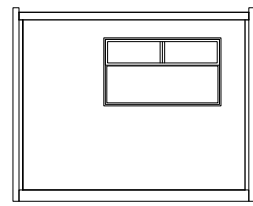


North West Elevation

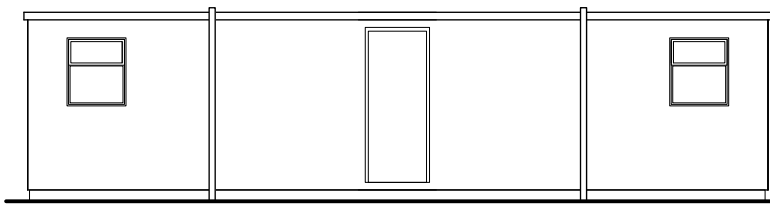


South West Elevation

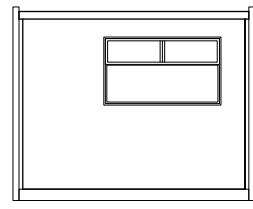


South East Elevation

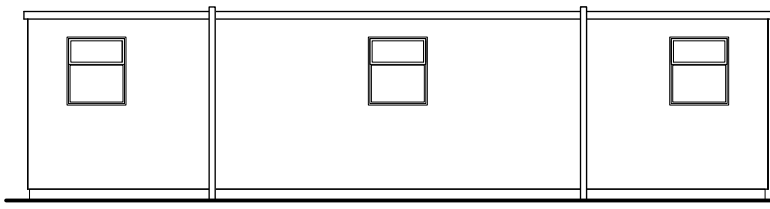

North East Elevation

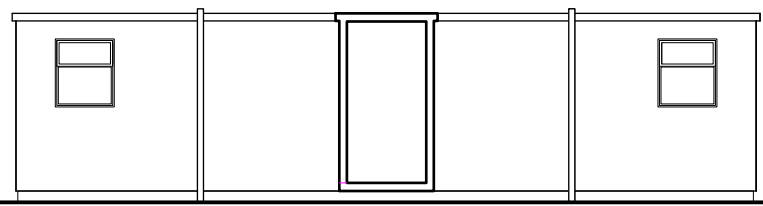


Sectional South West Elevation AA, BB and CC

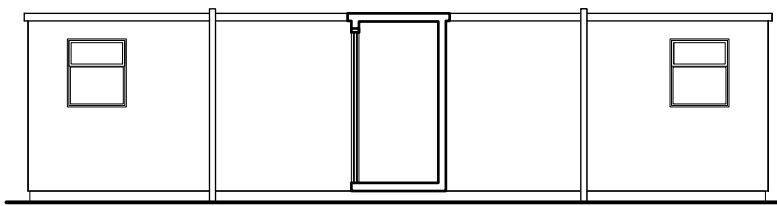


Sectional South West Elevation DD


Portacabin C

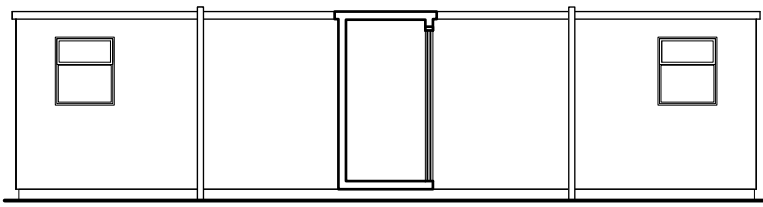

Sectional North East Elevation HH


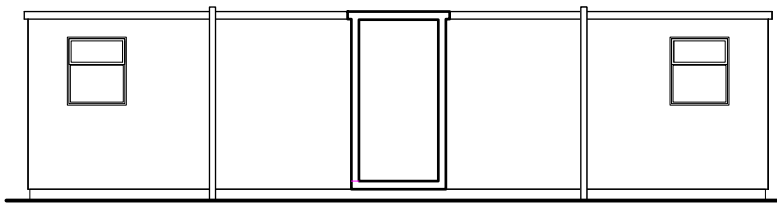


Sectional North East Elevation EE, FF and GG

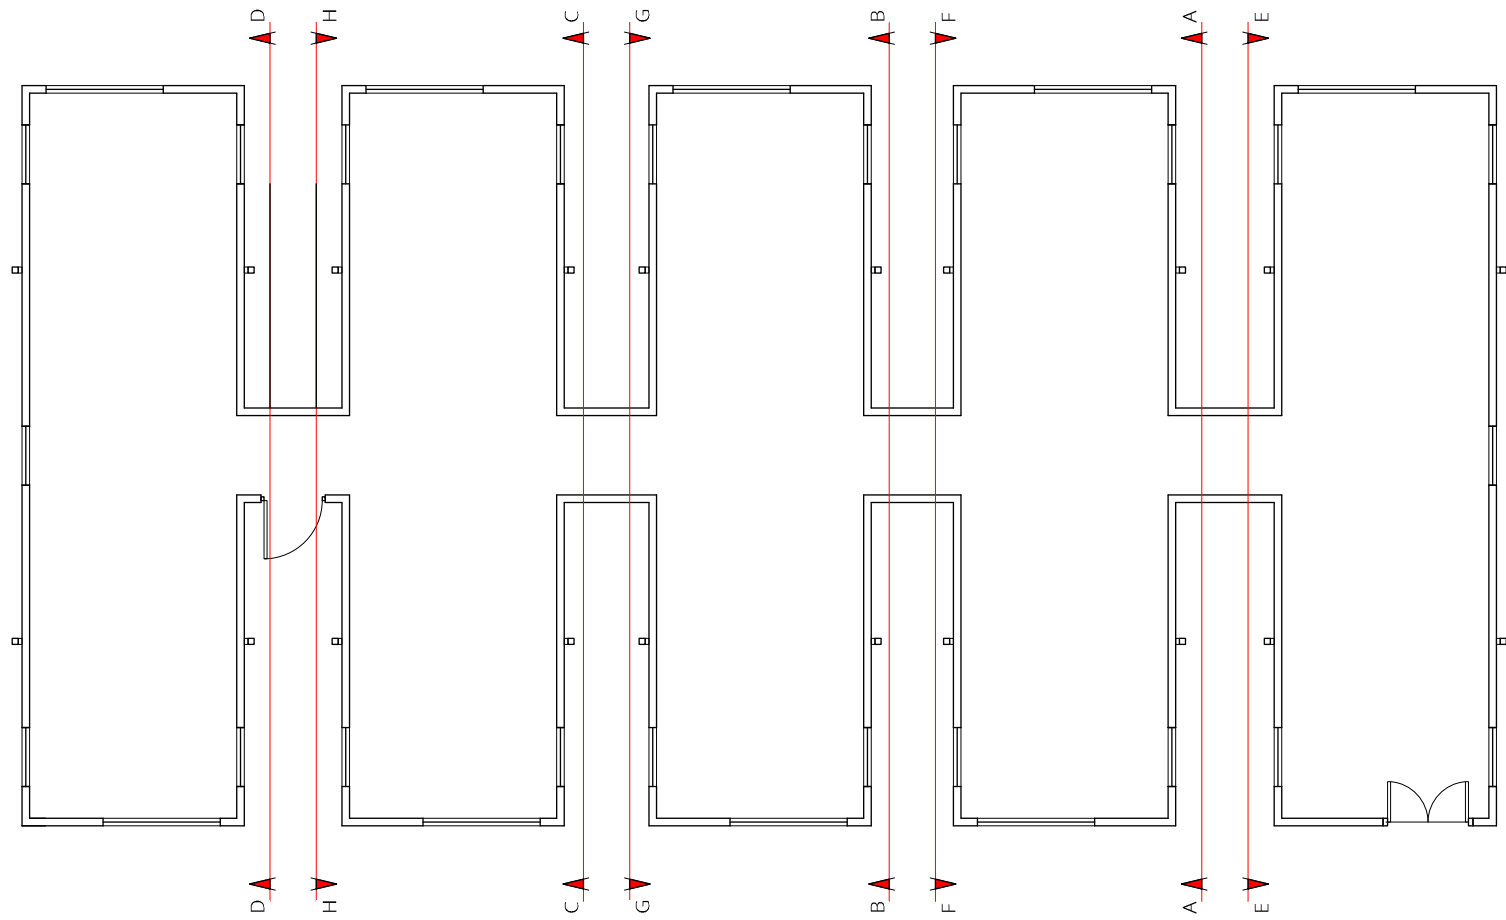


Floor Plan

Portacabins A

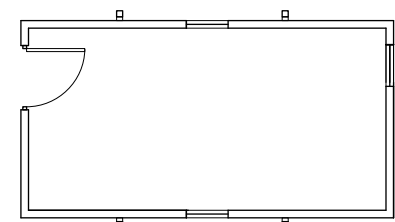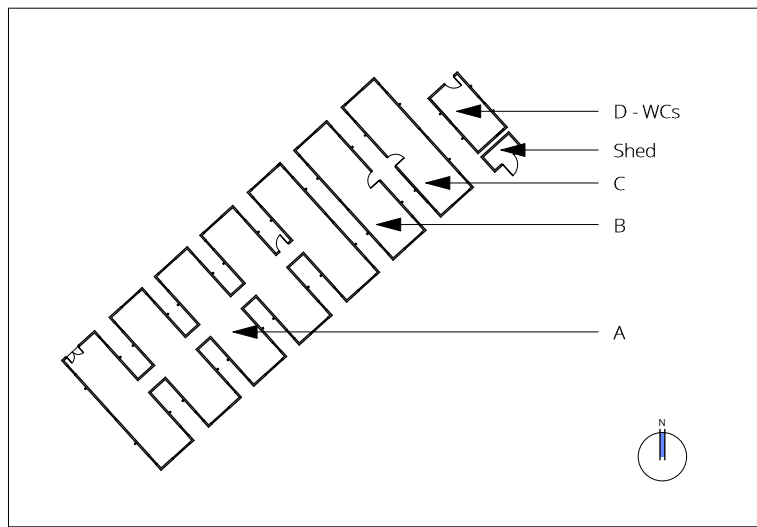


Floor Plan


Portacabin D (WCs)

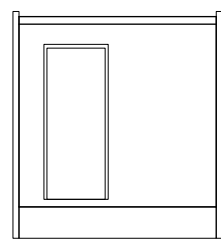


North West Elevation

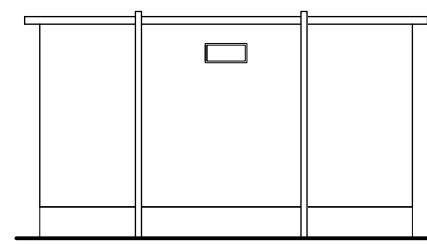


South West Elevation

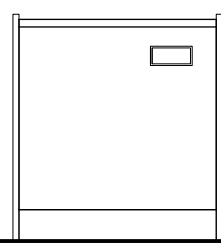

South East Elevation

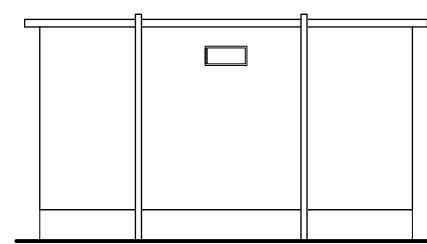


North East Elevation

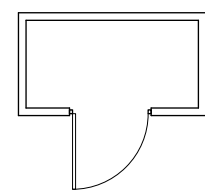


Floor Plan


Shed

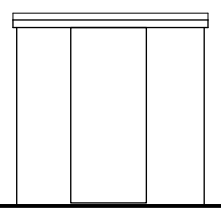


North West Elevation

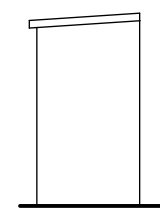

South West Elevation

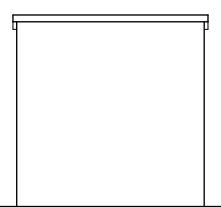

South East Elevation

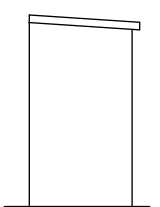

North East Elevation

Portacabins and Shed. Plans and Elevations

Scale 1:100