


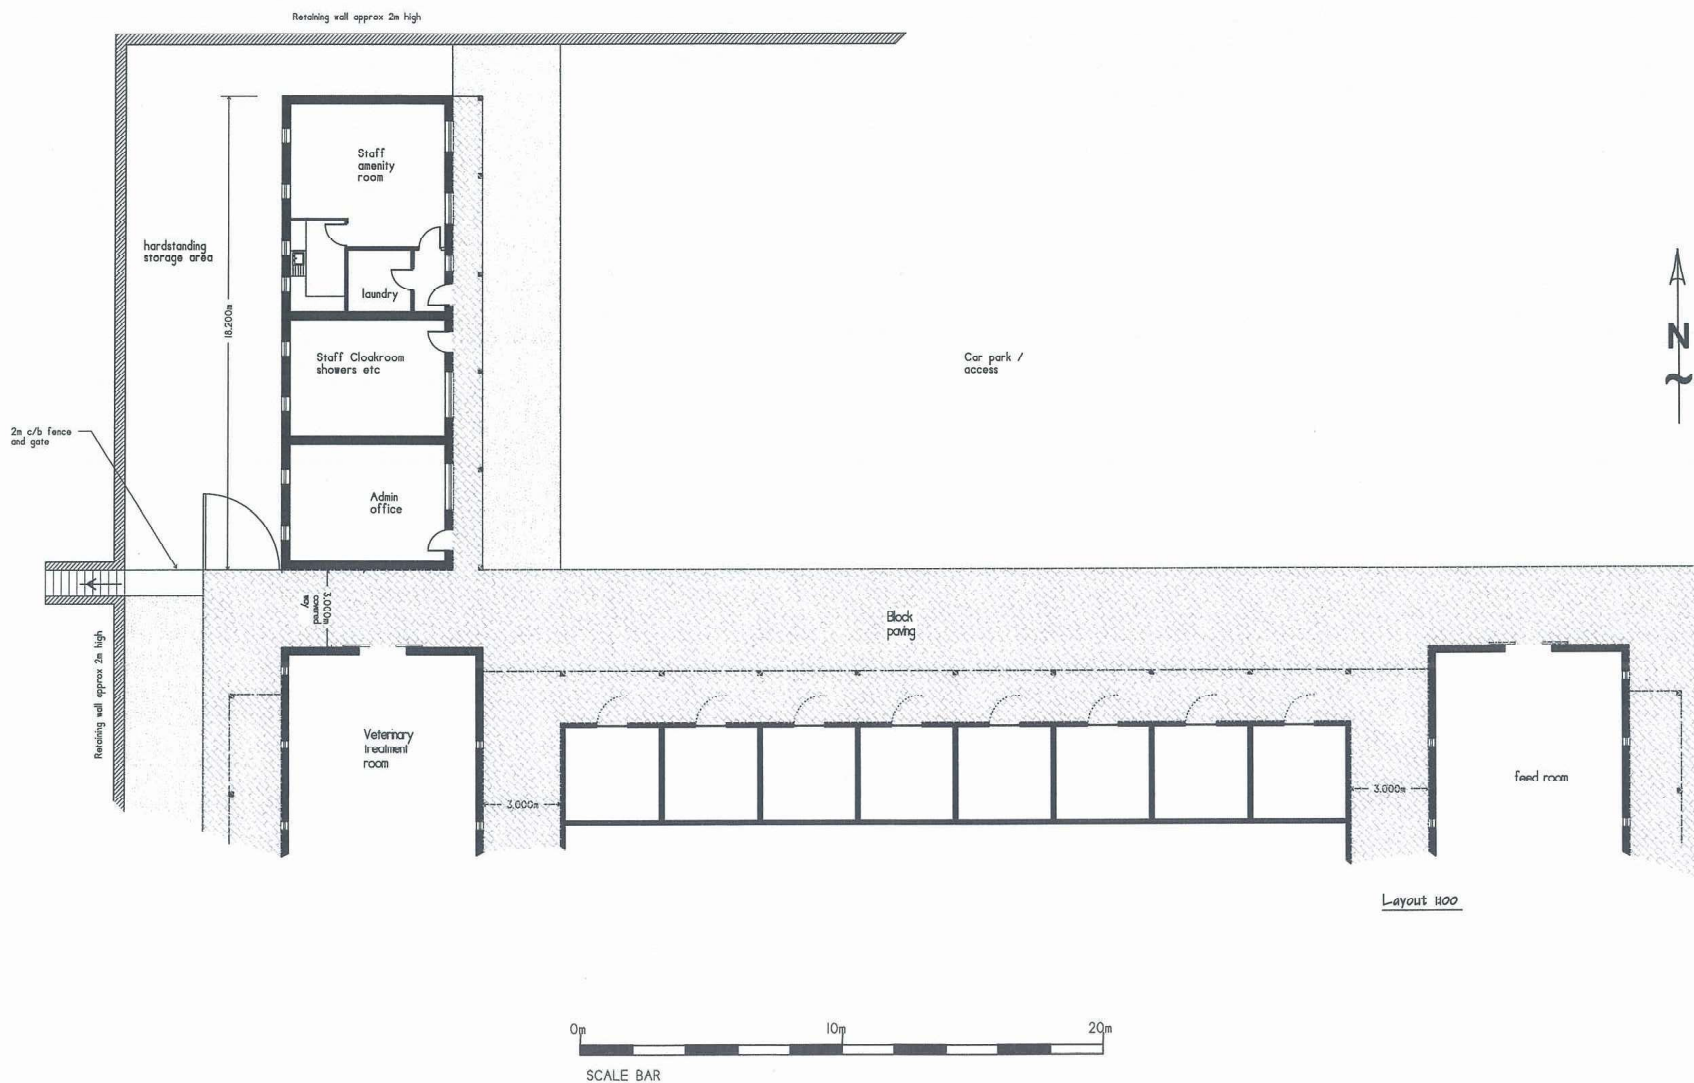



|   |         |                                                                                |
|---|---------|--------------------------------------------------------------------------------|
| C | 24/5/16 | Layout reversed<br>Retaining wall added<br>Minor amendments to internal layout |
| B | 25/2/16 | Amenity block amended                                                          |
| A | 24/2/16 | Access ways increased to 3m. Minor alterations to window positions             |

REV DATE DESCRIPTION

CLIENT:  
**Park Place**

Proposed equestrian / polo facility  
Park Place.  
Henley


DRAWING TITLE:  
Stable Block  
Proposed amenity block layout

**DSEQUINE**  
www.dsequine.com  
07831 759231


|          |            |             |
|----------|------------|-------------|
| REVISION | SCALE      | As shown    |
| C        | DATE       | February 16 |
|          | DRAWN BY   |             |
|          | CHECKED BY |             |

DRAWING No. 16/1997-21


A1

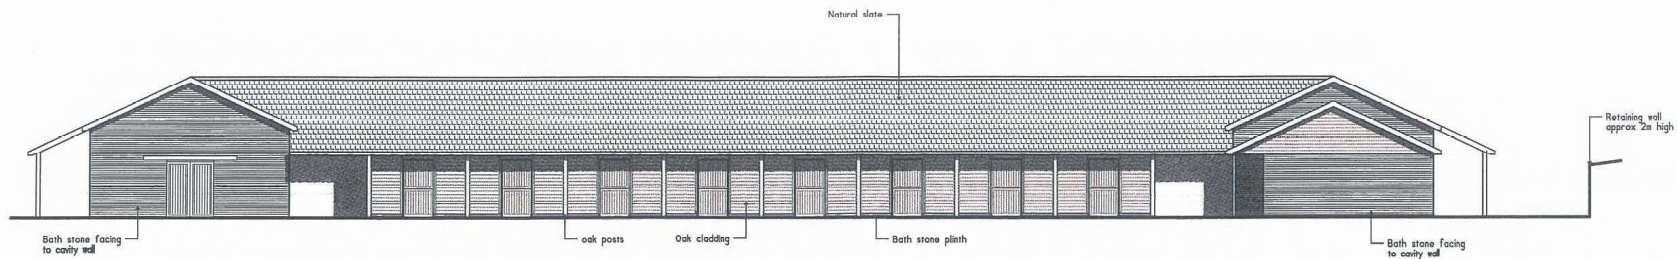


North Elevation 100

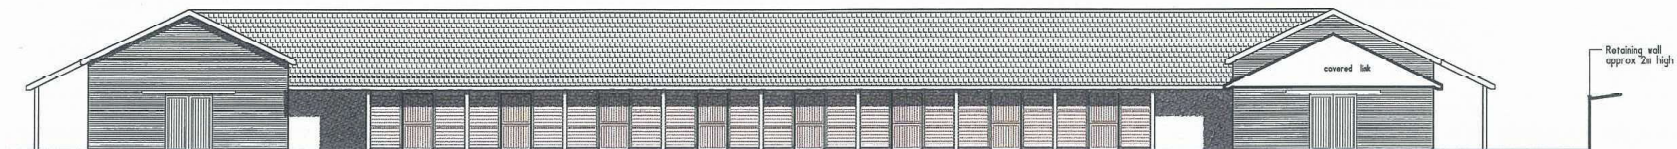


North Elevation 100

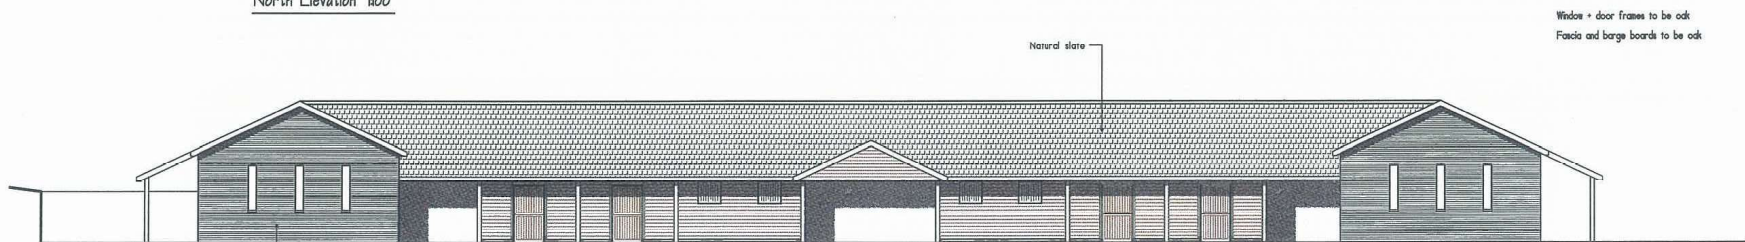

South Elevation 100

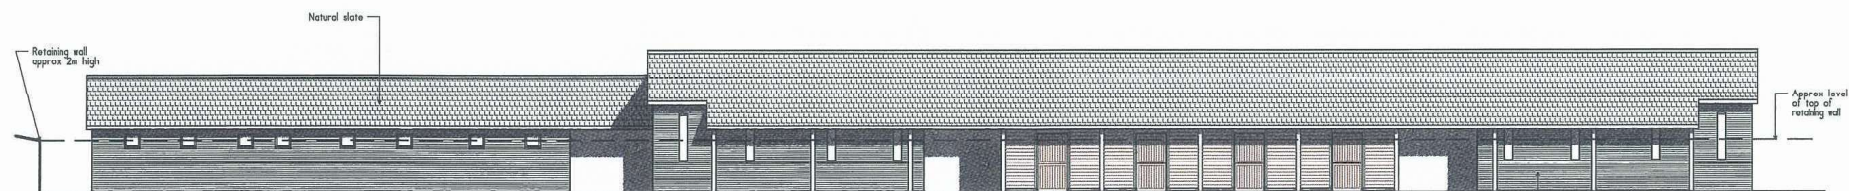

West Elevation 100

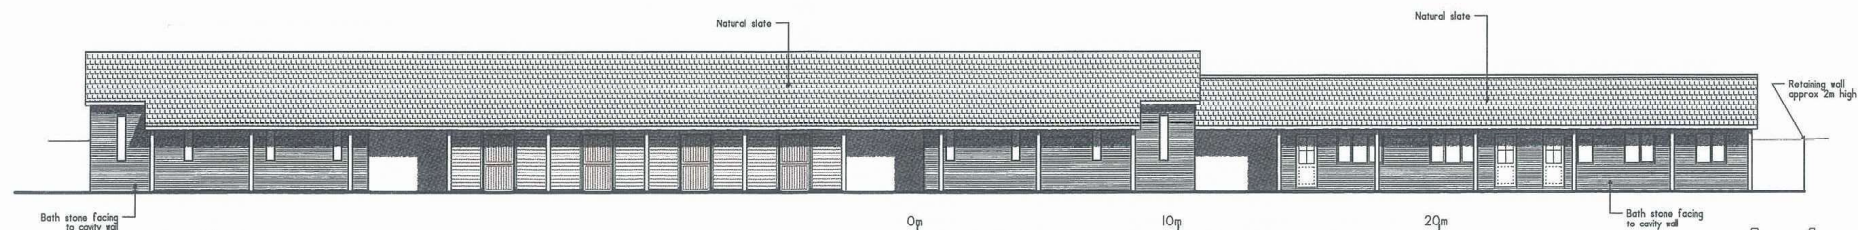

East Elevation 100



SCALE BAR

A1

|   |         |                                                                                   |
|---|---------|-----------------------------------------------------------------------------------|
| C | 24/5/16 | Layout reversed<br>Retaining wall added<br>Minor amendments to<br>internal layout |
| B | 25/2/16 | Amenity block amended                                                             |
| A | 24/2/16 | Access ways increased<br>to 3m. Minor alterations<br>to window positions          |

| REV | DATE | DESCRIPTION |
|-----|------|-------------|
|-----|------|-------------|

CLIENT:

Proposed equestrian / polo facility  
Park Place,  
Henley

DRAWING TITLE:

Stable Block

Proposed Elevations


**DS EQUINE**

www.dsequine.com  
07831 758231


| REVISION | SCALE      | As shown    |
|----------|------------|-------------|
| C        | DATE       | February 16 |
|          | DRAWN BY   |             |
|          | CHECKED BY |             |

DRAWING NO.

16/1997-22

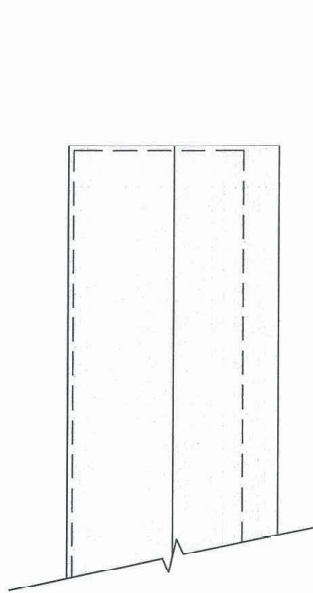

ADMIN BLOCK

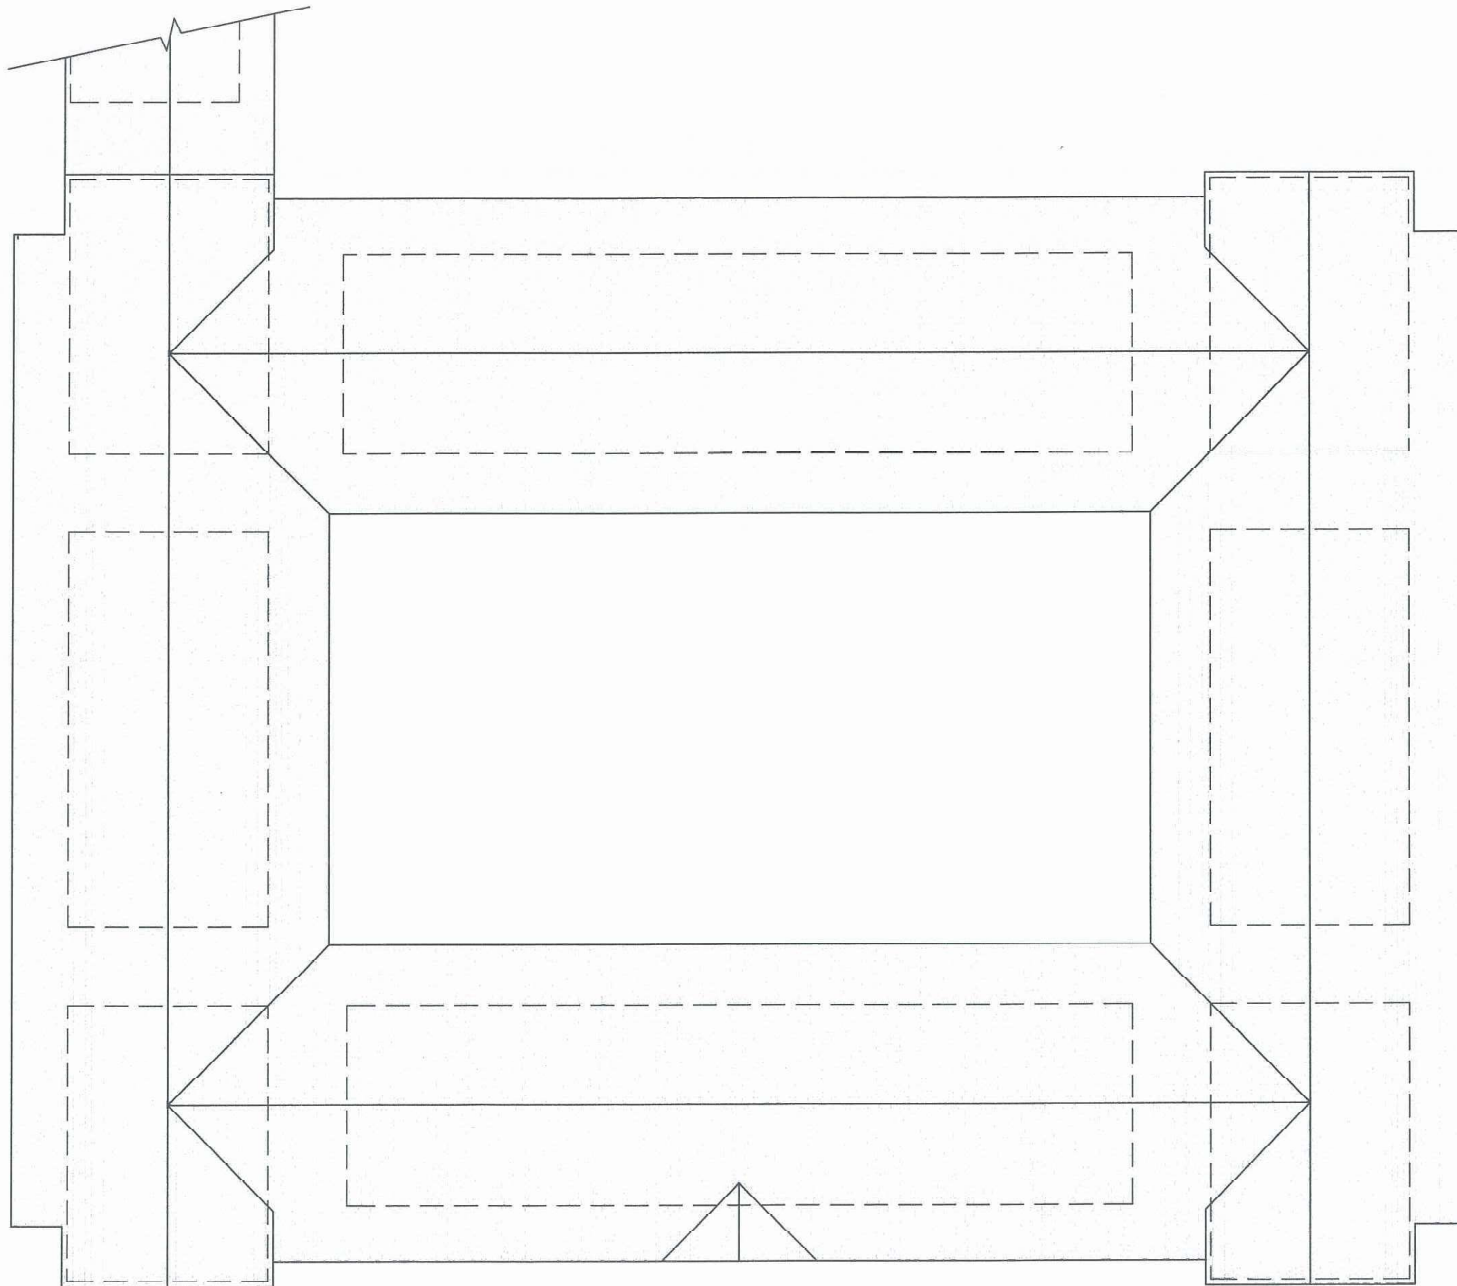

Root Plan 100

|   |         |                 |
|---|---------|-----------------|
| A | 24/3/16 | Layout reversed |
|---|---------|-----------------|

| REV | DATE | DESCRIPTION |
|-----|------|-------------|
|-----|------|-------------|

CLIENT:  
[Redacted]

Proposed equestrian / polo facility  
Park Place.  
Henley

DRAWING TITLE:  
Stable Block  
Proposed Roof layout


**DSEQUINE**

www.dsequine.com  
07831 758231

| REVISION | SCALE      | As shown    |
|----------|------------|-------------|
| A        | DATE       | February 16 |
|          | DRAWN BY   | [Signature] |
|          | CHECKED BY |             |

DRAWING No.:  
16/1997-23


A1

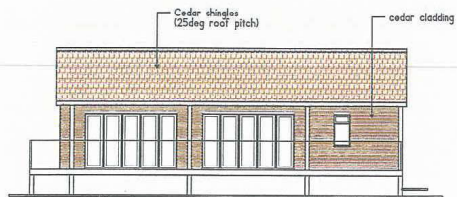

West Elevation 1:100



North Elevation 1:100

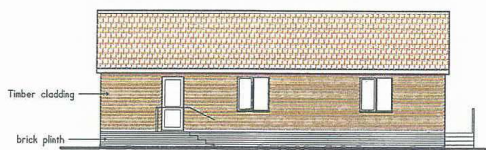


East Elevation 1:100




South Elevation 1:100



Windows + door frames to be oak  
Fascia and barge boards to be oak

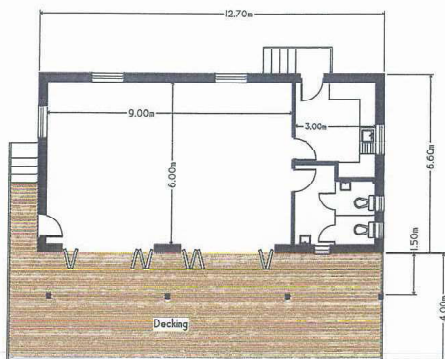

Ground Floor Plan 1:100

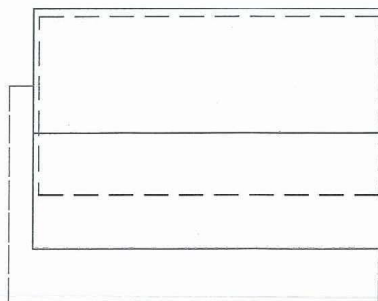

Roof Plan 1:100

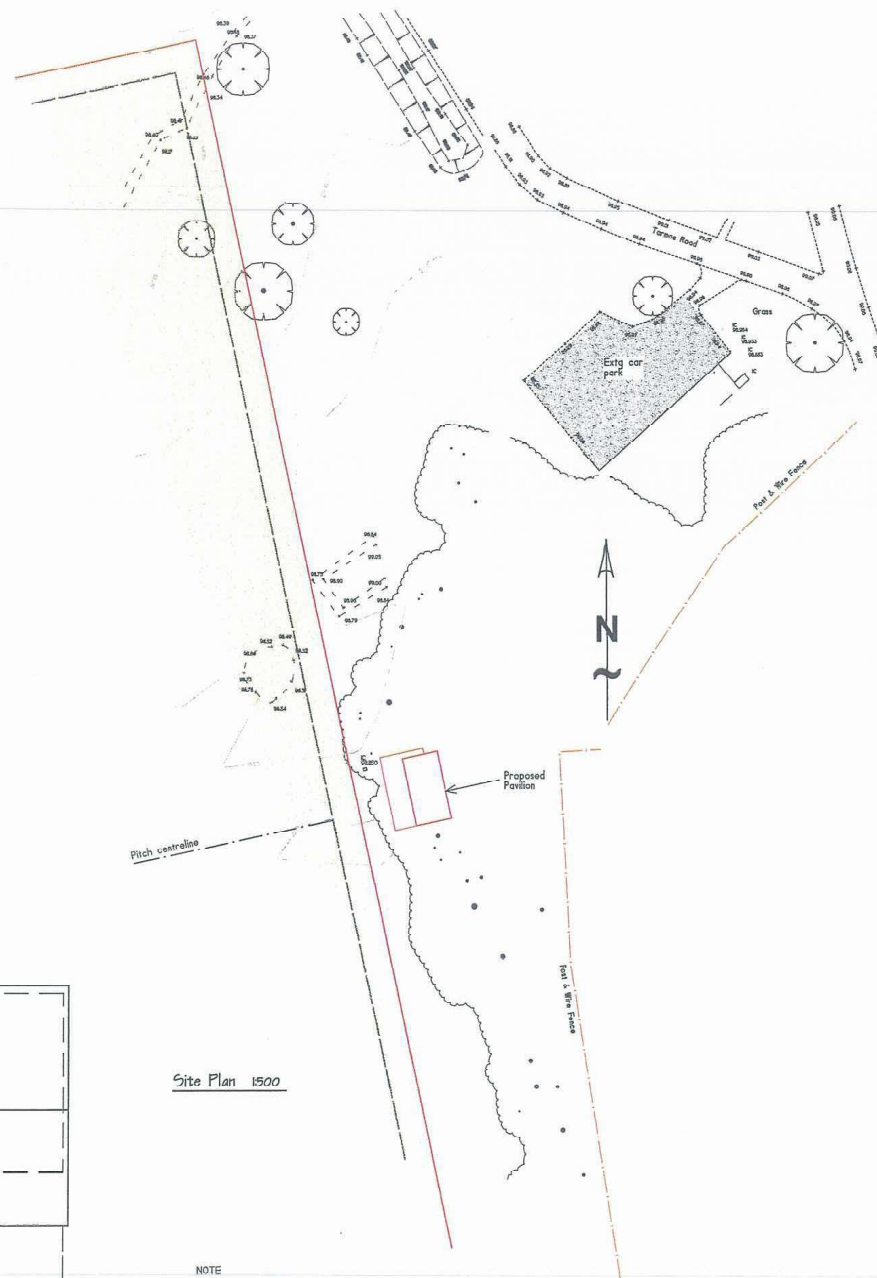 

Site Plan 1:500

NOTE

Levels indicated for floor and decking vary between 600mm and 900mm above ground level.  
These are likely to be adjusted when detailed survey of this area is available.

B 23/3/16 Roof layout added

REV DATE DESCRIPTION

CLIENT:

Proposed equestrian / polo facility  
Park Place,  
Henley

DRAWING TITLE:

Proposed Private Pavilion

**DSEQUINE**




www.dsequine.com  
07831 758231

|          |            |             |
|----------|------------|-------------|
| REVISION | SCALE      | As shown    |
| B        | DATE       | February 16 |
|          | DRAWN BY   |             |
|          | CHECKED BY |             |

DRAWING No.

16/1997-30

A1

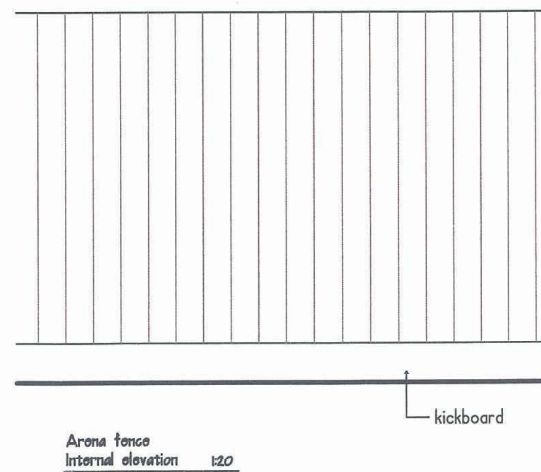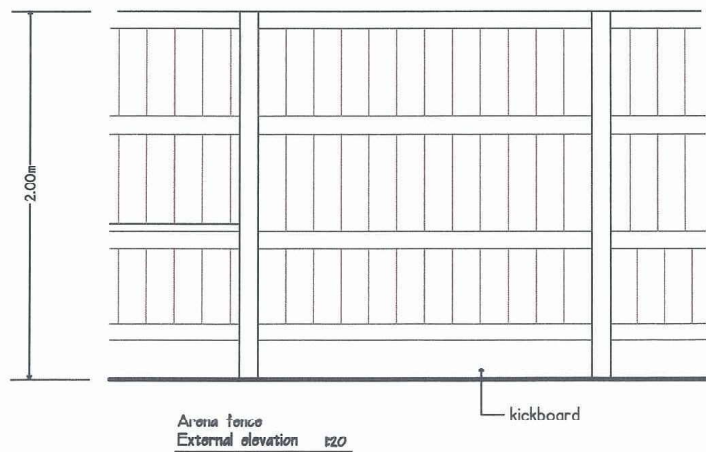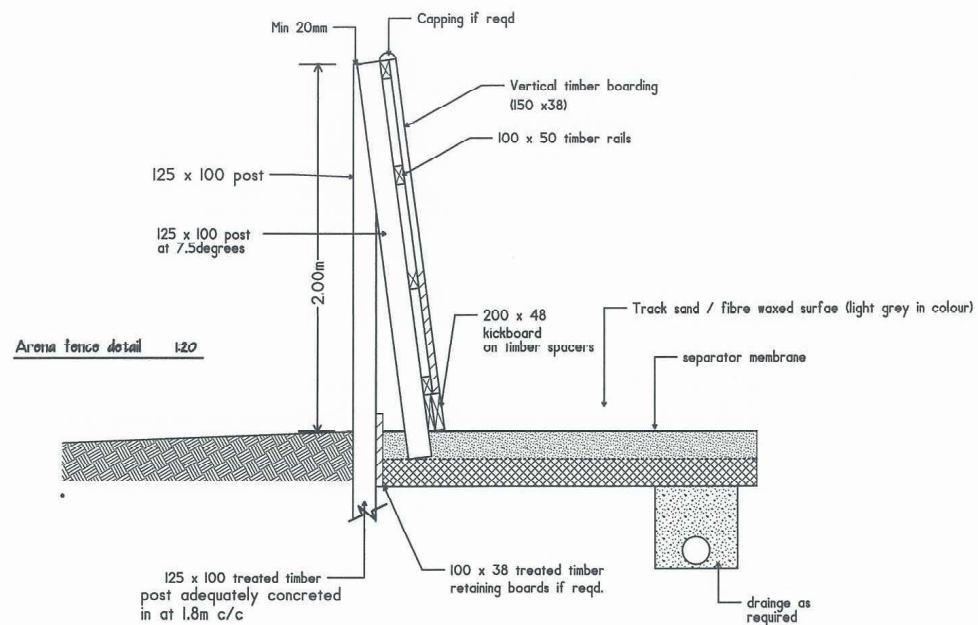

Fencing to be constructed of natural treated timber  
No paint or other finishes to be applied.

| REV | DATE | DESCRIPTION |
|-----|------|-------------|
|-----|------|-------------|

CLIENT:

~~XXXXXXXXXX~~

Proposed equestrian / polo facility

Park Place,  
Henley

DRAWING TITLE:

Riding Arena

Fence detail



**DSEQUINE**

www.dsequine.com  
07631 758231

| REVISION | SCALE      | As shown    |
|----------|------------|-------------|
|          | DATE       | February 16 |
|          | DRAWN BY   |             |
|          | CHECKED BY |             |

DRAWING No.  
16/1997 -P40

A2

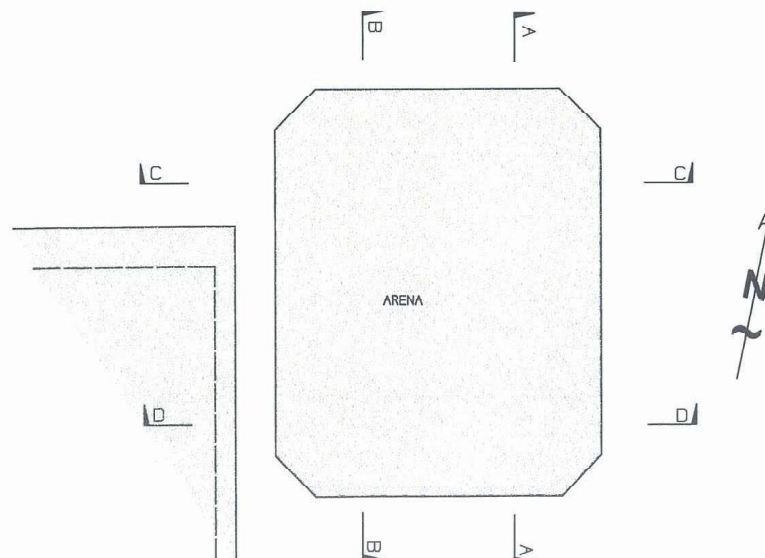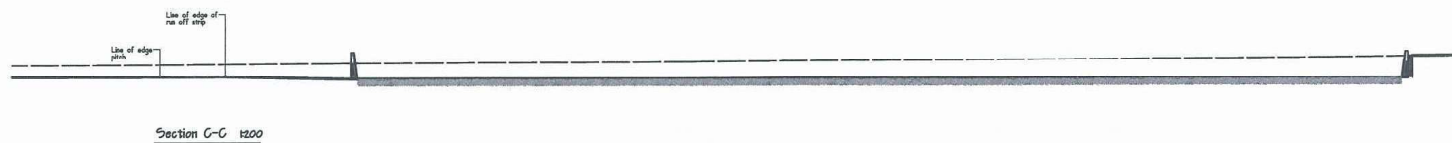

| REV | DATE | DESCRIPTION |
|-----|------|-------------|
|-----|------|-------------|

CLIENT:

Proposed equestrian / polo facility  
Park Place,  
Henley

DRAWING TITLE:  
Riding Arena - Sections

**DSEQUINE**

www.dsequine.com  
07831 758231

| REVISION | SCALE      | As shown |
|----------|------------|----------|
|          | DATE       | June 16  |
|          | DRAWN BY   |          |
|          | CHECKED BY |          |

DRAWING No.  
16/1997-41

The diagram illustrates a proposed road alignment for a site, with the following features and annotations:

- Yewgate**: Labeled at the top of the plan.
- Suk Sta**: Labeled on the left side of the plan.
- ROAD ALIGNMENT PROPOSED BY GLANVILLE**: Indicated by a blue line and arrow pointing to the proposed road path.
- TIGHTER RADII OF 3M PROPOSED TO DISCOURAGE HGV DRIVERS TURNING LEFT**: A blue arrow points to a section of the road with a radius of **R3.00**.
- EXISTING ROAD SIGNS TO BE RELOCATED OUTSIDE OF THE VISIBILITY SPLAY**: A blue arrow points to a signpost on the right side of the road.
- PROPOSED SIGN WITHIN SITE HIGHLIGHTING RIGHT TURN ONLY MANOEUVRE FOR HGV'S**: A blue arrow points to a signpost on the left side of the road.
- 6.0m**: A dimension line indicates a width of 6.0m at the bottom of the plan.
- R10.0m**: A dimension line indicates a radius of 10.0m for a curve on the right side of the plan.
- 95.4m**: A dimension line indicates a length of 95.4m at the top of the plan.
- Vehicle Symbols**: Two vehicles are shown: a car at the top left and a truck at the bottom center, both with labels indicating their position or movement.

1. THIS DRAWING IS INTENDED TO BE VIEWED IN COMBINATION WITH ALL RELEVANT ARCHITECTS, ENGINEERS, SERVICES AND SPECIALIST DRAWINGS AND SPECIFICATION.
2. ANY VARIATIONS OR DISCREPANCIES BETWEEN THESE DRAWINGS IN TERMS OF DIMENSIONS OR DETAILS SHOULD BE DRAWN TO THE ATTENTION OF THE ARCHITECT AND/OR THE ENGINEER FOR CLARIFICATION.
3. PAUL BASHAM ASSOCIATES ACCEPTS NO RESPONSIBILITY FOR THE ACCURACY OF BACKGROUND INFORMATION PRODUCED BY THIRD PARTIES – THIS MUST BE TREATED AS INDICATIVE ONLY.
4. ALL DIMENSIONS AND LEVELS ARE IN METRES. DO NOT SCALE THIS DRAWING, PRINT, PLOT OR DISK.
5. THIS DRAWING SHOULD ONLY BE USED FOR CONSTRUCTION IF THE PROJECT PHASE IN THE TITLE FRAME BELOW IS SHOWN AS "CONSTRUCTION". PAUL BASHAM ASSOCIATES TAKE NO RESPONSIBILITY FOR CONSTRUCTION WORKS UNDERTAKEN TO DRAWINGS WHICH ARE NOT MARKED UNDER THIS PHASE.



PROPOSED SIGN WITHIN  
SITE HIGHLIGHTING RIGHT  
TURN ONLY MANOEUVRE  
FOR HGV'S

R3.00

TIGHTER RADII OF 3M  
PROPOSED TO  
DISCOURAGE HGV  
DRIVERS TURNING LEFT

# ROAD ALIGNMENT PROPOSED BY GLANVILLE

RT-PCR

Suko Sto

|               |                                 |
|---------------|---------------------------------|
| Project Name  | WHITE HILL,<br>HENLEY-ON-THAMES |
| Project Phase | PRELIMINARY                     |

Title

PROPOSED ACCESS ALTERATIONS



Client

PRIVATE CLIENT

|            |    |
|------------|----|
| Checked By | JR |
| Drawn By   | HC |

|              |          |
|--------------|----------|
| Checked Date | 20.10.16 |
| Drawn Date   | 18.10.16 |

|                                               |                 |          |
|-----------------------------------------------|-----------------|----------|
| <p>Scale</p> <p>1:250</p> <p>(AT A3 SIZE)</p> |                 |          |
| Client Drawing No.                            | PBA Drawing No. | Revision |
| -                                             | 502-0012-001    | -        |



# NOTE

Reproduced from Ordnance Survey digital data with the permission of the Controller of Her Majesty's Stationary Office, Crown copyright (AL814229).



## KEY

2.4m x 120m visibility splays

| Rev.   | Description | Date                                    | Chkd                |
|---|-------------|-----------------------------------------|---------------------|
| <div>  <div> <b>Glanville</b><br/>           Cornerstone House<br/>           62 Foxhall Road, Didcot<br/>           Oxon, OX11 7AD<br/>           Tel: (01235) 515550 Fax: (01235) 817709<br/>           postbox@glanvillegroup.com www.glanvillegroup.com         </div> </div> |             |                                         |                     |
| Client :   |             | Park Place Estate                       |                     |
| Project :   |             | Park Place, Henley<br>New Polo Facility |                     |
| Title :   |             | Site Access Visibility Splays           |                     |
| Project Engineer :   |             | T. Hart                                 | Scale : 1:1250 @ A3 |
| Project Director :   |             | J. Birch                                | Date : April 2016   |
| Status :   |             | PRELIMINARY                             |                     |
| Drawing No.   |             | 8160507/6101                            | Rev                 |

