





Existing Rear Elevation

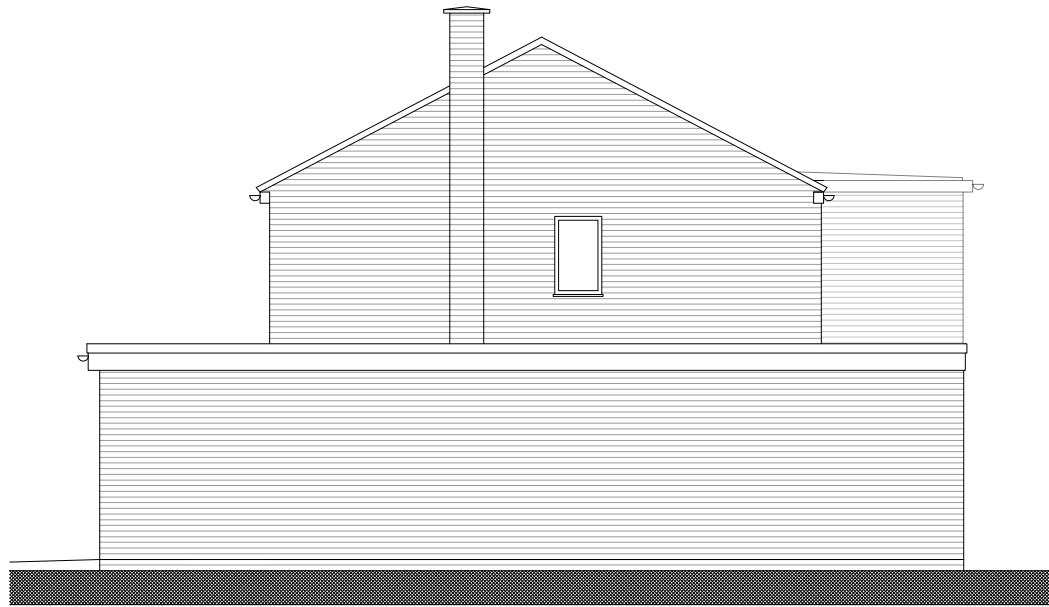

Existing Side Elevation



Proposed Rear Elevation

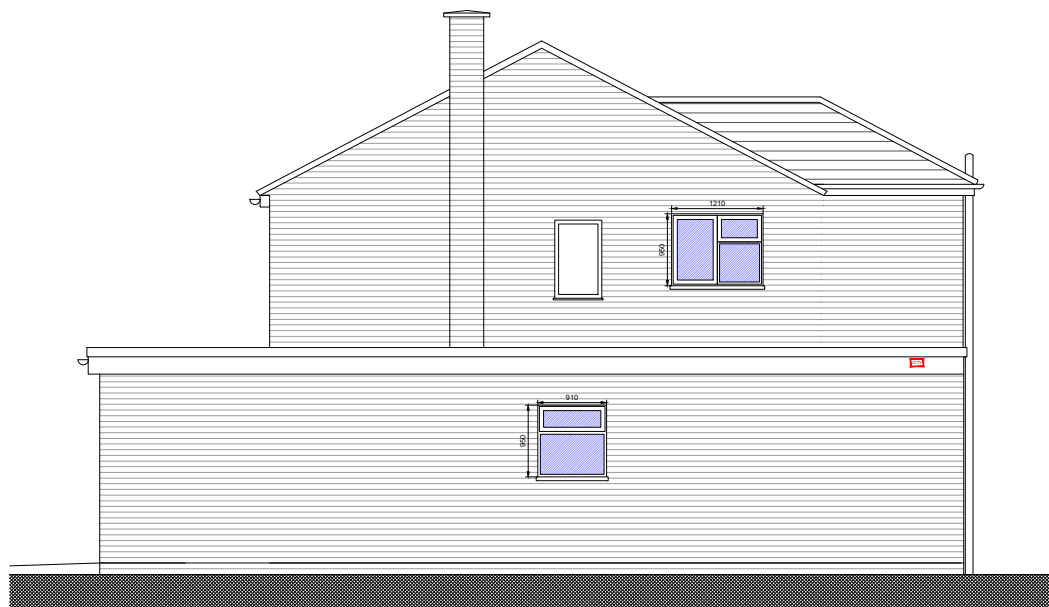

Proposed Side Elevation

scale 1:100 0 5m

Key

 Obscure

Rev	Date	Description
Revisions		

© Arcadia-Designs - This document and its design content is the copyright of ARCADIA-DESIGNS GROUP Ltd (Arcadia-Designs) and should NOT be copied or reproduced without written consent of the practice.

This drawing should be read in conjunction with all other information including project specification. Use written dimensions only and DO NOT scale. Site dimensions to be checked on site prior to ordering materials.



T: 07562740771 E: admin@arcadia-designs.co.uk
W: www.arcadia-designs.co.uk

Project
New internal remodel
And Double storey rear extension

Client
Asad Lone

Address
61
Oaklands Drive
Wokingham, RG41 2SB

Drawing Title
Existing And Proposed
Elevations

Date	Scale	Drawn
19th Dec 2024	1:100 @ A3	SH

Drawing Number
AODW PL- 401

Revision
/

PLANNING