



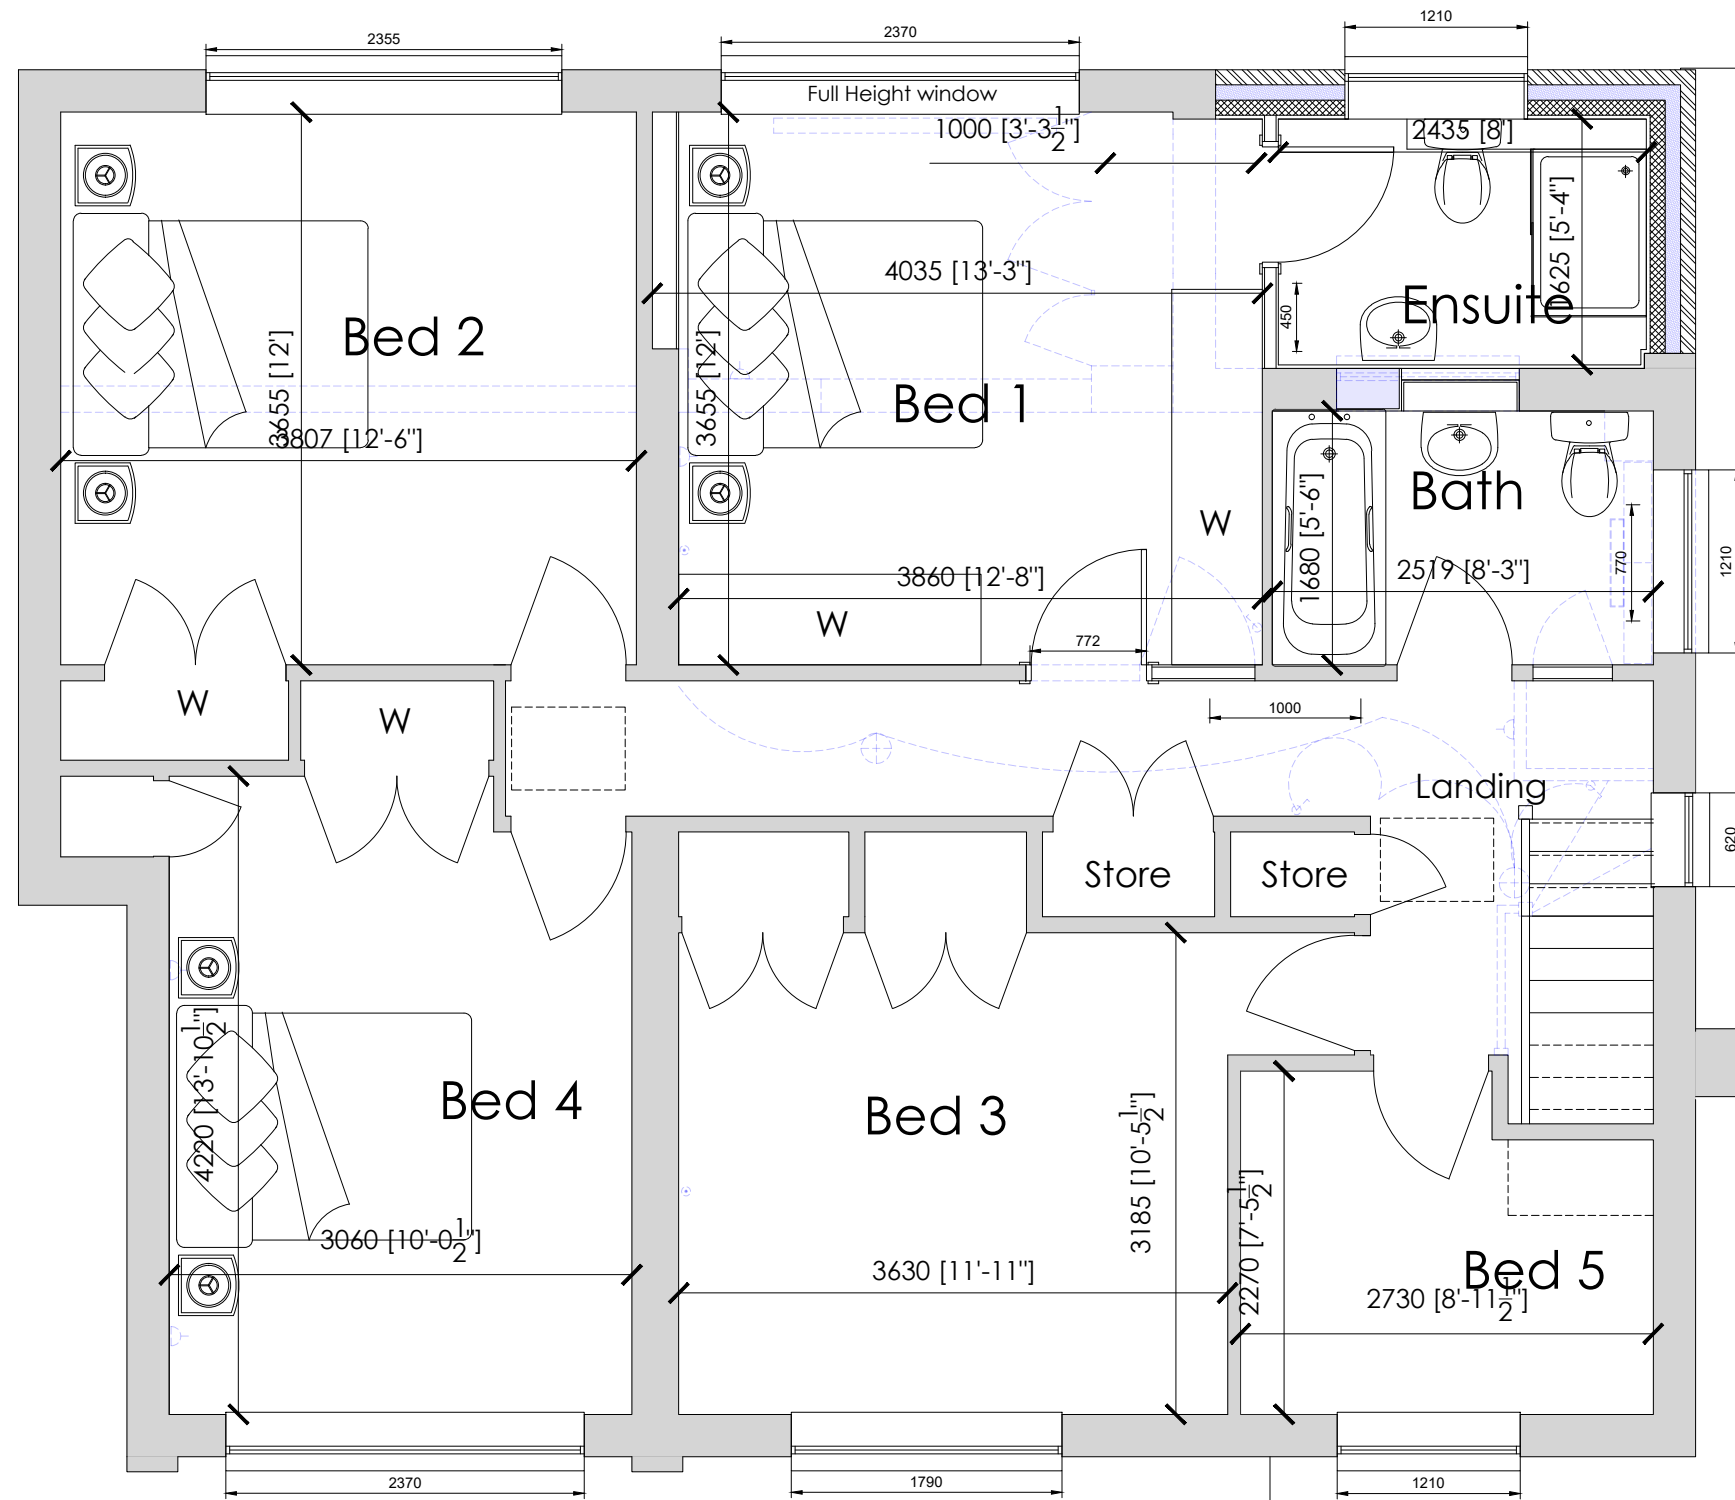

Proposed First Floor Plan

1:50

 

Key

Rev Date Description
Revisions

© Arcadia-Designs - This document and its design content is the copyright of ARCADIA-DESIGNS GROUP Ltd (Arcadia-Designs) and should NOT be copied or reproduced without written consent of the practice.
This drawing should be read in conjunction with all other information including project specification. Use written dimensions only and DO NOT scale. Site dimensions to be checked on site prior to ordering materials.



T: 07562740771 E: admin@arcadia-designs.co.uk
W: www.arcadia-designs.co.uk

Project
New internal remodel
And Double storey rear extension

Client
Asad Lone
Address
61
Oaklands Drive
Wokingham, RG41 2SB
Drawing Title
Proposed Floor plans

Date Scale Drawn
19th Dec 2024 1:50 @ A3 SH
Drawing Number **Revision**
AODW PL- 203 /
PLANNING