


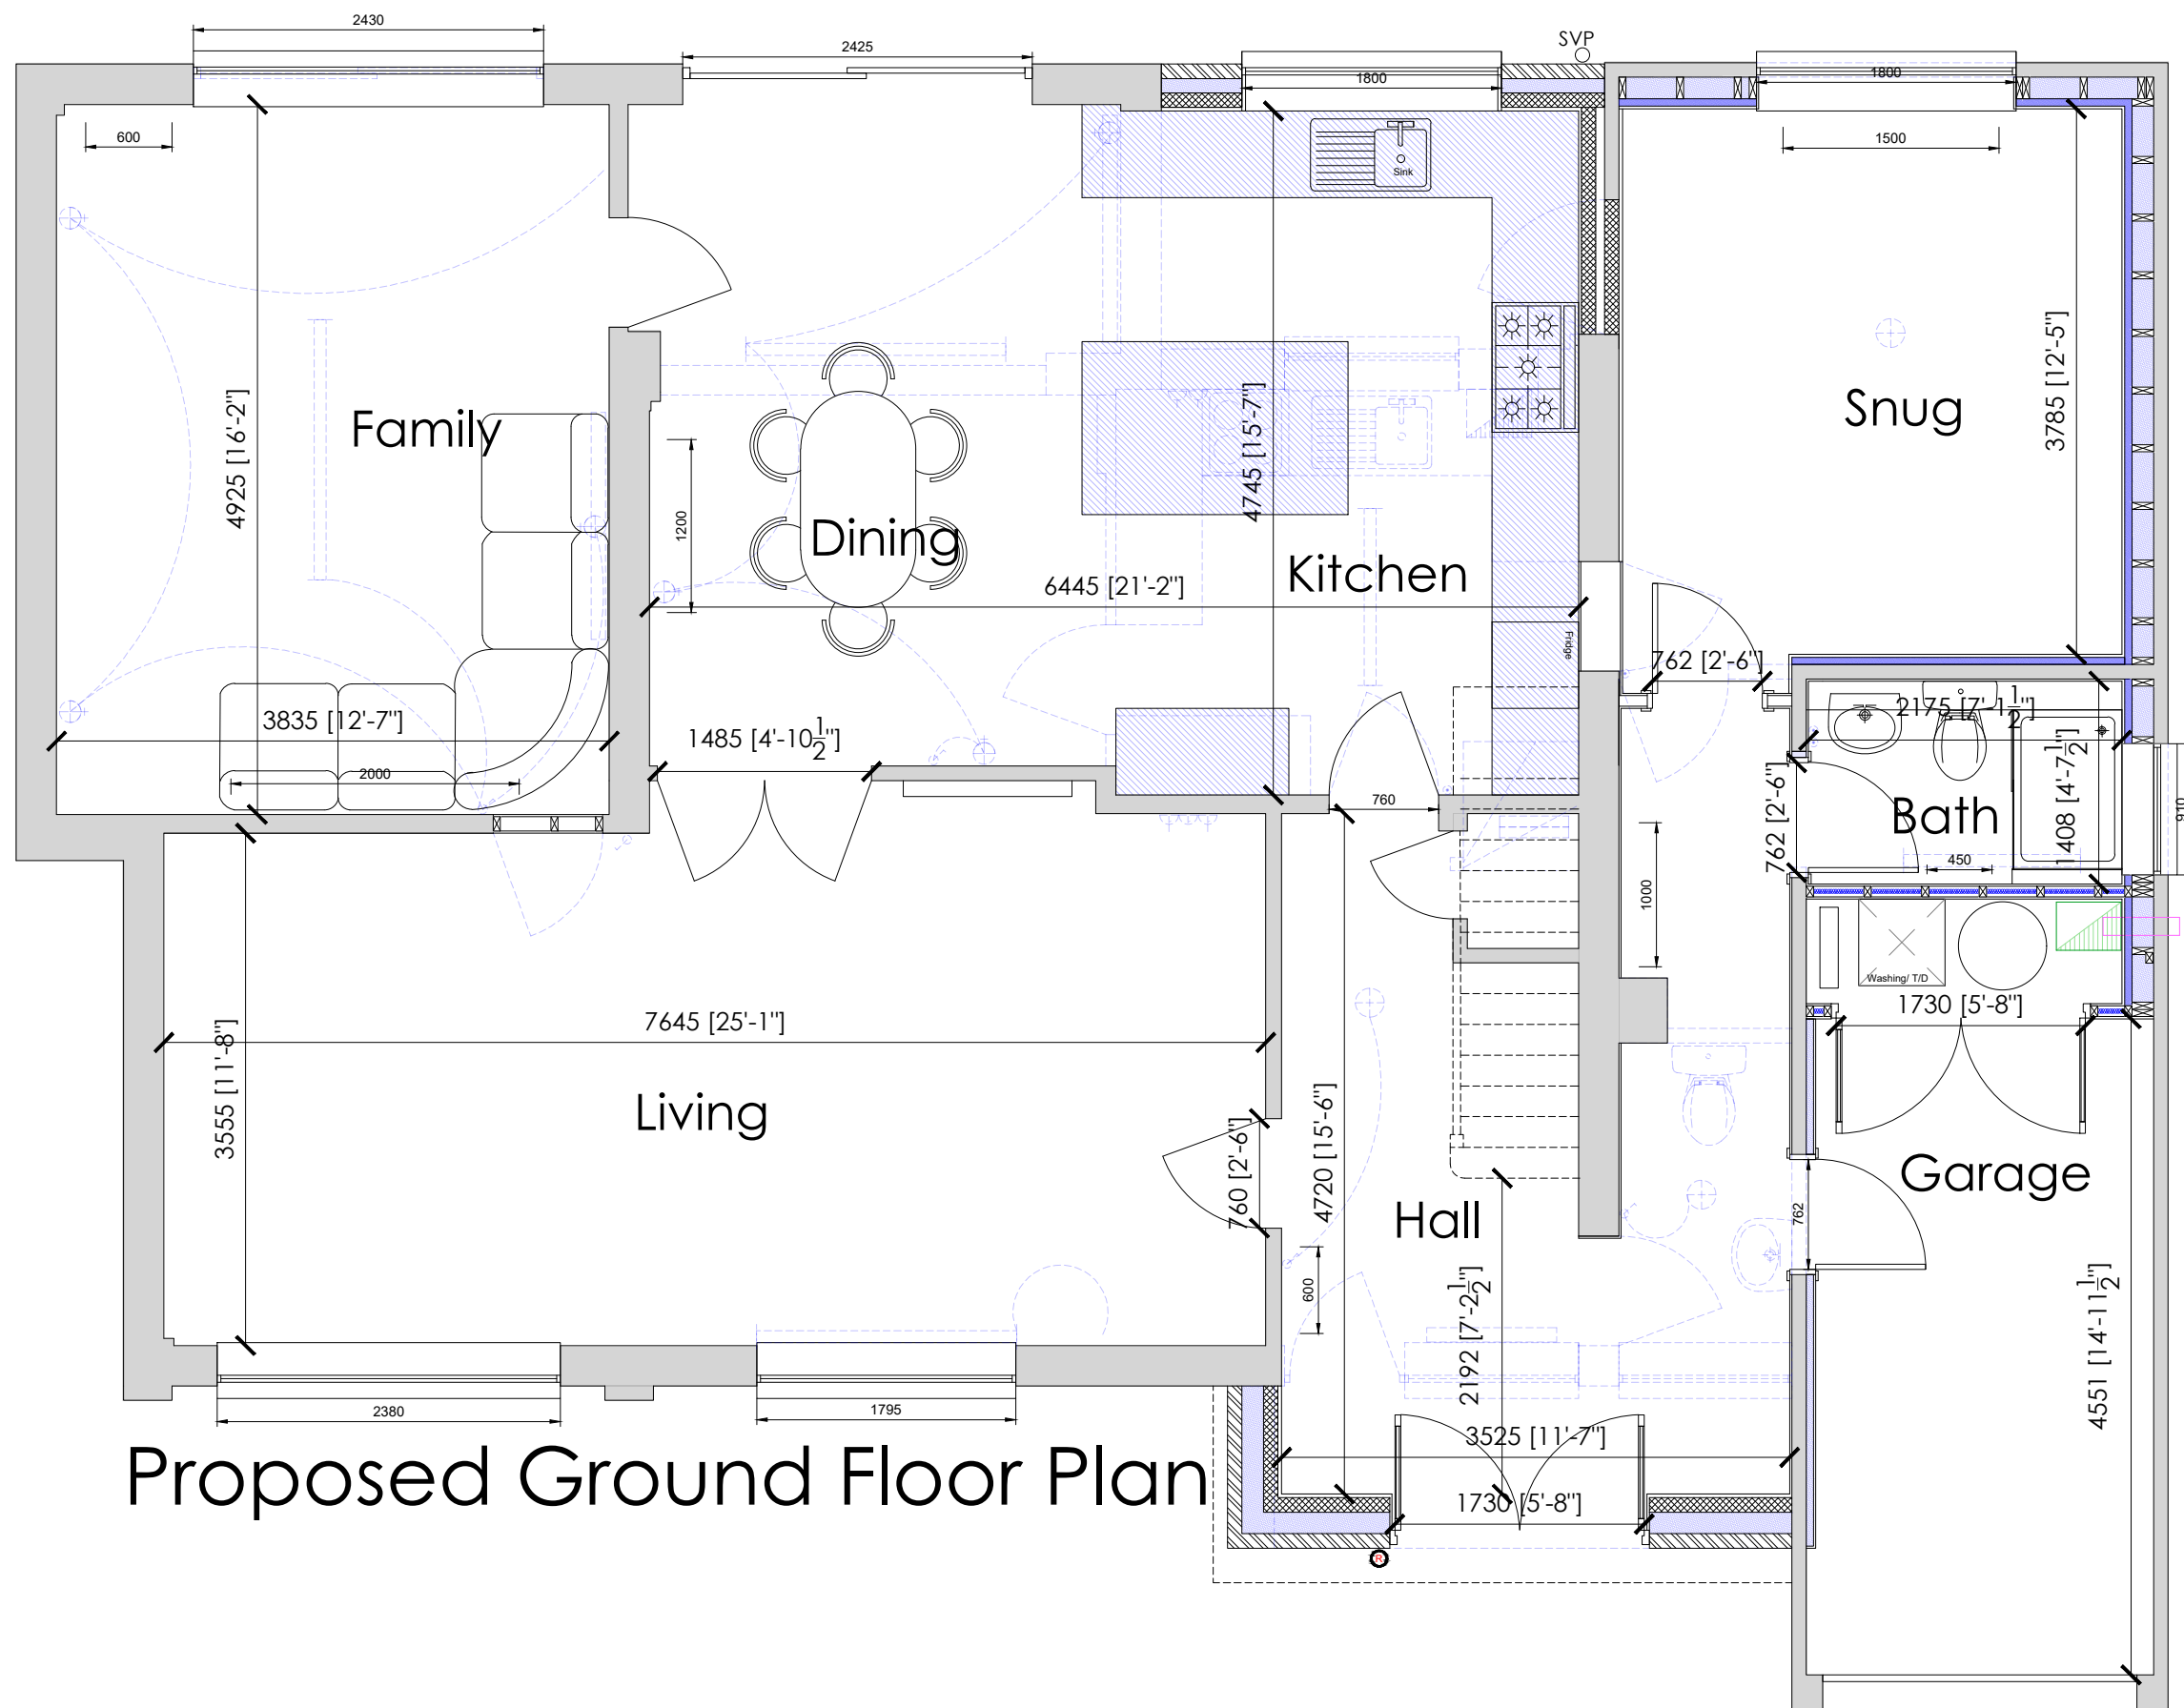

Proposed Ground Floor Plan

Key

Rev	Date	Description
Revisions		

© Arcadia-Designs - This document and its design content is the copyright of ARCADIA-DESIGNS GROUP Ltd (Arcadia-Designs) and should NOT be copied or reproduced without written consent of the practice.

THIS DRAWING SHOULD BE READ IN CONJUNCTION WITH ALL OTHER INFORMATION INCLUDING PROJECT SPECIFICATION. USE WRITTEN DIMENSIONS ONLY AND DO NOT SCALE. SITE DIMENSIONS TO BE CHECKED ON SITE PRIOR TO ORDERING MATERIALS.



T: 07562740771 **E:** admin@arcadia-designs.co.uk
W: www.arcadia-designs.co.uk

Project
New internal remodel
And Double storey rear extension

Client
Asad Lone
Address
61 Oaklands Drive Wokingham, RG41 2SB
Drawing Title
Proposed Floor plans

Date	Scale	Drawn
19th Dec 2024	1:50 @ A3	SH
Drawing Number		Revision

Drawing Number	Revision
-----------------------	-----------------

