




NEIGHBOURING
PROPERTY



2 No. ROOFLIGHTS

BRICKWORK TO
MATCH EXISTING

1 FRONT ELEVATION

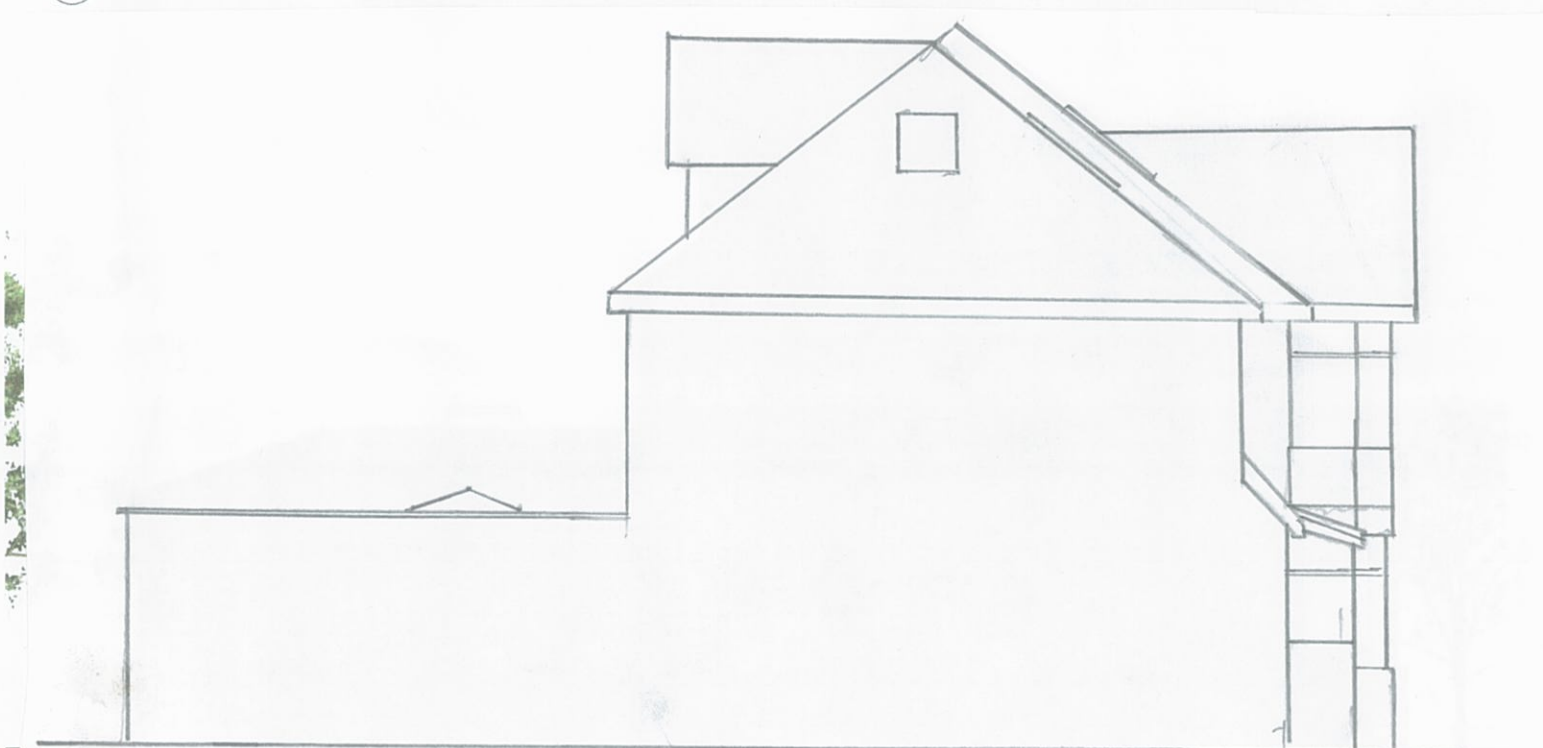

3 LEFT SIDE ELEVATION



4 3D VIEW

0m 2m 4m 6m 8m 10m

VISUAL SCALE 1:100 @ A3

GDR ENGINEERING LTD

STRUCTURAL ENGINEERS & ARCHITECTS
MILL ROAD, BASINGSTOKE
gdengineeringltd@gmail.com
www.gdrengineering.co.uk
TEL:07999423501

CLIENT

Mr.BALJIT JOHAL,
No.05, ALDBOURNE AVENUE,
EARLEY READING RG6 7DB

TITLE

PROPOSED ELEVATIONS

					DRAWING STATUS - FOR APPROVAL	
					DRAWN BY: GWE	DATE: 25.02.2025
					CHECKED BY: GL	DATE: 25.02.2025
B	ALTERED FOOTPRINT + FLAT ROOF	HP	HP	8/3/25	SHEET SIZE -A3	SCALE: 1:100
REV.	DESCRIPTION	DR'N	CH'D	DATE	DRG.NO. GDR-WE-BJ-24-1004	

& REVISION - WALLACE BACON CONSULTANTS

