





Proposed Front Elevation 1:100

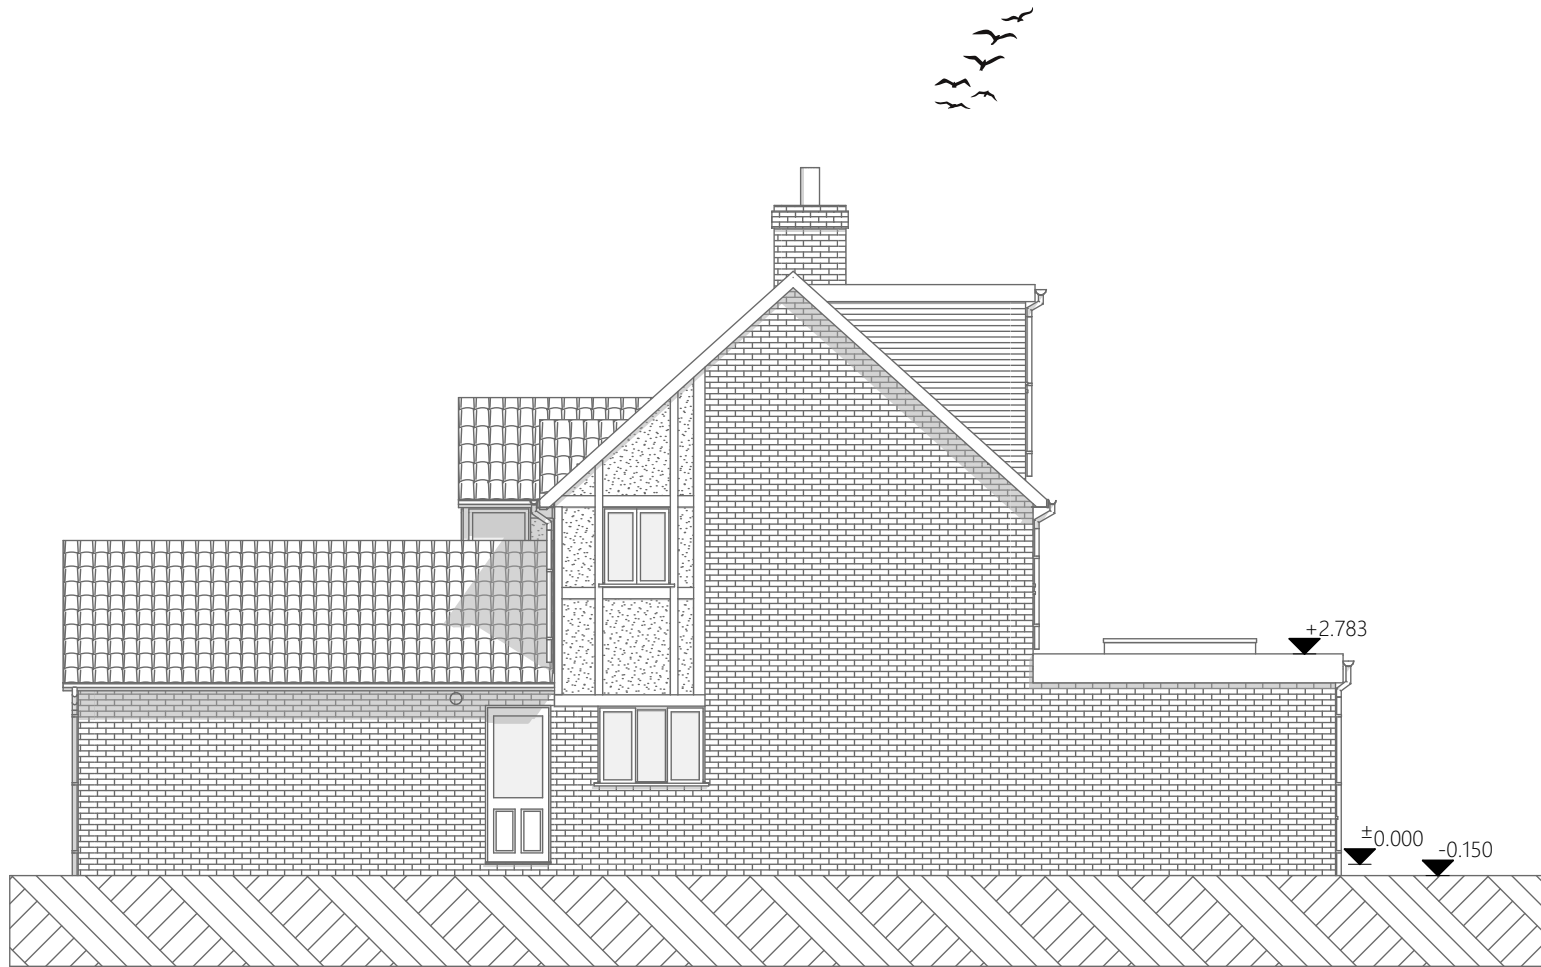


Proposed Side Elevation nw 1:100

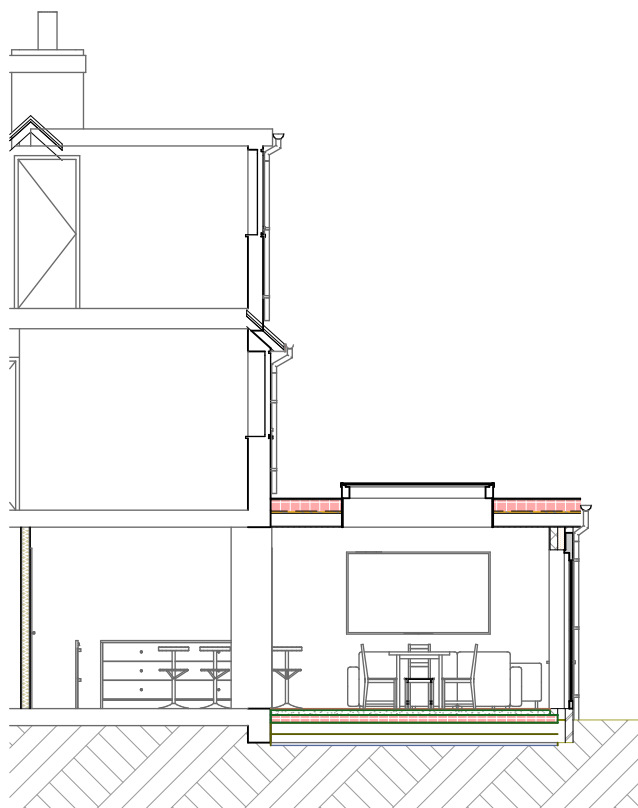

Proposed Section B-B 1:100



Proposed Rear Elevation 1:100

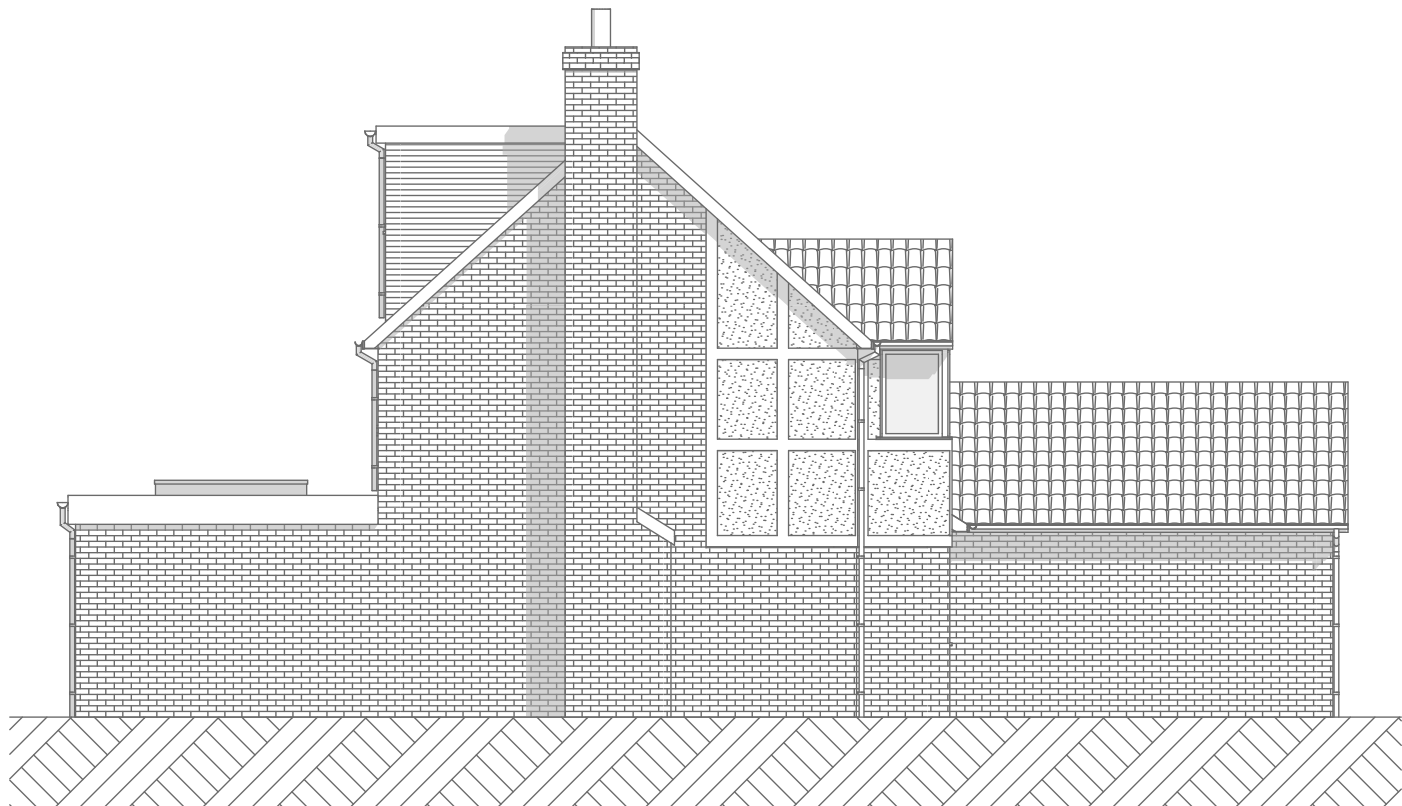

Proposed Side Elevation N 1:100



Proposed Section A-A 1:100



Notes
This document and its design content is copyright ©

Scales @ A2 1:100	Issuing Office Pirbright 09/05/2025	Project No. 25-RES-14
-----------------------------	--	---------------------------------

Client Approval
A - Approved
B - Approved with Comments
C - Do Not Use

Status	Purpose of Issue
	Planning

Originator
Jason Michael Design

Project
Single Storey Rear Extension 2 Woodward Close, Winnersh Wokingham RG41 5NW

Layout Title
Proposed Elevations

Client
Mrs Ray Joshi

Drawing Number
project originator number rev
RJ - JMD 1126