



THIS DRAWING IS THE COPYRIGHT OF ORANGE KEY LTD. IT IS PRIVATE AND CONFIDENTIAL AND IS SUPPLIED ON THE EXPRESS CONDITION THAT IT IS NOT USED FOR ANY PURPOSE OR COPIED OR COMMUNICATED TO ANY OTHER PARTY WITHOUT THE WRITTEN CONSENT OF ORANGE KEY LTD.

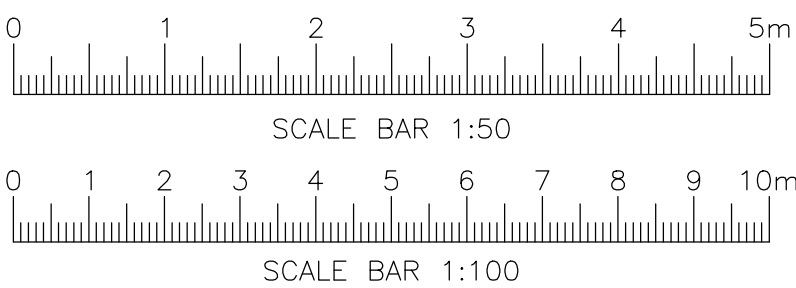

EXISTING EAST ELEVATION
SCALE 1:100

EXISTING WEST ELEVATION
SCALE 1:100

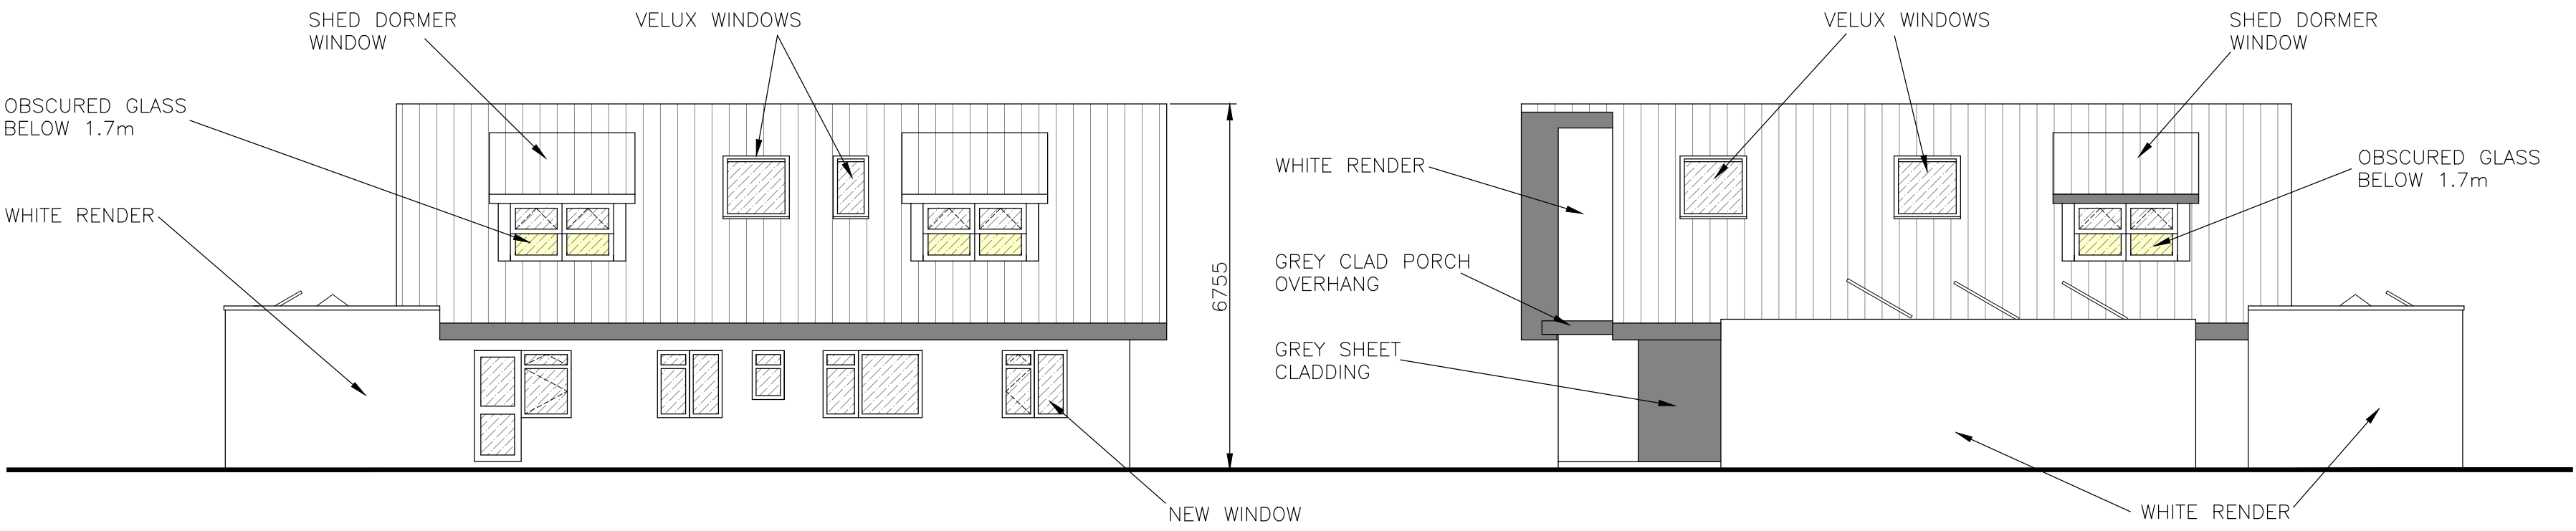


PROPOSED EAST ELEVATION
SCALE 1:100

PROPOSED WEST ELEVATION
SCALE 1:100



EXISTING NORTH ELEVATION
SCALE 1:100

EXISTING SOUTH ELEVATION
SCALE 1:100

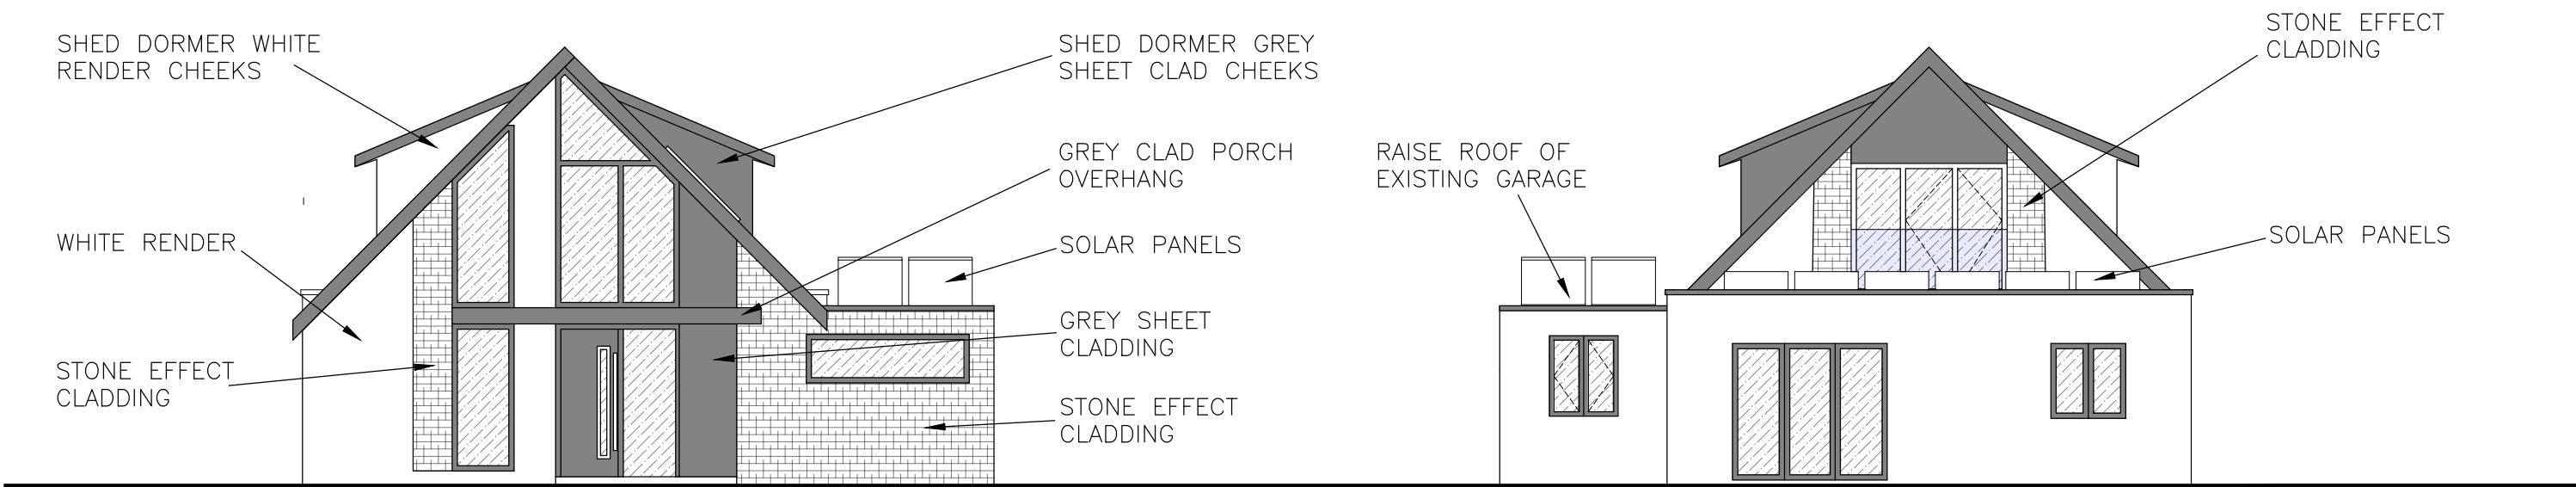

PROPOSED NORTH ELEVATION
SCALE 1:100

PROPOSED SOUTH ELEVATION
SCALE 1:100

ORANGE KEY
DESIGN STUDIOS

Tel: (01488) 682918
E-mail: info@orangekeyltd.co.uk

Client
Erik Badarello

Project
282 Nile Mile Ride
Finchamstead
Wokingham
RG40 3NT

Title
Existing and Proposed Elevations

Scale
AS SHOWN @ A1

Date
May 2025

Drawing number

25008/002

Rev.

PL2