






SITE PLAN
Scale: 1:200

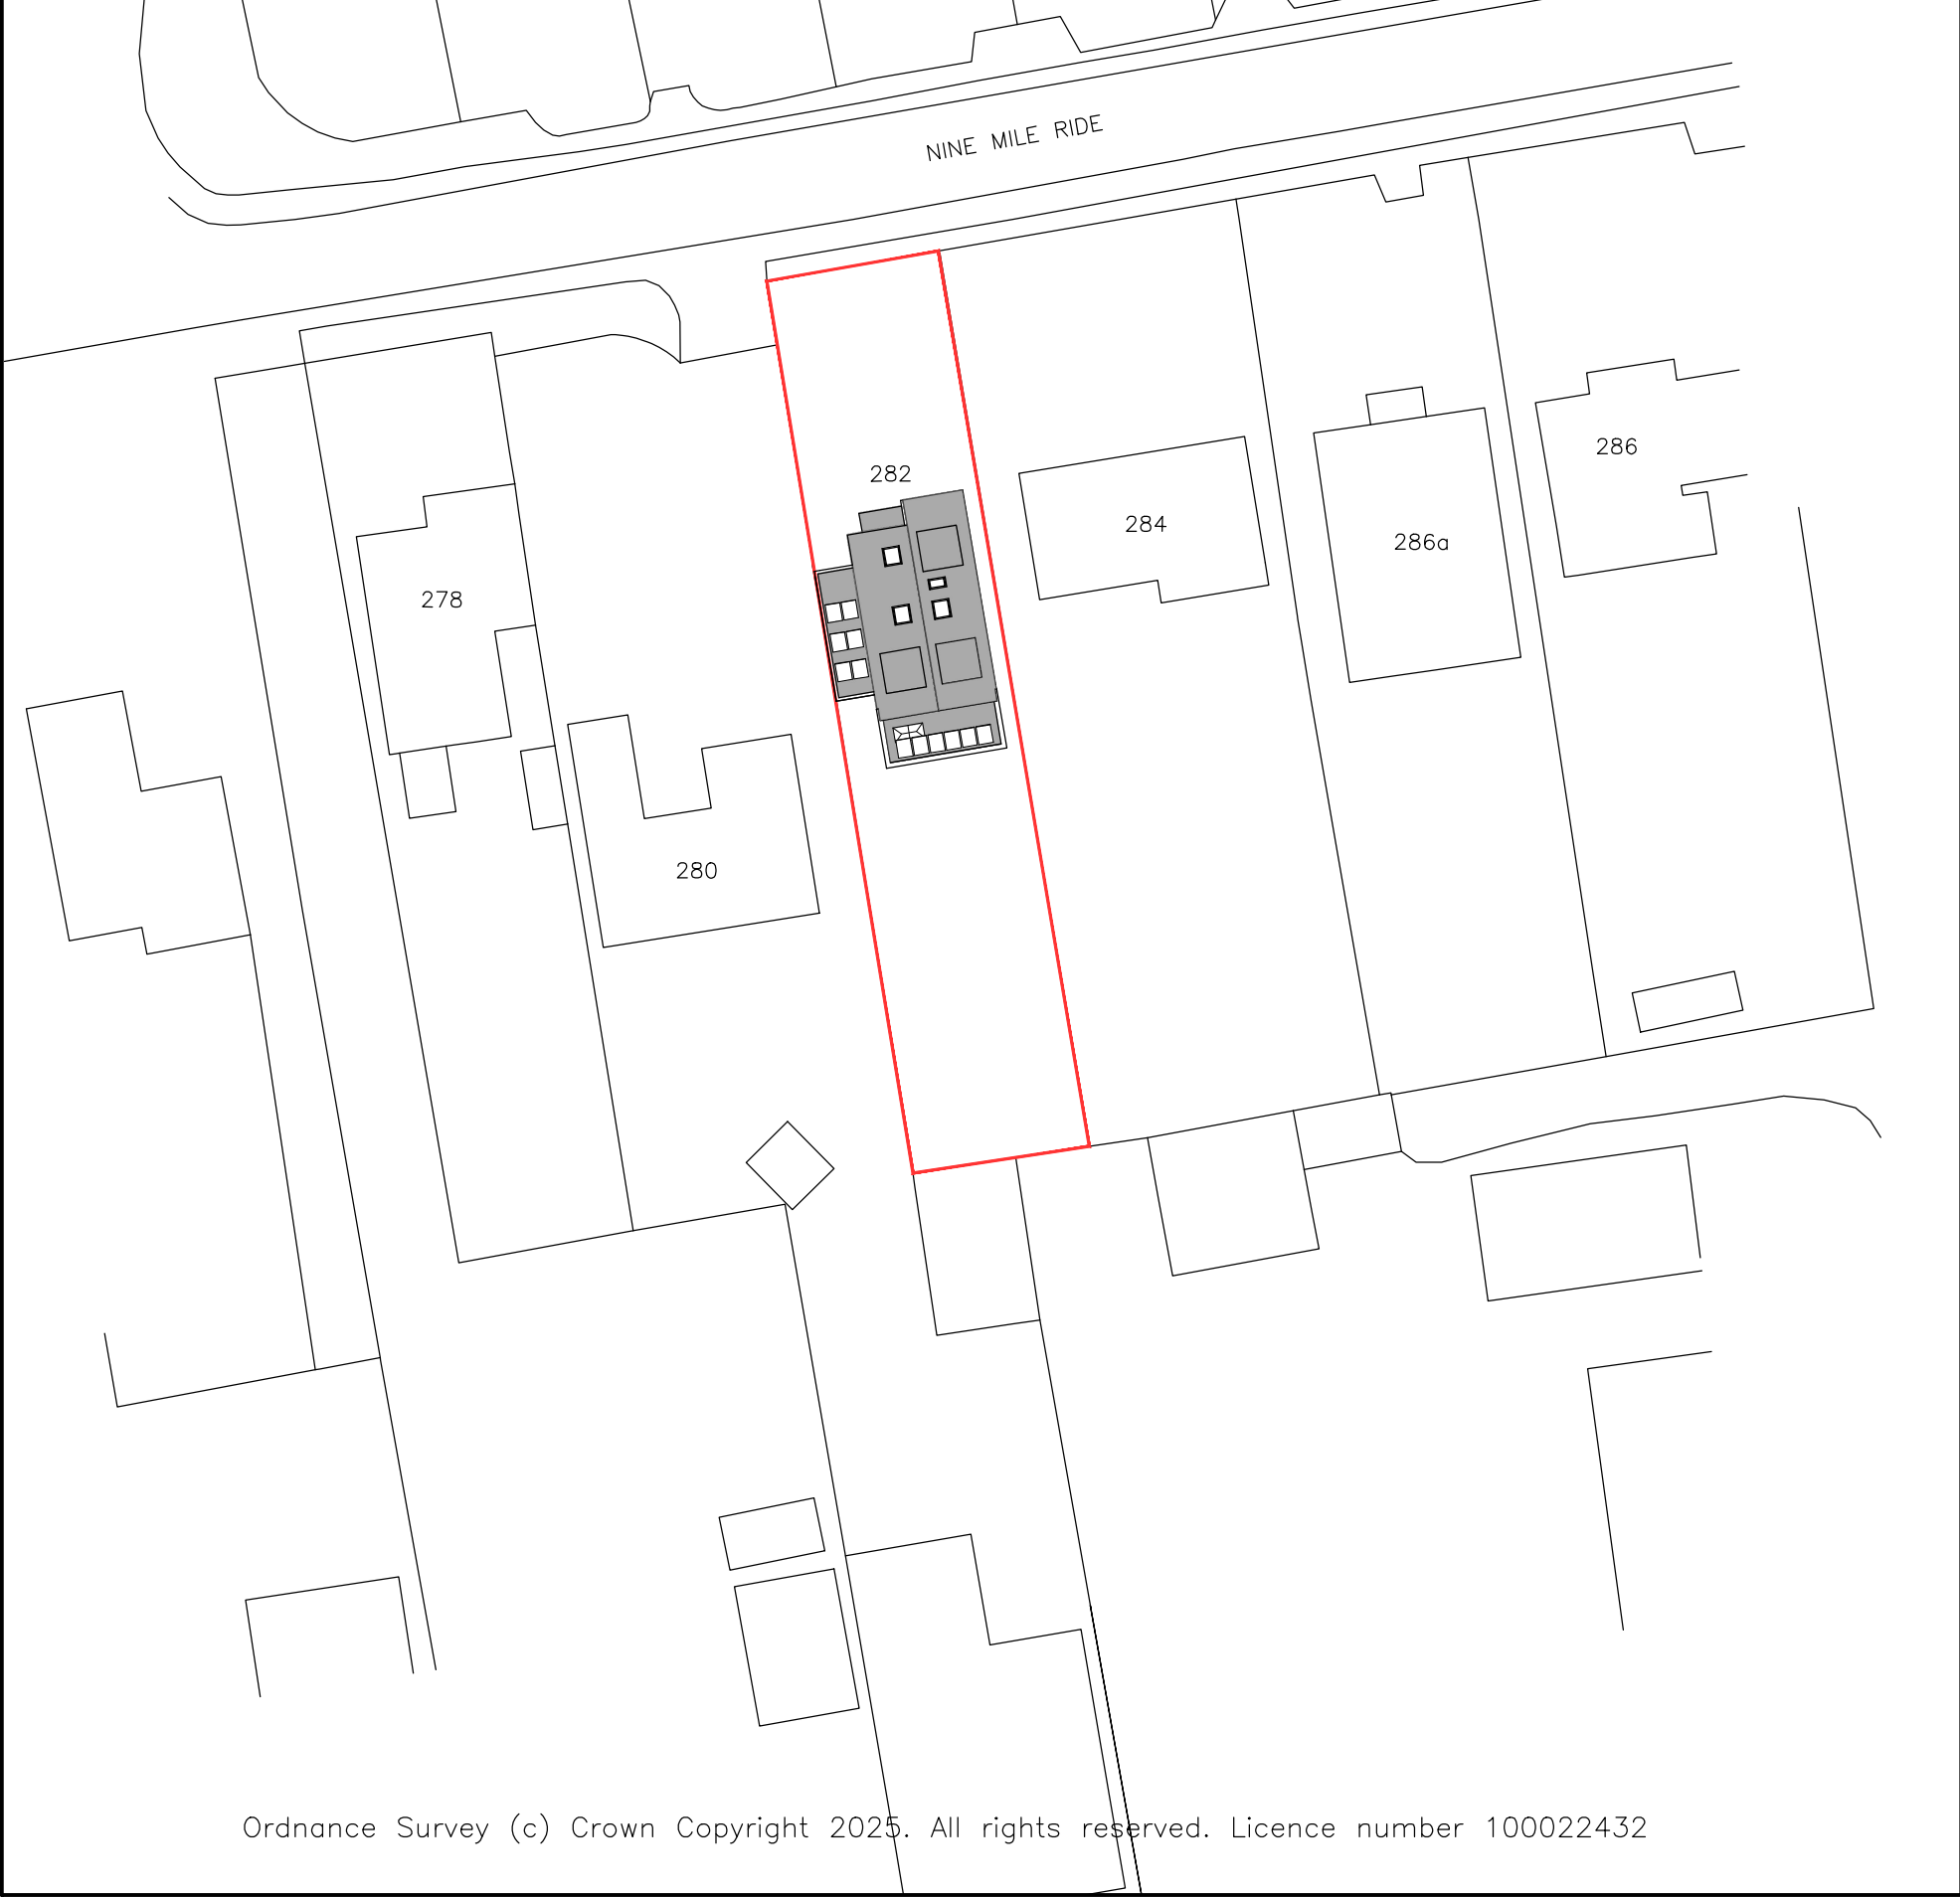

BLOCK PLAN
Scale: 1:500



LOCATION PLAN
Scale: 1:1250

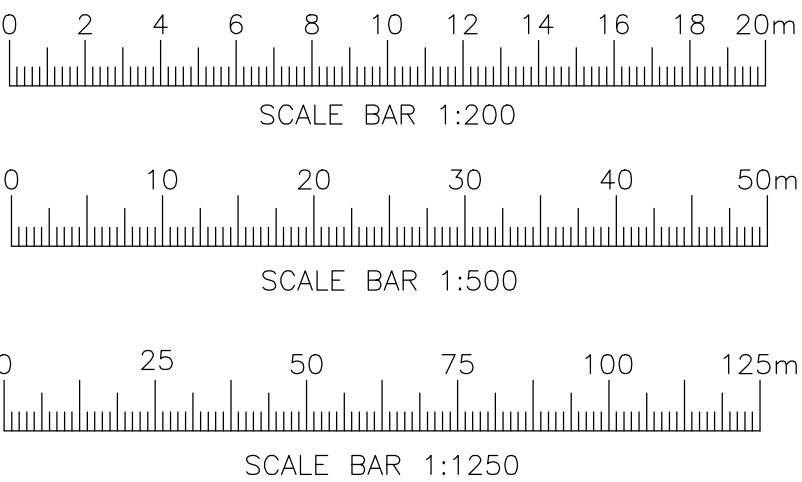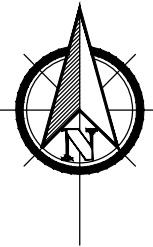

ORANGE KEY
DESIGN STUDIOS

Tel: (01488) 682918
E-mail: info@orangekeyltd.co.uk

Client Erik Badarello	
Project 282 Nile Mile Ride Finchamstead Wokingham RG40 3NT	
Title Location, Block and Site Plan	
Scale AS SHOWN @ A1	Date May 2025
Drawing number 25008/003	Rev. PL1