





NORTH ELEVATION

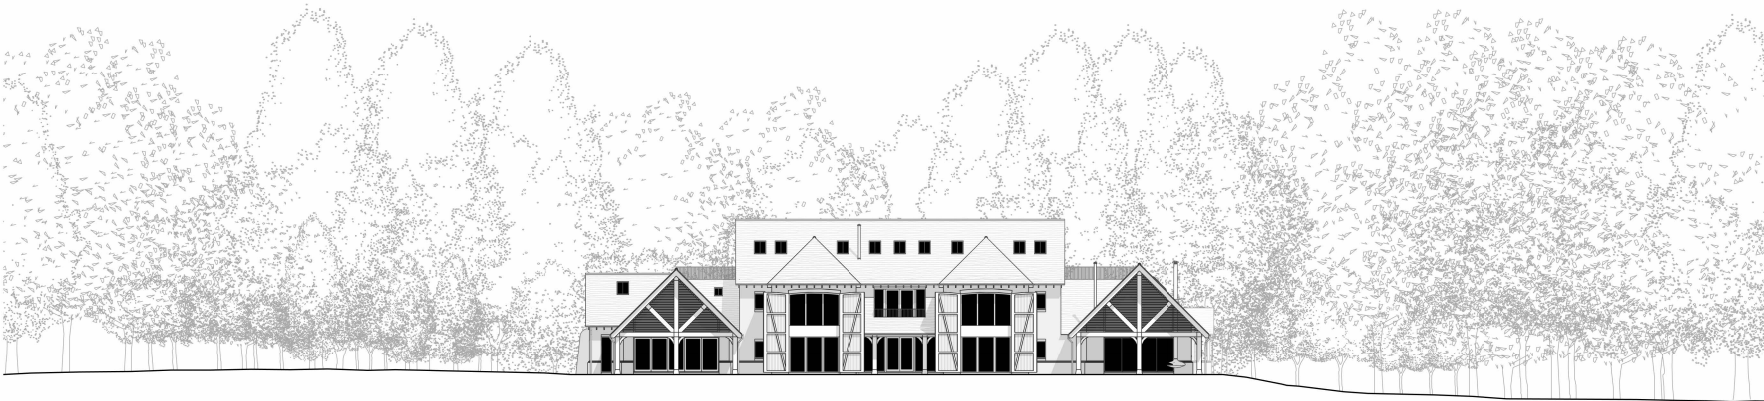

SOUTH ELEVATION

 

GENERAL NOTE
ALL DIMENSIONS MUST BE CHECKED ON SITE AND NOT SCALED FROM THIS DRAWING

FOR USE IN PRECISE NAMED LOCATION ONLY
ANDERSON ORR ARCHITECTS LTD. © ALL RIGHTS RESERVED

REVISIONS

REVISION	DESCRIPTION	DATE
A	MINOR AMENDMENTS	23/04/25

STATUS

PLANNING

PROJECT TITLE
WARREN CREST FARM, WICK HILL LANE, FINCHAMPSTEAD, RG40 3PY

DRAWING TITLE
PROPOSED N & S SITE ELEVATION

FIRST ISSUED	DRAWN	SCALE (A3)
13/09/24	WH	1:500

PROJECT – DRAWING NO – REVISION

23046-PE2012-A

The Big Barn: Units 8-10, Oddington Grange,
Weston-on-the-Green, Oxfordshire, OX25 3QW

+44 (0) 1865 873936 | info@andersonorr.com | andersonorr.com

AndersonOrr