


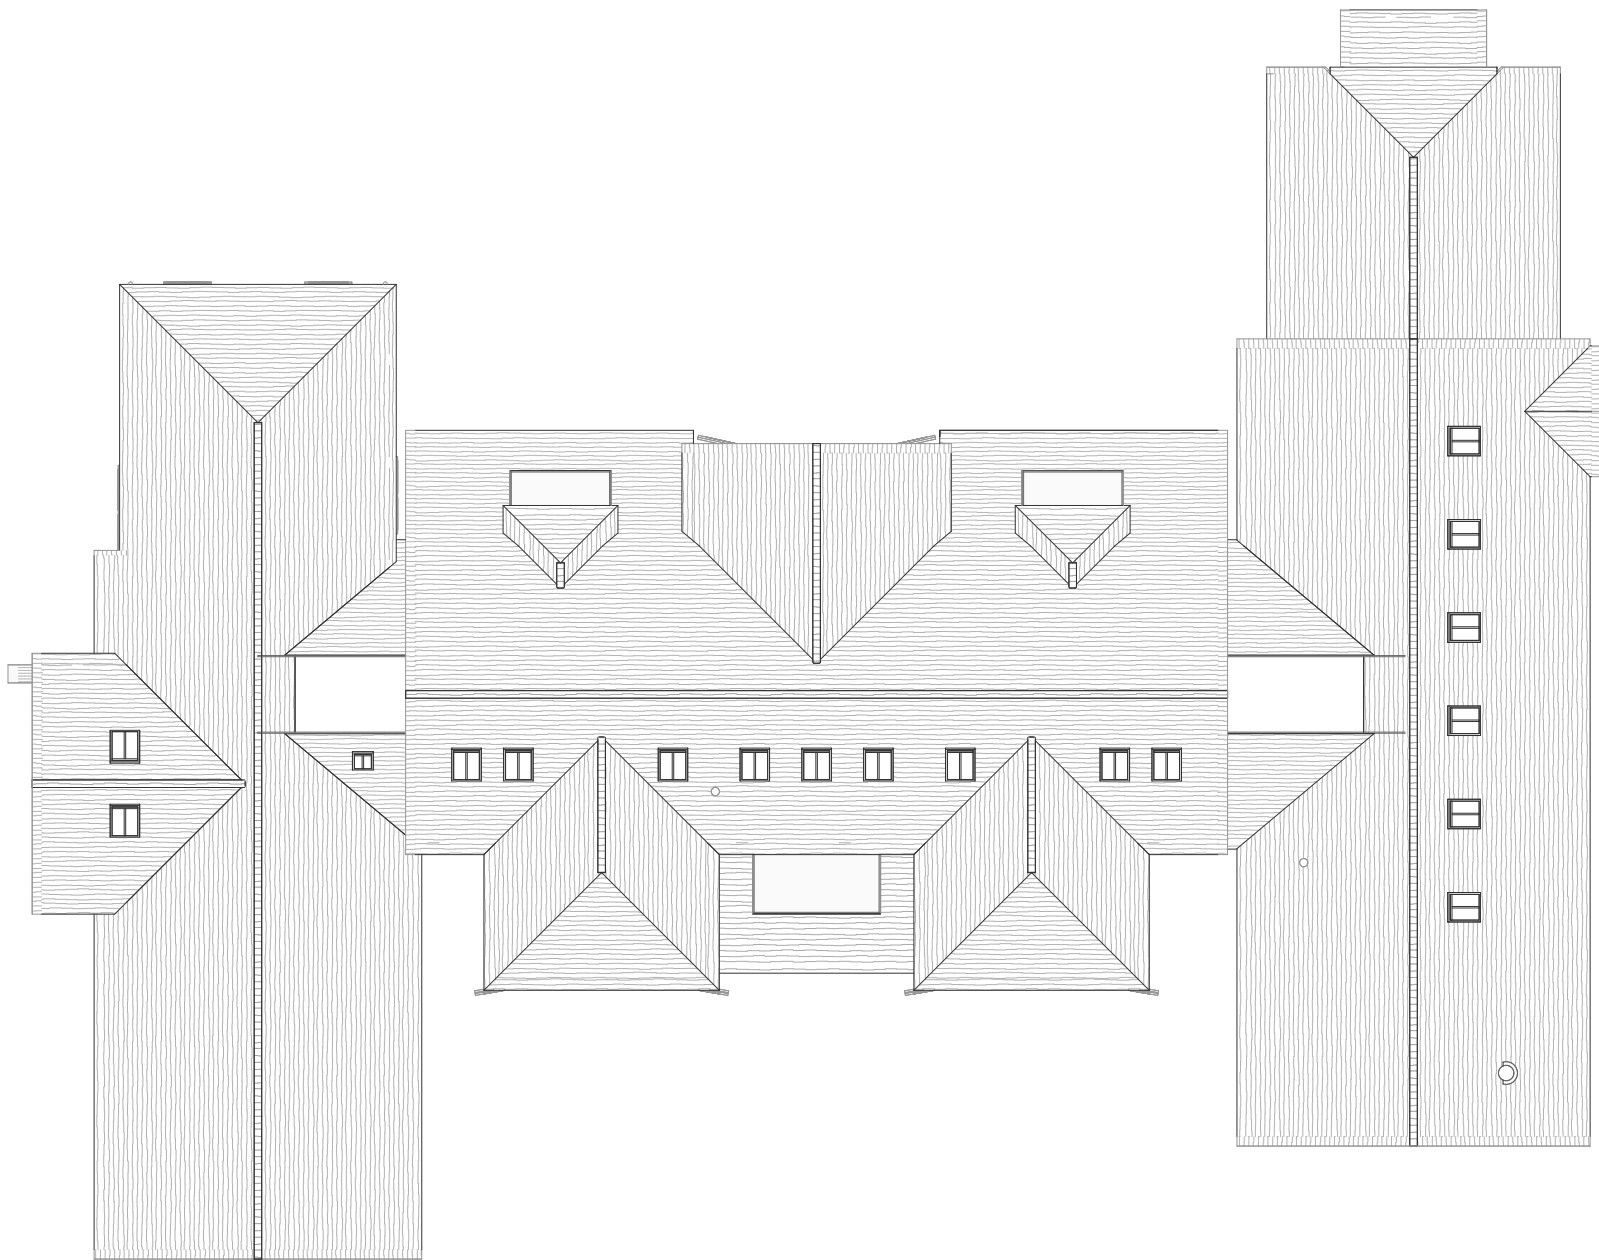

GENERAL NOTE
ALL DIMENSIONS MUST BE CHECKED ON SITE AND NOT SCALED FROM THIS DRAWING

FOR USE IN PRECISE NAMED LOCATION ONLY
ANDERSON ORR ARCHITECTS LTD. © ALL RIGHTS RESERVED

REVISIONS

REVISION	DESCRIPTION	DATE
STATUS		

PLANNING

PROJECT TITLE
WARREN CREST FARM, WICK HILL
LANE, FINCHAMPSTEAD, RG40 3PY

DRAWING TITLE
PROPOSED ROOF PLAN

FIRST ISSUED	DRAWN	SCALE (A3)
23/04/25	WH	1:200

PROJECT – DRAWING NO – REVISION

23046-PP2020-

The Big Barn: Units 8-10, Oddington Grange,
Weston-on-the-Green, Oxfordshire, OX25 3QW

+44 (0) 1865 873936 | info@andersonorr.com | andersonorr.com

AndersonOrr