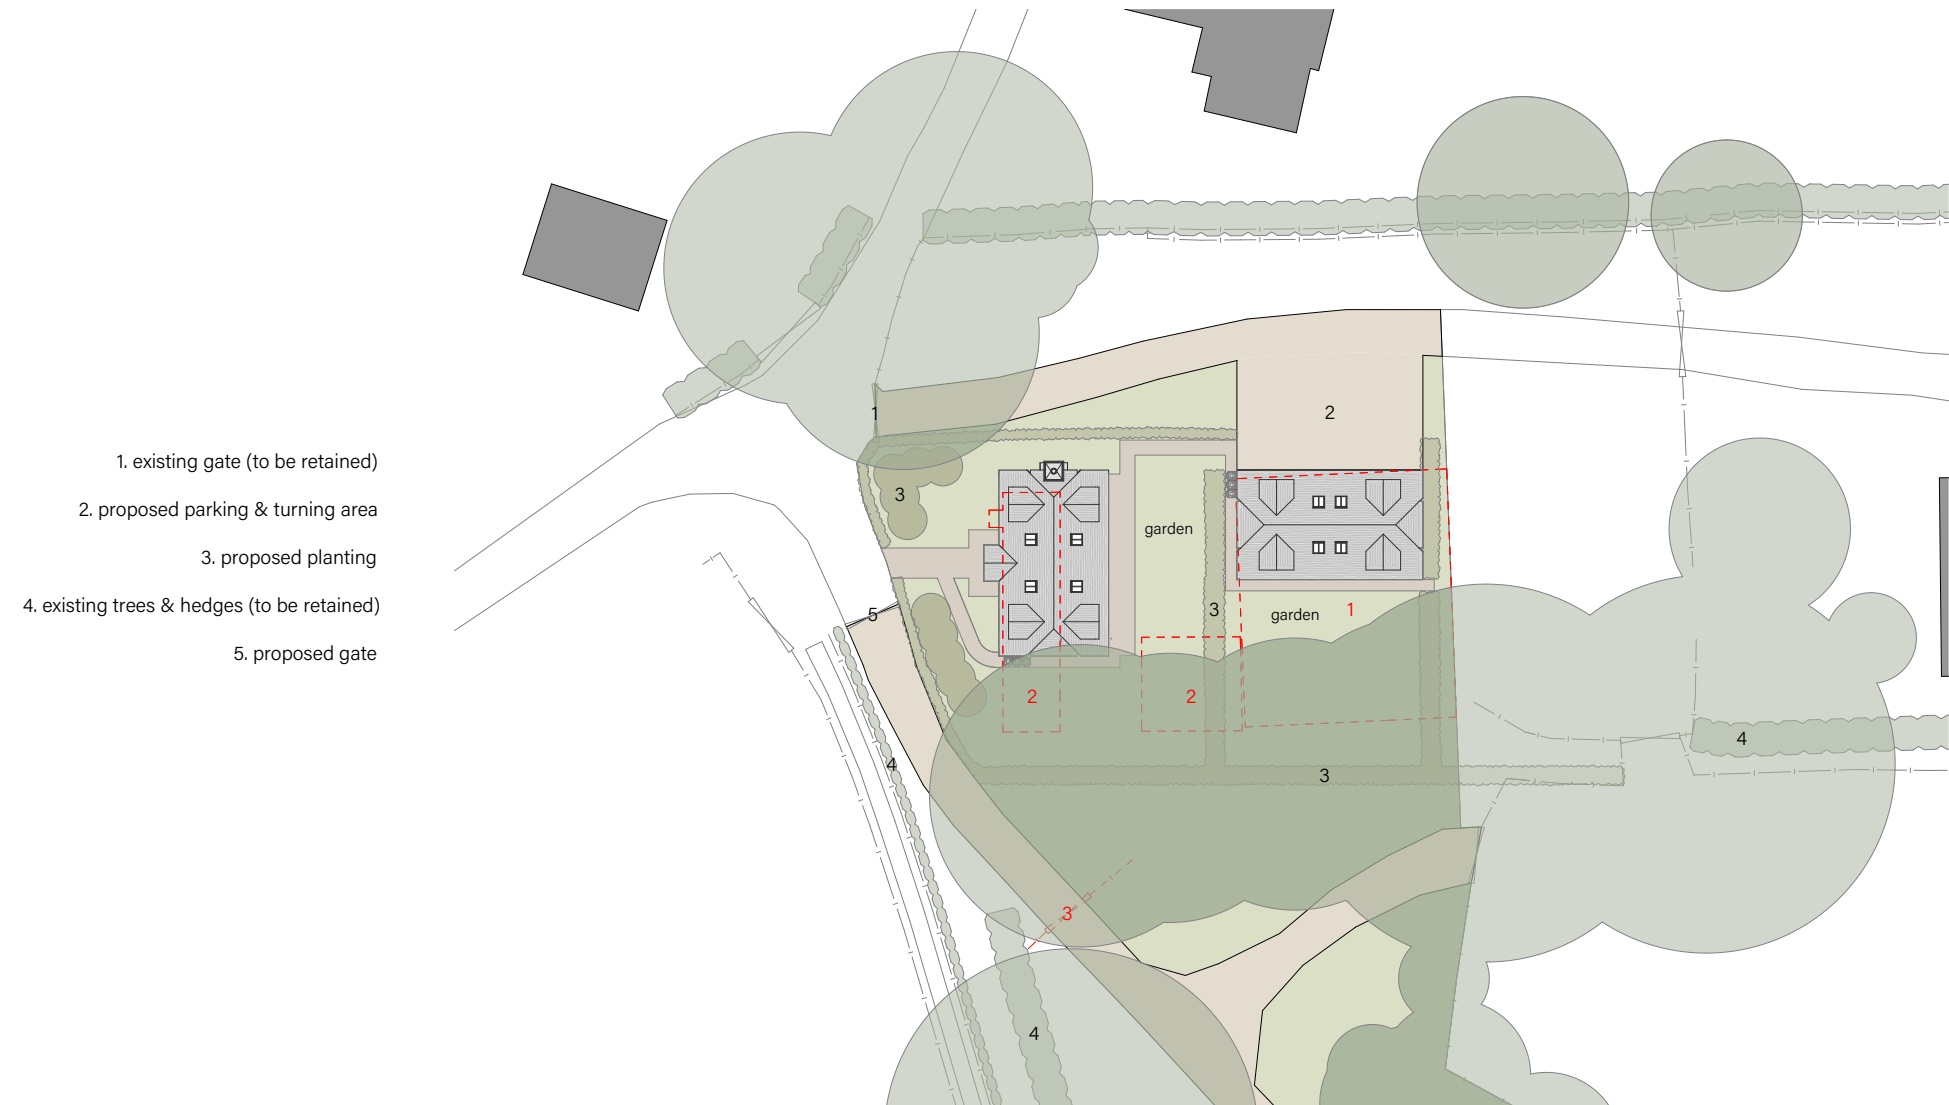


**GENERAL NOTE**  
ALL DIMENSIONS MUST BE CHECKED ON SITE. RESPONSIBILITY IS NOT ACCEPTED FOR ERRORS MADE BY OTHERS IN SCALING FROM THIS DRAWING. ALL SETTING OUT INFORMATION SHOULD BE TAKEN FROM FIGURED DIMENSIONS ONLY.

FOR USE IN PRECISE NAMED LOCATION ONLY  
ANDERSON ORR ARCHITECTS LTD. © ALL RIGHTS RESERVED

REVISIONS

| REVISION | DESCRIPTION      | DATE     |
|----------|------------------|----------|
| A        | MINOR AMENDMENTS | 23/04/25 |

STATUS

## PLANNING

PROJECT TITLE  
WARREN CREST FARM, WICK HILL LANE, FINCHAMPSTEAD, RG40 3PY

DRAWING TITLE  
PROPOSED SITE PLAN

FIRST ISSUED  
13/09/24

DRAWN  
WH

SCALE (A3)  
1:500

PROJECT – DRAWING NO – REVISION

23046-PP2 | I0-A

The Big Barn: Units 8-10, Oddington Grange,  
Weston-on-the-Green, Oxfordshire, OX25 3QW  
+44 (0) 1865 873936 | info@andersonorr.com | andersonorr.com

AndersonOrr