




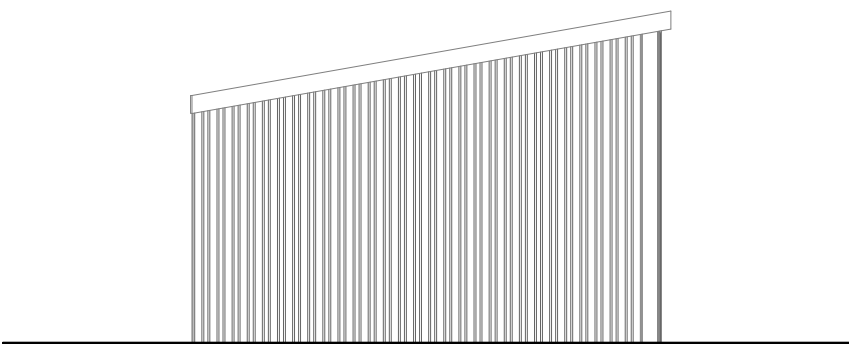


NORTH ELEVATION

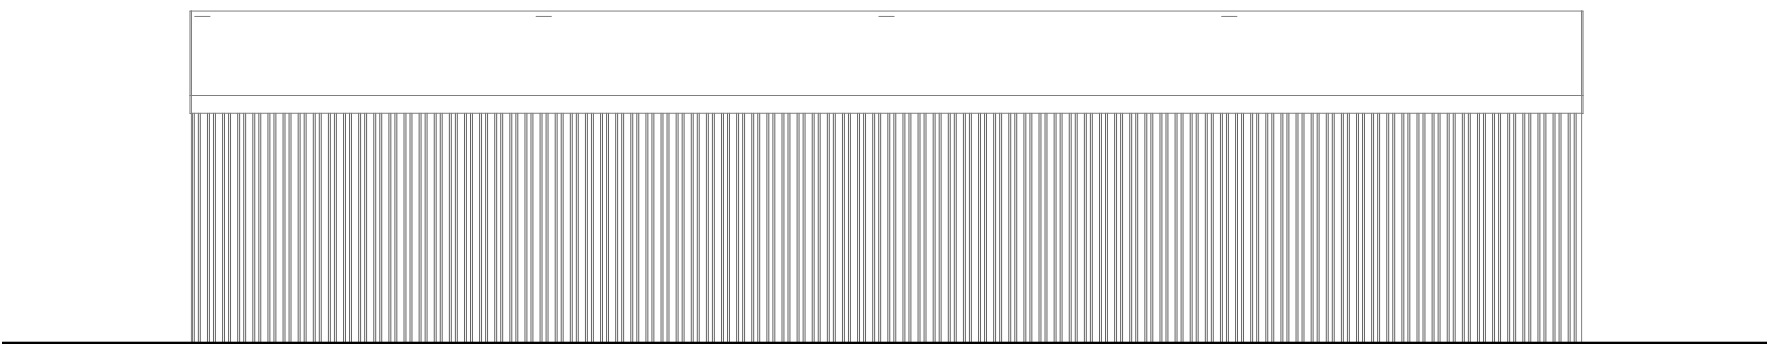


EAST ELEVATION

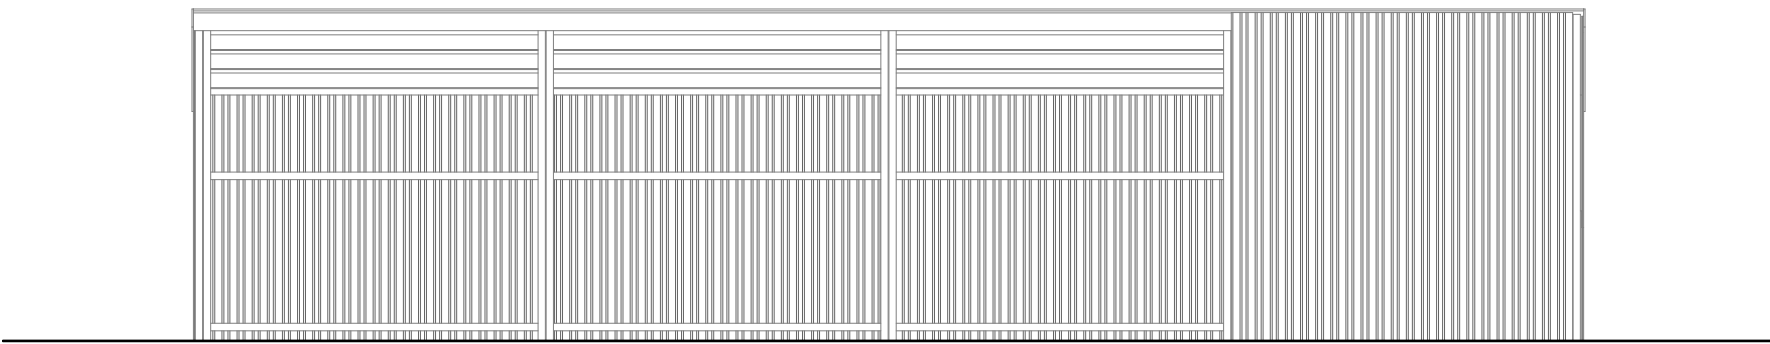

WEST ELEVATION

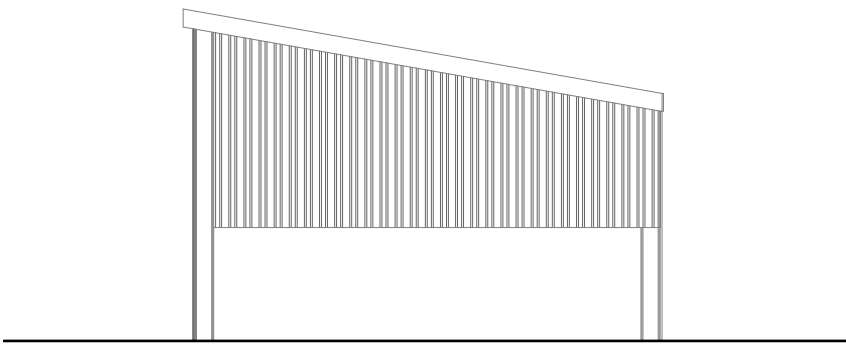

SOUTH ELEVATION

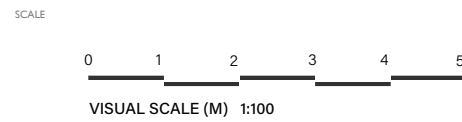

GENERAL NOTE
ALL DIMENSIONS MUST BE CHECKED ON SITE. RESPONSIBILITY IS NOT ACCEPTED FOR ERRORS MADE BY OTHERS IN SCALING FROM THIS DRAWING. ALL SETTING OUT INFORMATION SHOULD BE TAKEN FROM FIGURED DIMENSIONS ONLY.

FOR USE IN PRECISE NAMED LOCATION ONLY
ANDERSON ORR ARCHITECTS LTD. © ALL RIGHTS RESERVED

REVISIONS

REVISION	DESCRIPTION	DATE
STATUS		

PLANNING

PROJECT TITLE
WARREN CREST FARM, WICK HILL
LANE, FINCHAMPSTEAD, RG40 3PY

DRAWING TITLE
EXISTING BUILDING C ELEVATIONS

FIRST ISSUED 15/05/24	DRAWN WH	SCALE (A3) 1:100
--------------------------	-------------	---------------------

PROJECT - DRAWING NO. - REVISION

23046-PE1002-

The Big Barn: Units 8-10, Oddington Grange,
Weston-on-the-Green, Oxfordshire, OX25 3QW
+44 (0) 1865 873936 | info@andersonorr.com | andersonorr.com

AndersonOrr