




FRONT ELEVATION



SIDE ELEVATION



REAR ELEVATION

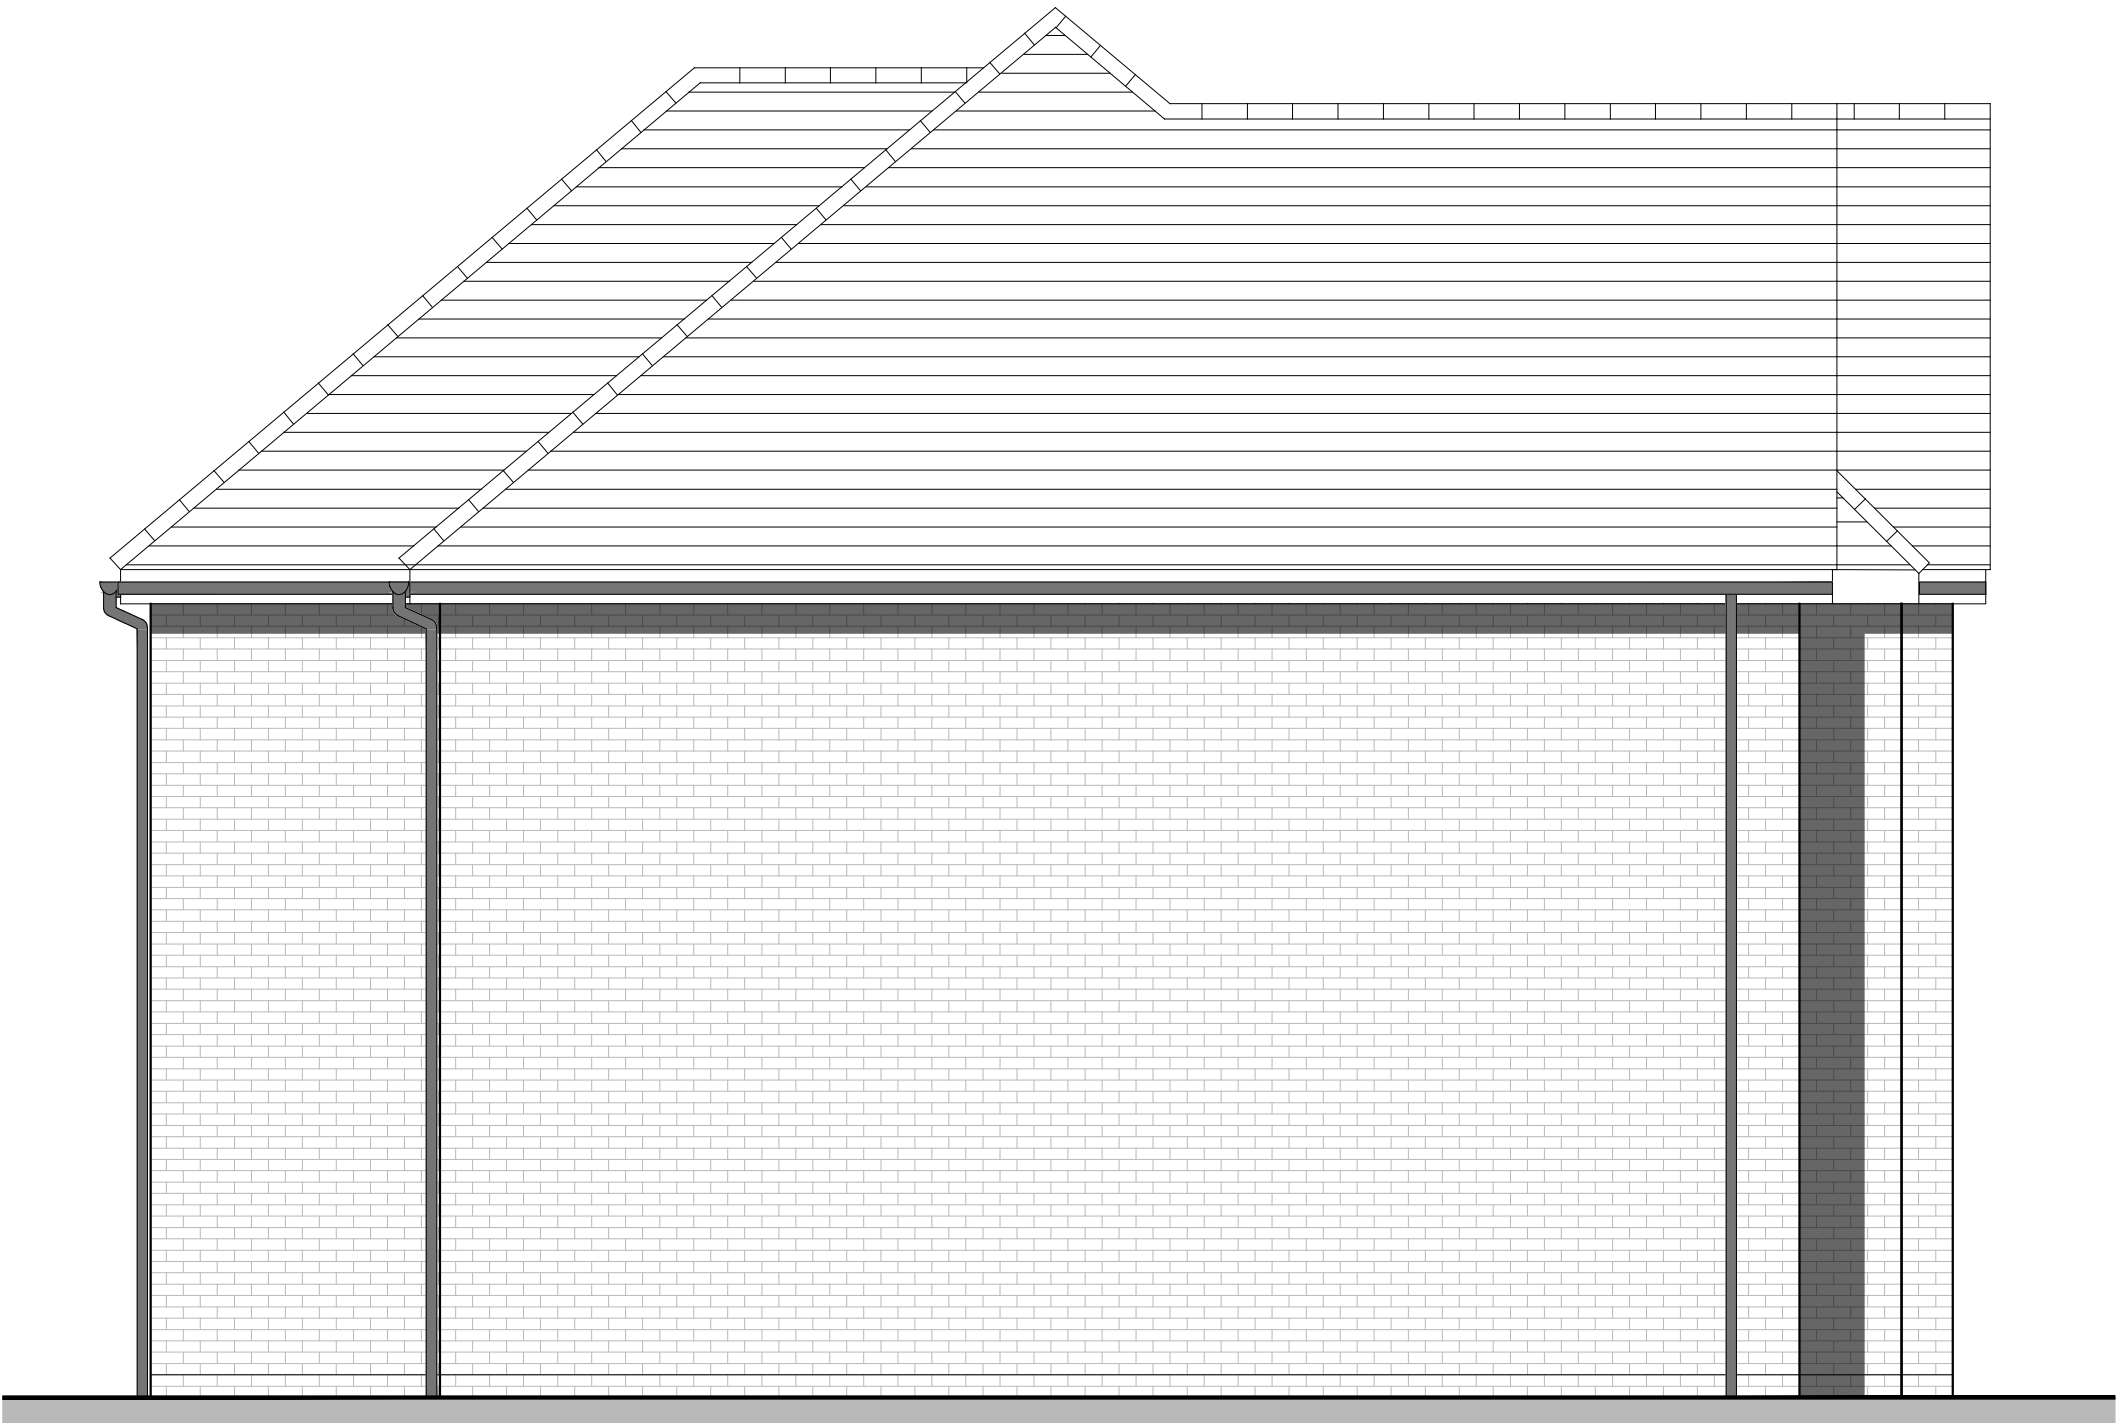

FLANK ELEVATION

HOUSETYPE VARIATIONS			
PLOT NUMBERS:	AS DRAWN	-	P03, P05, P26, P38, P39, P40, P42, P43, P47, P48, P68, P70, P72
	HANDED	-	P46, P61, P62
MATERIALS:	WALLS	-	BRICK
	WALLS (TREATMENT)	-	N/A
	FENESTRATION	-	UPVC
	OBSCURER WINDOWS	-	BATHROOMS & ENSUITES
	EXTERNAL DOORS	-	UPVC
	OBSCURER DOORS	-	N/A
	ROOF	-	TILE
	GUTTERING & DOWNPIPES	-	UPVC
	FASCIA & SOFFITS	-	UPVC
WINDOW OMISSION*:	PLOT(S)	-	N/A
AREA OF UNIT (GIA):	205.32sqm	2,210sqft	
B. REGS PART M:	N/A		
NDSS COMPLIANT:	YES		
CHARACTER AREA:	N/A		

E	22.06.26	Revised plot numbers	CT
D	14.04.26	Revised plot numbers	LW
C	26.03.26	Amended to new site layout	EBC
B	10.12.25	Updated Floor Areas	EBC
A	25.11.25	Amended GIA Calculation	LW
Rev	Date	Amendment	Initials

Project:
LAND AT PARK LANE
CHARVIL
Client:
BELLWAY (THAMES VALLEY)
Drawing:
PROPOSED HOUSETYPE ELEVATIONS
THE DRAPER
Drawing no: 25.2208.4111
Rev: E
Scale@A1: 1:50 Date: NOV 25 Drawn: DSC Checked: CT

finc Architects Ltd
61-63 New London Road | Chelmsford | Essex | CM2 0ND
T: +44 (0)1245 933888
W: www.fincarchitects.com
E: company@fincarchitects.com

Disclaimers:
© Finc Architects Limited holds the copyright to all the information contained within this document and their written consent must be obtained before copying or using the data other than for the purpose it was originally supplied.
All dimensions and measurements to be checked on site.
Do not scale from this drawing. This drawing is to be printed in colour.