
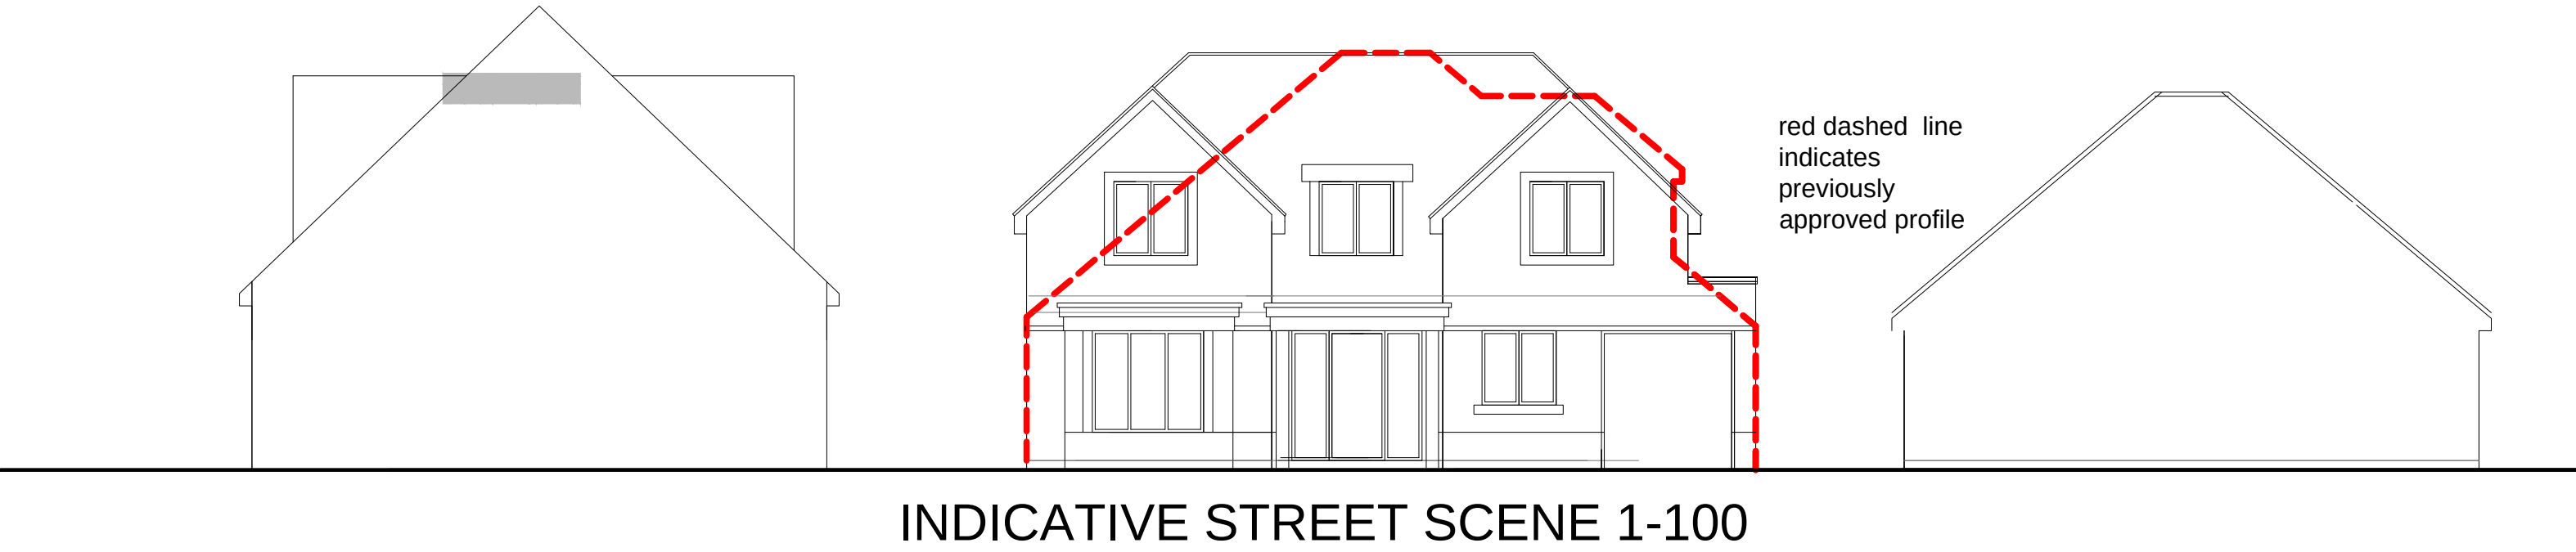


© This drawing remains the property of Groom Design Ltd and shall not be copied without prior written consent.
All dimensions to be checked on site and any discrepancies to be reported before work commences.
Notes:

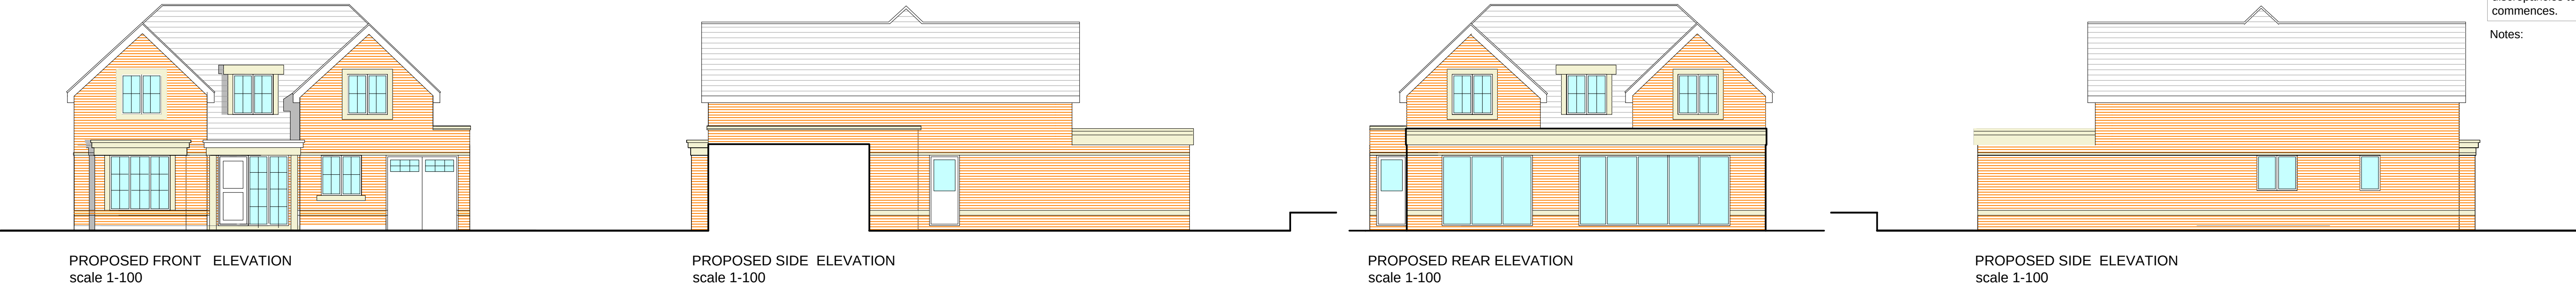

CG1 INDICATIVE FRONT IMAGE (NTS)

Rev	Comment	By	Date
 GROOM DESIGN LTD			
27 Lambridge Wood Road Henley on Thames RG9 3BP			
Mobile: 07881952315 Email: mhg@groomdesign.co.uk			
Client: Mrs Iesha Faisal			
Job Title: 13 Wroxham Road Woodley RG5 3AX			
Drawing Title: Proposed Plans , Elevations, Site Plan , Street Scene and CGI image			
Status: PLANNING			
Date Drawn:	Drawn By: MHG	Scale: Varies	
Job No: 8050	Dwg No: 2	Rev:	