


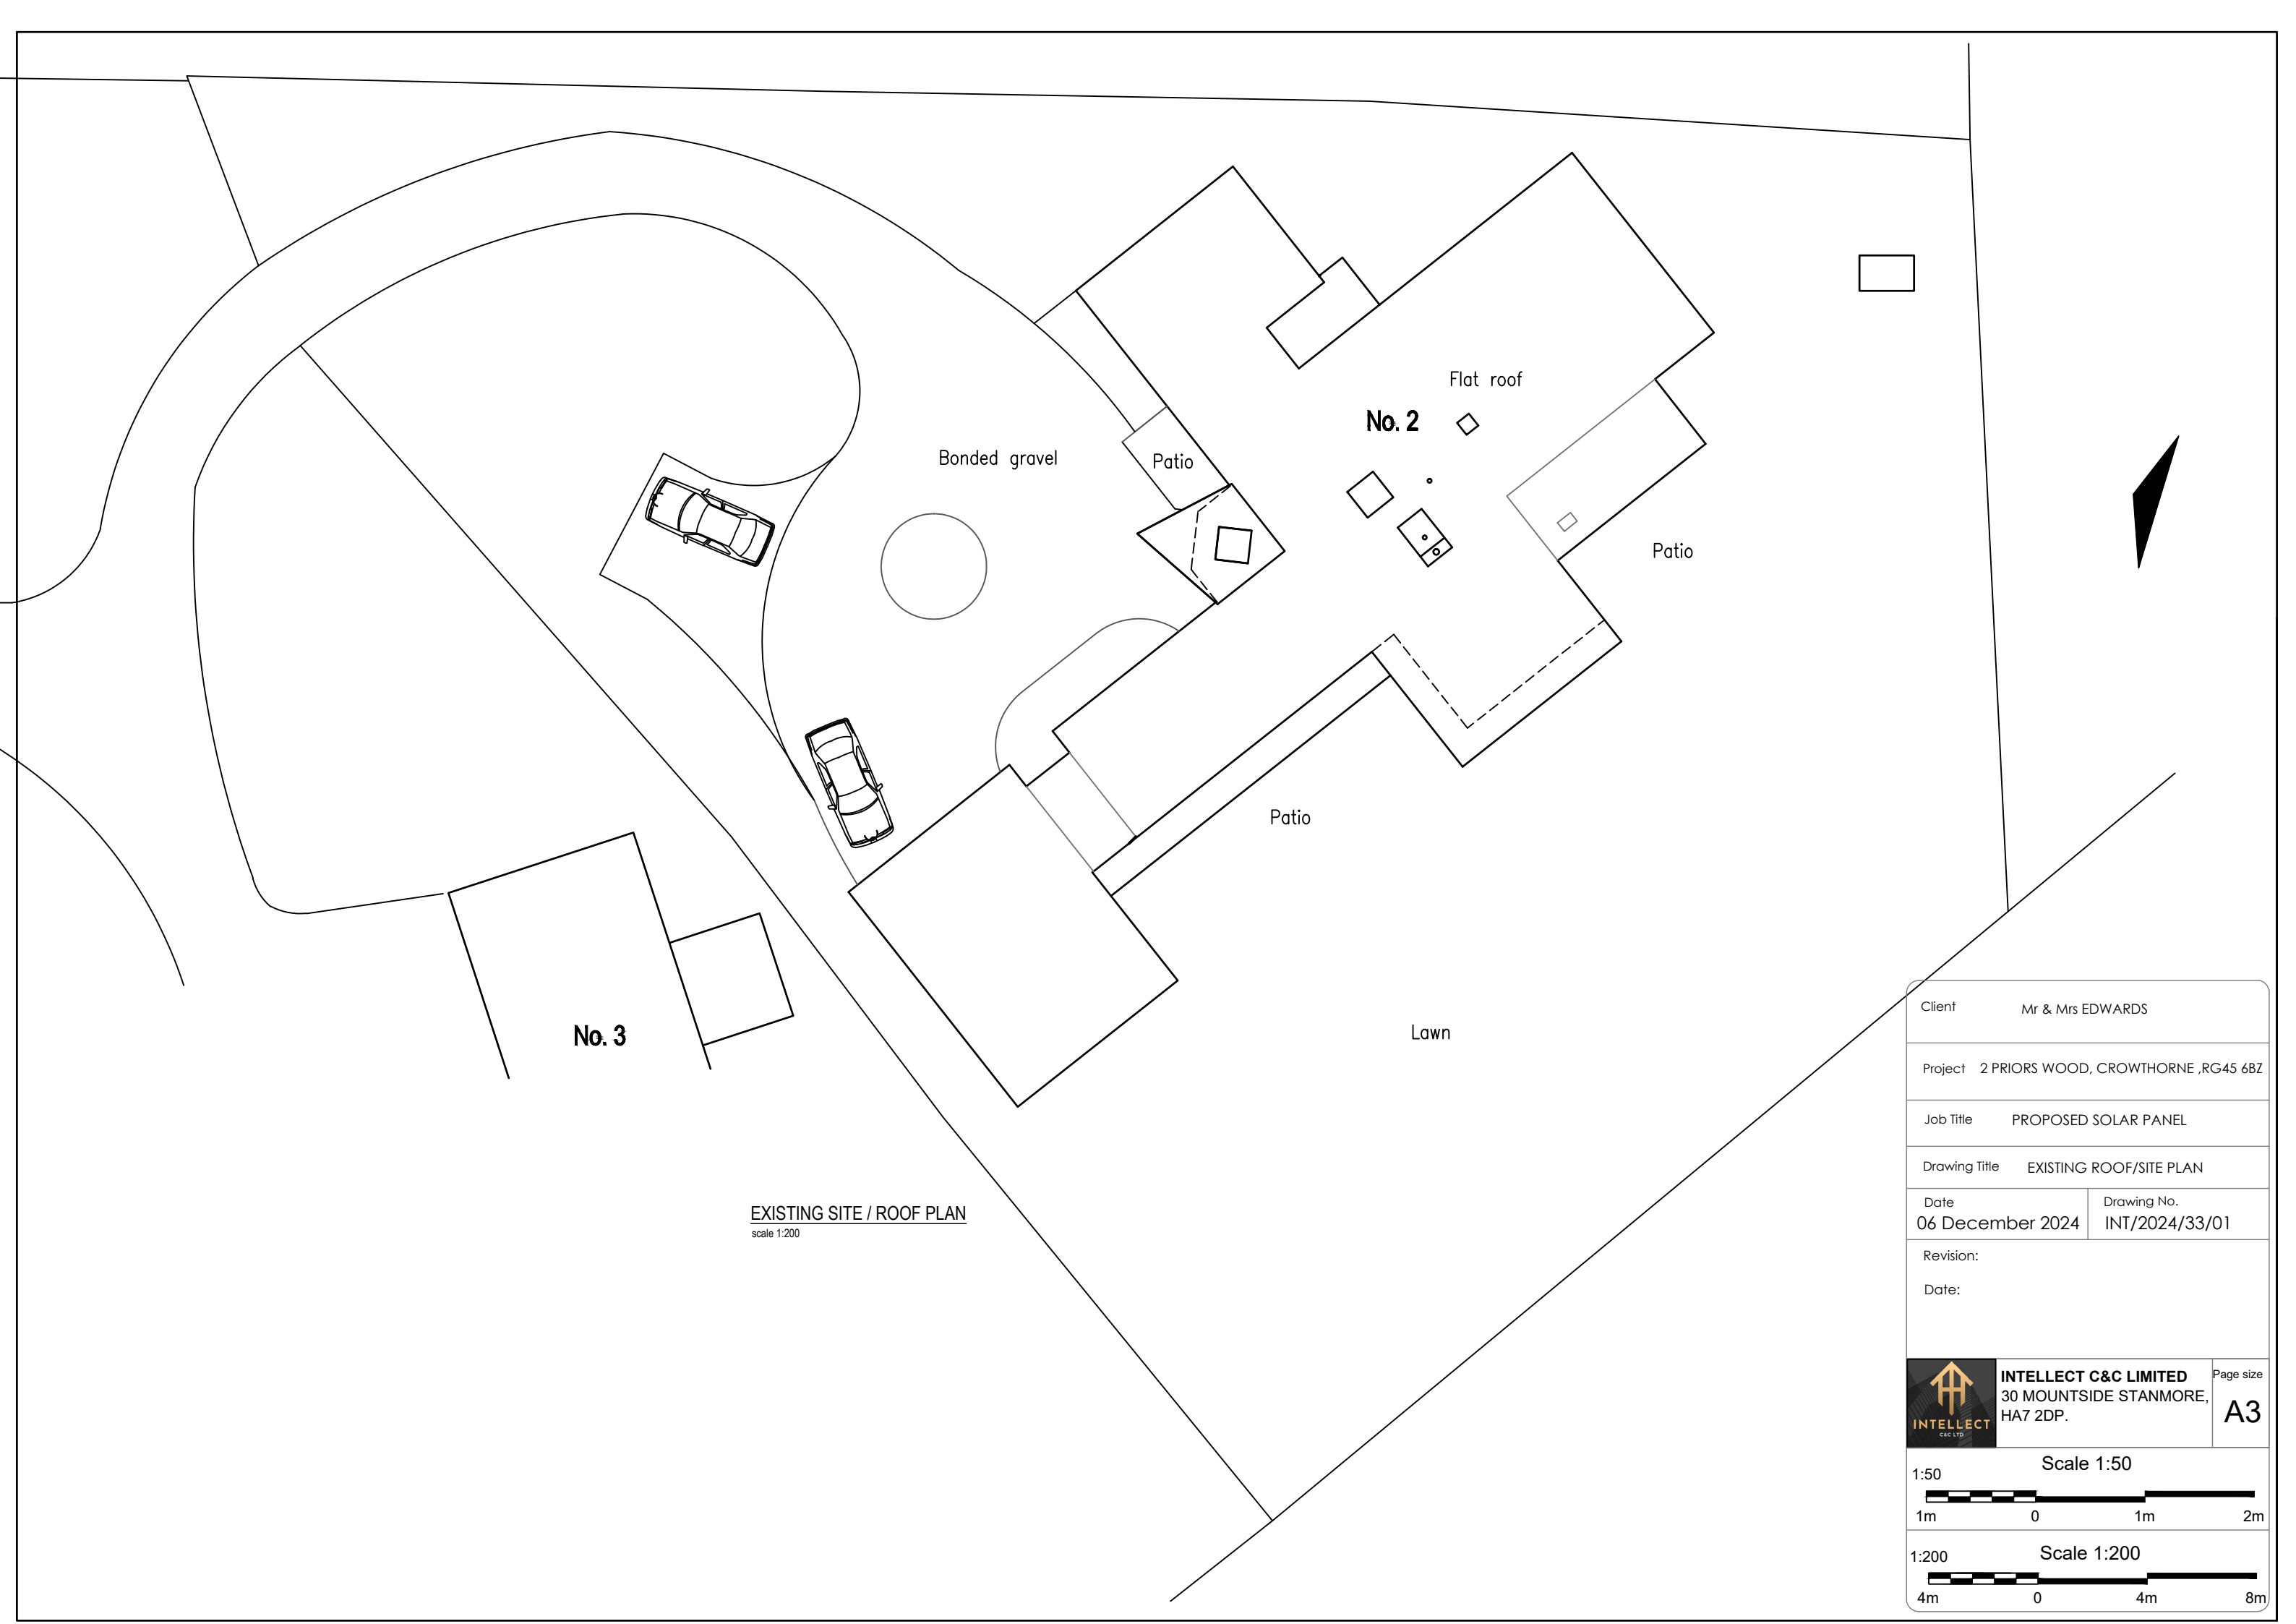

No. 3

No. 2

Bonded gravel

Patio

Flat roof


Patio

Patio

Lawn

EXISTING SITE / ROOF PLAN
scale 1:200

Client	Mr & Mrs EDWARDS		
Project	2 PRIORS WOOD, CROWTHORNE ,RG45 6BZ		
Job Title	PROPOSED SOLAR PANEL		
Drawing Title	EXISTING ROOF/SITE PLAN		
Date	06 December 2024		Drawing No. INT/2024/33/01
Revision:			
Date:			
		INTELLECT C&C LIMITED 30 MOUNTSIDE STANMORE, HA7 2DP.	
		Page size	A3

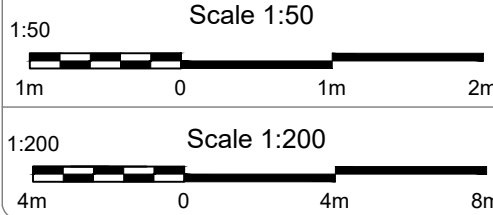



No. 3

No. 2

Bonded gravel

Patio

Flat roof

Patio

Mixed trees


Patio


Lawn

Garage


PROPOSED SITE / ROOF PLAN
scale 1:200

Client		Mr & Mrs EDWARDS	
Project		2 PRIORS WOOD, CROWTHORNE ,RG45 6BZ	
Job Title		PROPOSED SOLAR PANEL	
Drawing Title		PROPOSED ROOF/SITE PLAN	
Date		Drawing No.	
06 December 2024		INT/2024/33/02	
Revision:			
Date:			
		INTELLECT C&C LIMITED 30 MOUNTSIDE STANMORE, HA7 2DP.	
		Page size	A3

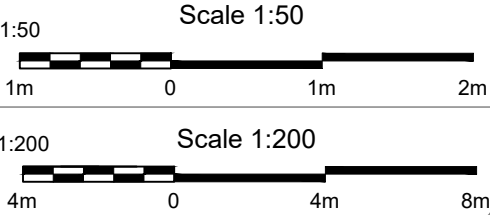


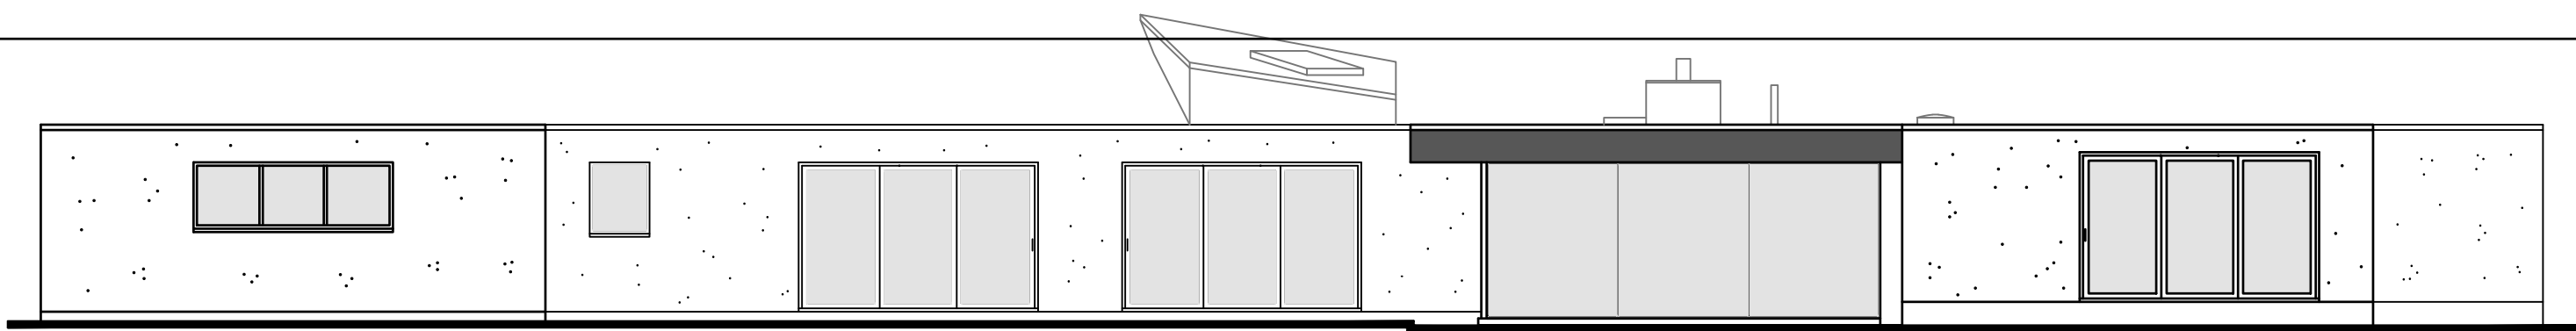


EXISTING S.W REAR ELEVATION
scale 1:100

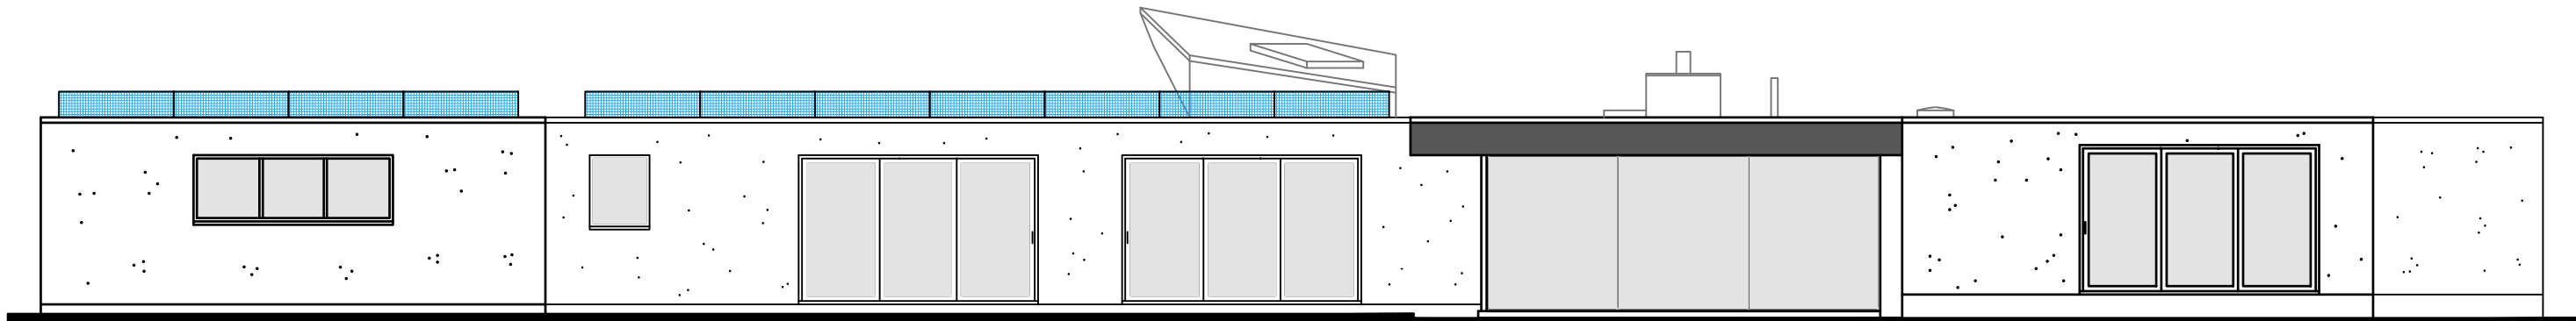

PROPOSED S.W REAR ELEVATION
scale 1:100

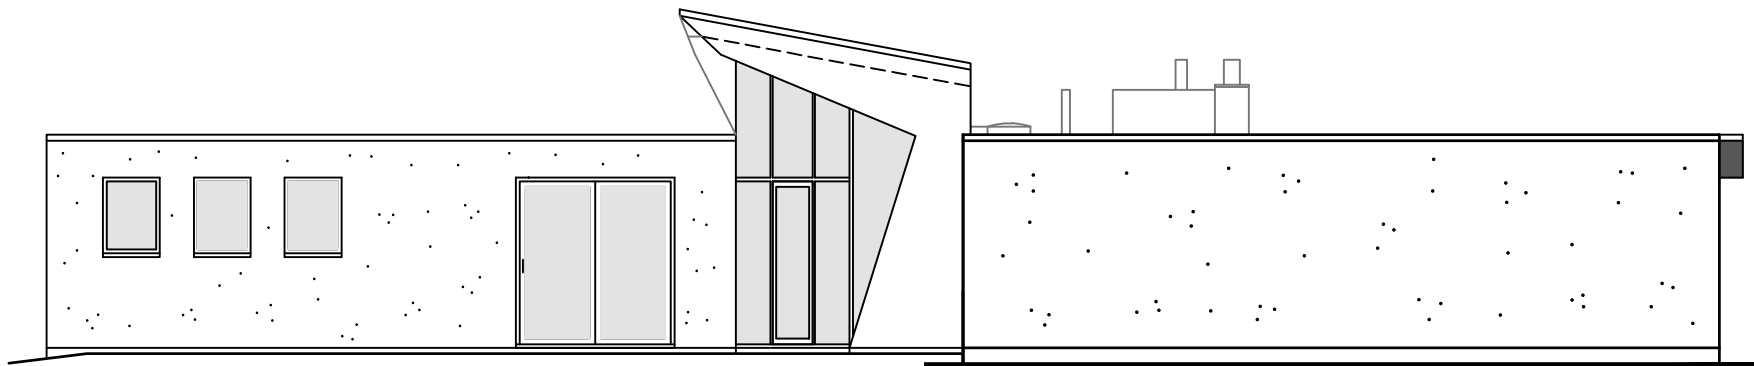

EXISTING N.W SIDE ELEVATION
scale 1:100

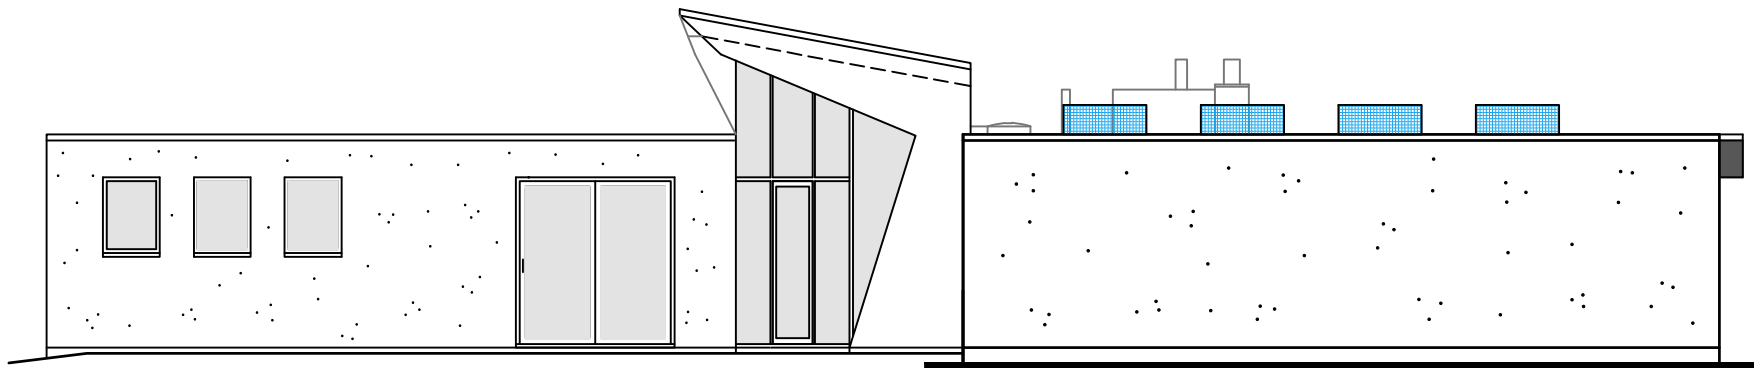

PROPOSED N.W SIDE ELEVATION
scale 1:100

Client Mr & Mrs EDWARDS

Project 2 PRIORS WOOD, CROWTHORNE ,RG45 6BZ

Job Title PROPOSED SOLAR PANEL

Drawing Title ELEVATION

Date
06 December 2024

Drawing No.
INT/2024/33/02

Revision:



Date:




INTELLECT C&C LIMITED
30 MOUNTSIDE STANMORE,
HA7 2DP.


Page size

A3

  


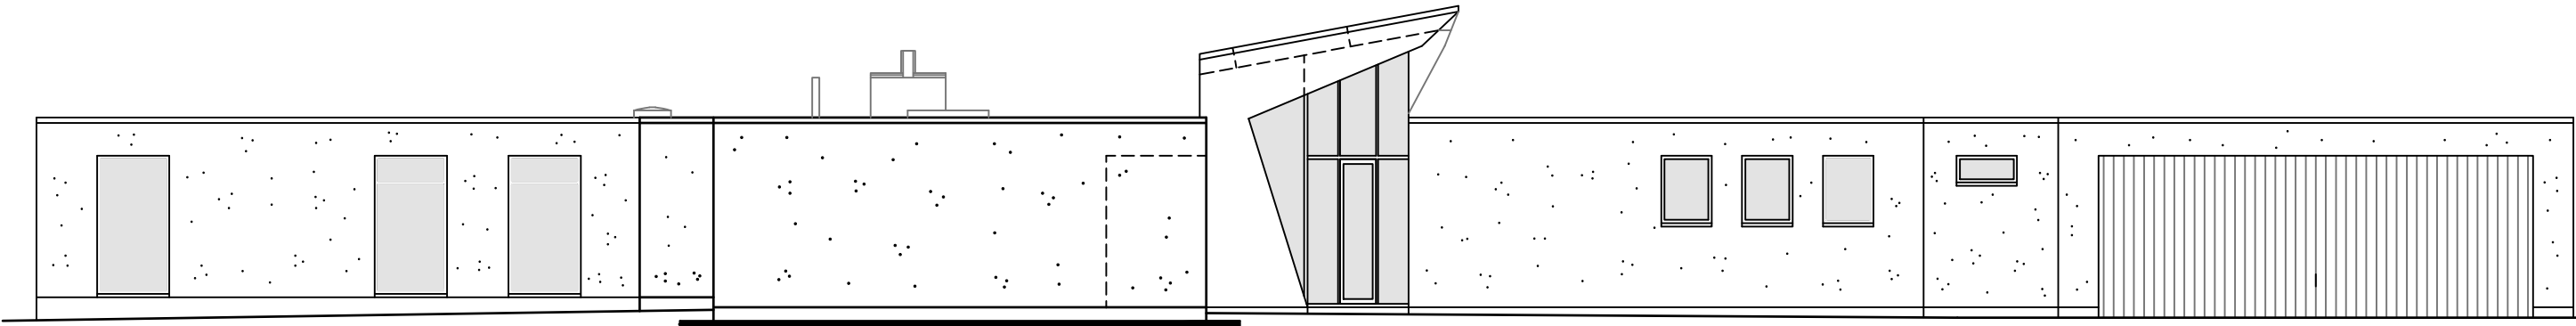


EXISTING N.E FRONT ELEVATION
scale 1:100

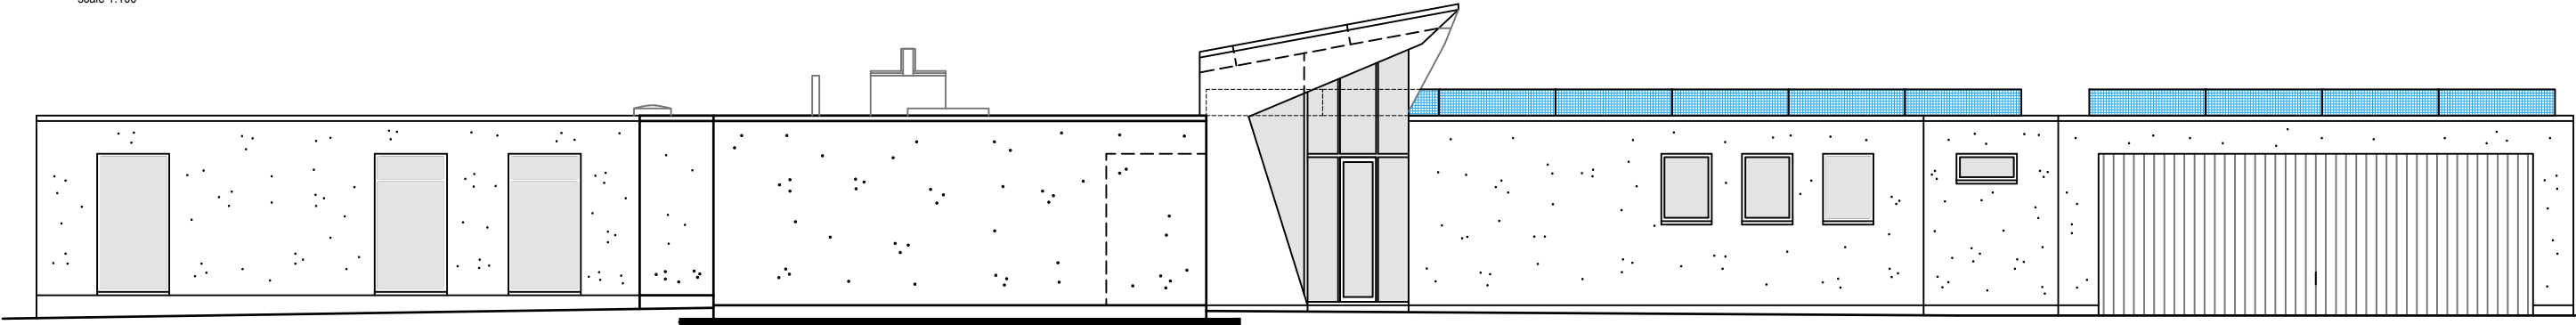

PROPOSED N.E FRONT ELEVATION
scale 1:100

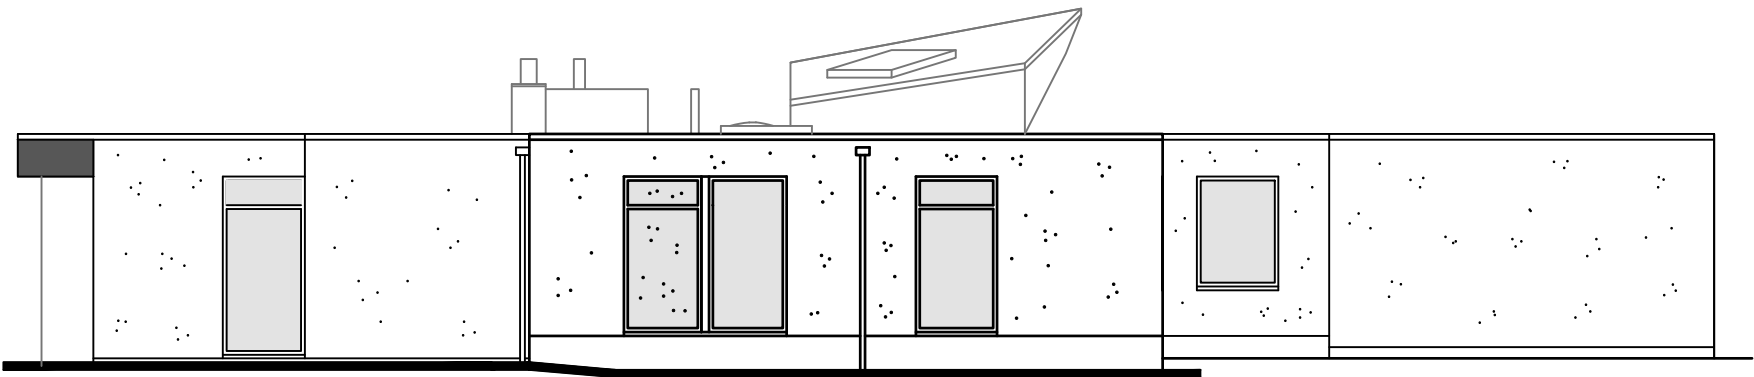

EXISTING S.E SIDE ELEVATION
scale 1:100

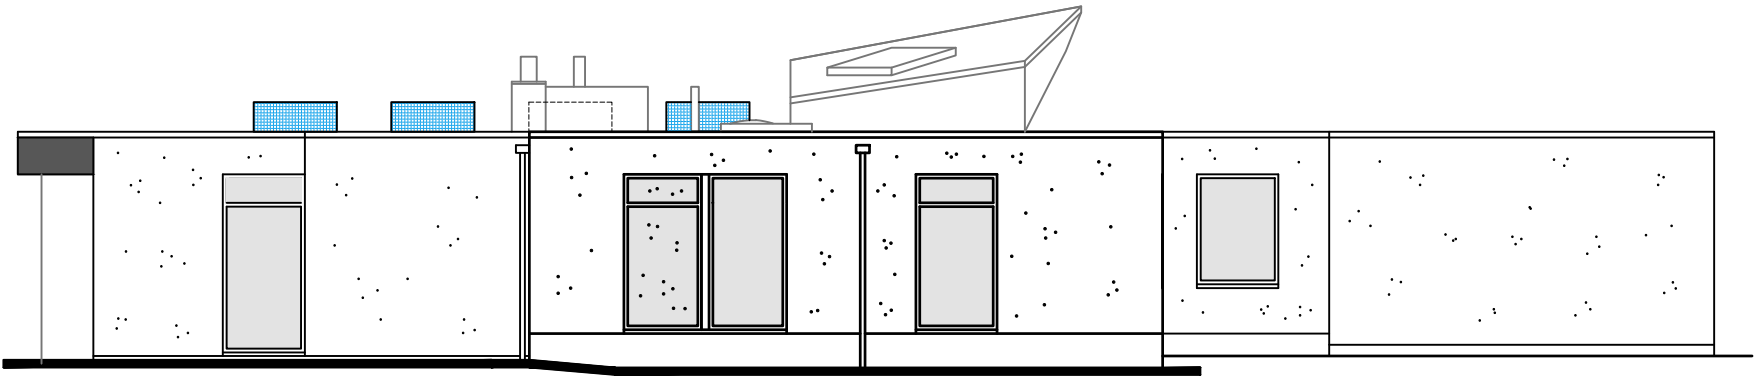

PROPOSED S.E SIDE ELEVATION
scale 1:100

Client		Mr & Mrs EDWARDS
Project		2 PRIORS WOOD, CROWTHORNE ,RG45 6BZ
Job Title		PROPOSED SOLAR PANEL
Drawing Title		ELEVATION
Date	Drawing No.	
06 December 2024	INT/2024/33/02	
Revision:		
Date:		
		INTELLECT C&C LIMITED 30 MOUNTSIDE STANMORE, HA7 2DP.
		Page size A3
1:50 Scale 1:50		
		
1:100 Scale 1:100		
		