




SCALE - 1 : 100.




EXISTING FRONT ELEVATION



EXISTING SIDE ELEVATION 1

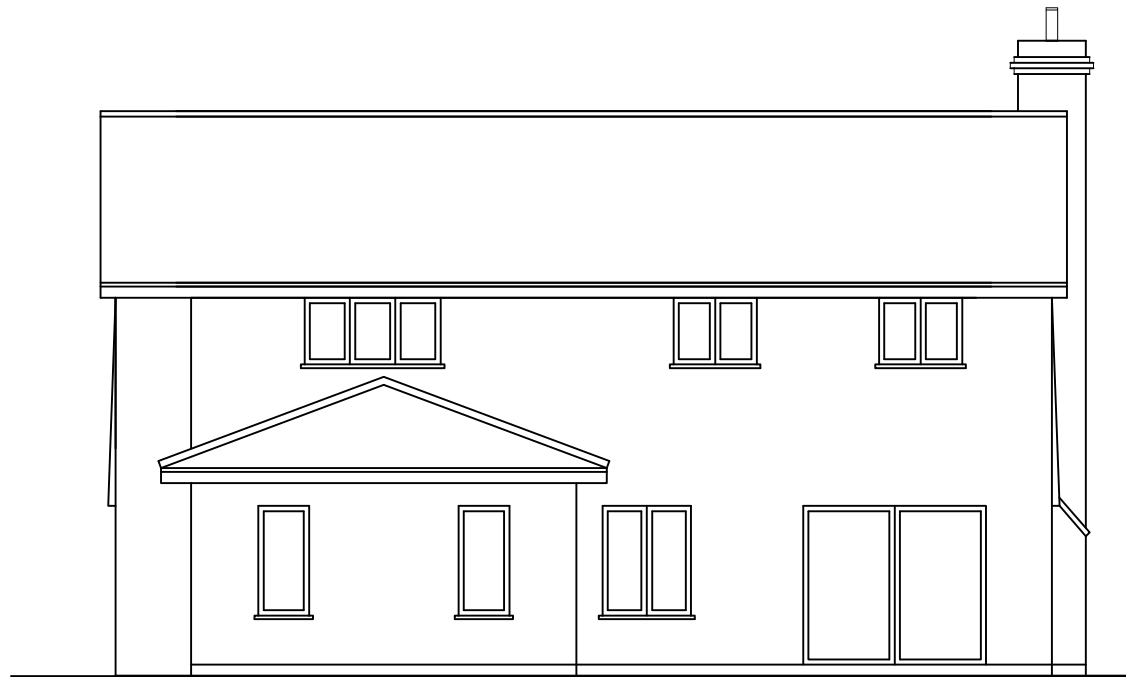

EXISTING REAR ELEVATION

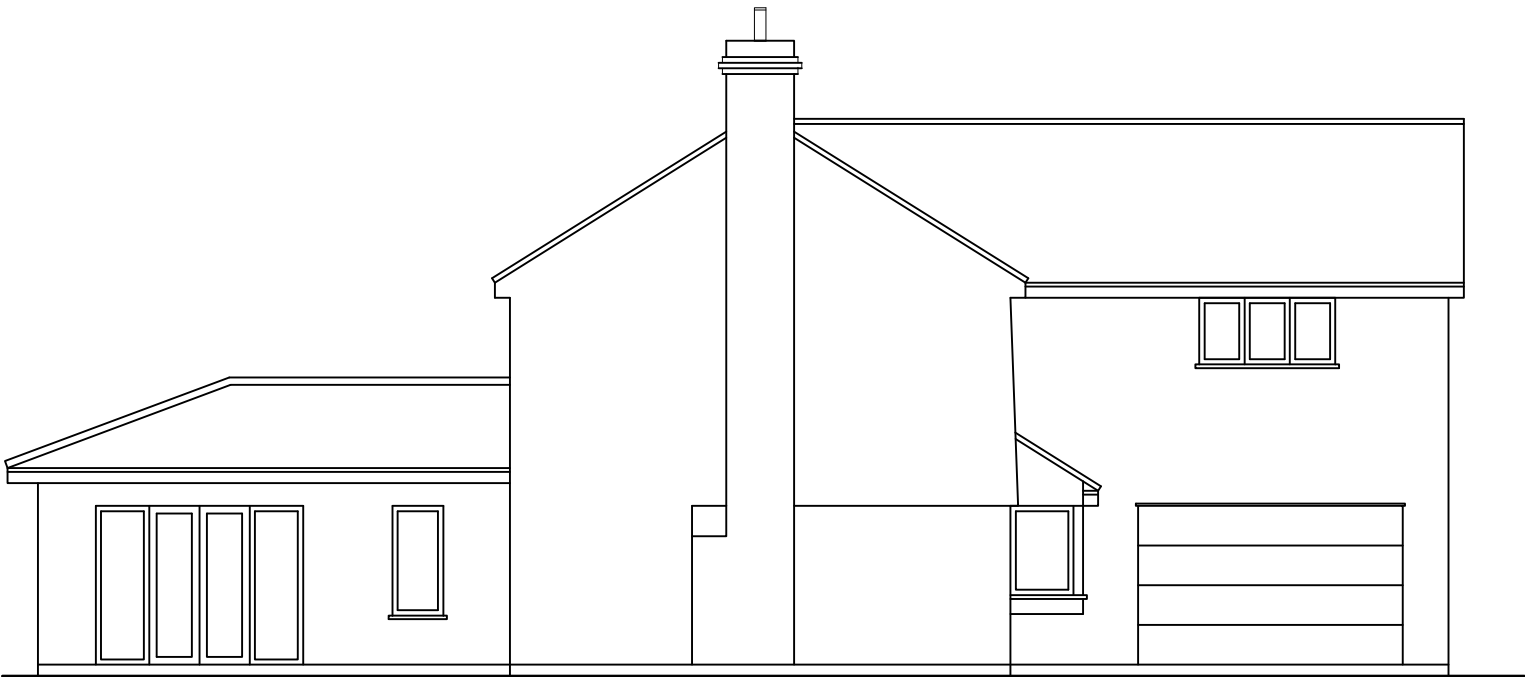

EXISTING SIDE ELEVATION 2

M C S DESIGN Architectural Services Millennium Creative Services Design Rivendell, 8A PRIORY Lane, Bracknell, RG42 2JU	client MR. KHAWAJA SAJID MUSHTAQ	site 16 FOXGLOVE CLOSE, WOKINGHAM, RG41 3NF	project SINGLE STOREY PART REAR EXTENSION AND REMOVAL OF INTERNAL WALLS	title EXISTING ELEVATIONS	status HOUSEHOLDER PLANNING APPLICATION	scale 1:100 @ A3	drawn Kaleem Janjua B.Arch.
					drawing number MUSHTAQ/PLAN/001	date 2nd September 2024	revision