



SCALE - 1 : 100.




PROPOSED FRONT ELEVATION



PROPOSED SIDE ELEVATION 1



PROPOSED REAR ELEVATION

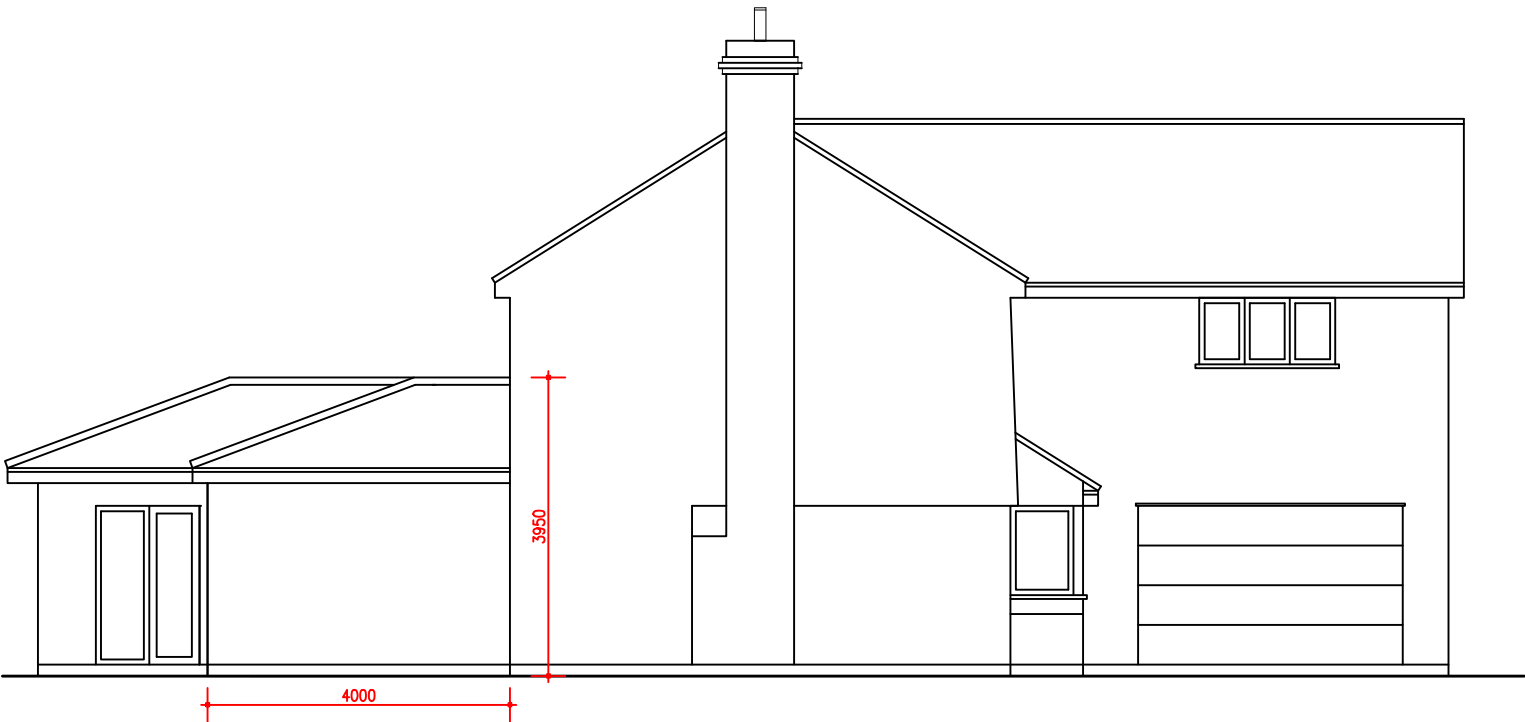

PROPOSED SIDE ELEVATION 2

M C S DESIGN Architectural Services Millennium Creative Services Design Rivendell, 8A PRIORY Lane, Bracknell, RG42 2JU	client MR. KHAWAJA SAJID MUSHTAQ	site 16 FOXGLOVE CLOSE, WOKINGHAM, RG41 3NF	project SINGLE STOREY PART REAR EXTENSION AND REMOVAL OF INTERNAL WALLS	title PROPOSED ELEVATIONS	status HOUSEHOLDER PLANNING APPLICATION	scale 1:100 @ A3	drawn Kaleem Janjua B.Arch.
					drawing number MUSHTAQ/PLAN/002	date 2nd September 2024	revision