





SCALE - 1 : 100.

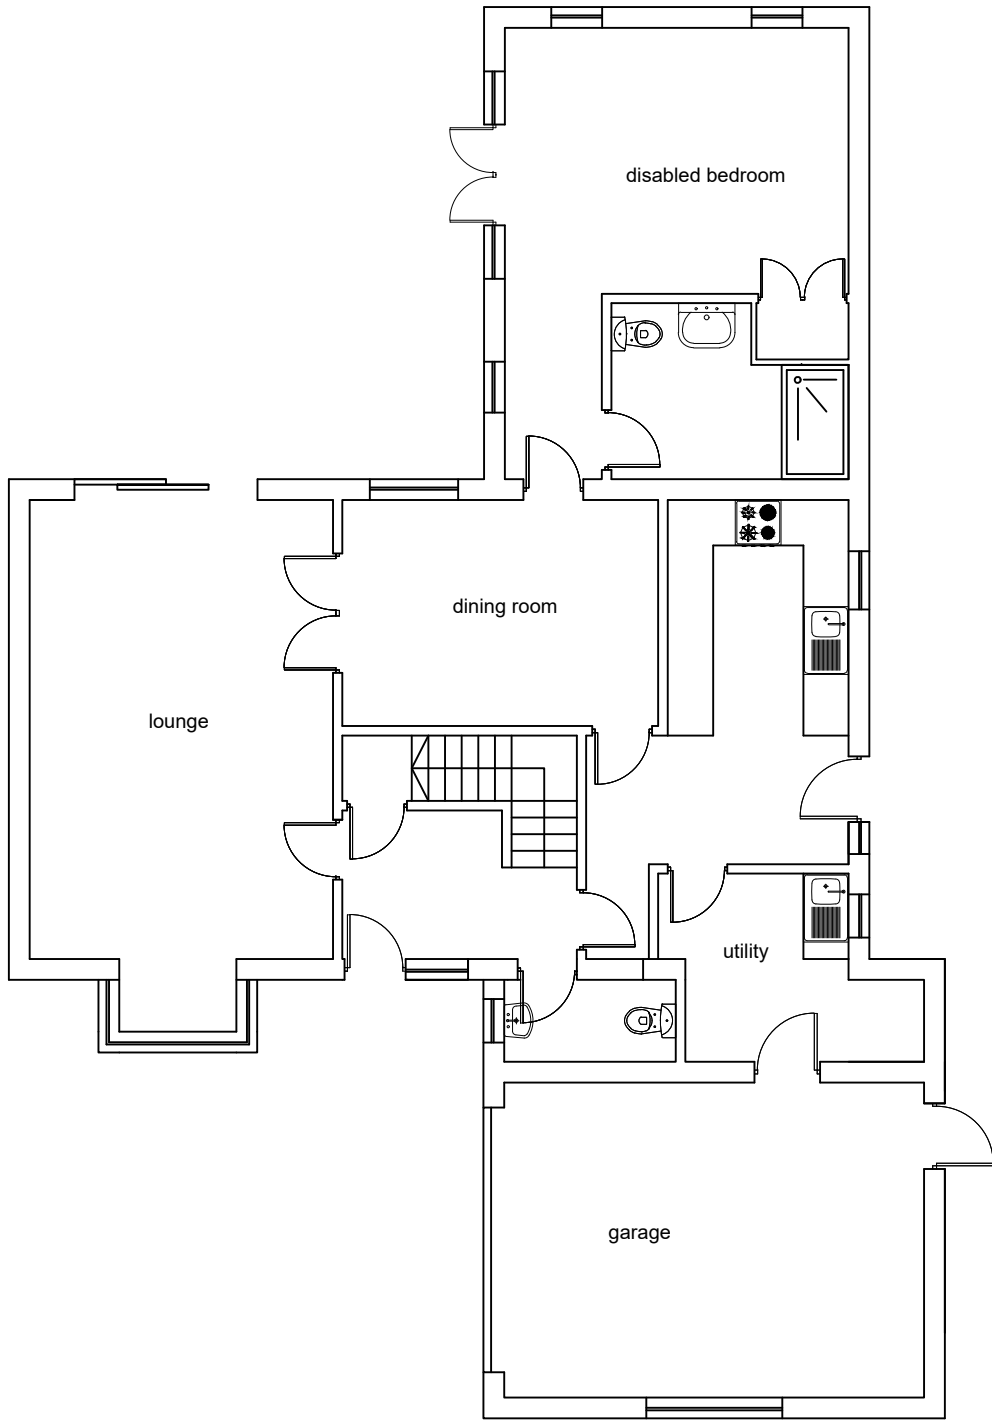

EXISTING GROUND FLOOR PLAN

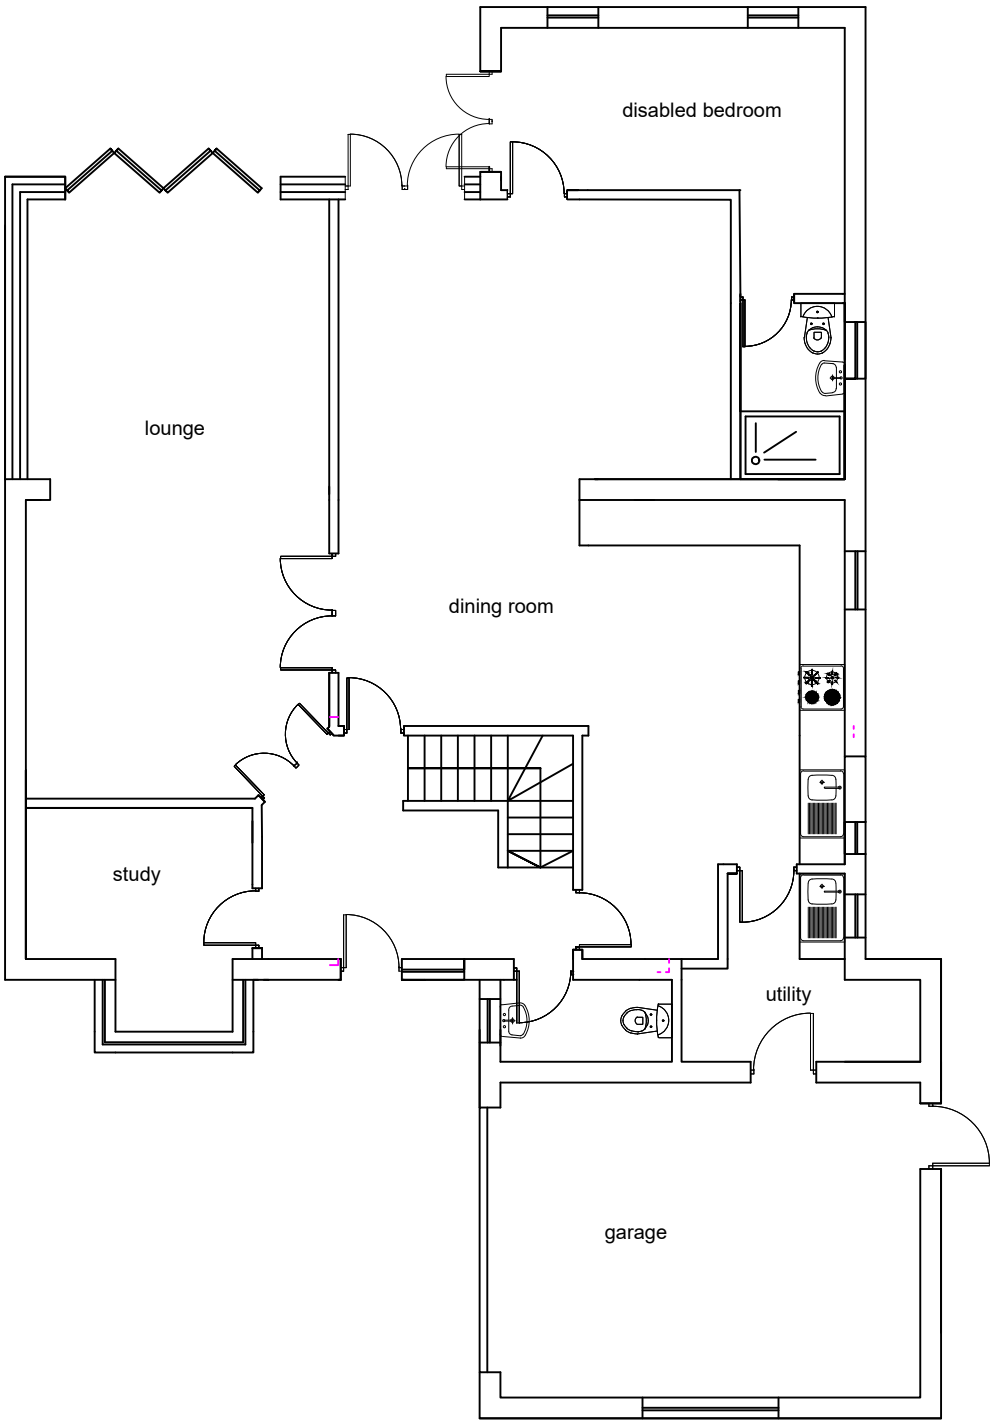

PROPOSED GROUND FLOOR PLAN

M C S DESIGN Architectural Services Millennium Creative Services Design Rivendell, 8A PRIORY Lane, Bracknell, RG42 2JU mob: 07989319224 tel: 0333 006 5529 fax: 0333 006 5529 www.mcsdesignservices.co.uk email: info@mcsdesignservices.co.uk	client MR. KHAWAJA SAJID MUSHTAQ	site 16 FOXGLOVE CLOSE, WOKINGHAM, RG41 3NF	project SINGLE STOREY PART REAR EXTENSION AND REMOVAL OF INTERNAL WALLS	title EXISTING AND PROPOSED GROUND FLOOR PLANS	status HOUSEHOLDER PLANNING APPLICATION	scale 1:100 @ A3	drawn Kaleem Janjua B.Arch.
					drawing number MUSHTAQ/PLAN/003	date 2nd September 2024	revision