

NOTES

- 1.All Dimensions to be checked on site..
- 2.The landscape areas demarcated including levels are for representation purposes only and may vary on site.
- 3.The drawing is for the planning purposes only..
- 4.Drawing outside of the red site boundary line is indicative and for site / neighborhood context understanding only.

REV.B 24/09/25 ADDITION OF KERB
REV.A 24/09/25 SETBACK OF THE FENCE

NUMBER 2 REVISIONS 01
DATE 17/09/25


VALID FOR CONSTRUCTION IF STAMPED AND SIGNED BY ARCHITECT

PROJECT STAGE

PROJECT TITLE

65 POPERINGHE WAY
RG2 9LW

KEY PLAN

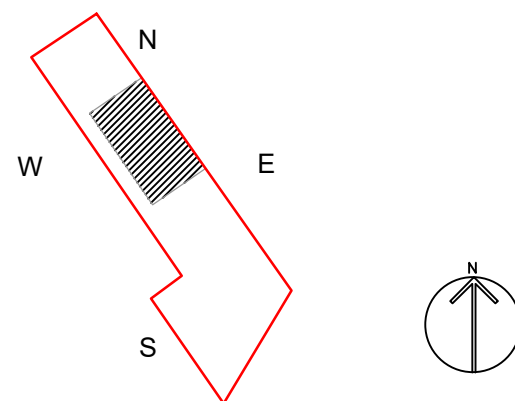

DRAWING TITLE

EXISTING AND PROPOSED
PLAN AND ELEVATION


1:100	@A1	SCALE
SB		DRAWN
NV		CHECKED
PDM005483		PROJECT NO.

1:100
0 5 10


COMPANY DETAILS

team@paradigmarchitects.co


07397902652

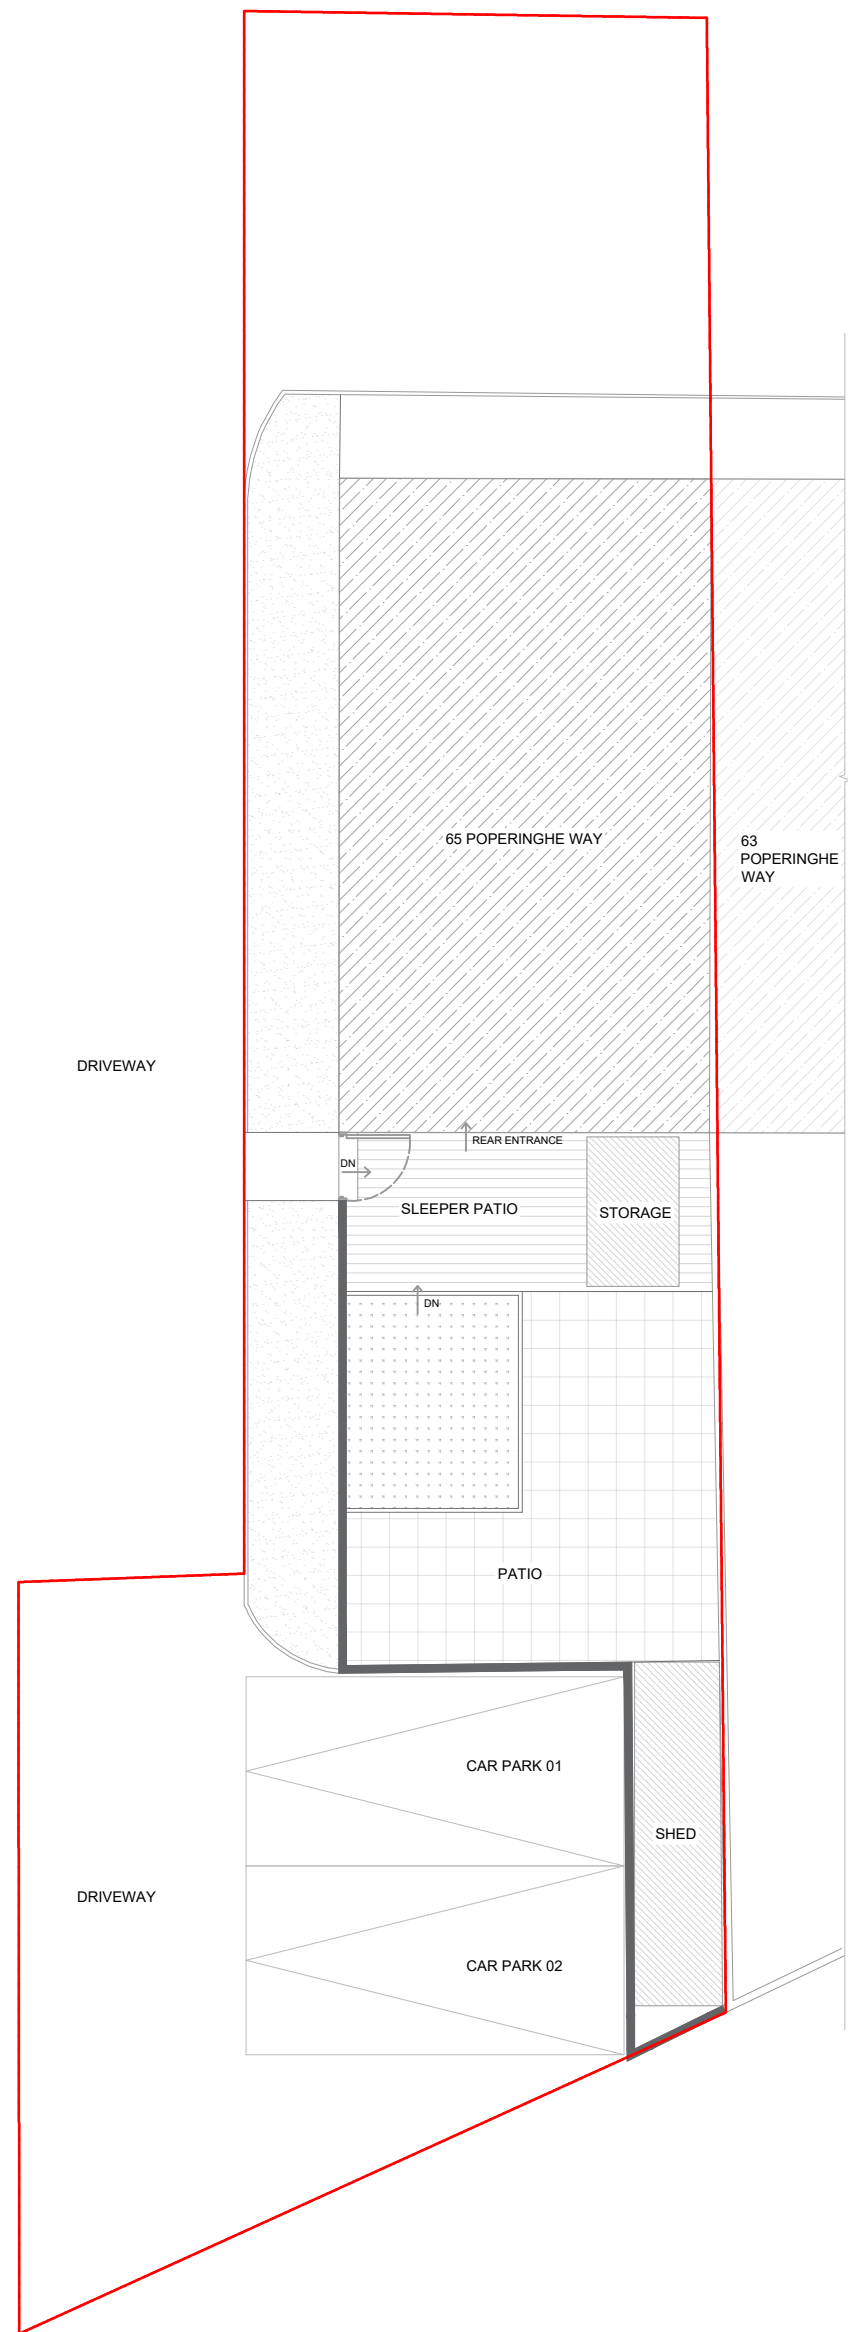


EXISTING SITE PLAN | 1:100

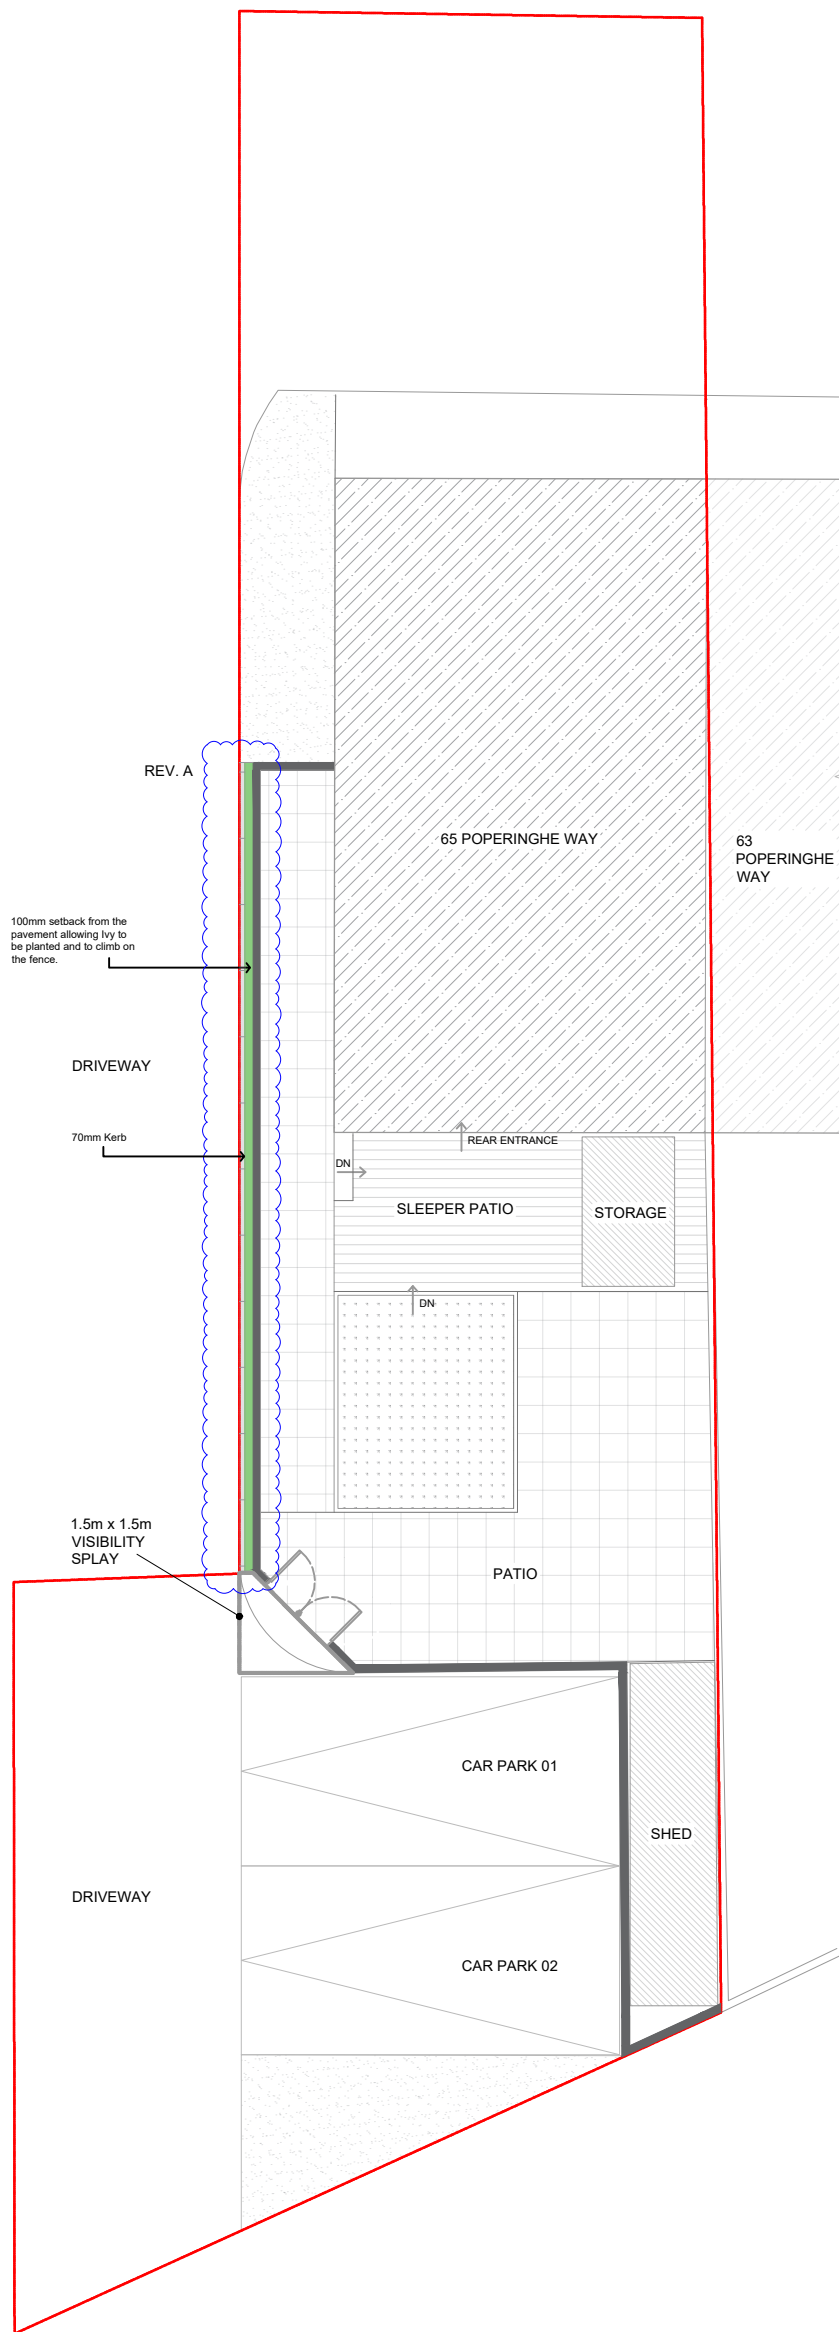


PROPOSED SITE PLAN | 1:100

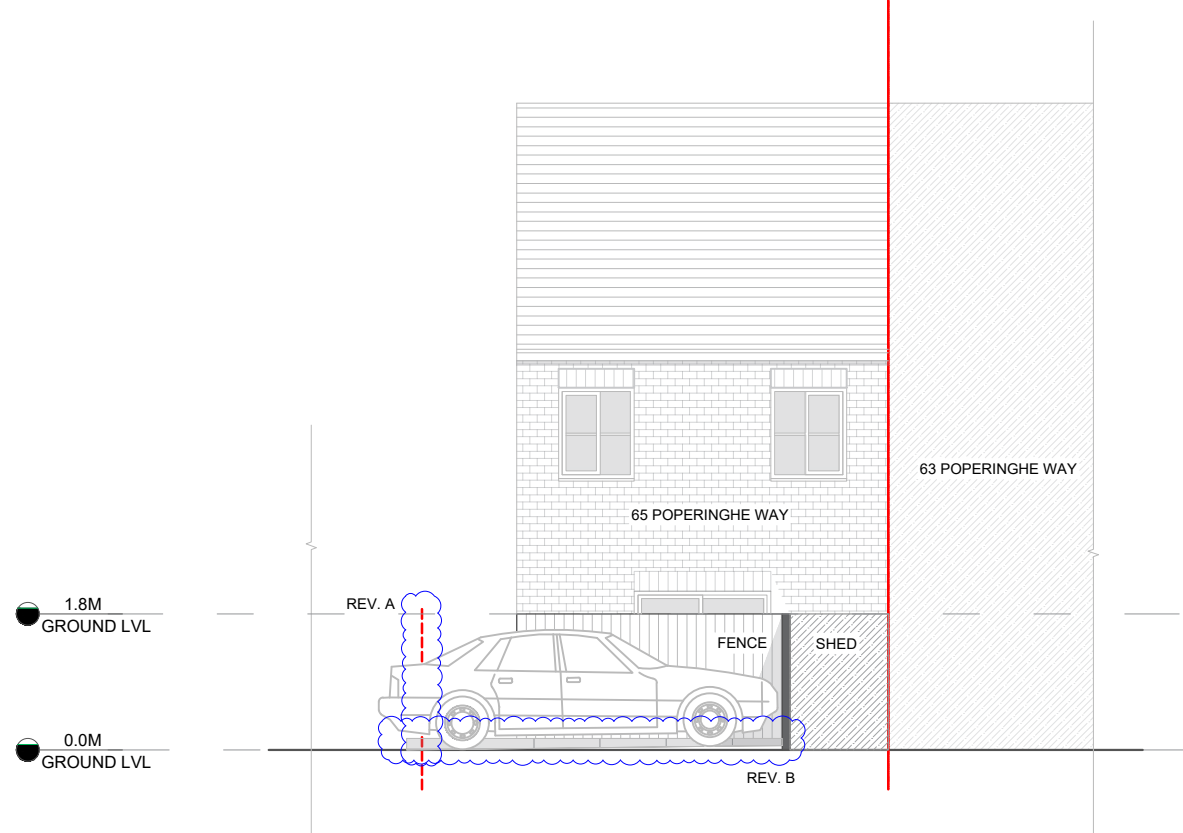


EXISTING REAR ELEVATION | 1:100

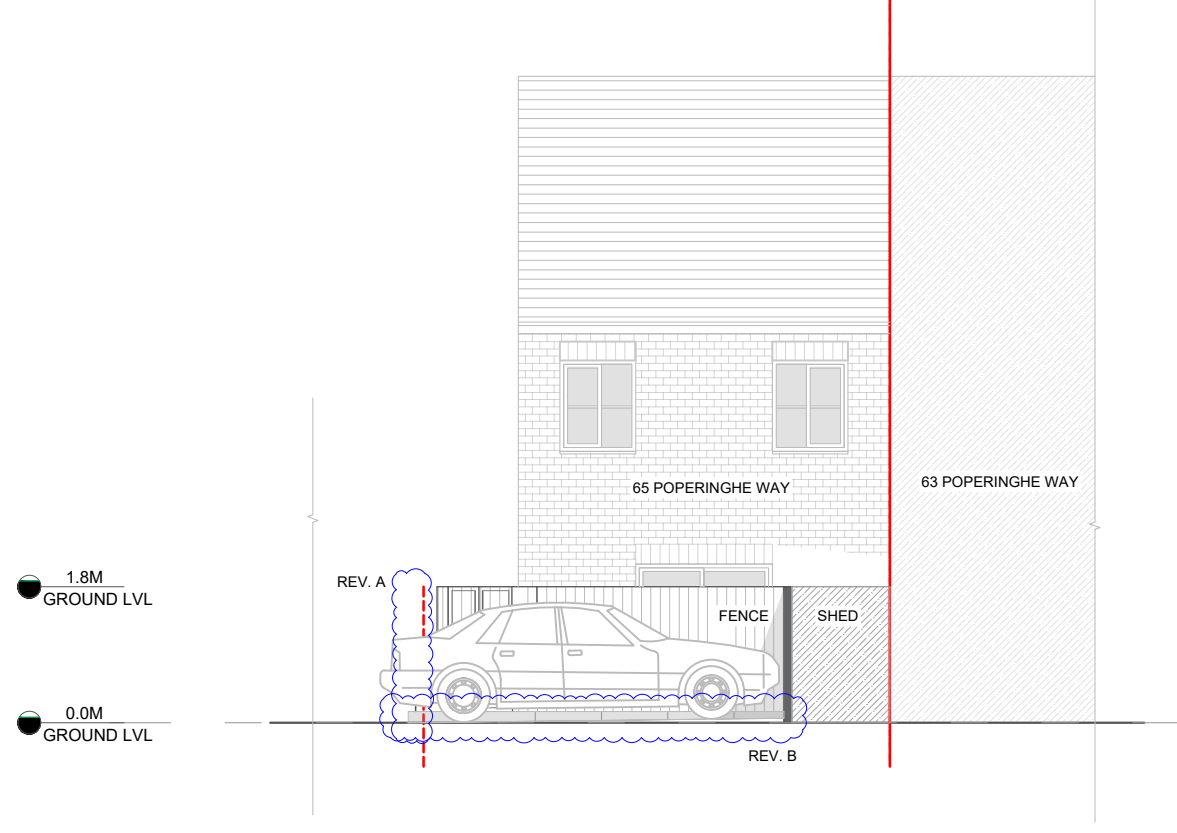

PROPOSED REAR ELEVATION | 1:100

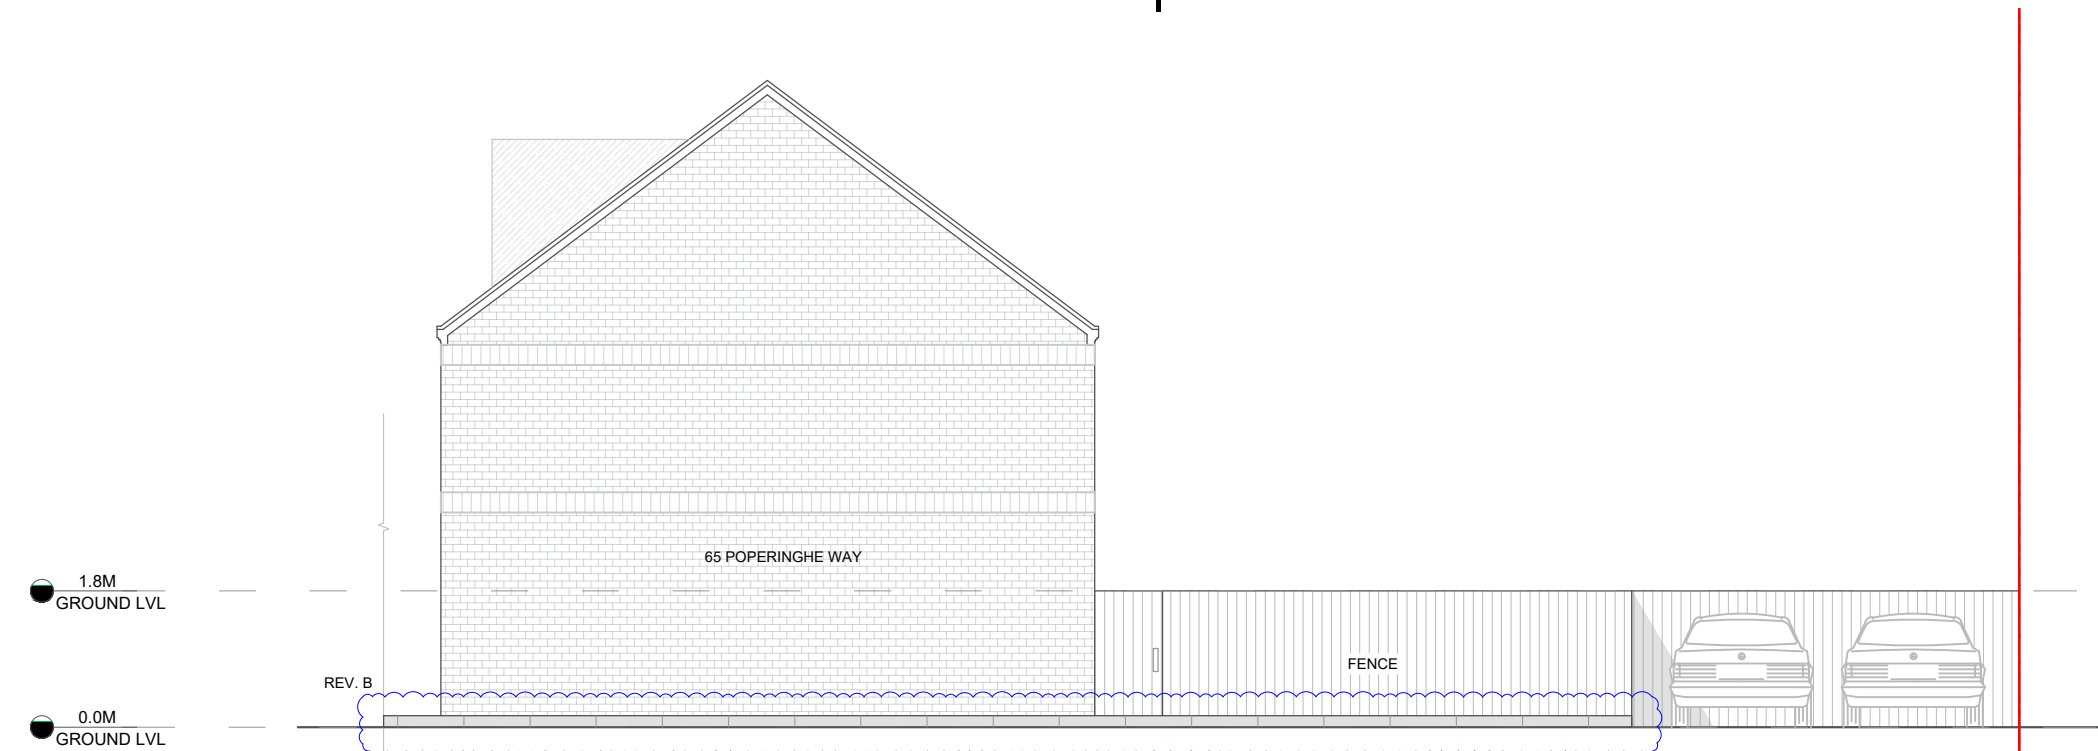

EXISTING SIDE ELEVATION | 1:100

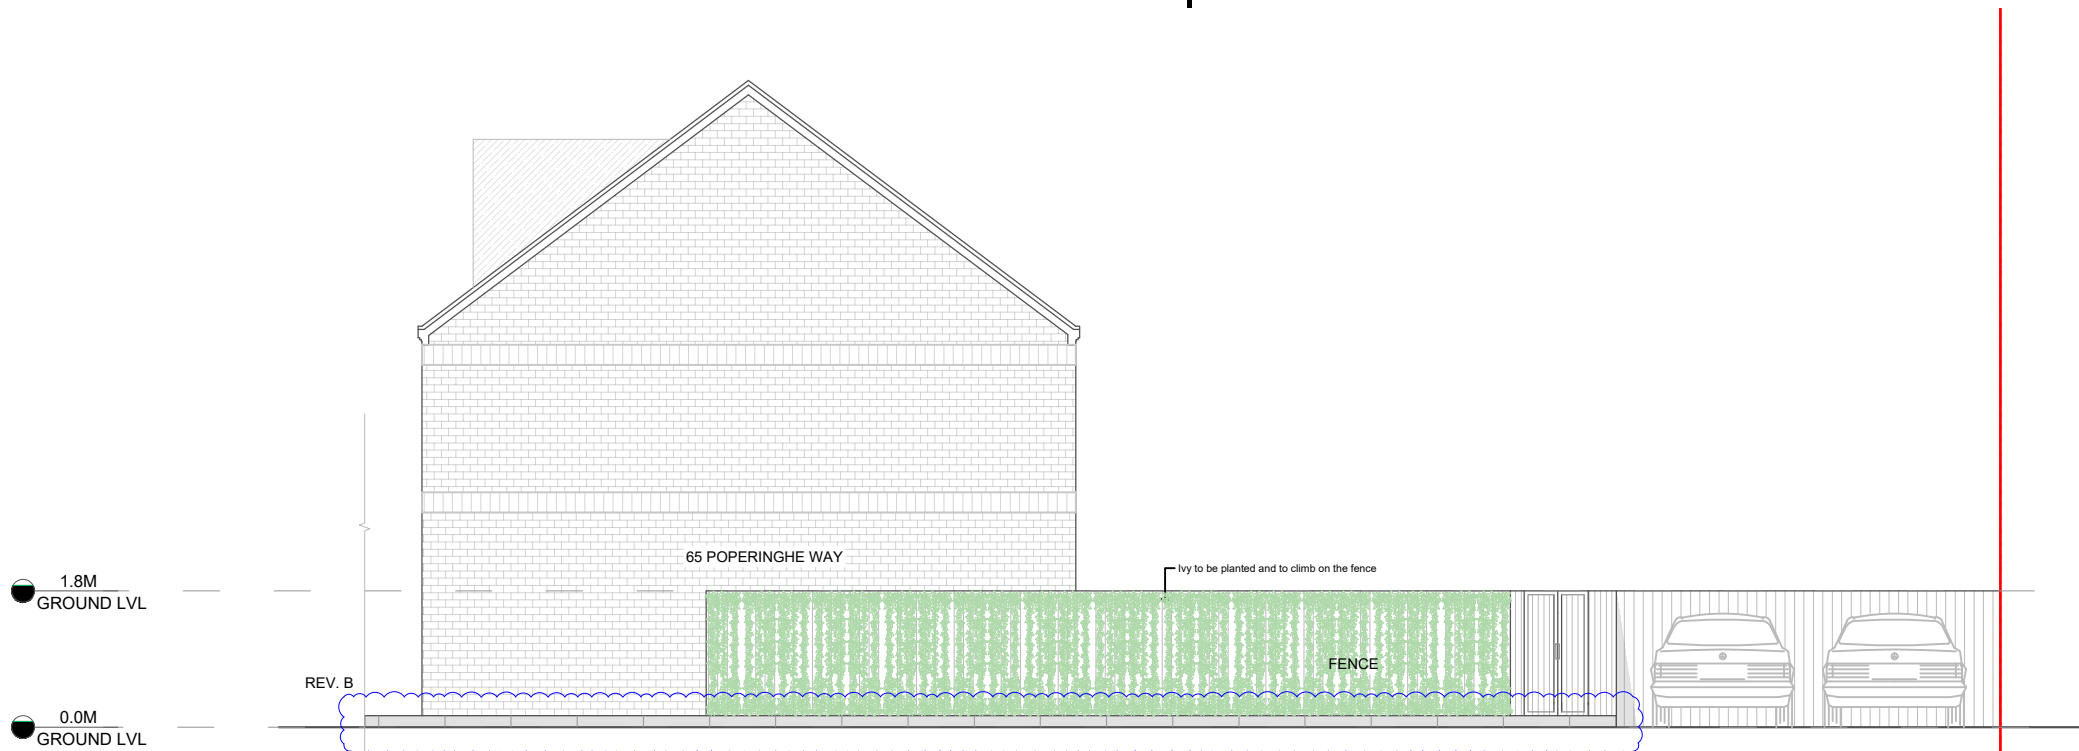

PROPOSED SIDE ELEVATION | 1:100