





SIDE ELEVATION
SCALE 1:100

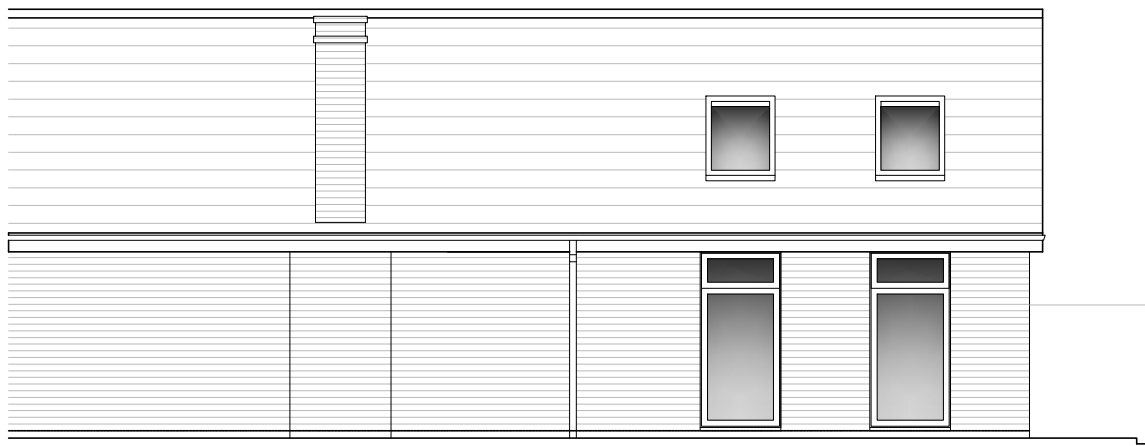



REAR ELEVATION
SCALE 1:100




SIDE ELEVATION
SCALE 1:100

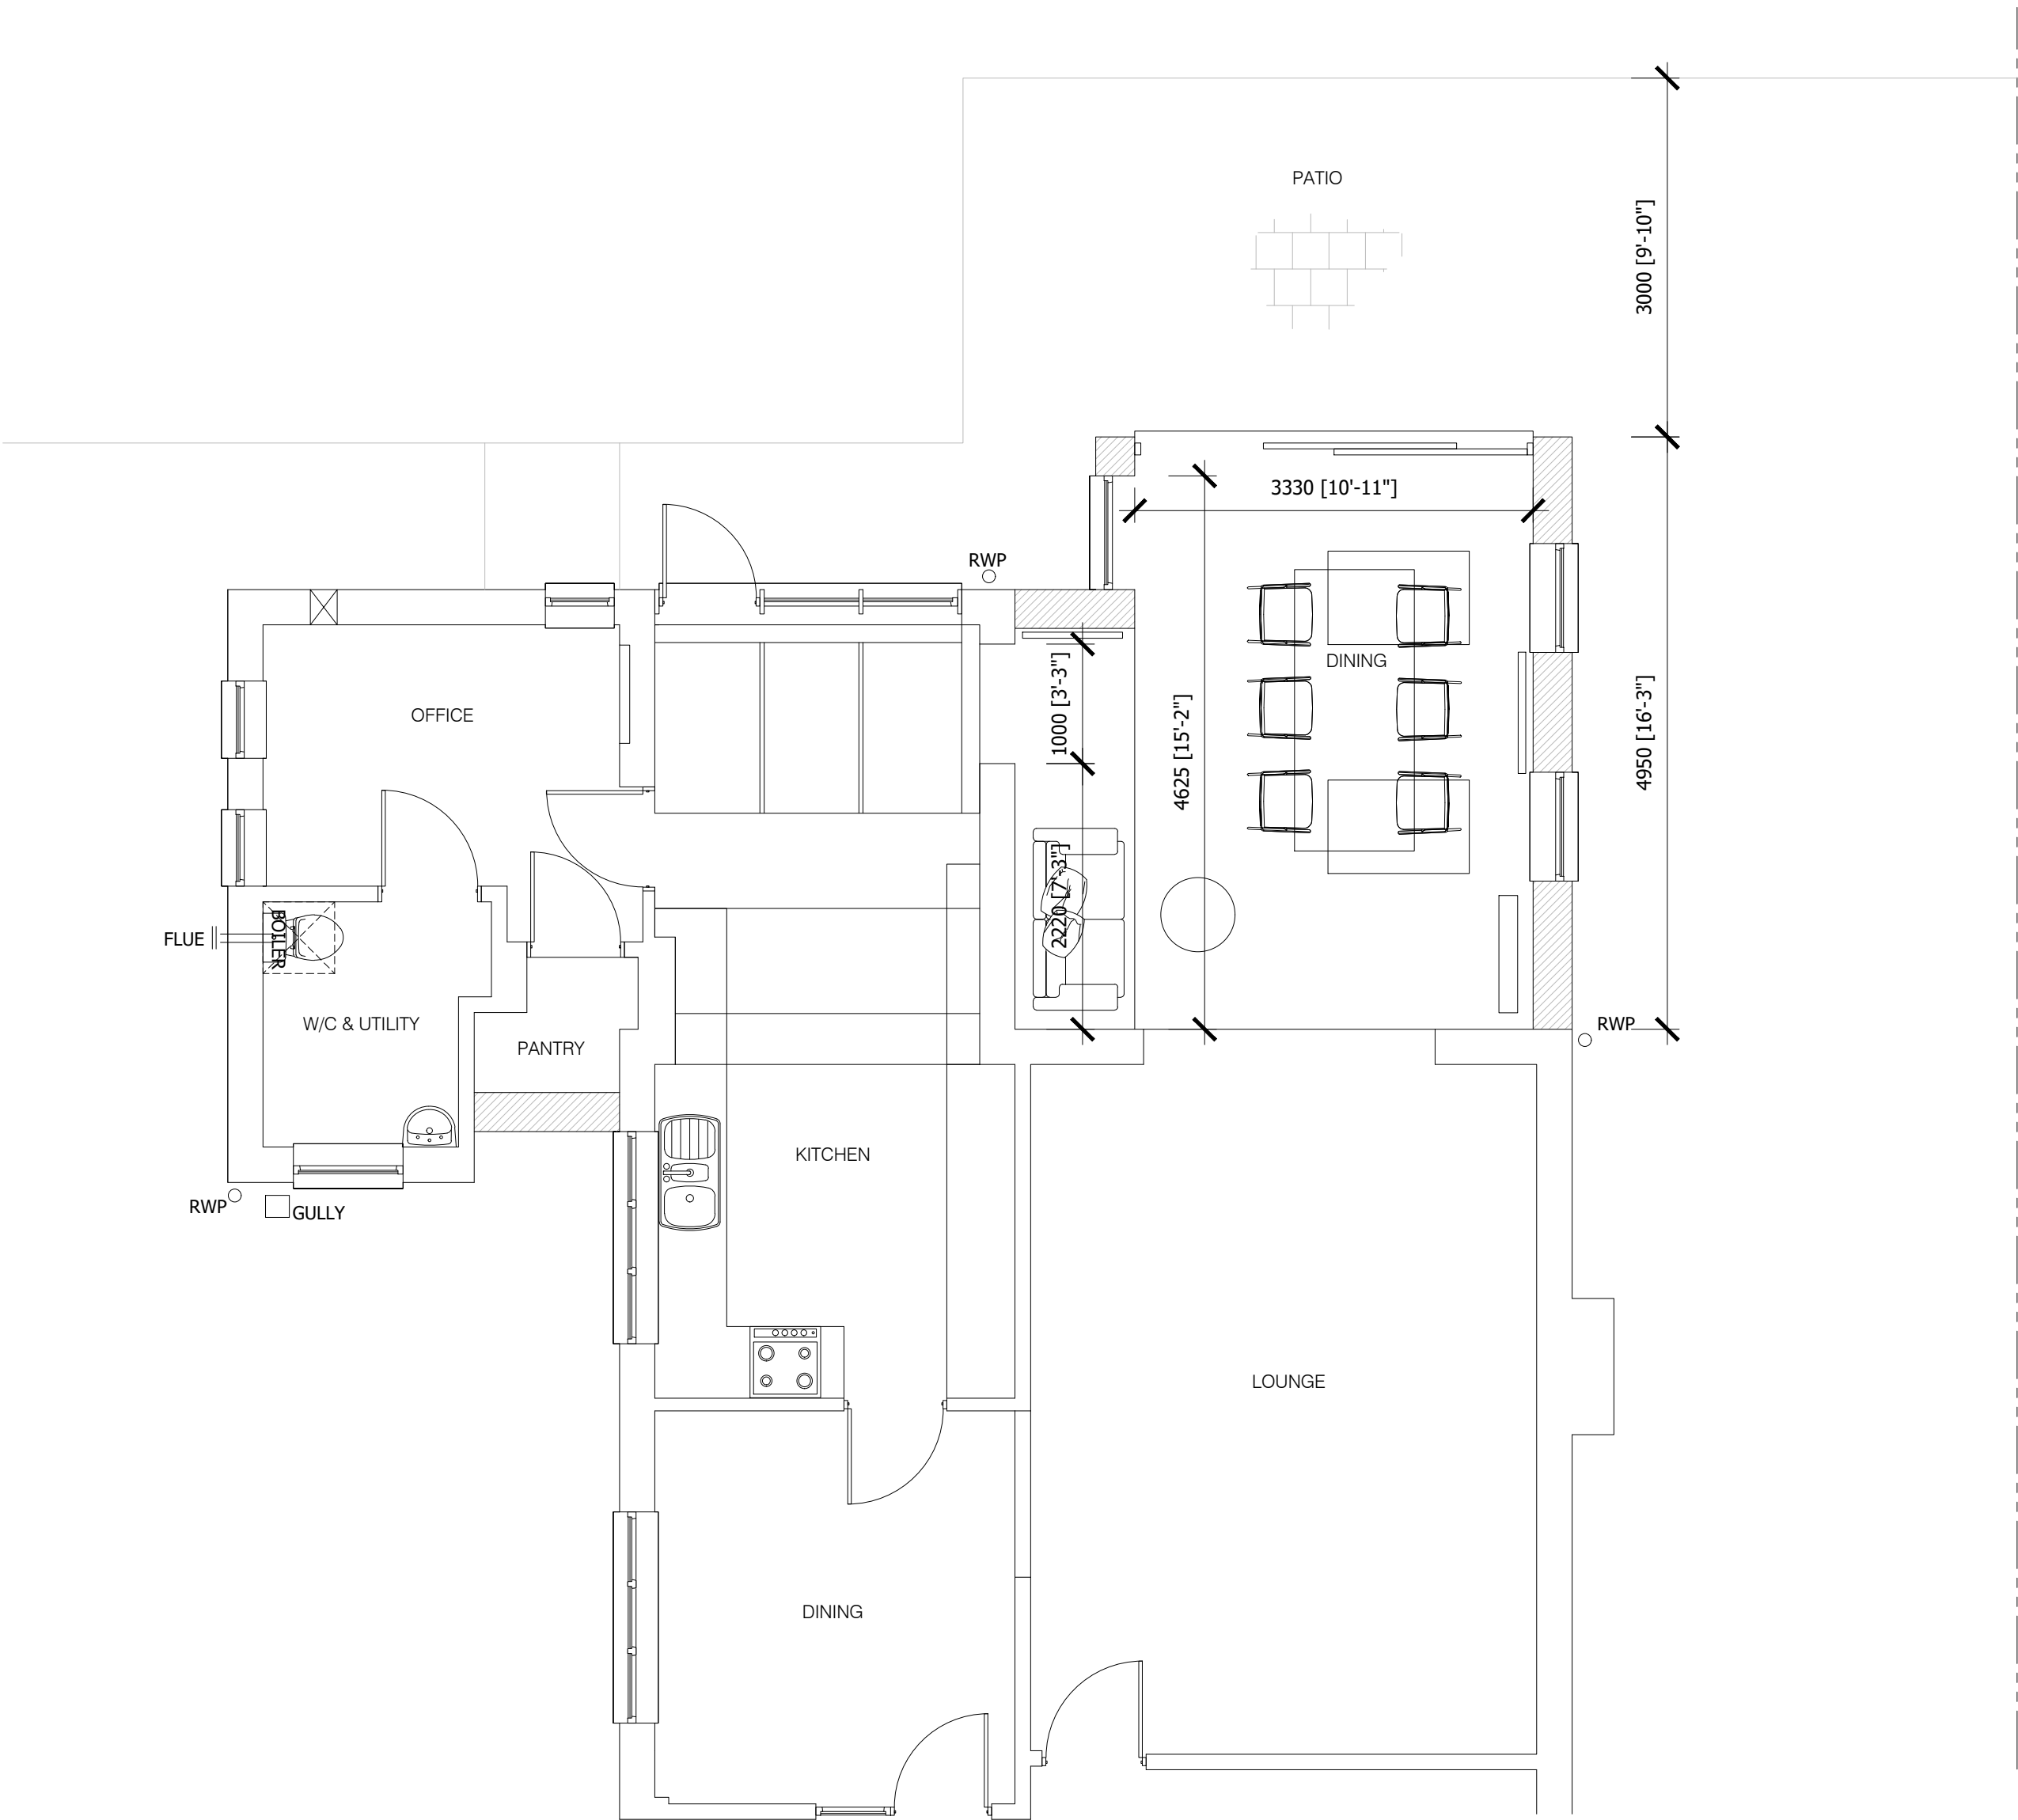

PART GROUND FLOOR PLAN
SCALE 1:50

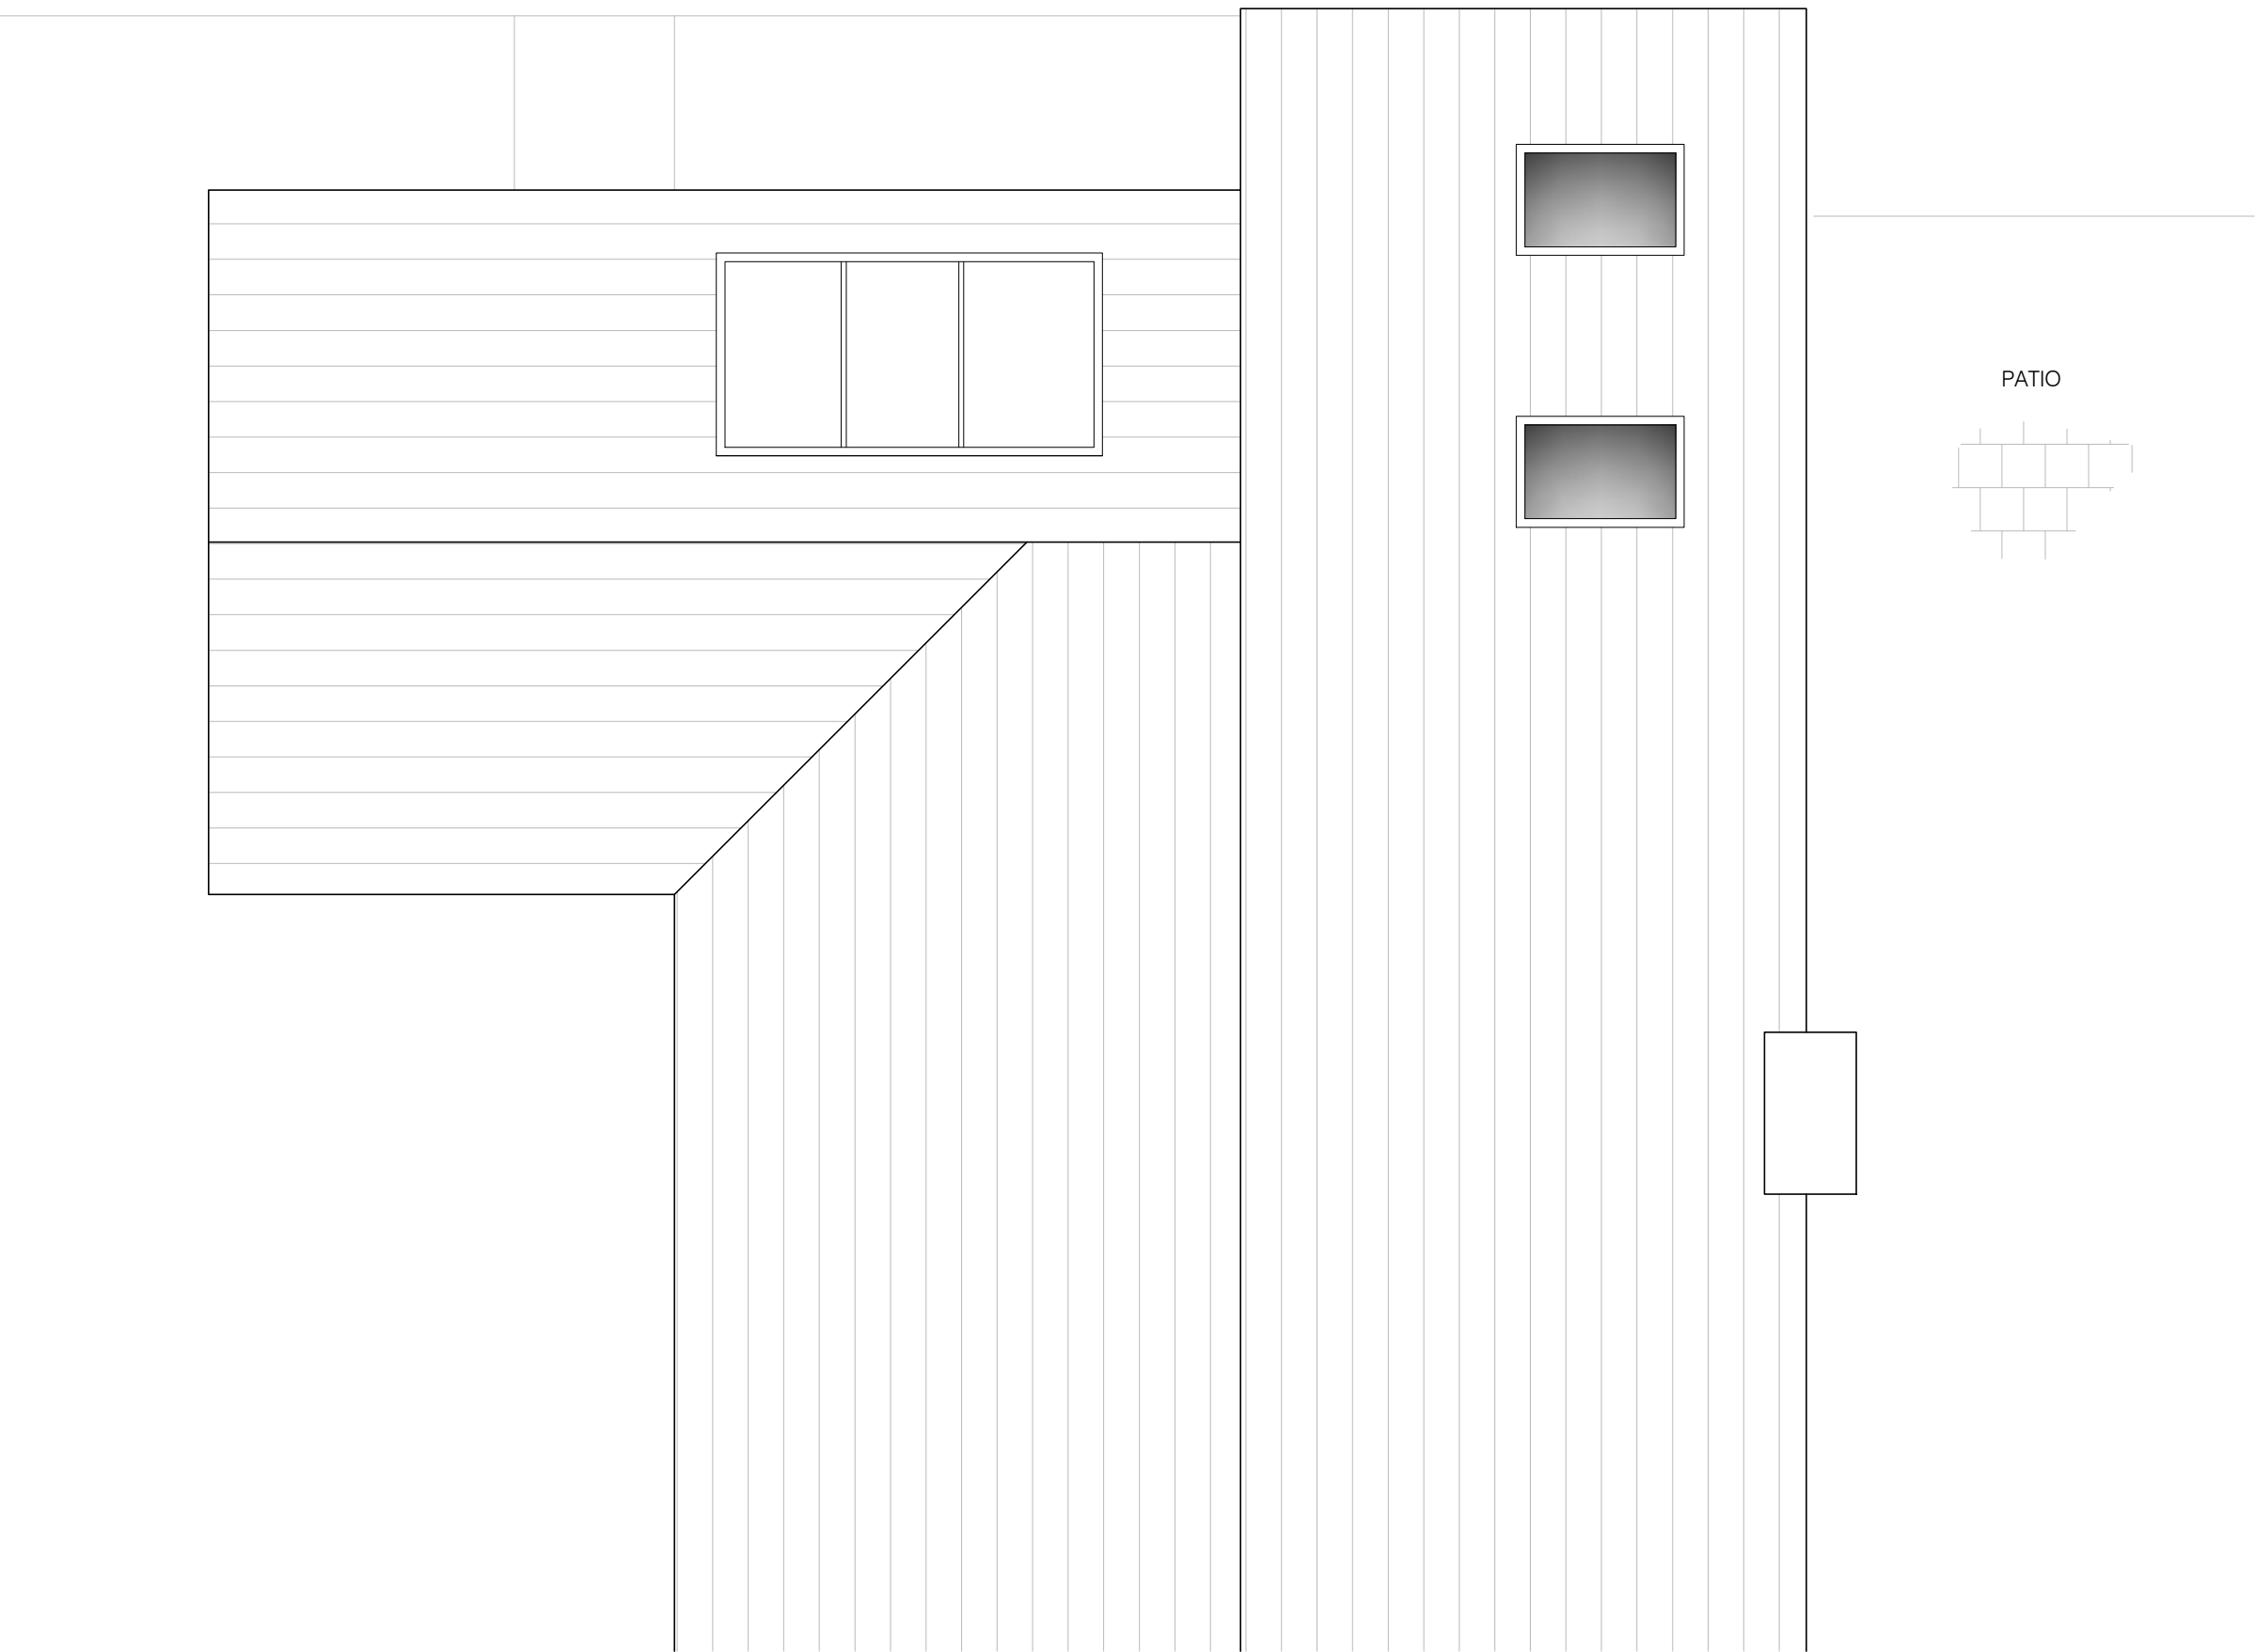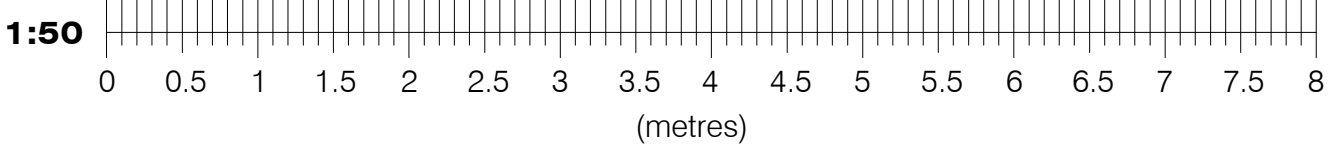

PART ROOF PLAN
SCALE 1:50

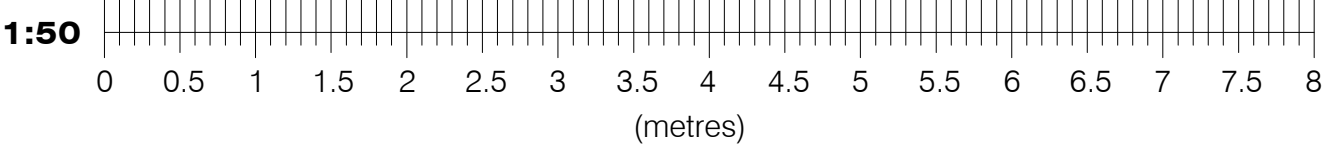

PRELIMINARY

- NOTES:
- THIS DRAWING IS TO BE READ IN CONJUNCTION WITH ALL RELEVANT ARCHITECTS, SUB-CONTRACTORS AND ARCHITECTURAL DRAWINGS.
 - THIS DRAWINGS REMAINS THE COPYRIGHT OF JETARCH DESIGN LTD AND MAY NOT BE SHARED OR REPRODUCED WITHOUT THEIR KNOWLEDGE



100 Berkshire Place
Winnersh Triangle
Wokingham, Berkshire RG41 5RD
Tel: 07787296792
email: info@jetarchdesign.co.uk

Client
MR & MRS SPENCE

Property:
20 KILN RIDE
FINCHAMPSTEAD
RG40 3PL

Drawing Title:
DETAILS OF PROPOSED
FLOOR PLANS & 3D SKETCH
OPTION 1

Rev.	Date	Revisions

Drawing No.
A1/434/02

Rev.
B

Plot Date: MARCH 25

Scale 1:50 @ A1

Date MARCH 25 Drawn JT