


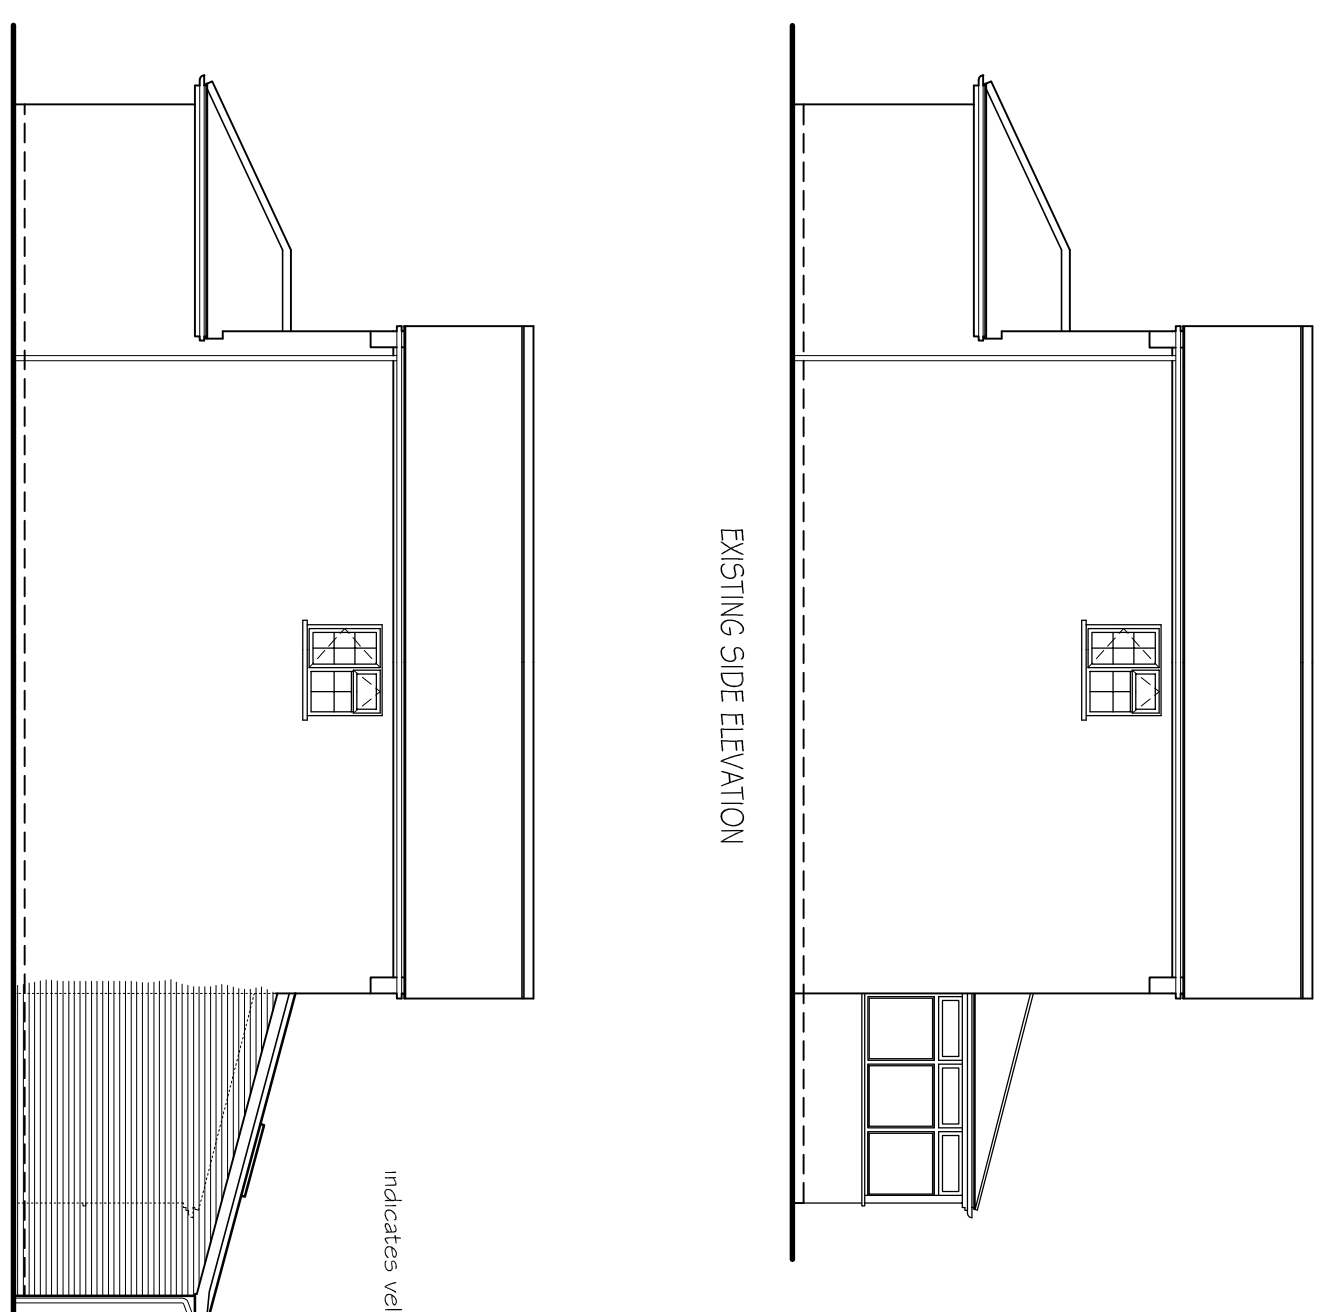
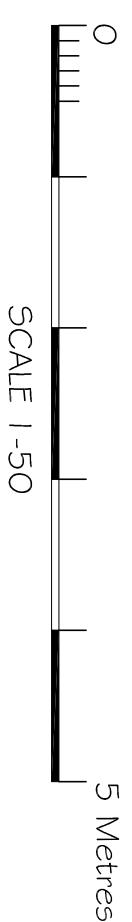
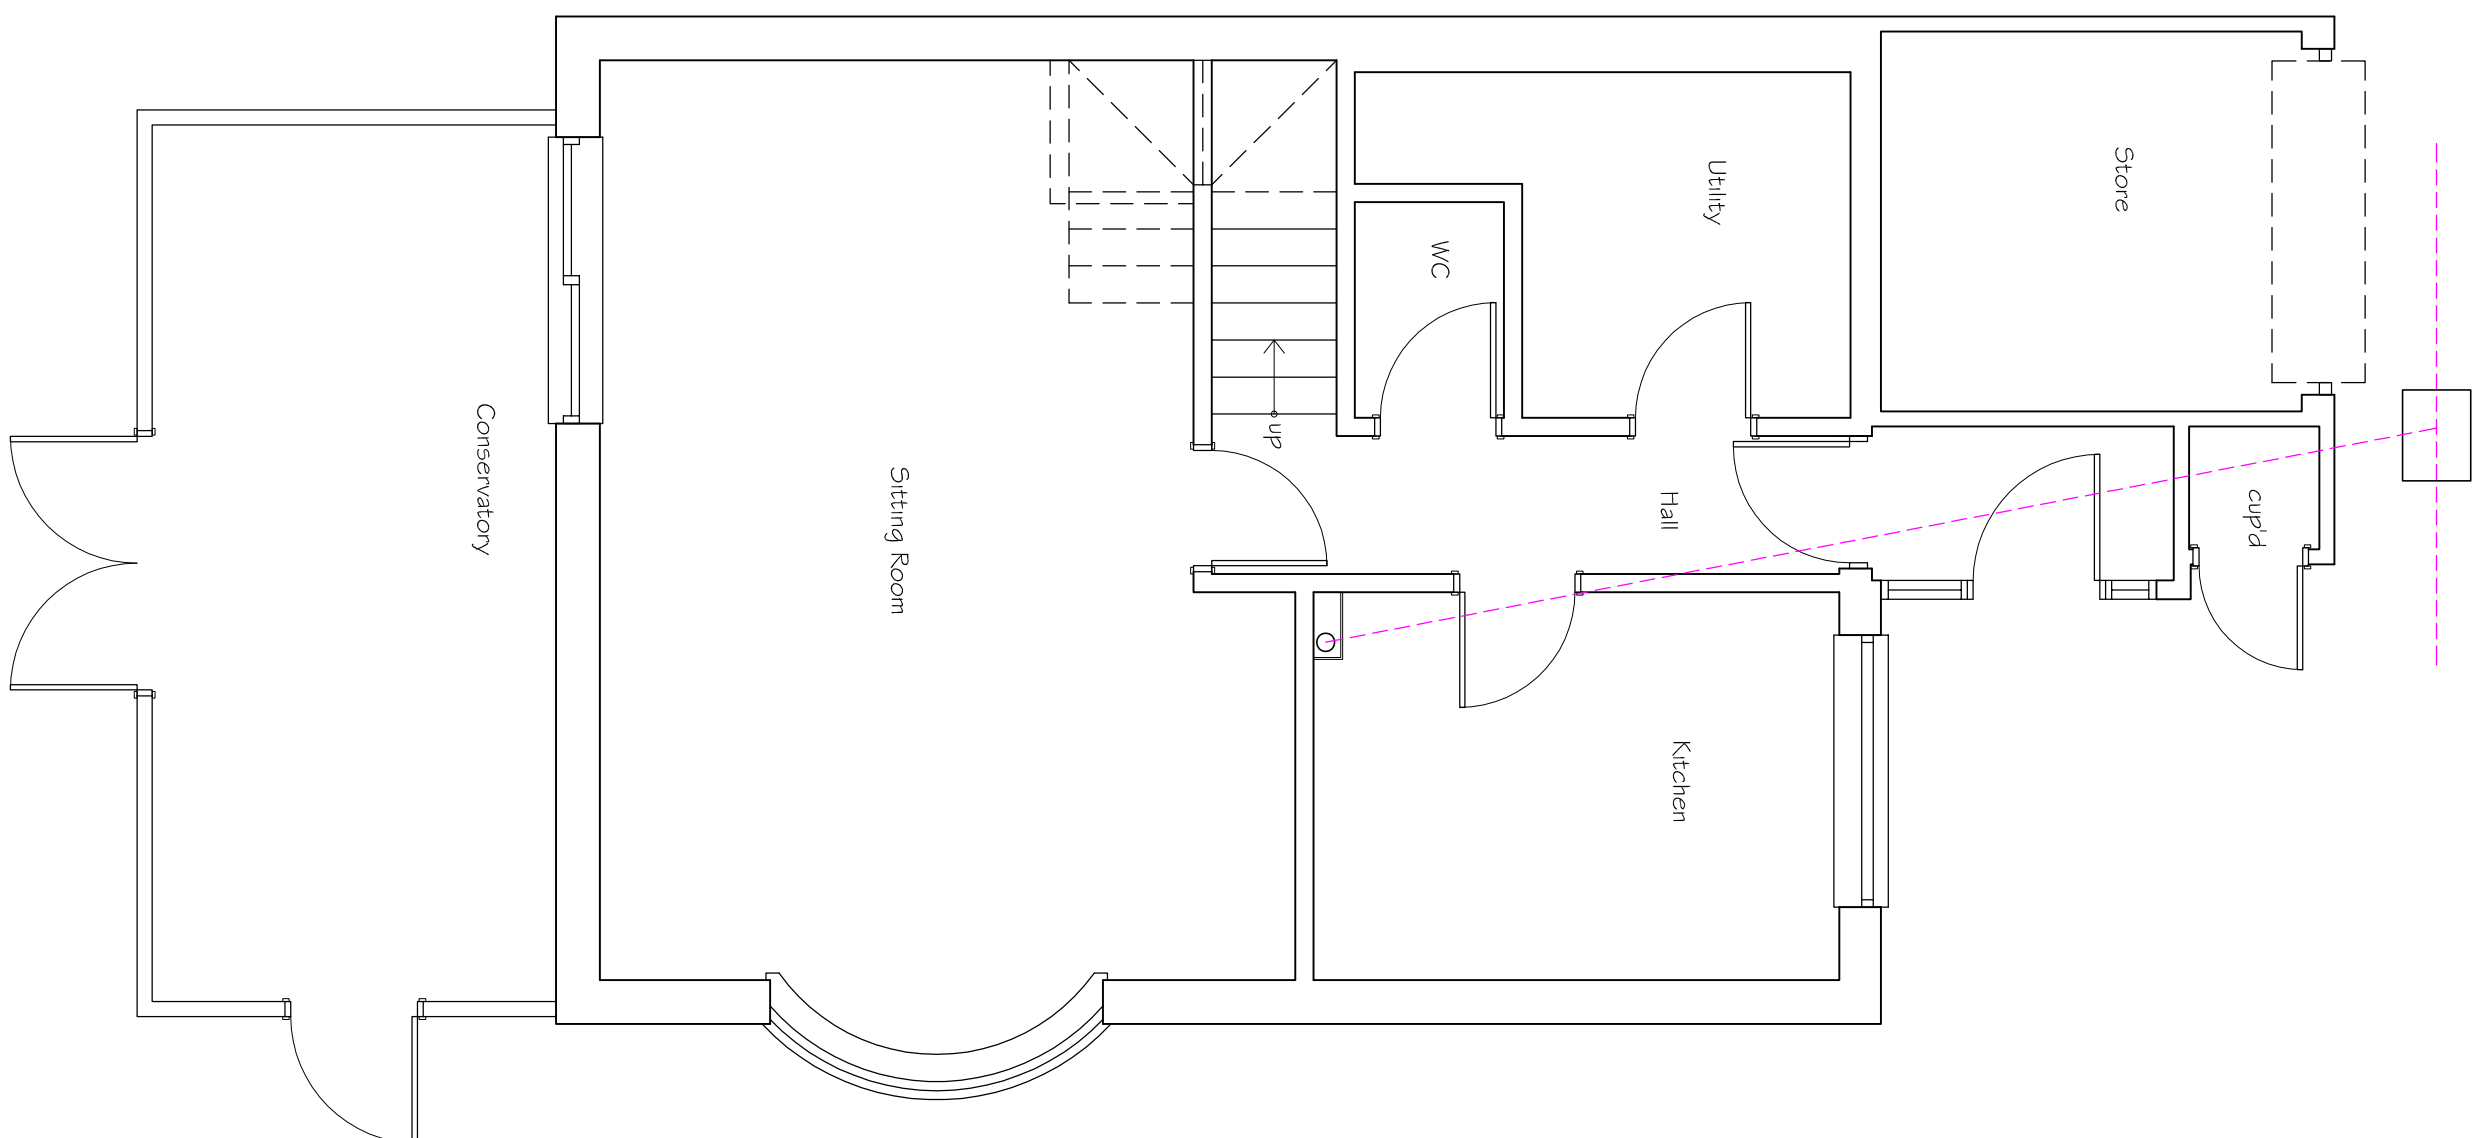
 


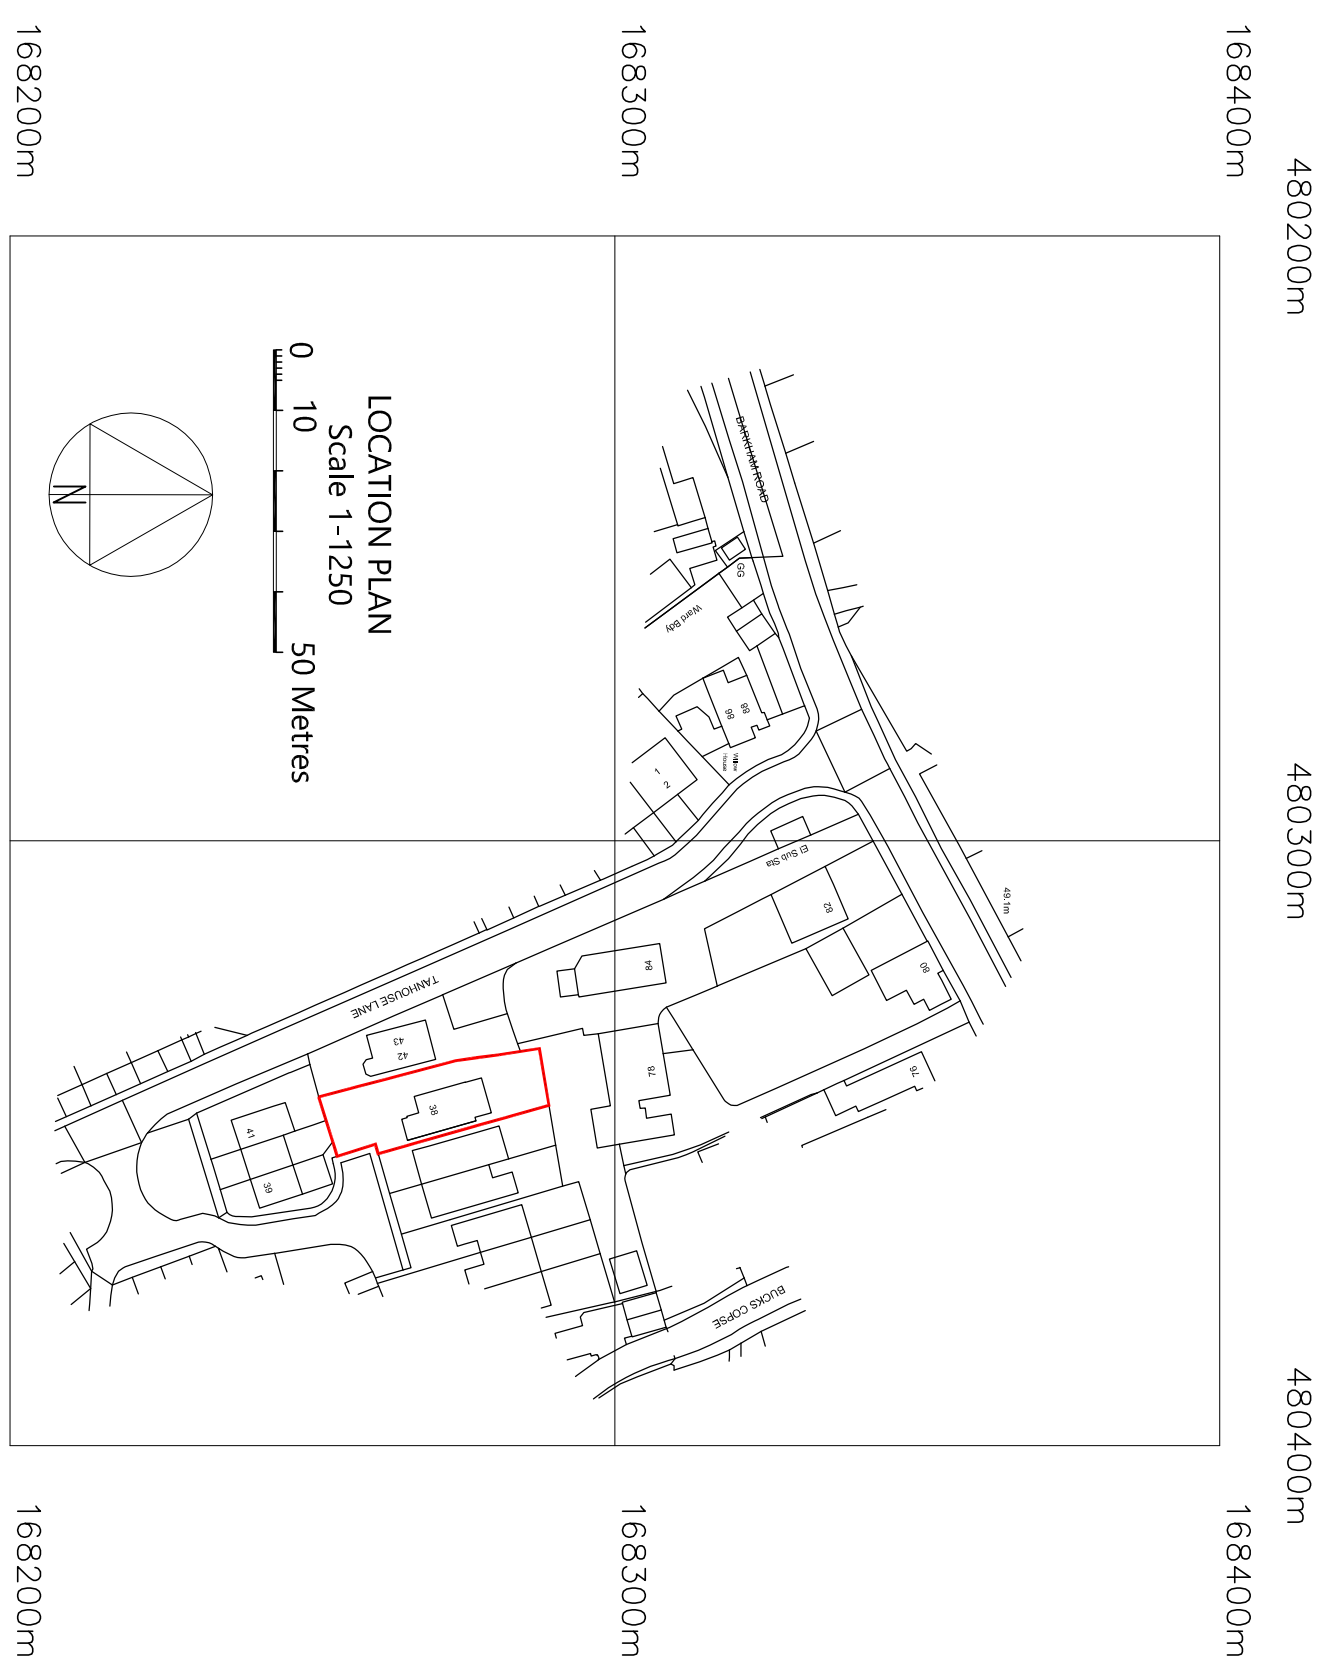


EXISTING SIDE ELEVATION

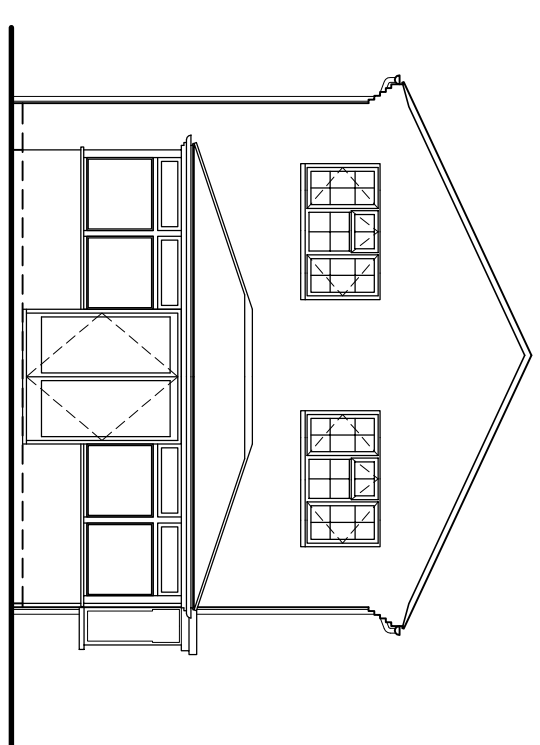

EXISTING REAR ELEVATION

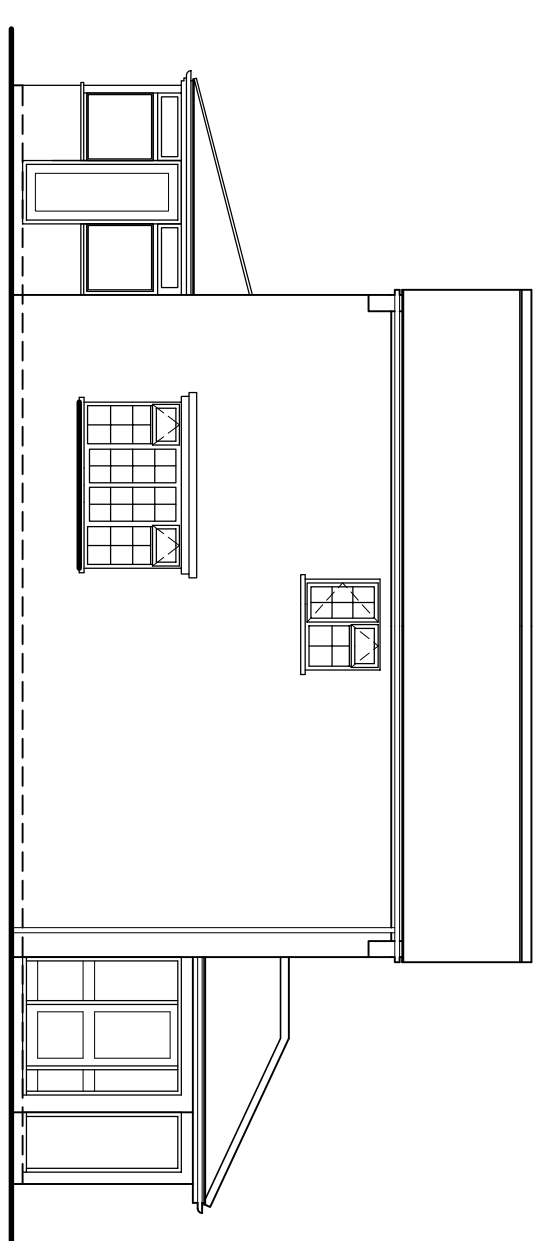


EXISTING SIDE ELEVATION

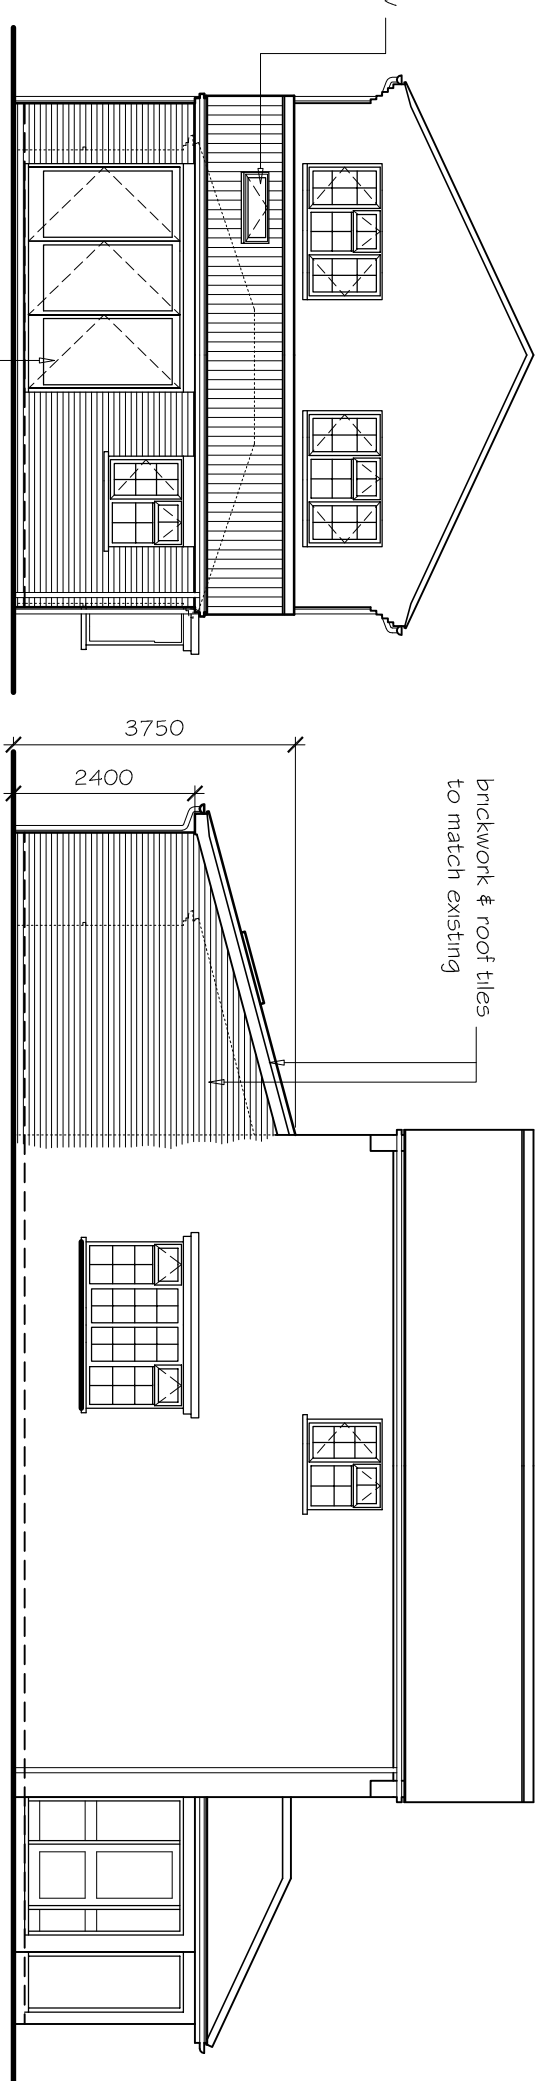


PROPOSED SIDE ELEVATION

PROPOSED REAR ELEVATION


PROPOSED SIDE ELEVATION

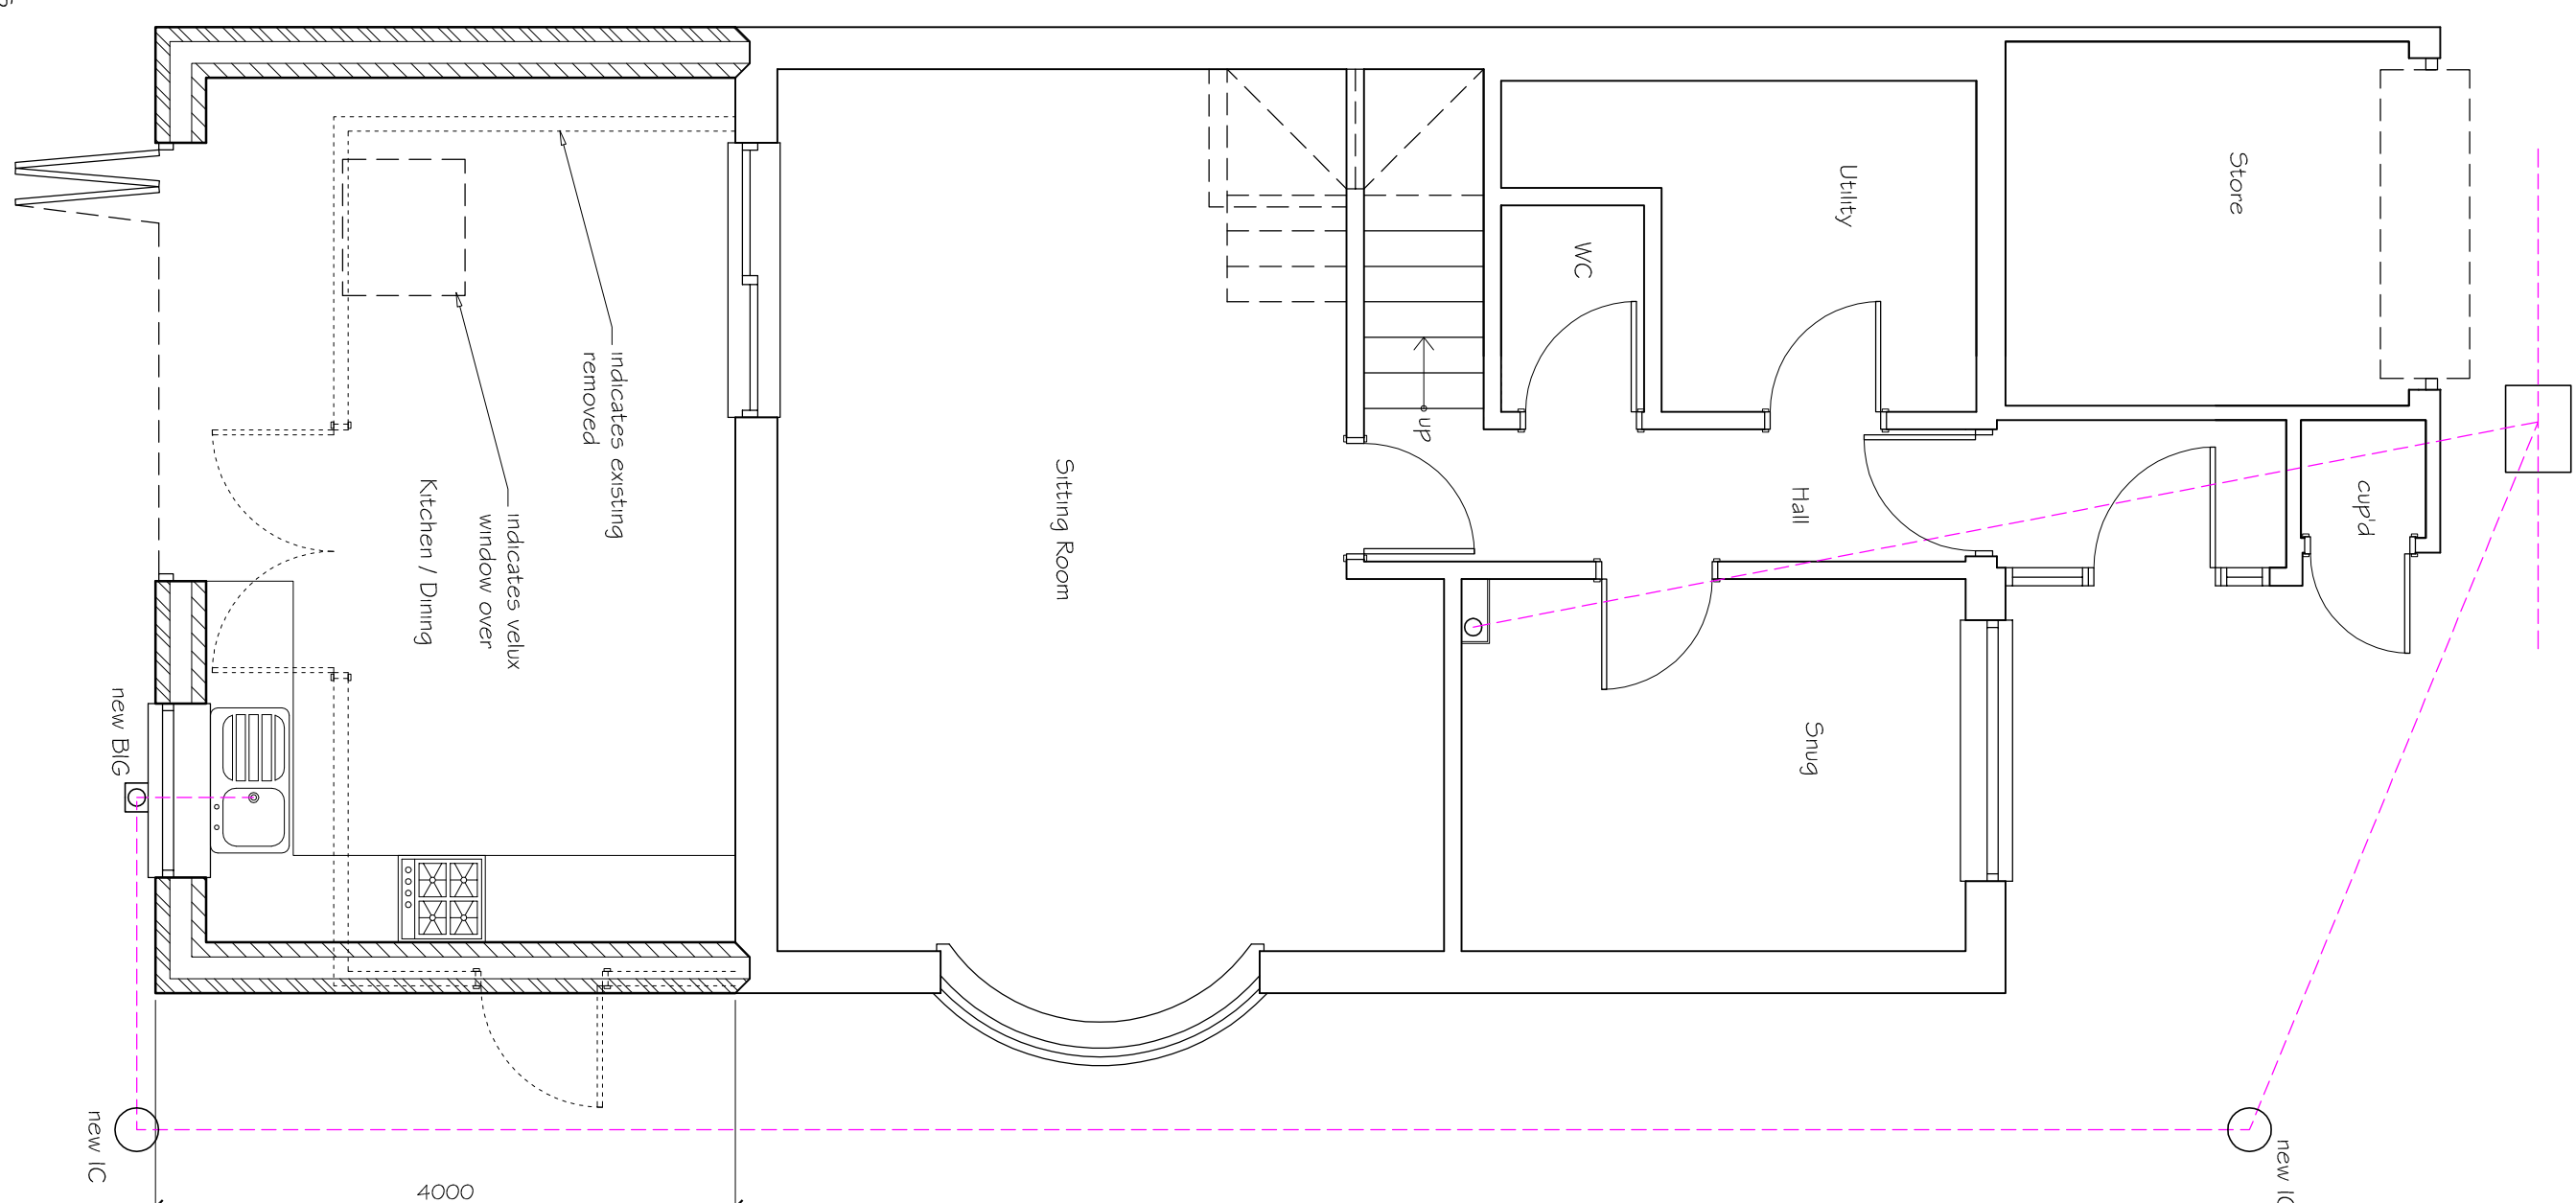

PROPOSED GROUND FLOOR PLAN

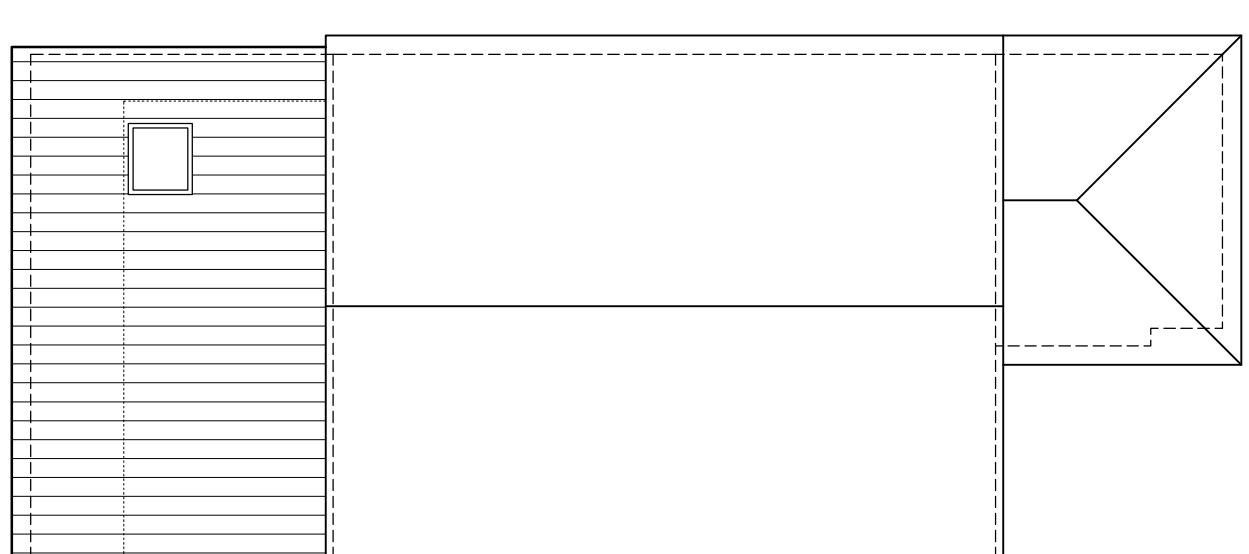

PROPOSED ROOF PLAN

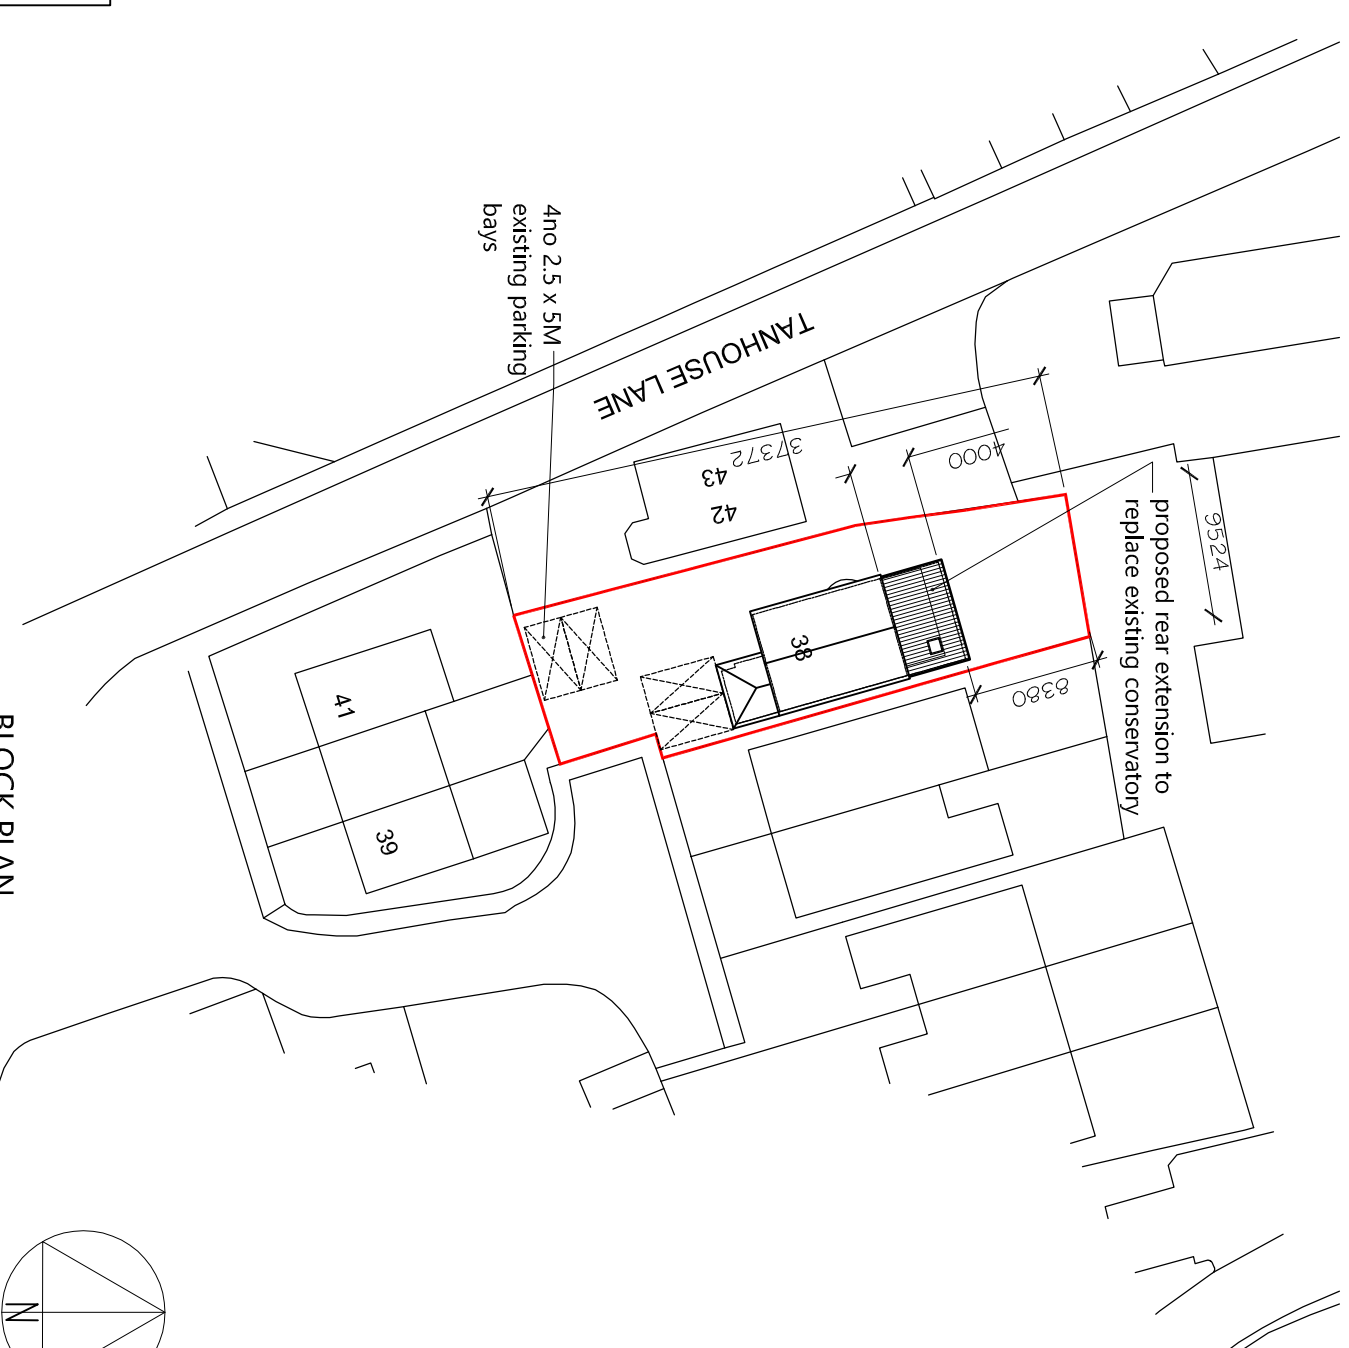

BLOCK PLAN
Scale 1-500



©Crown Copyright and database rights 2024 OS Licence no. AC0000849896

DATE		MODIFICATION		ISSUE		TITLE:-		SCALE:-	
						EXISTING & PROPOSED PLANS & ELEVATIONS 38 Tarnhouse Lane, Wokingham, RG41 2RL for Mr Raj Rohit		AS STATED @ A1	
						PROPOSED REAR EXTENSION - APPLICATION FOR CERTIFICATE OF LAWFULNESS		DRAWN BY:- DC / CVS Designs DATE:- Oct 2024	
						O1		DRAWING No:- REV:-	