

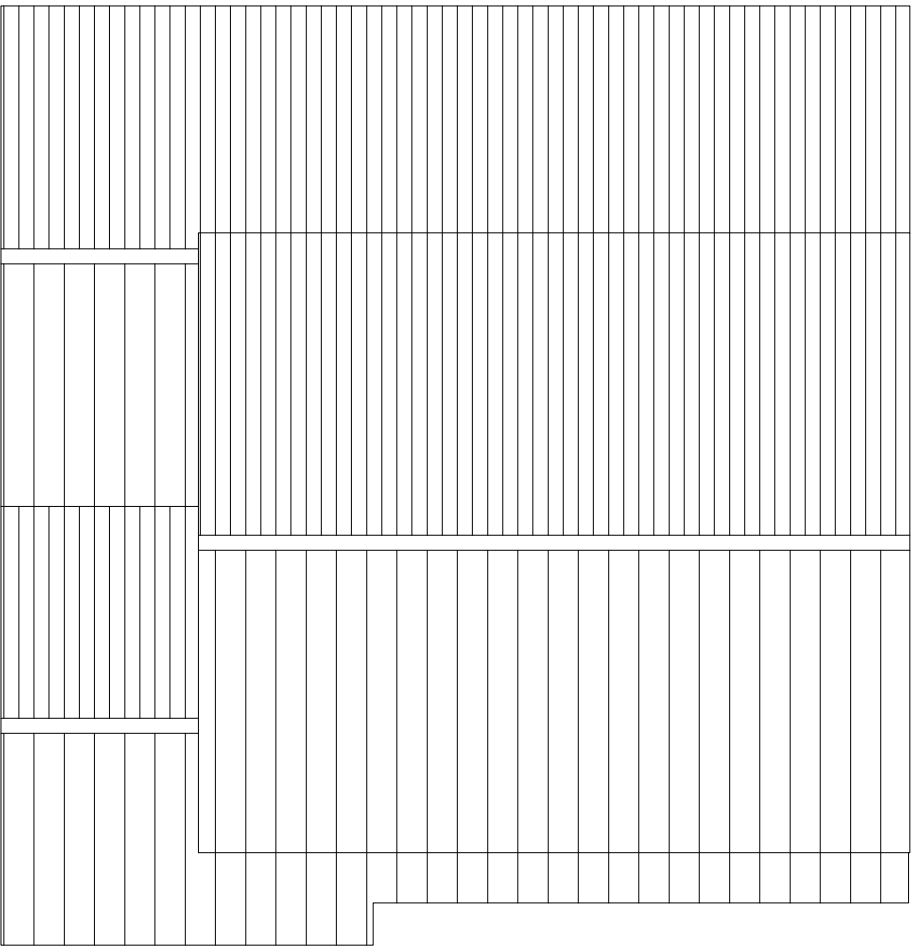


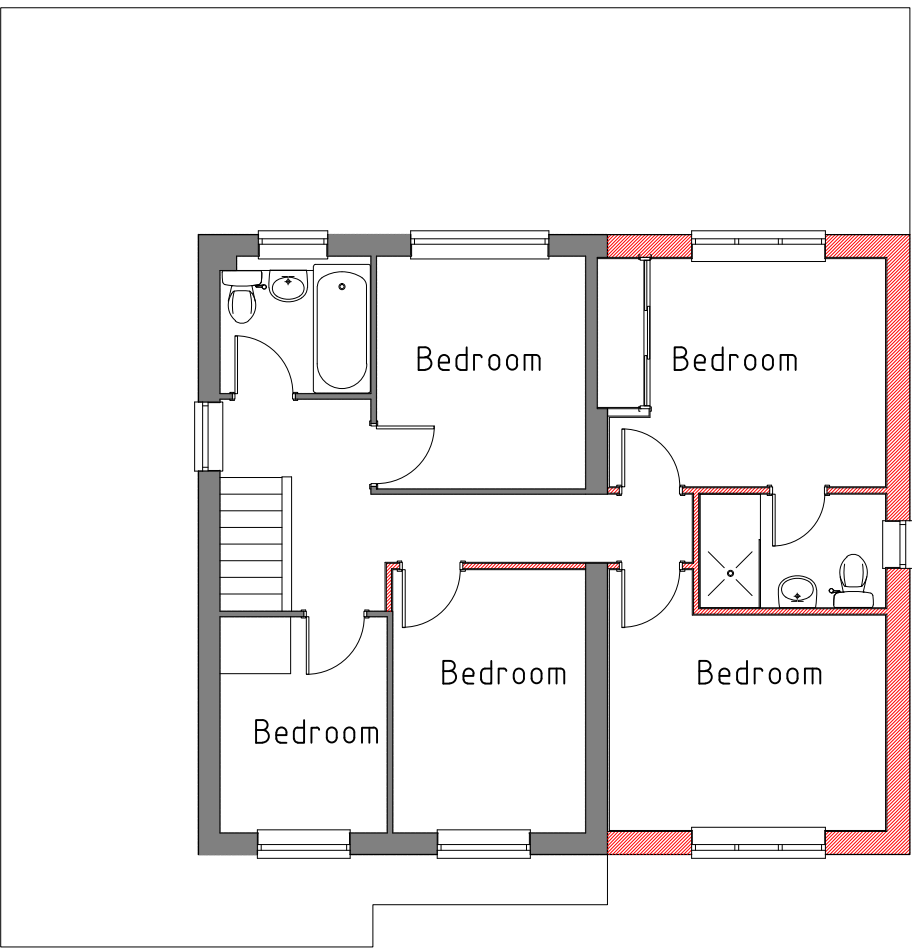

REV.	DATE	COMMENTS
PROJECT		
2 Victor Way, Woodley, RG5 4UZ		
PROJECT TITLE		
Two storey side/rear extension, first floor side extension with internal alterations and relocation of garden wall		
DRAWING TITLE		
PROPOSED FLOOR PLANS		

SK-tec Ltd
Planning & Technical Services
58 Hilltop Road, earley, Reading, Berkshire, RG6 1DA
tel: 01183 759987, mob: 07714 100537
e-mail: steve@sk-tec.co.uk

CLIENT Mr & Mrs Wise	
SCALE 1:100 (A2)	DATE Oct '24
DRG. No. 24/944-03	REV.

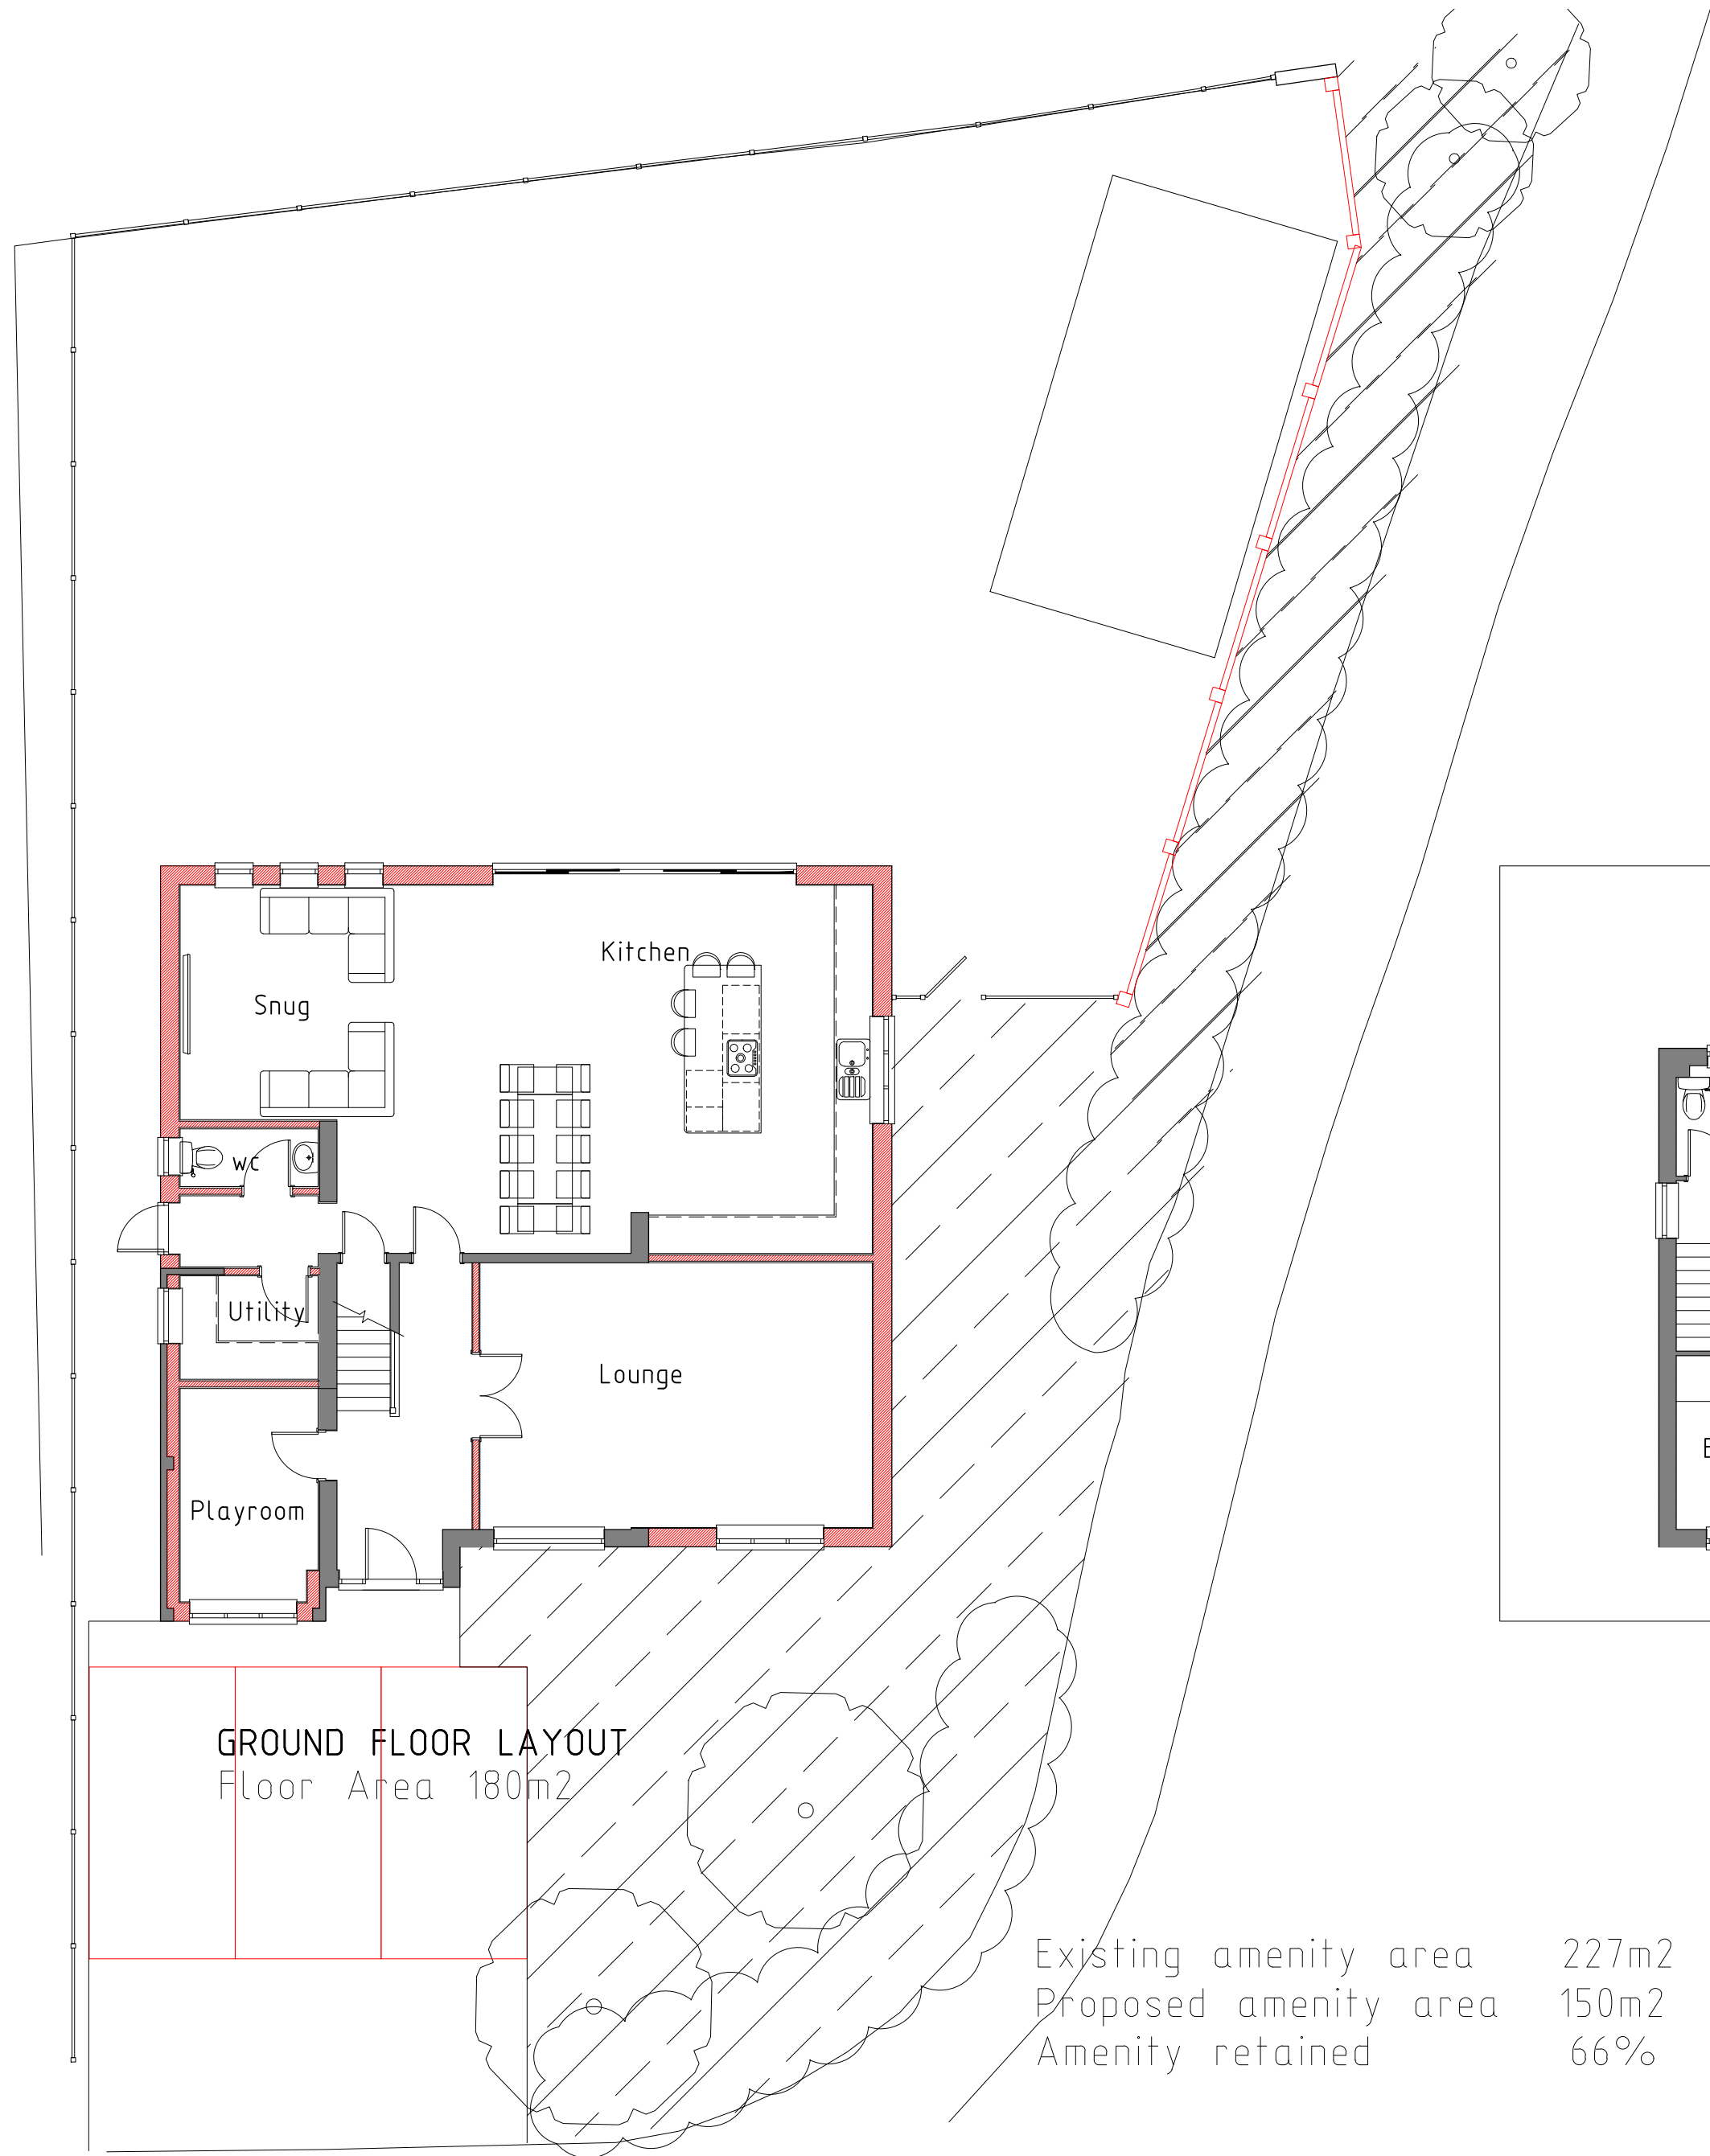