

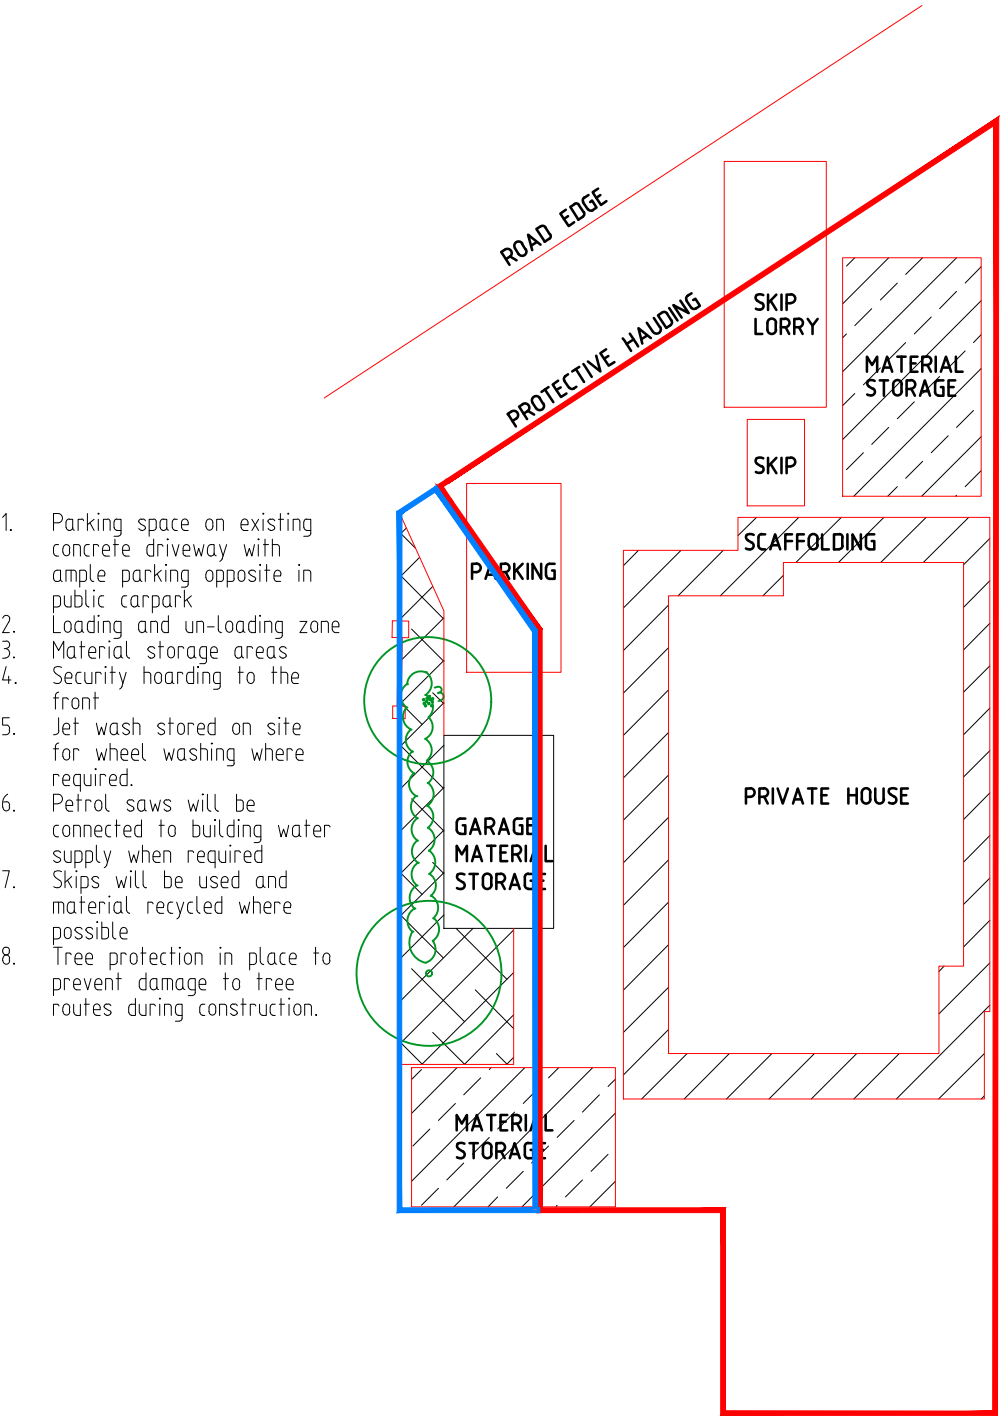


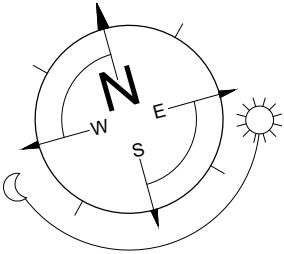

SITE PLAN (1:200)

 

REV.	DATE	COMMENTS
PROJECT Land to rear of 12 Shepherds Hill Earley RG6 1BB		
PROJECT TITLE Proposed two storey detached dwelling		
DRAWING TITLE CONSTRUCTION METHOD STATEMENT		
CLIENT Miss K Johnson		
SCALE 1:200 (A3)		DATE July 25
DRG. No. 24-936-01		REV.