
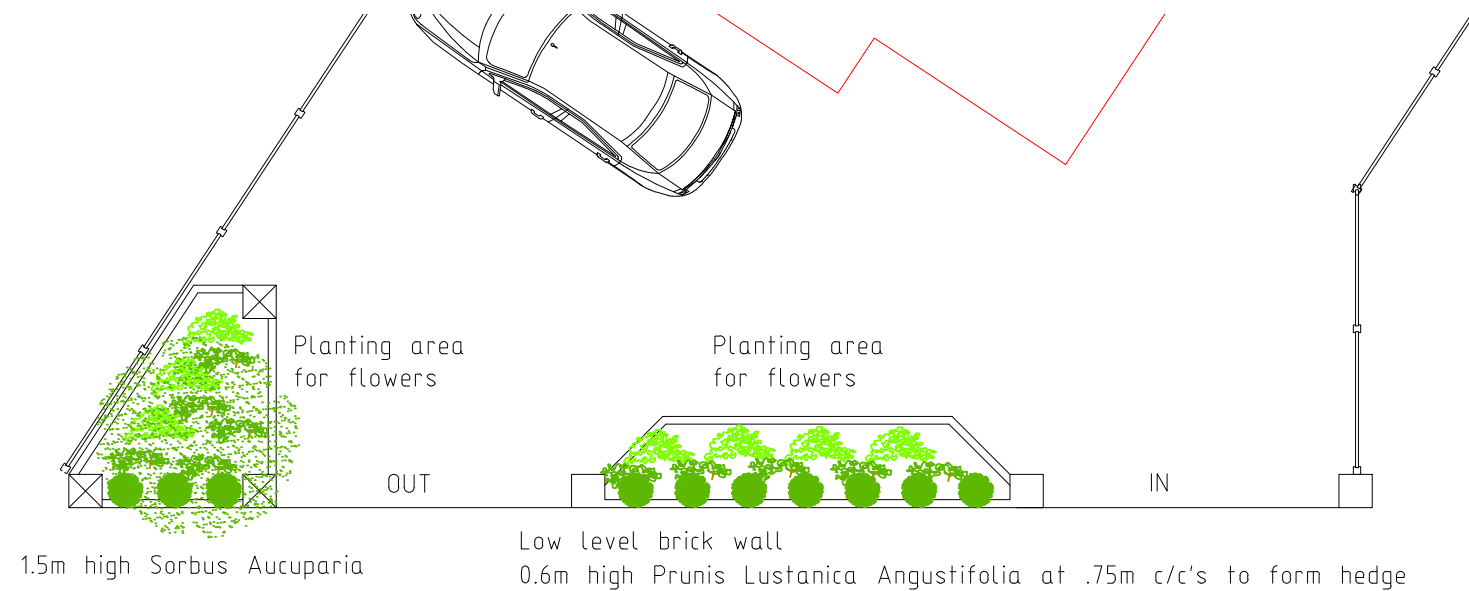


- Low level brick wall with planting area
- Driveway exit
- Low level brick wall with planting area
- Driveway entrance
- Block paving driveway
- Vaillant Air Source Heat Pump 10Kw (54Db)
- Rear patio with garden laid to lawn
- Existing garage to be used for Cycle store
- Land edged blue to remain in ownership of applicant

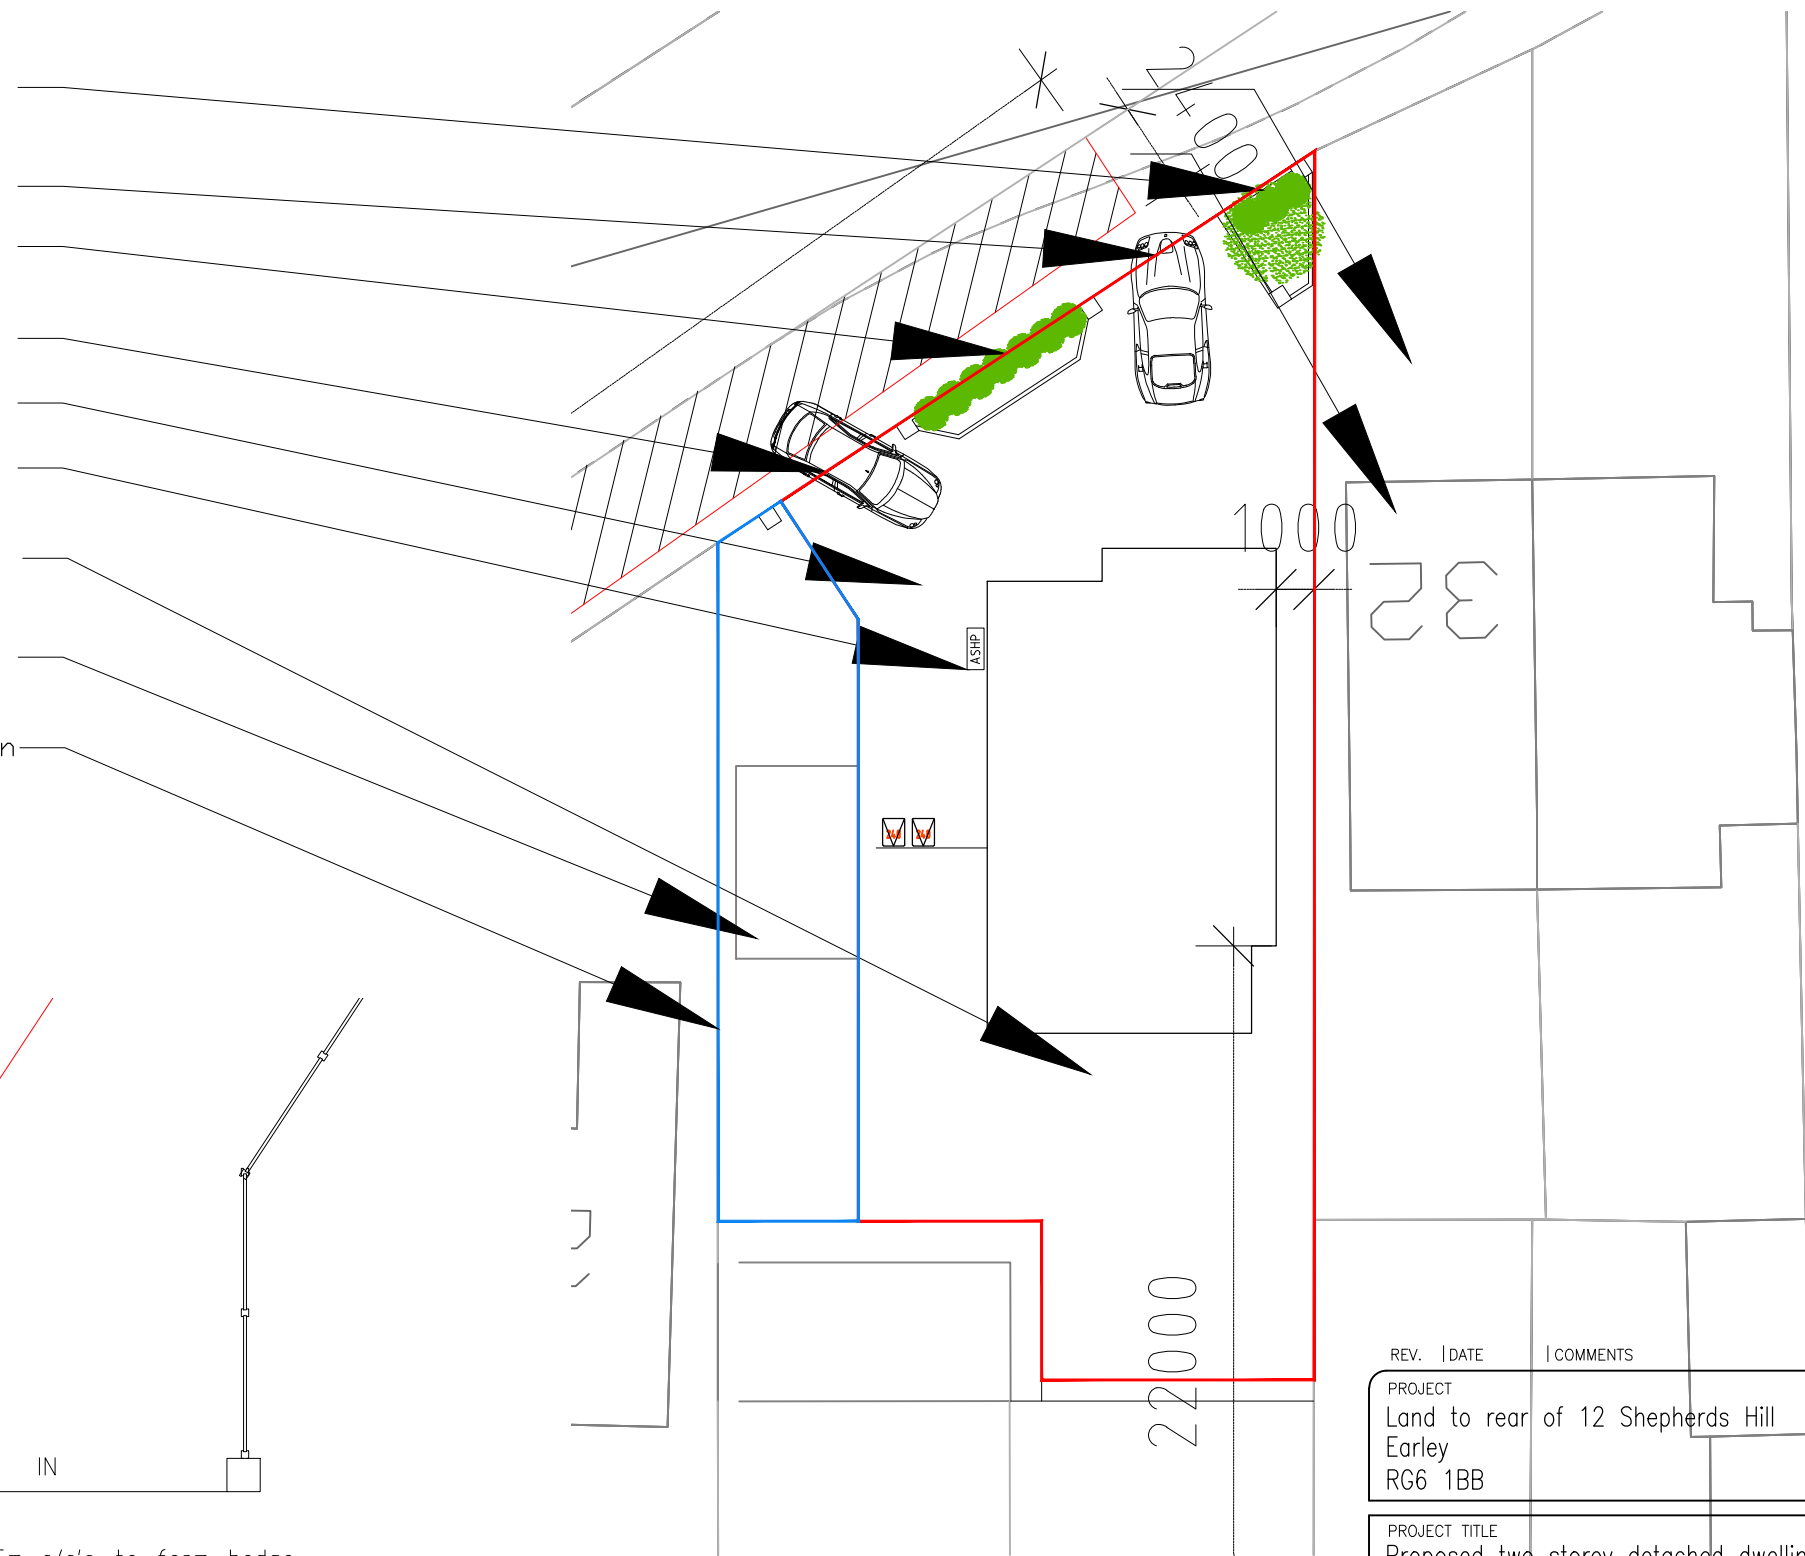

1.5m high Sorbus Aucuparia

Low level brick wall
0.6m high Prunus Lustanica Angustifolia at .75m c/c's to form hedge

SITE PLAN (1:200)

0 2 4 6 8 10 12 14
Scale m

FRONT ELEVATION

SECTION

REV.	DATE	COMMENTS
PROJECT		
Land to rear of 12 Shepherds Hill		
Earley		
RG6 1BB		
PROJECT TITLE		
Proposed two storey detached dwelling		
DRAWING TITLE		
Access and Landscaping		
CLIENT		
Miss K Johnson		
SCALE 1:200 (A3)		DATE Oct 24
DRG. No. 24-936-04		REV. D