




① Existing Ground Floor
1:50

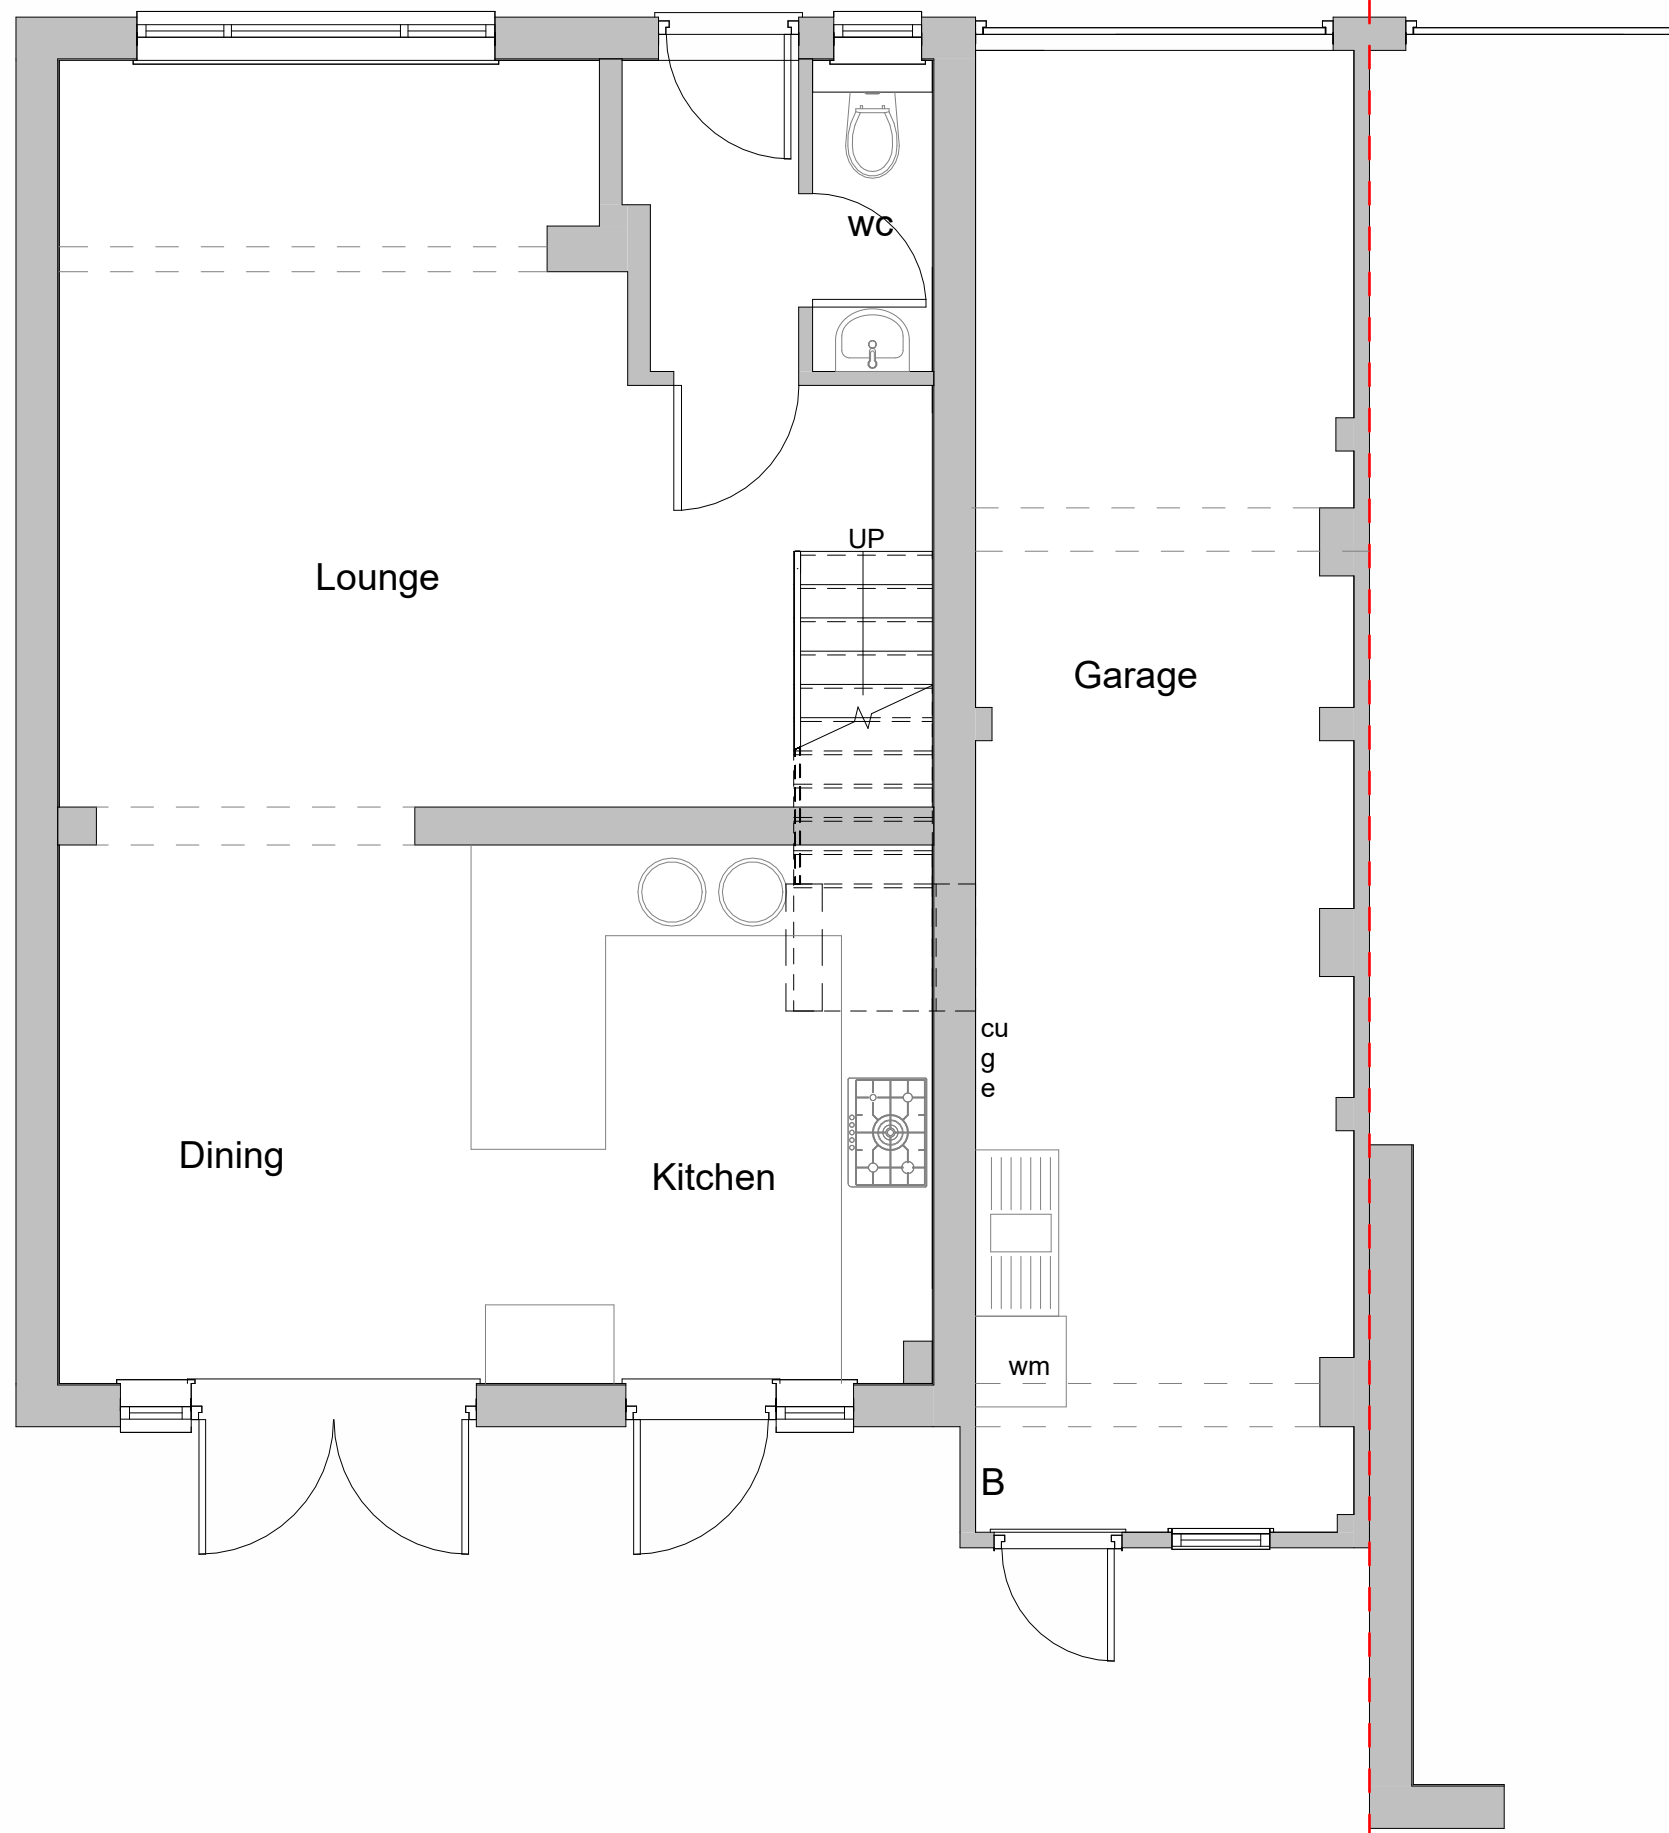


② Existing First Floor
1:50

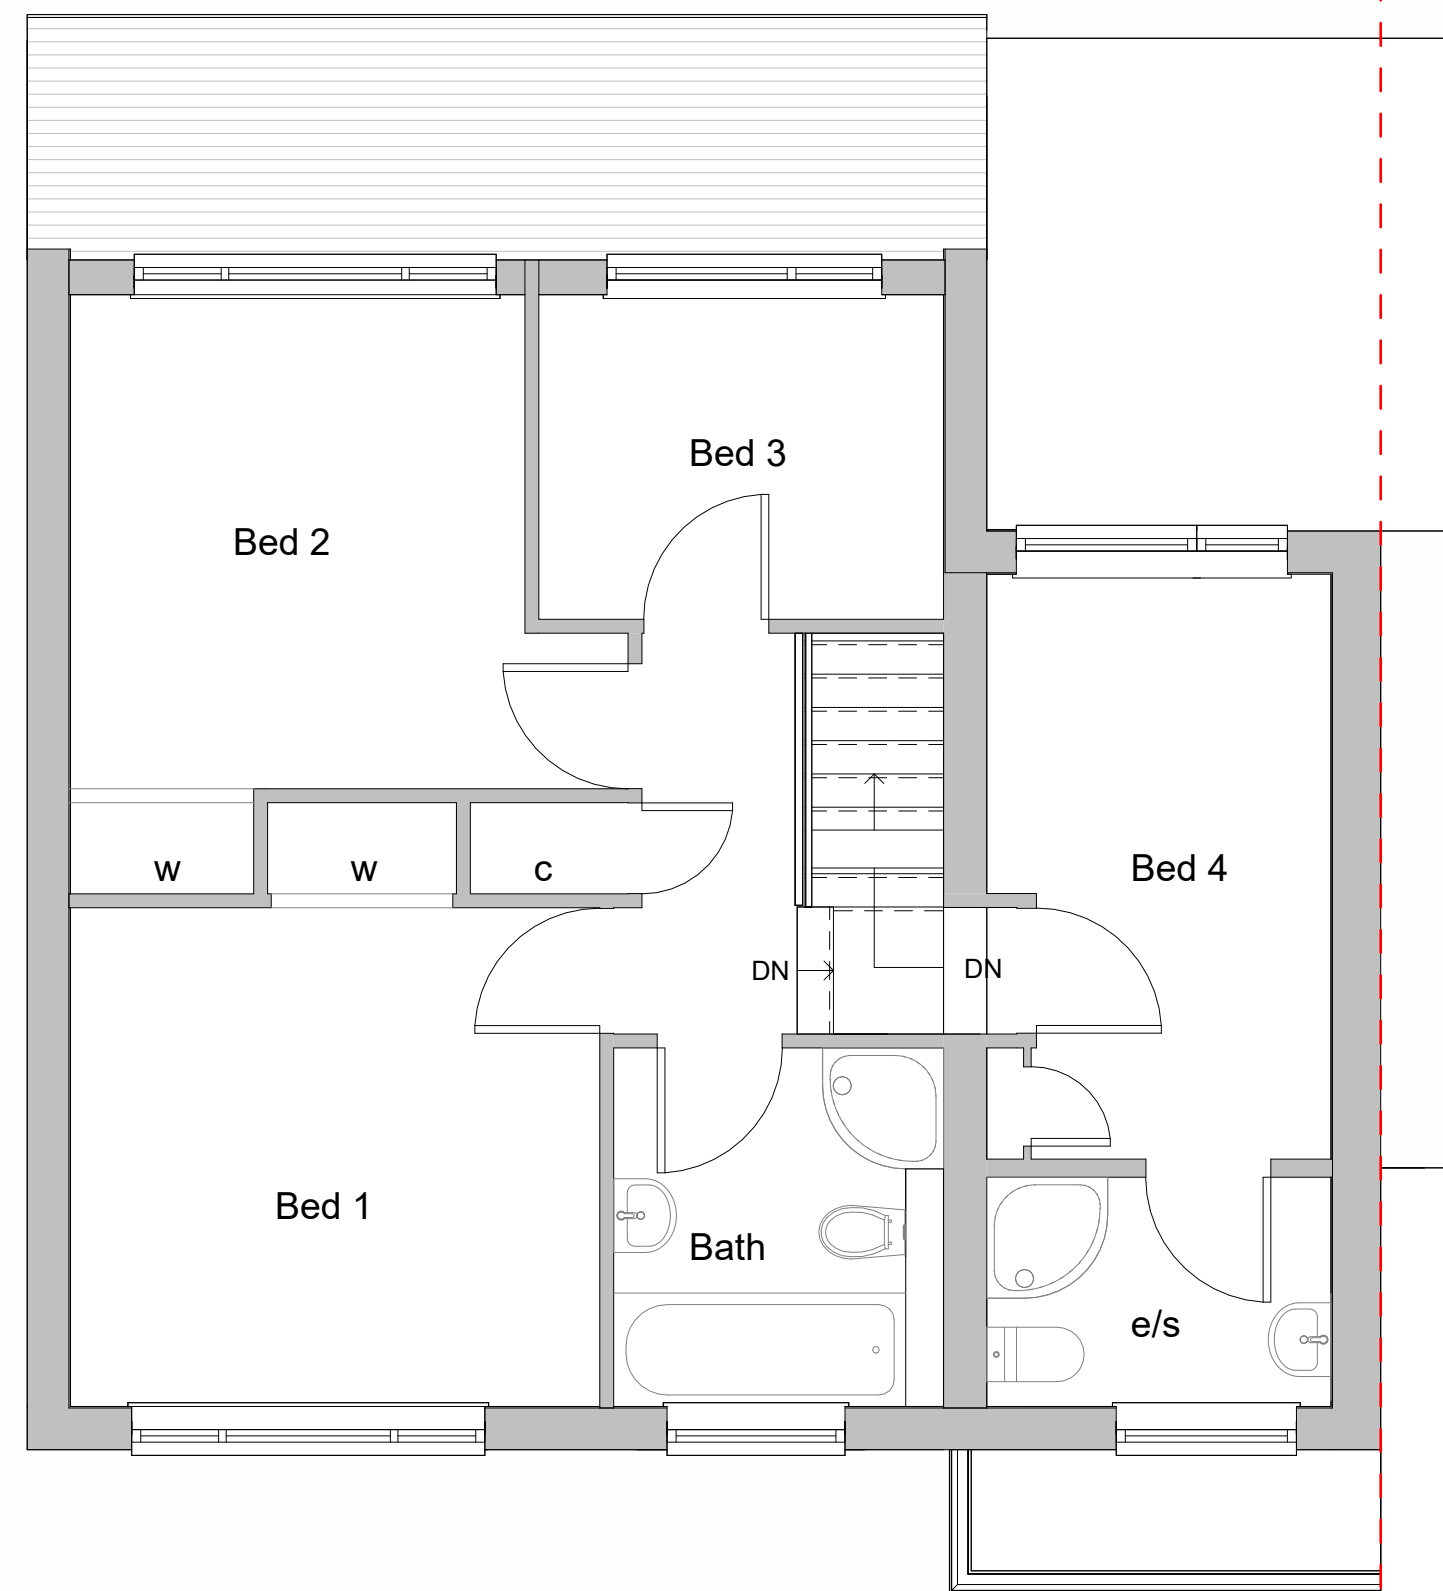

③ Existing Roof Plan
1:100

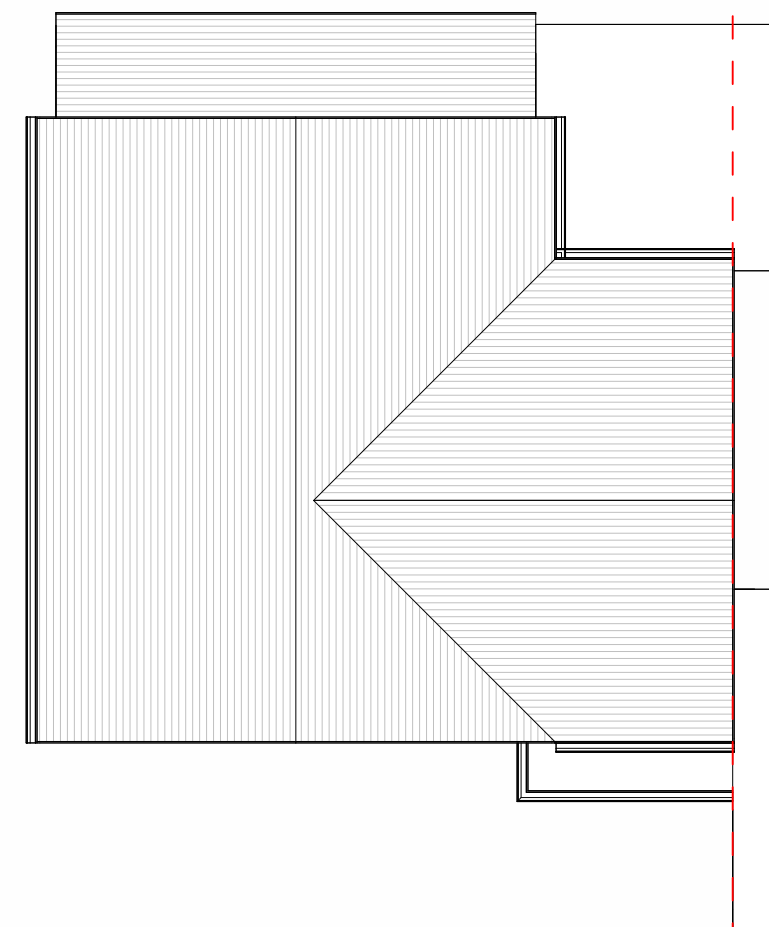


④ Existing Front Elevation
1:100

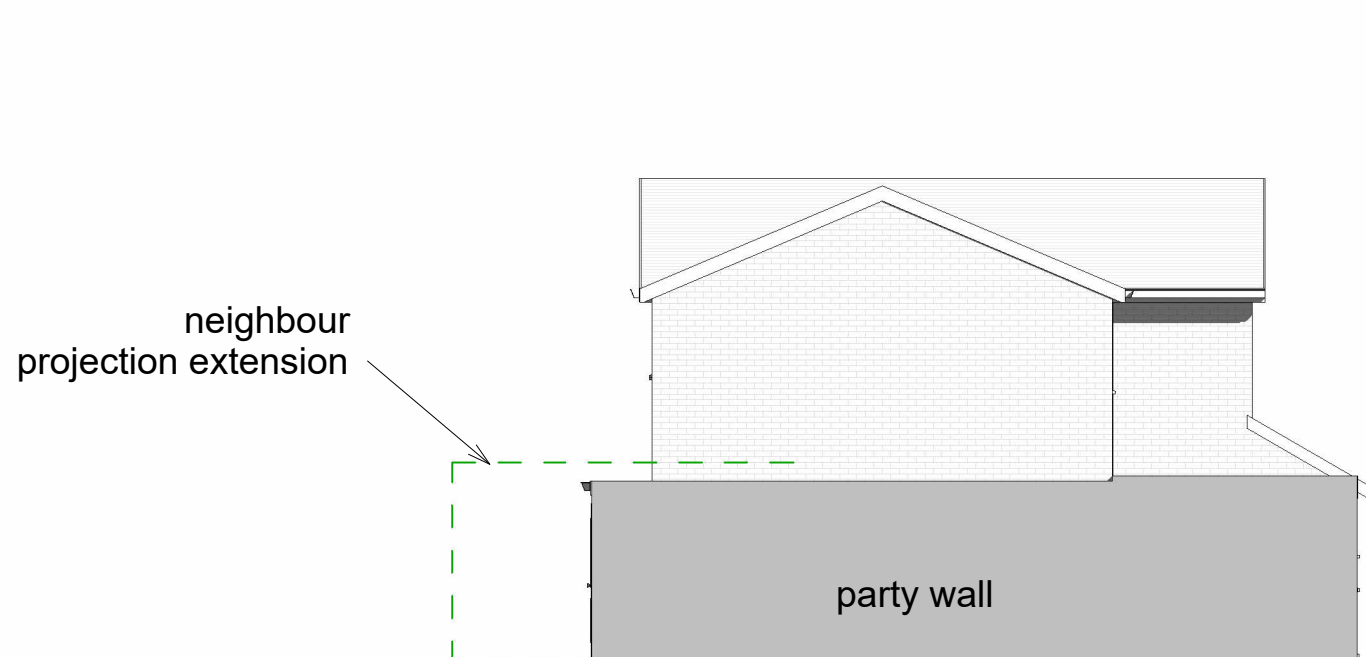


⑤ Existing Side Elevation_1
1:100



⑥ Existing Rear Elevation
1:100

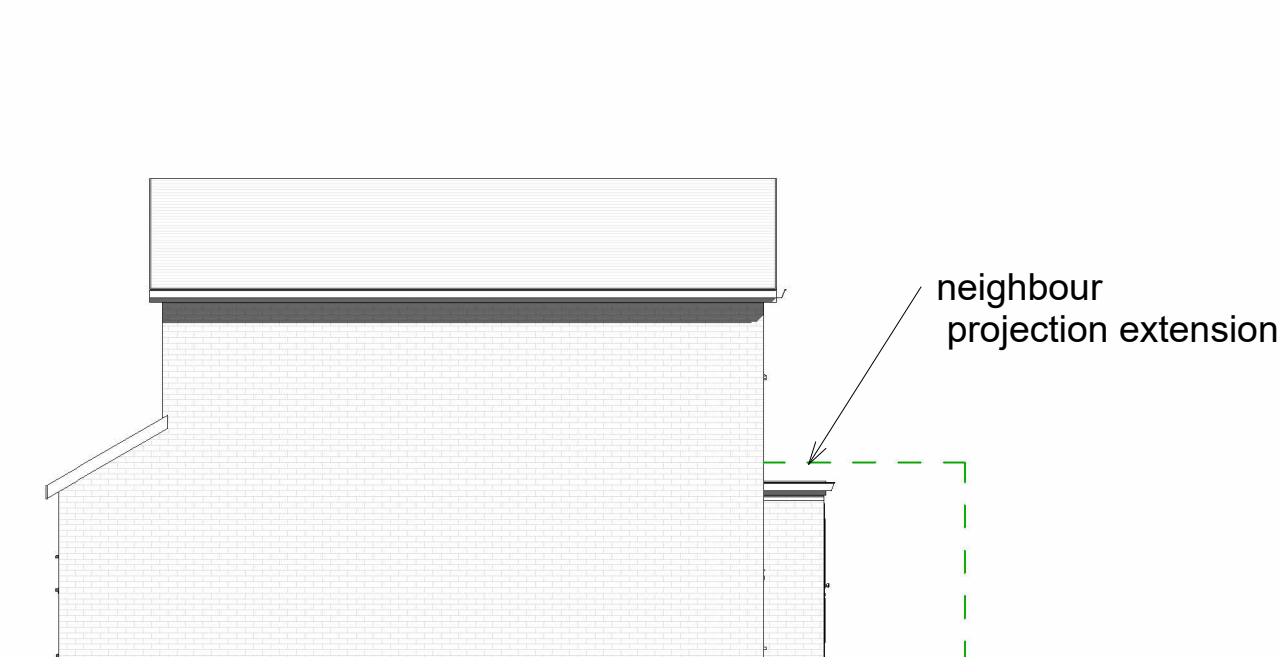

⑦ Existing Side Elevation_2
1:100

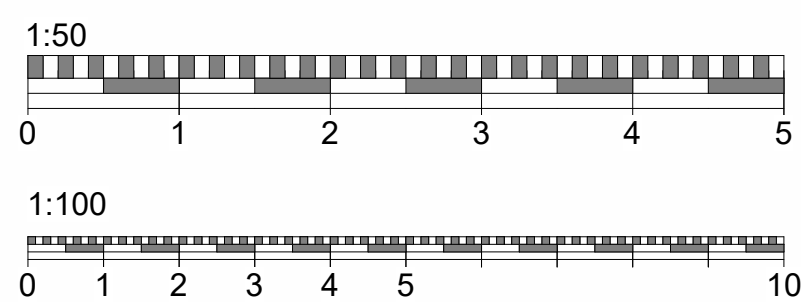

⑧ 3D View 1



⑨ 3D View 2

Do not scale from this drawing except for planning purpose. Contractor to verify all dimensions before setting out, commencing work or placing order



Project

8 De-Vitre Green
Wokingham
RG40 1SE

Client John & Maranda

Drawing Title
Existing Floor Plans and Elevations

Project Ref	Layout Id	Rev.
4057	GA.01	

Date: 14/05/2025	Scale @A1:	As indicated
------------------	------------	--------------

M3 Architectural Design Ltd
Basepoint Centres Limited
377-399 London Road
Camberley GU15 3HL

t: 01276 300024
e: info@m3architecturaldesign.co.uk
w: www.m3architecturaldesign.co.uk
© 2025 M3 Architectural Design Ltd