




1 Proposed Ground Floor
1 : 50

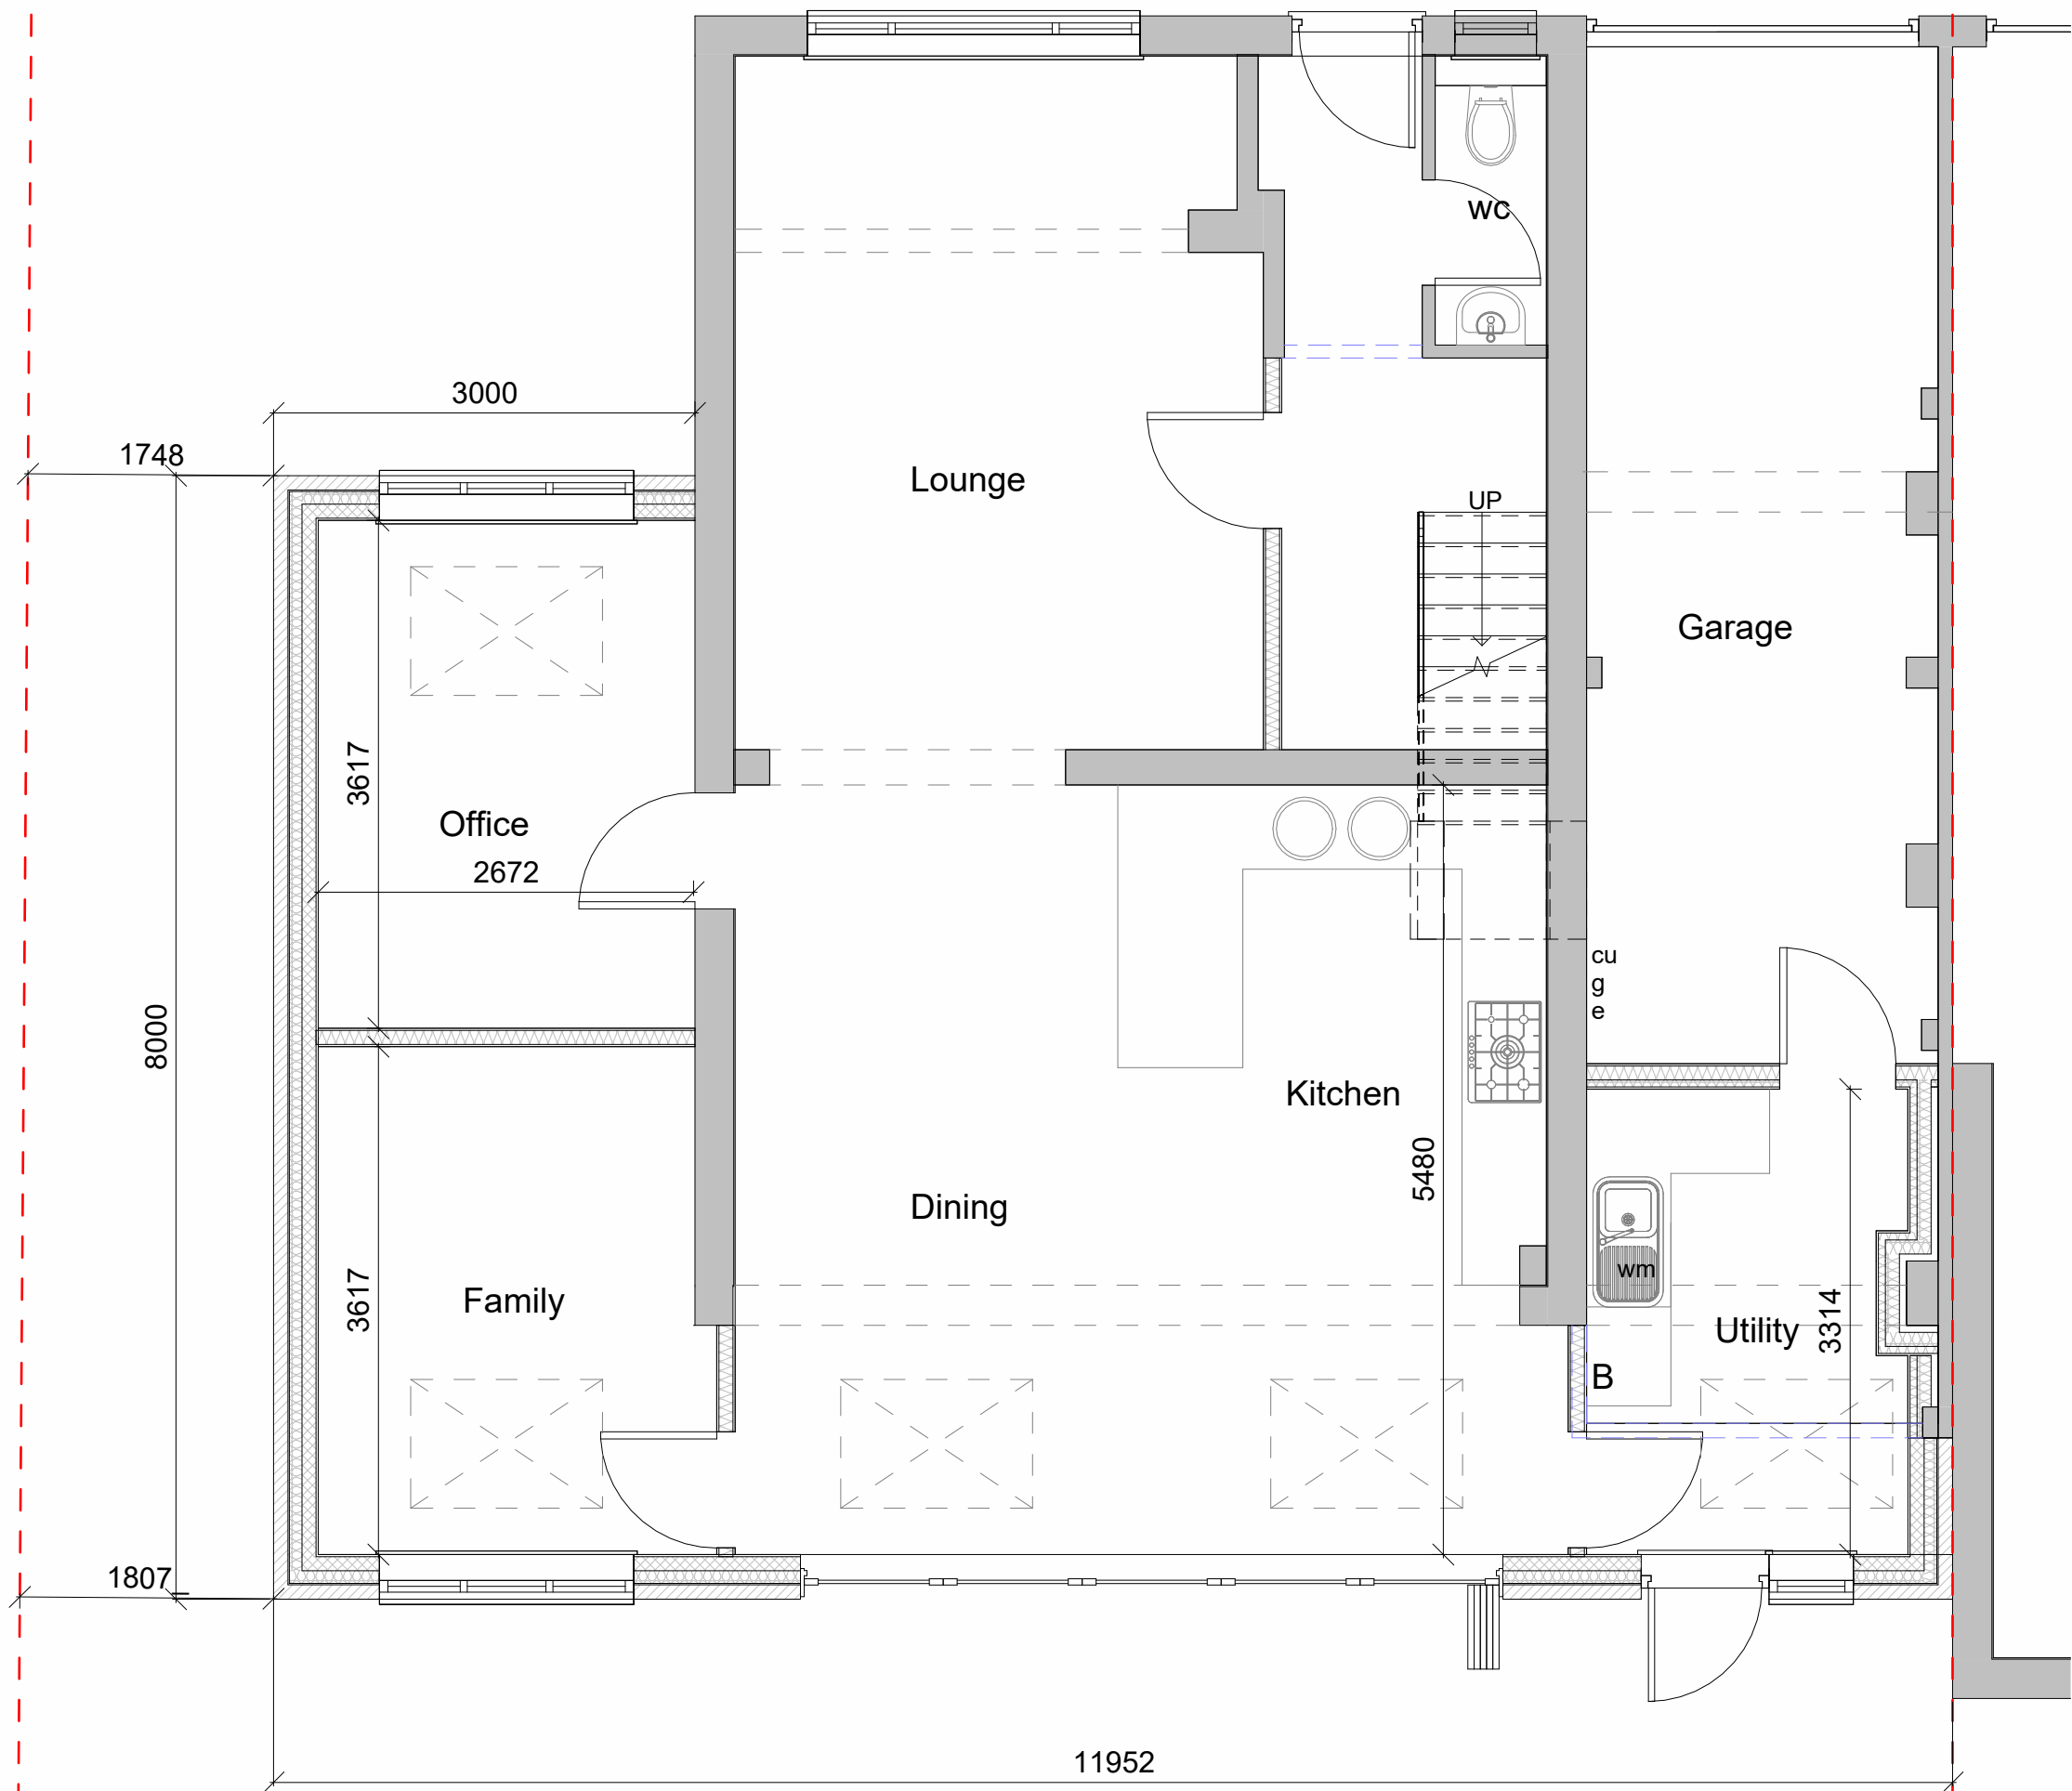

2 Proposed First Floor
1 : 50

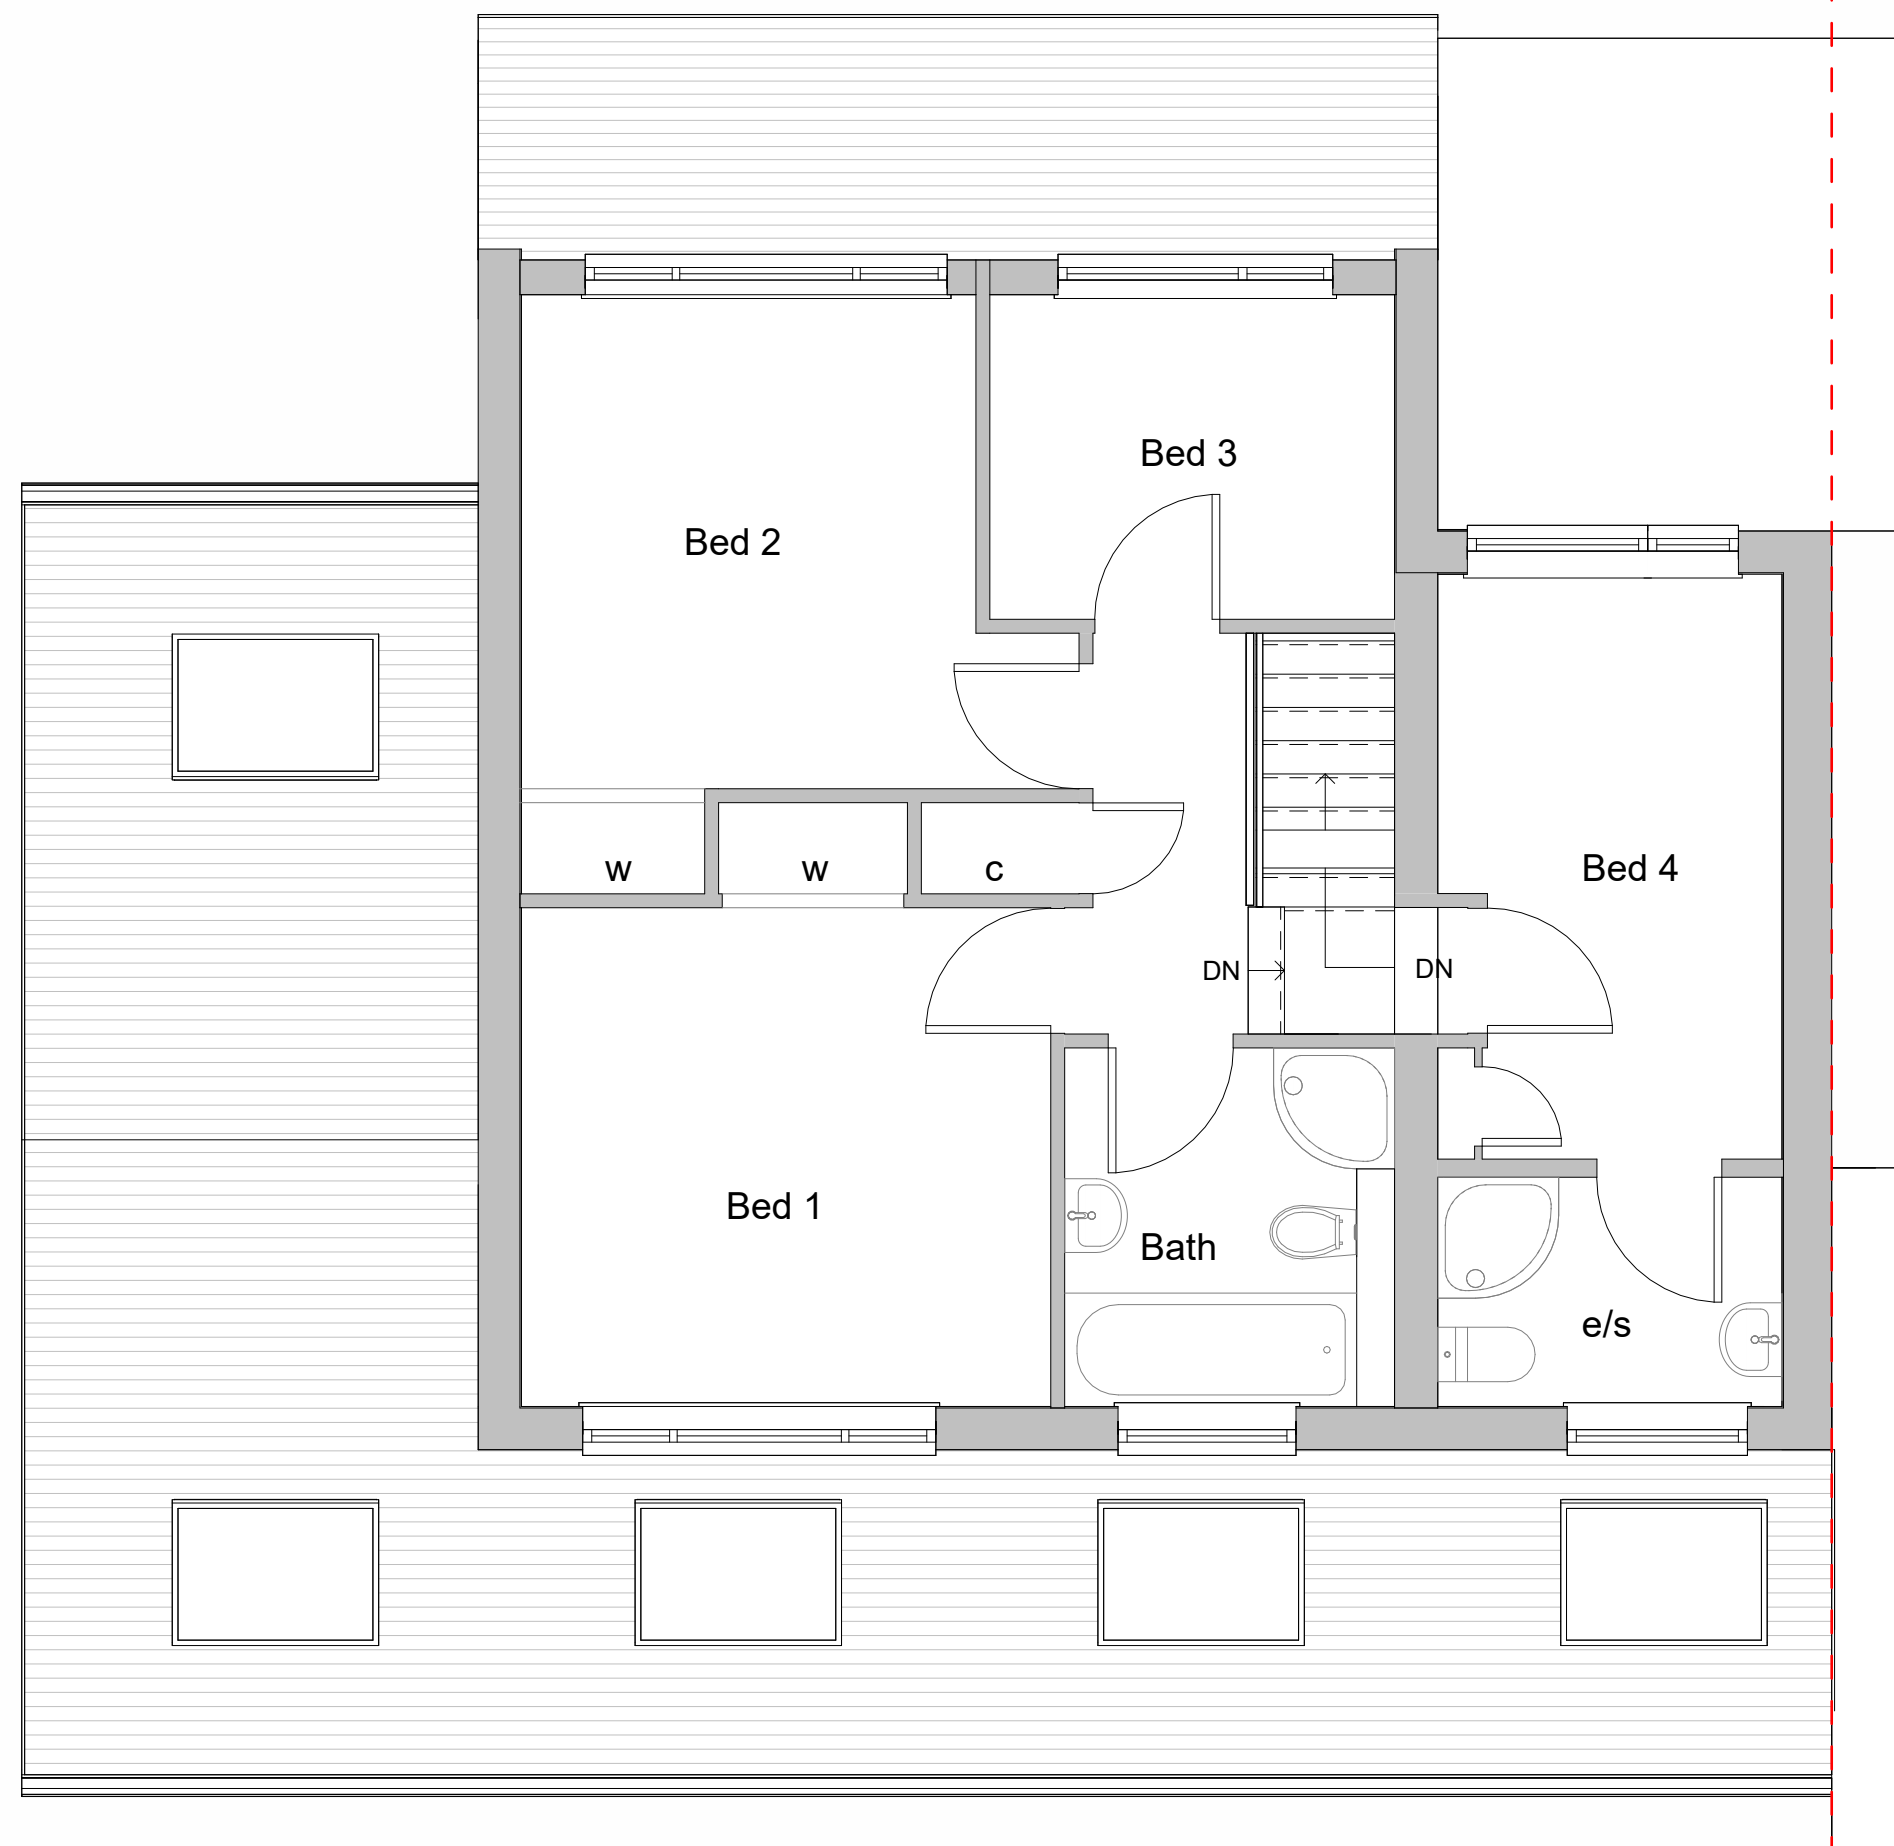


3 Roof Plan
1 : 100

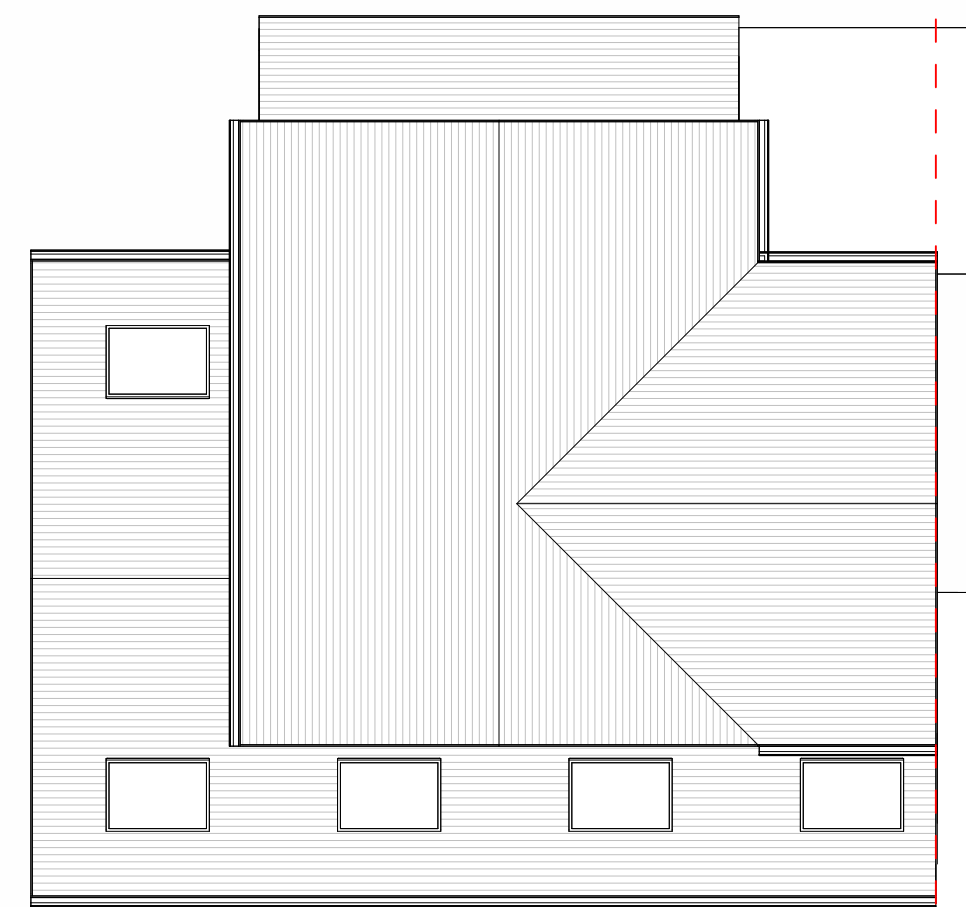

4 Proposed Front Elevation
1 : 100




5 Proposed Side Elevation_1
1 : 100

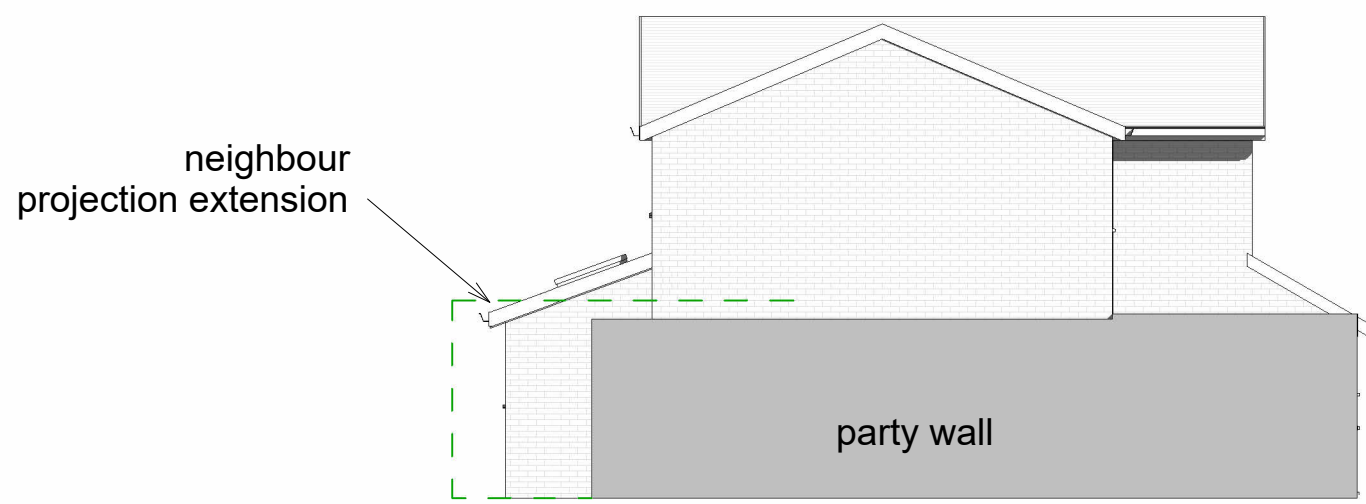

6 Proposed Rear Elevation
1 : 100




7 Proposed Side Elevation_2
1 : 100

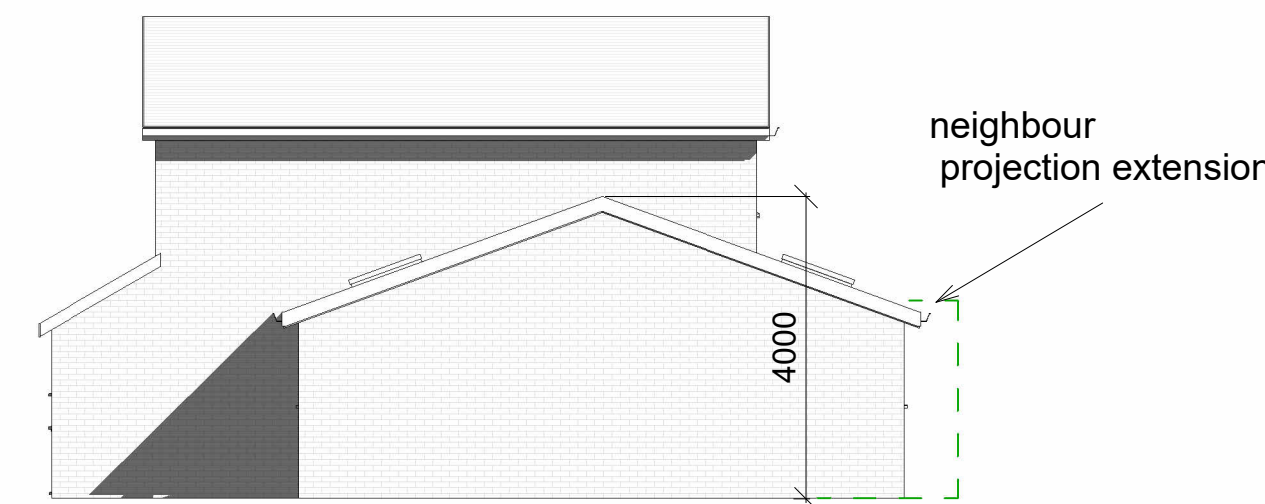

8 3D View 1



9 3D View 2

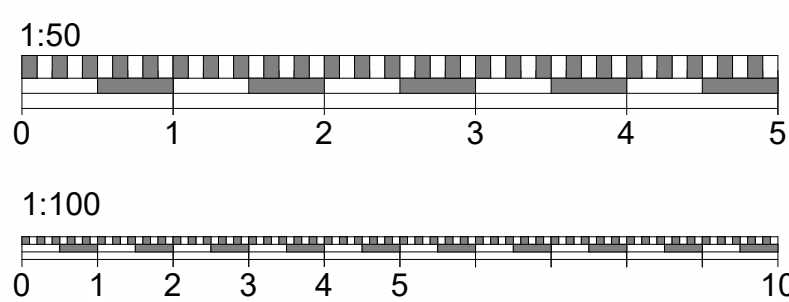

Do not scale from this drawing except for planning purpose. Contractor to verify all dimensions before setting out, commencing work or placing order



Project

8 De-Vitre Green
Wokingham
RG40 1SE

Client John & Maranda

Drawing Title
Proposed Floor Plans and
Elevations

Project Ref	Layout Id	Rev.
4057	GA.02	05

Date: 14/07/2025 Scale @A1: As indicated

M3 Architectural Design Ltd
Basepoint Centres Limited
377-399 London Road
Camberley GU15 3HL

t: 01276 300024
e: info@m3architecturaldesign.co.uk
w: www.m3architecturaldesign.co.uk
© 2025 M3 Architectural Design Ltd