



Job Title: 17 Holmewood Close Job Title: Date:

Member/Location: Proposed Elevations 1:100 Sheet No: SK 5

Engineer: Checked/Approved: Revision: A

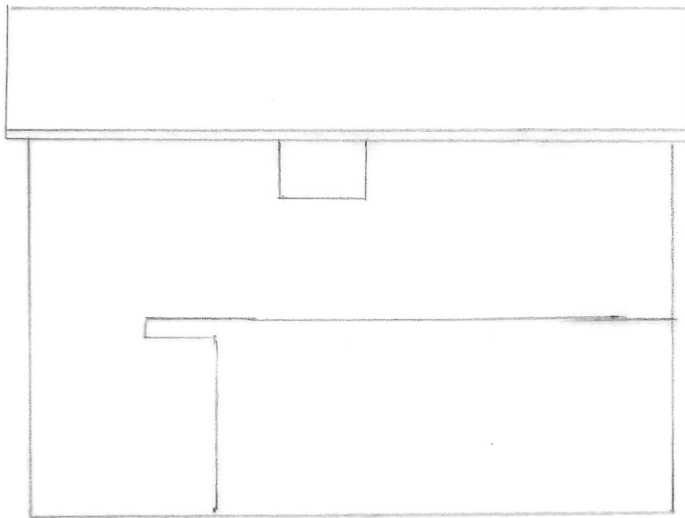

Side (south) Elevation.
(No change)

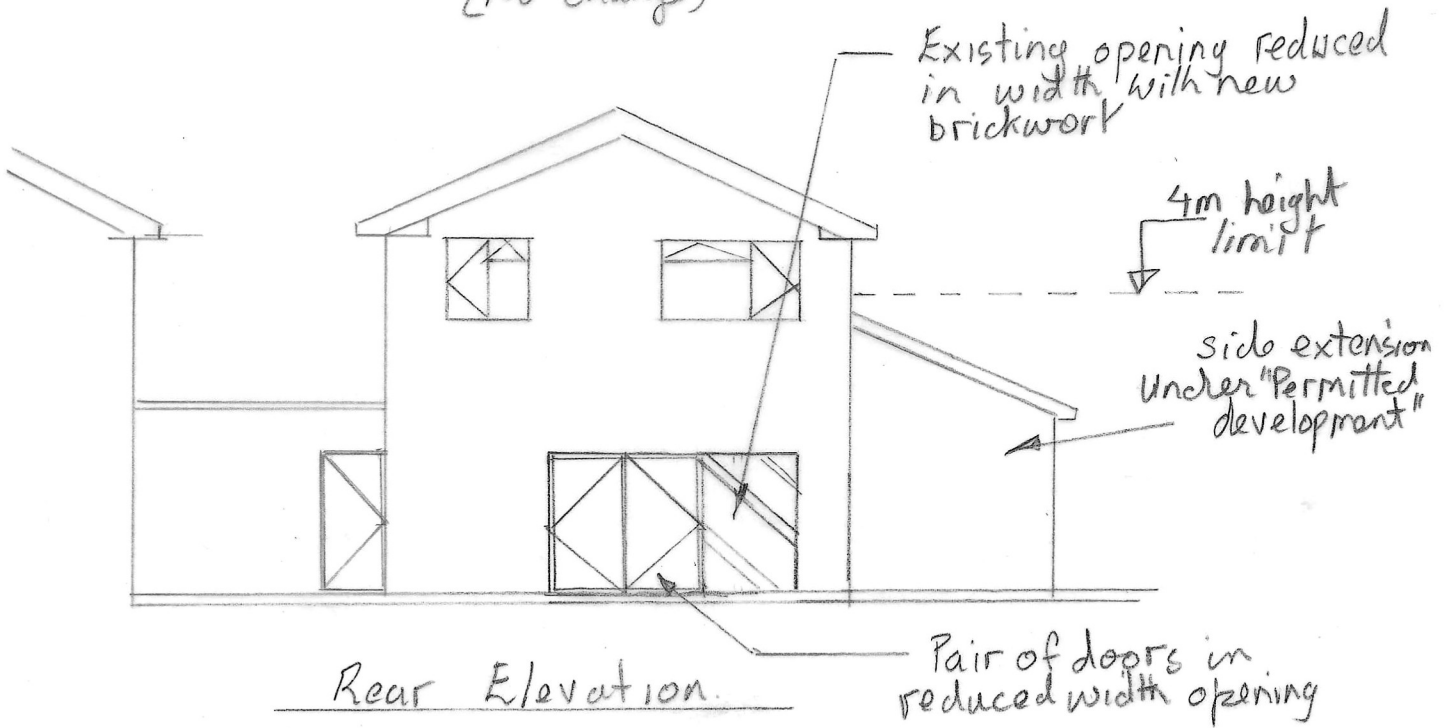

Rear Elevation.

0 1 5m

rev A openers added