

Job Title: 17 Holmewood Close

Job Title:

Date:

Member/Location: Proposed ground floor plan 1:50


Sheet No: SK 6

Engineer:

Checked/Approved:

Revision:

A

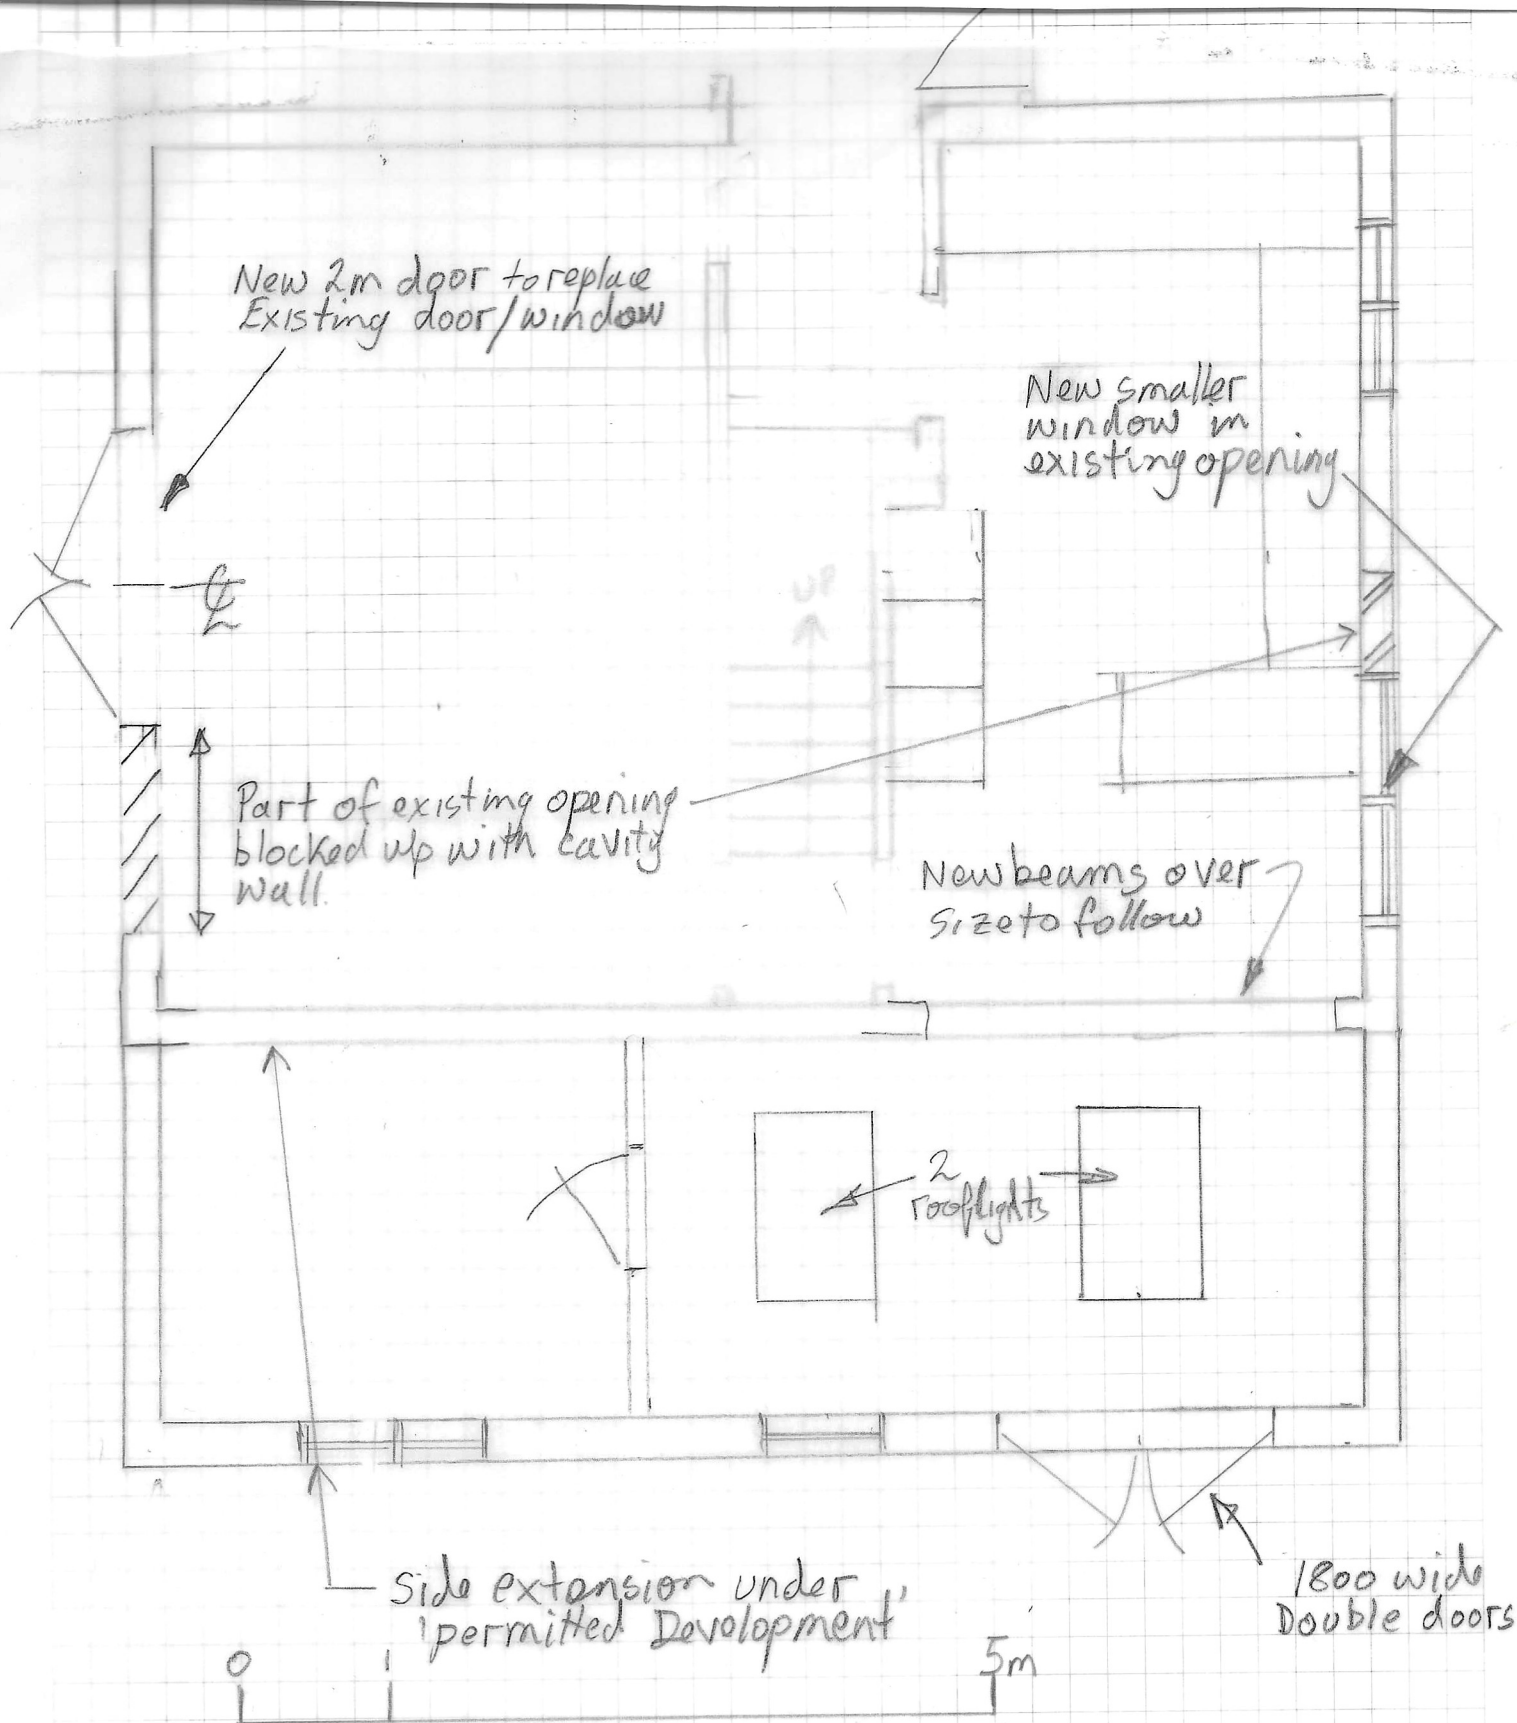

rev A detail added to windows