









LOCATION PLAN
SCALE 1:1250@A3

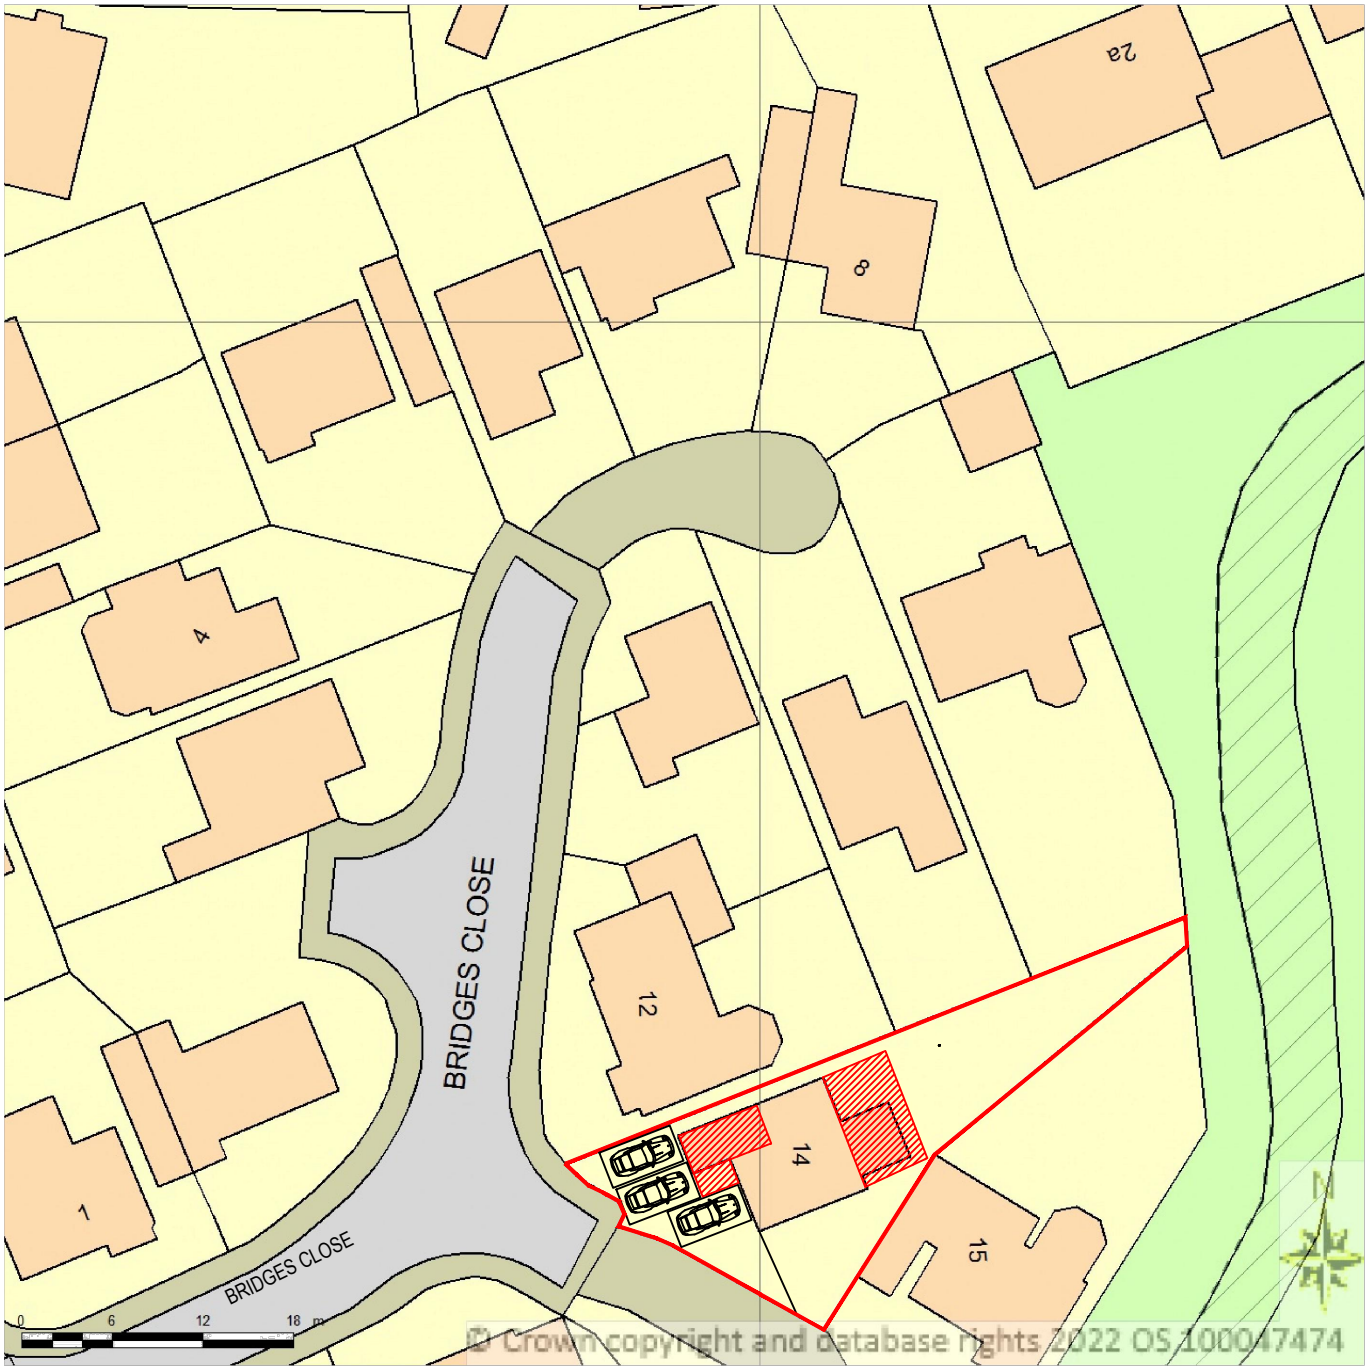

BLOCK PLAN
SCALE 1:500@A3


	PROJECT:	14 Bridges Close Wokingham	DRAWN BY:	P.S.	DRAWING TITLE:		ArchDezine Limited archdeziner7@gmail.com
	PROPOSED SINGLE STOREY REAR EXTENSION & GARAGE CONVERSION		DATE:	21/01/2025	LOCATION AND BLOCK PLAN		
			SCALE:	AS SHOWN@A3	DRAWING NUMBER:	BC—01	
			FILENAME:	24056			

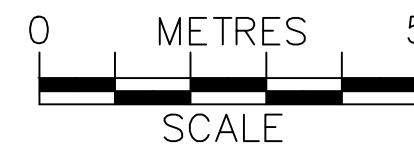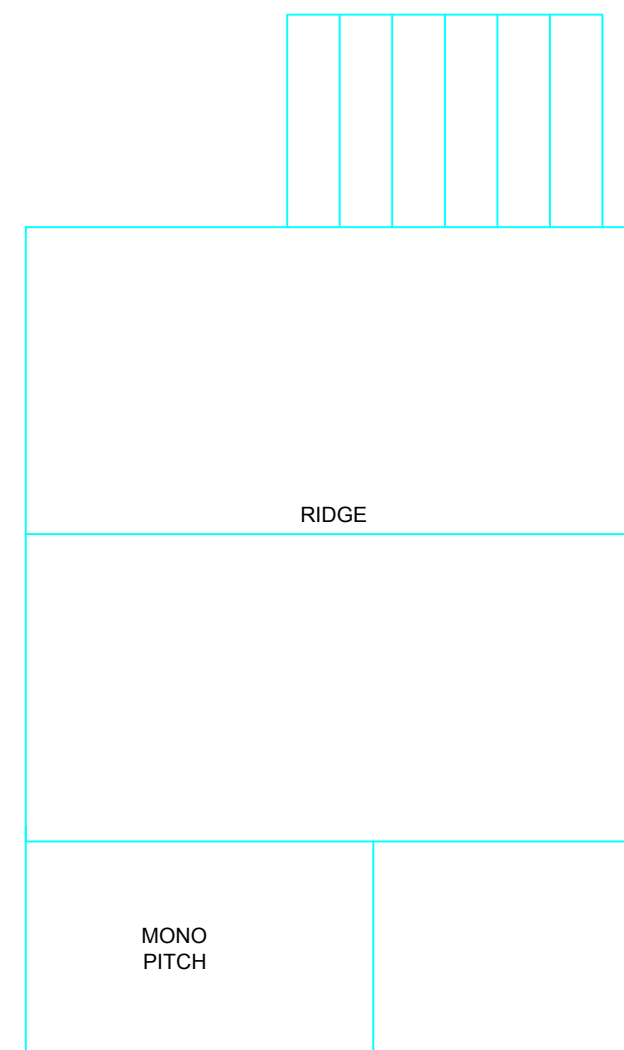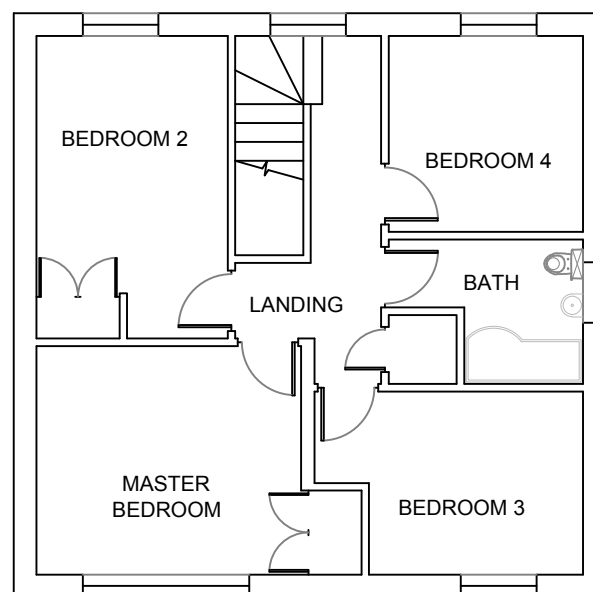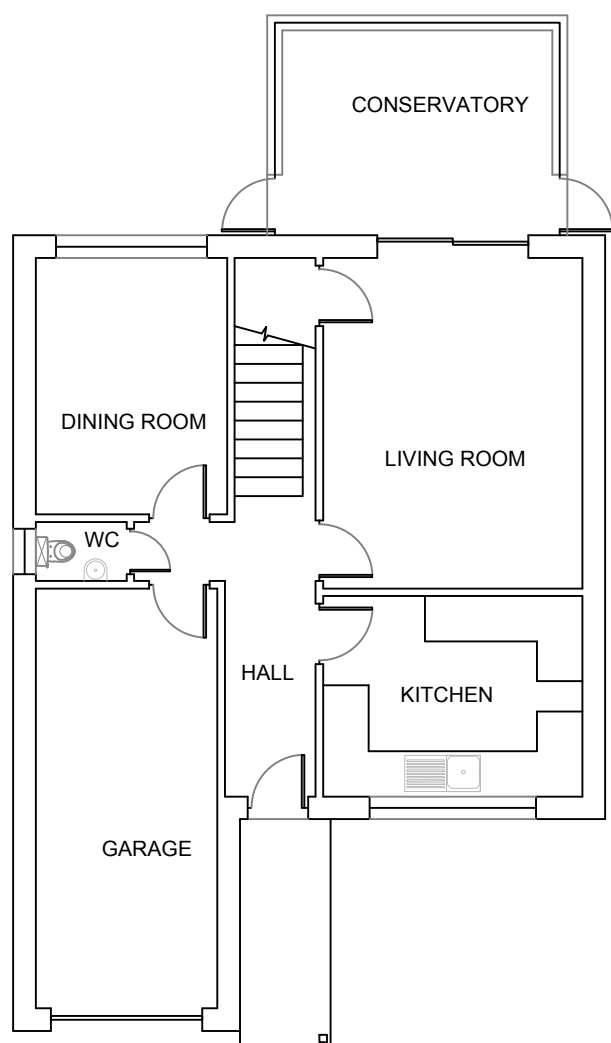

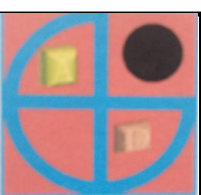
	PROJECT:	14 Bridges Close Wokingham	DRAWN BY:	P.S.	DRAWING TITLE:		ArchDezine Limited archdeziner7@gmail.com
	PROPOSED SINGLE STOREY REAR EXTENSION & GARAGE CONVERSION		DATE:	21/01/2025	EXISTING PLANS		
			SCALE:	1:100@A3	DRAWING NUMBER:	BC-02	
			FILENAME:	24056			




EXISTING FRONT ELEVATION

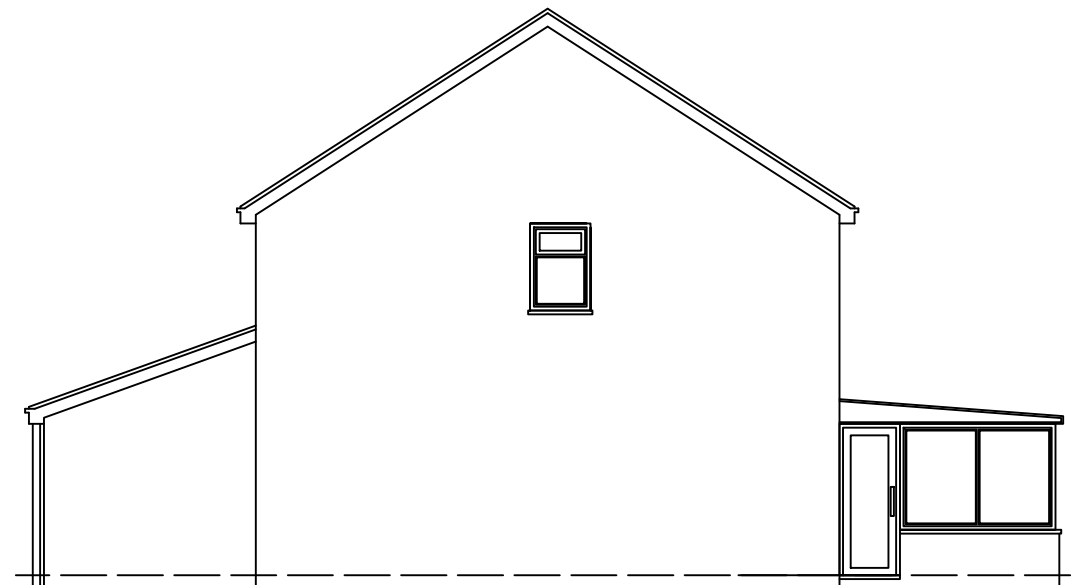


EXISTING SIDE-1 ELEVATION

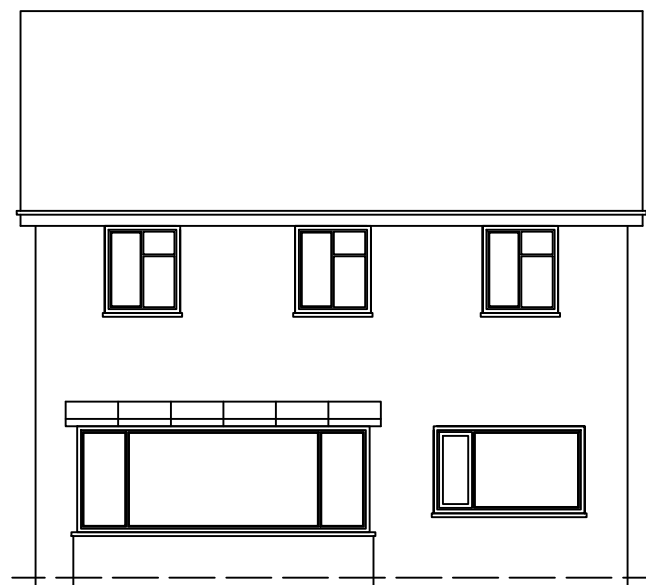



EXISTING REAR ELEVATION

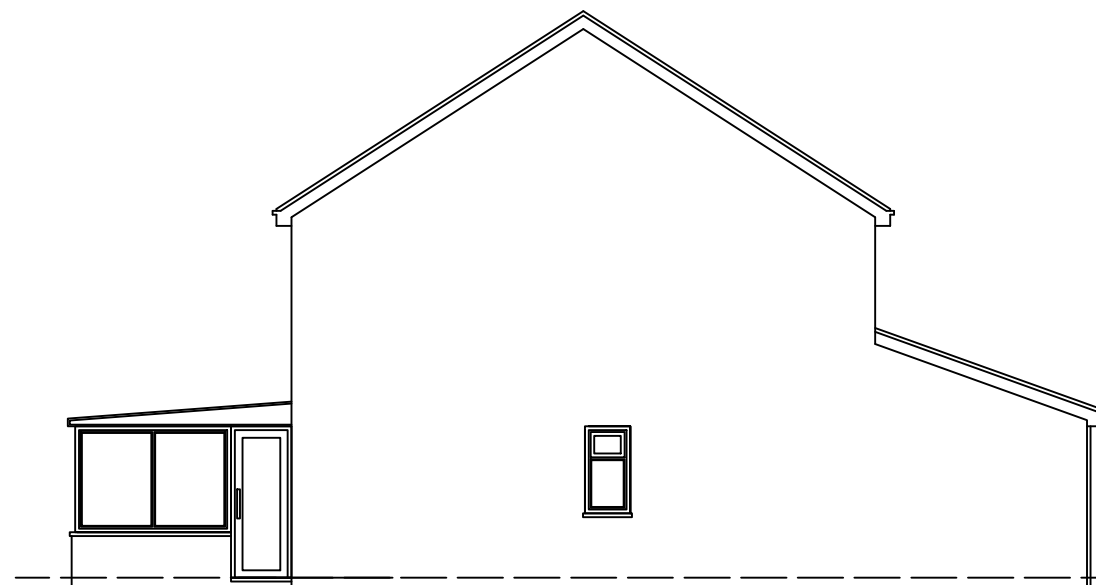


EXISTING SIDE-2 ELEVATION

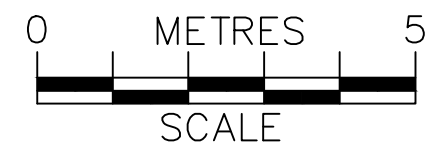

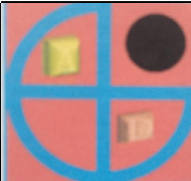	PROJECT:	14 Bridges Close Wokingham	DRAWN BY:	P.S.	DRAWING TITLE:		 archdeziner7@gmail.com
	PROPOSED SINGLE STOREY REAR EXTENSION & GARAGE CONVERSION		DATE:	21/01/2025	EXISTING ELEVATIONS		
			SCALE:	1:100@A3	DRAWING NUMBER:	BC-03	
			FILENAME:	24056			

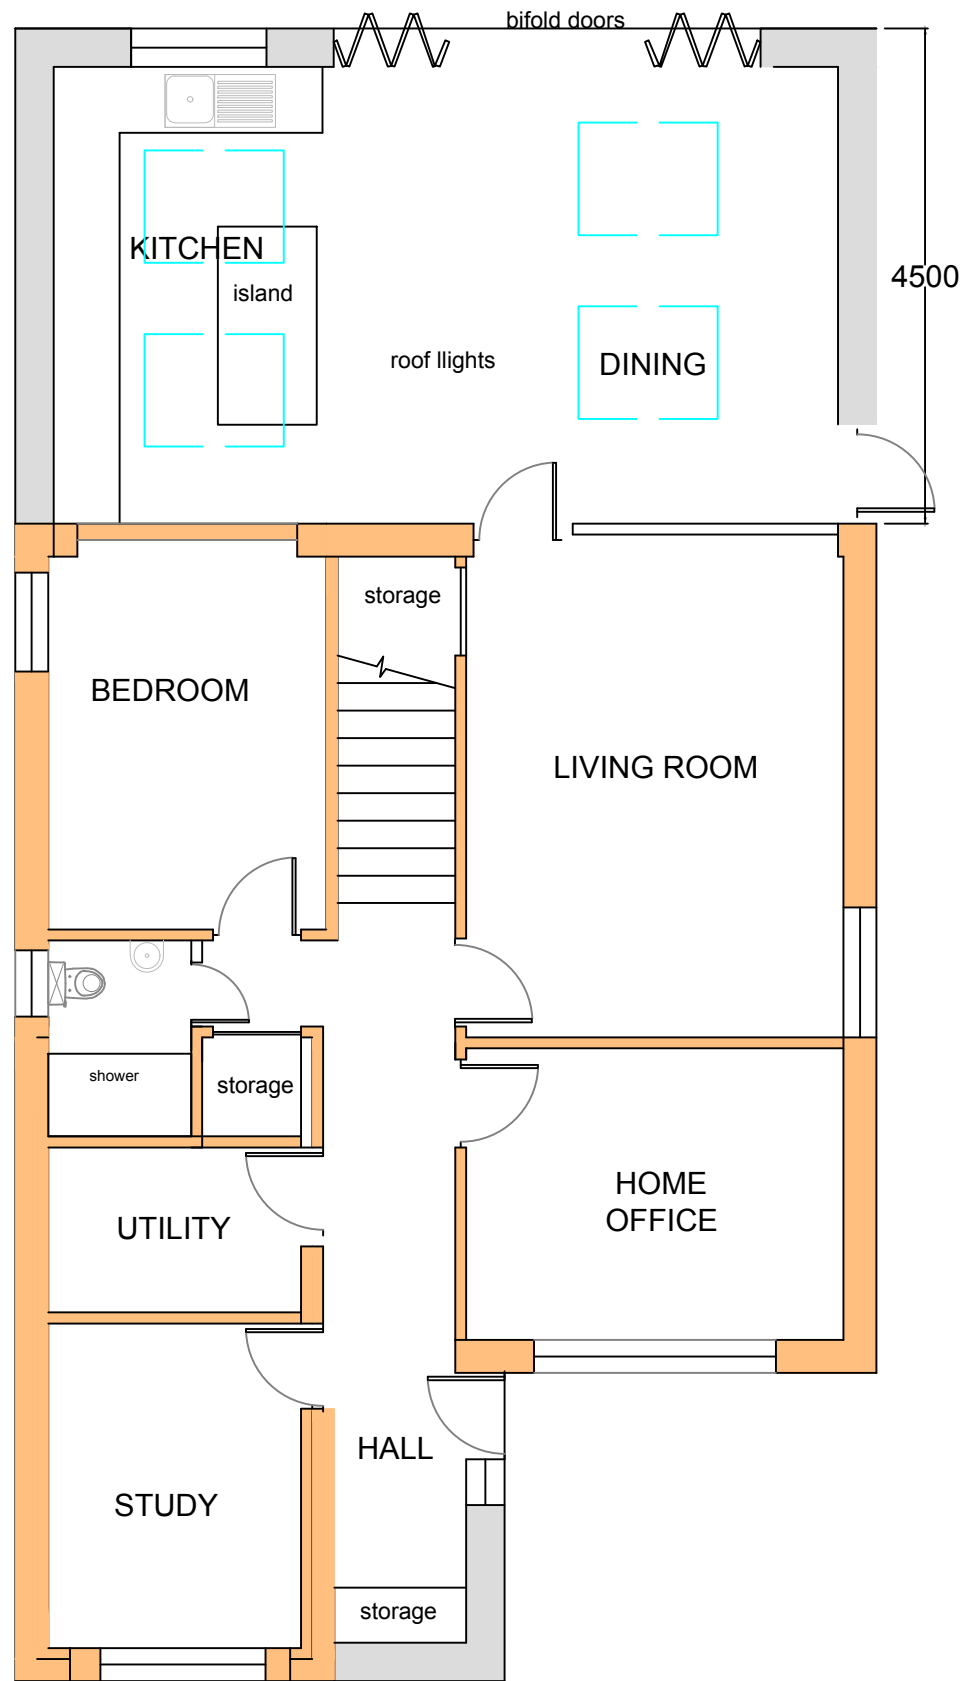


PROPOSED GROUND FLOOR PLAN

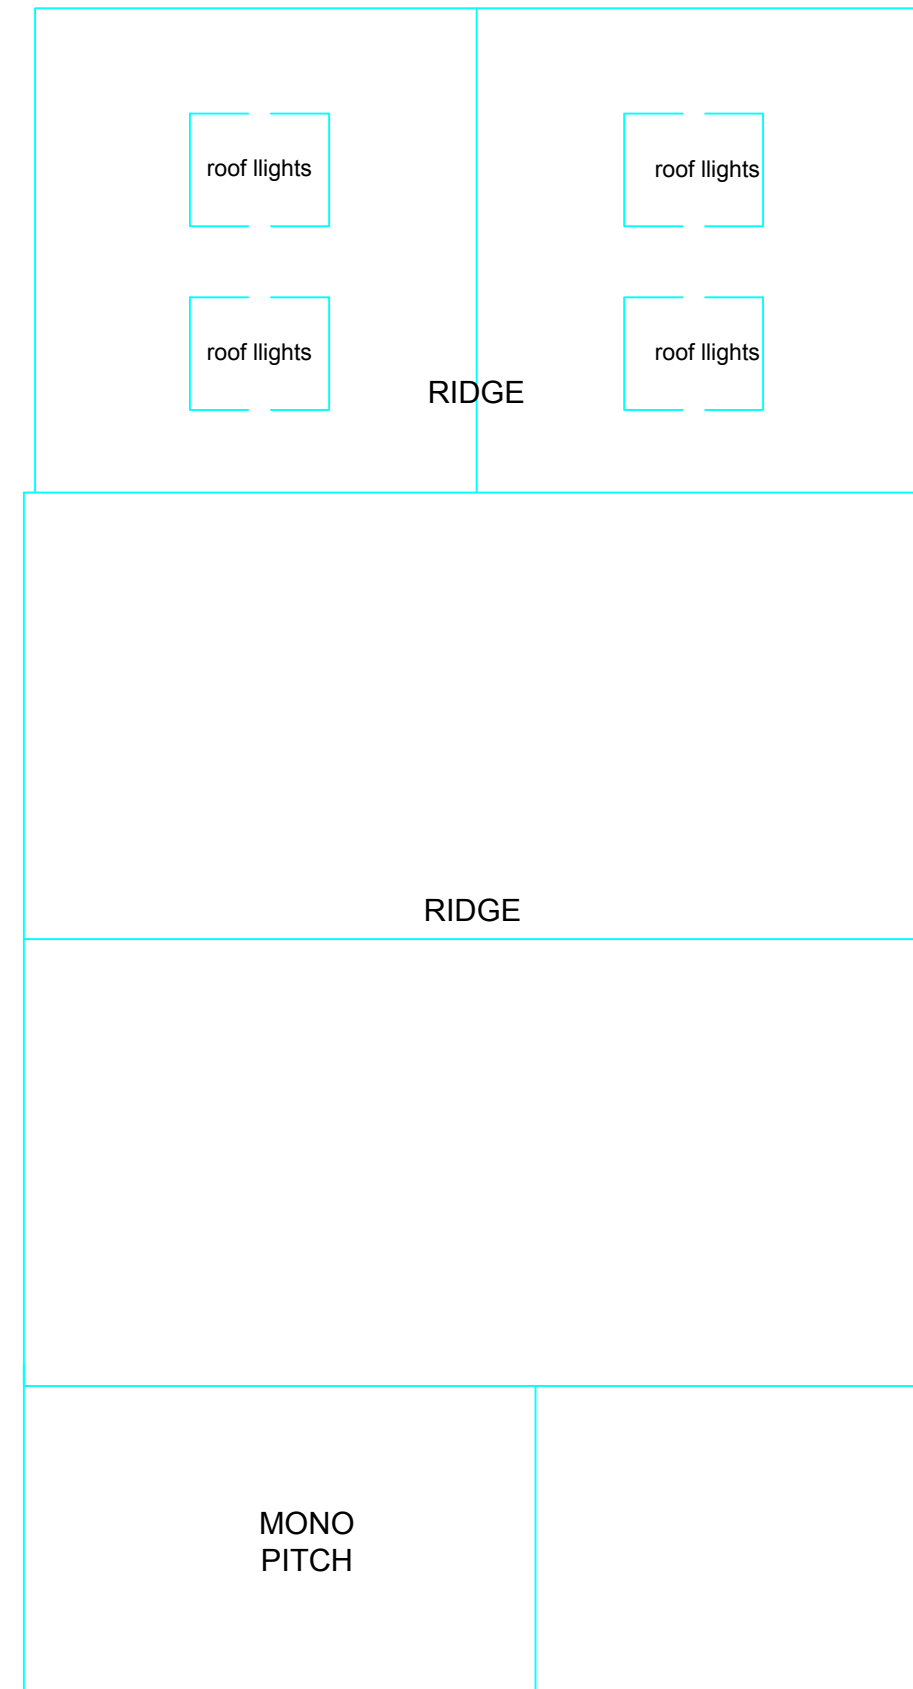


PROPOSED ROOF PLAN


	PROJECT:	14 Bridges Close Wokingham	DRAWN BY:	P.S.	DRAWING TITLE:		ArchDezine Limited archdeziner7@gmail.com
	PROPOSED SINGLE STOREY REAR EXTENSION & GARAGE CONVERSION		DATE:	21/01/2025	PROPOSED PLANS		
			SCALE:	1:100@A3			
			FILENAME:	24056	DRAWING NUMBER:	BC-04	

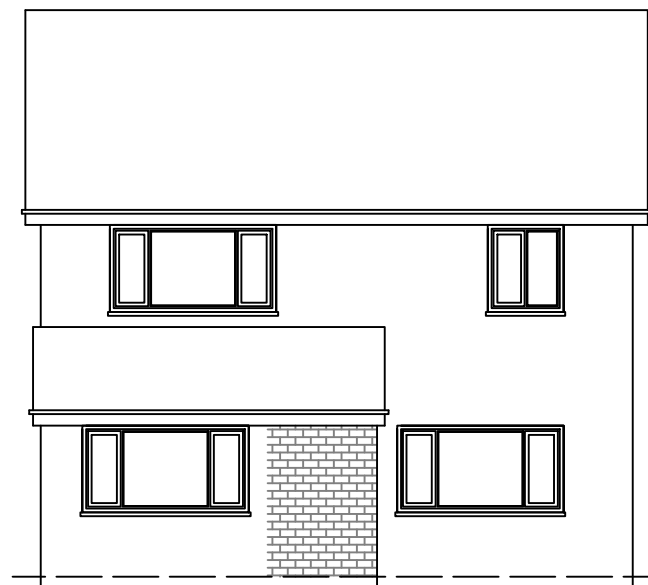


PROPOSED FRONT ELEVATION

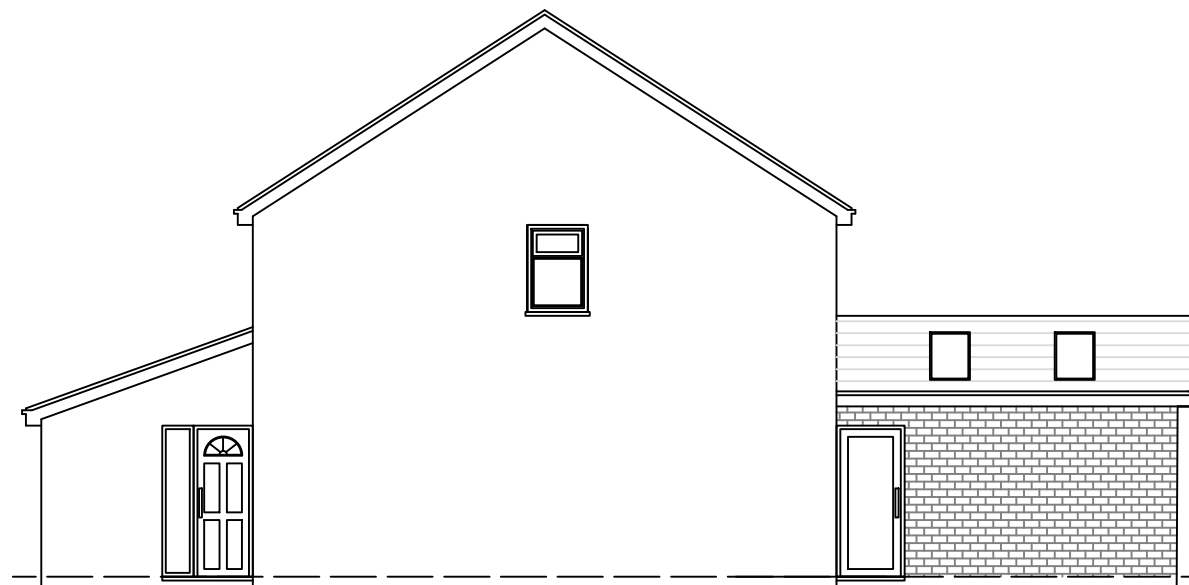



PROPOSED SIDE-1 ELEVATION

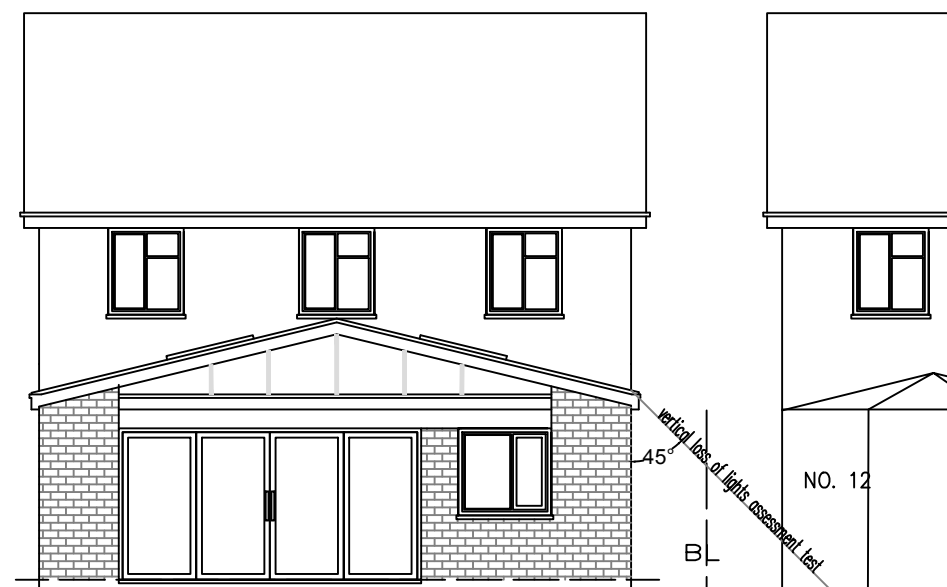

PROPOSED REAR ELEVATION

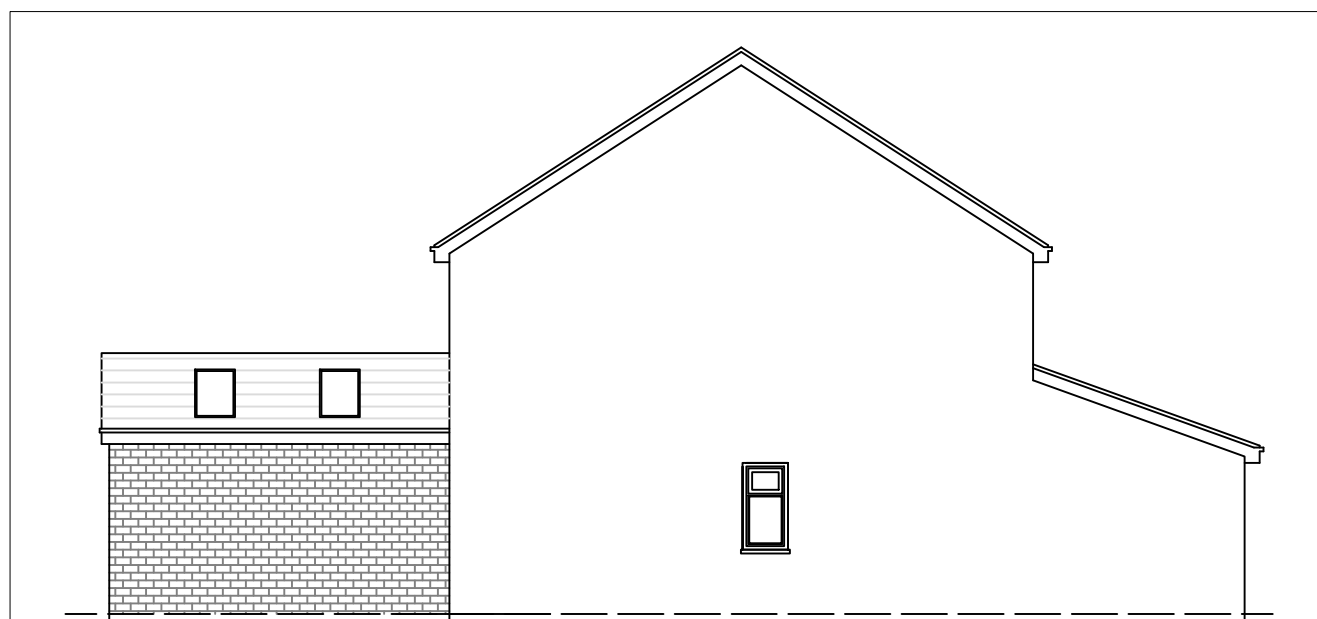

PROPOSED SIDE-2 ELEVATION

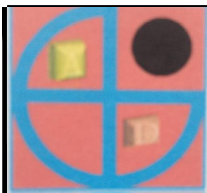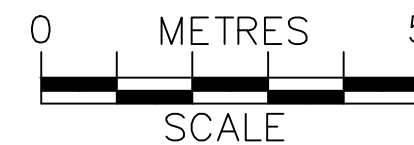

PROJECT:

PROPOSED SINGLE STOREY REAR EXTENSION & GARAGE CONVERSION

14 Bridges Close
Wokingham

DRAWN BY:

P.S.

DATE:

21/01/2025

SCALE:

1:100@A3

FILENAME:

24056

DRAWING TITLE:

PROPOSED ELEVATIONS

DRAWING NUMBER:

BC-05

ArchDezine Limited
archdeziner7@gmail.com