




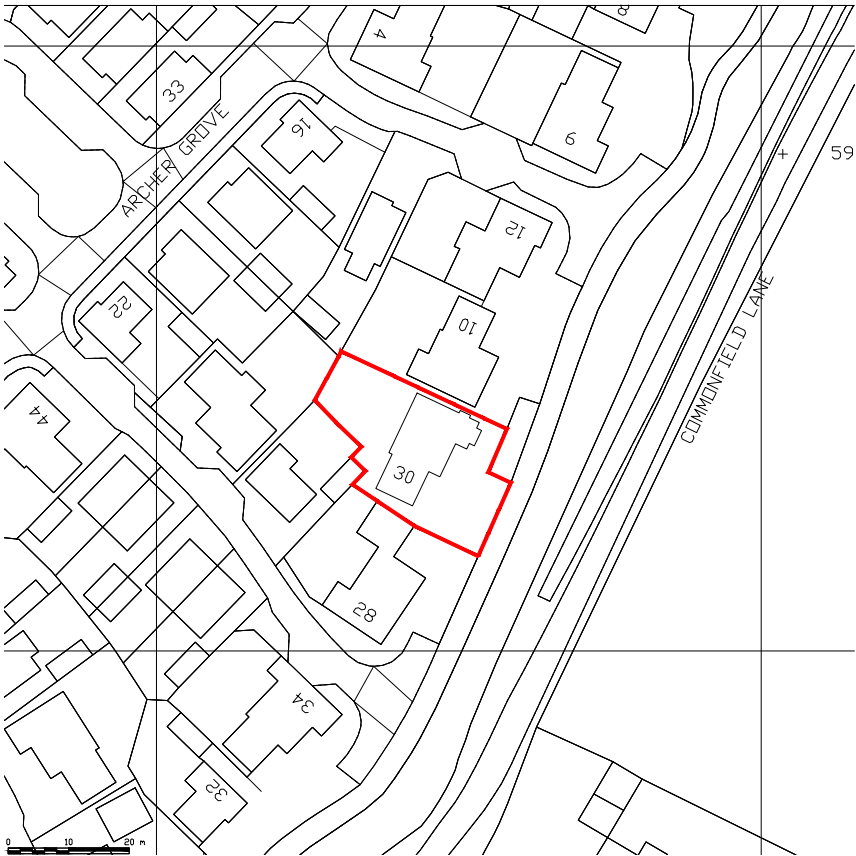

Location Plan (1:1250)

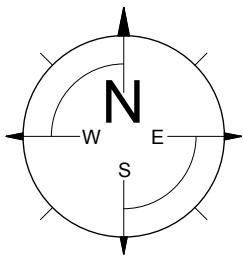

Site Plan (1:500)

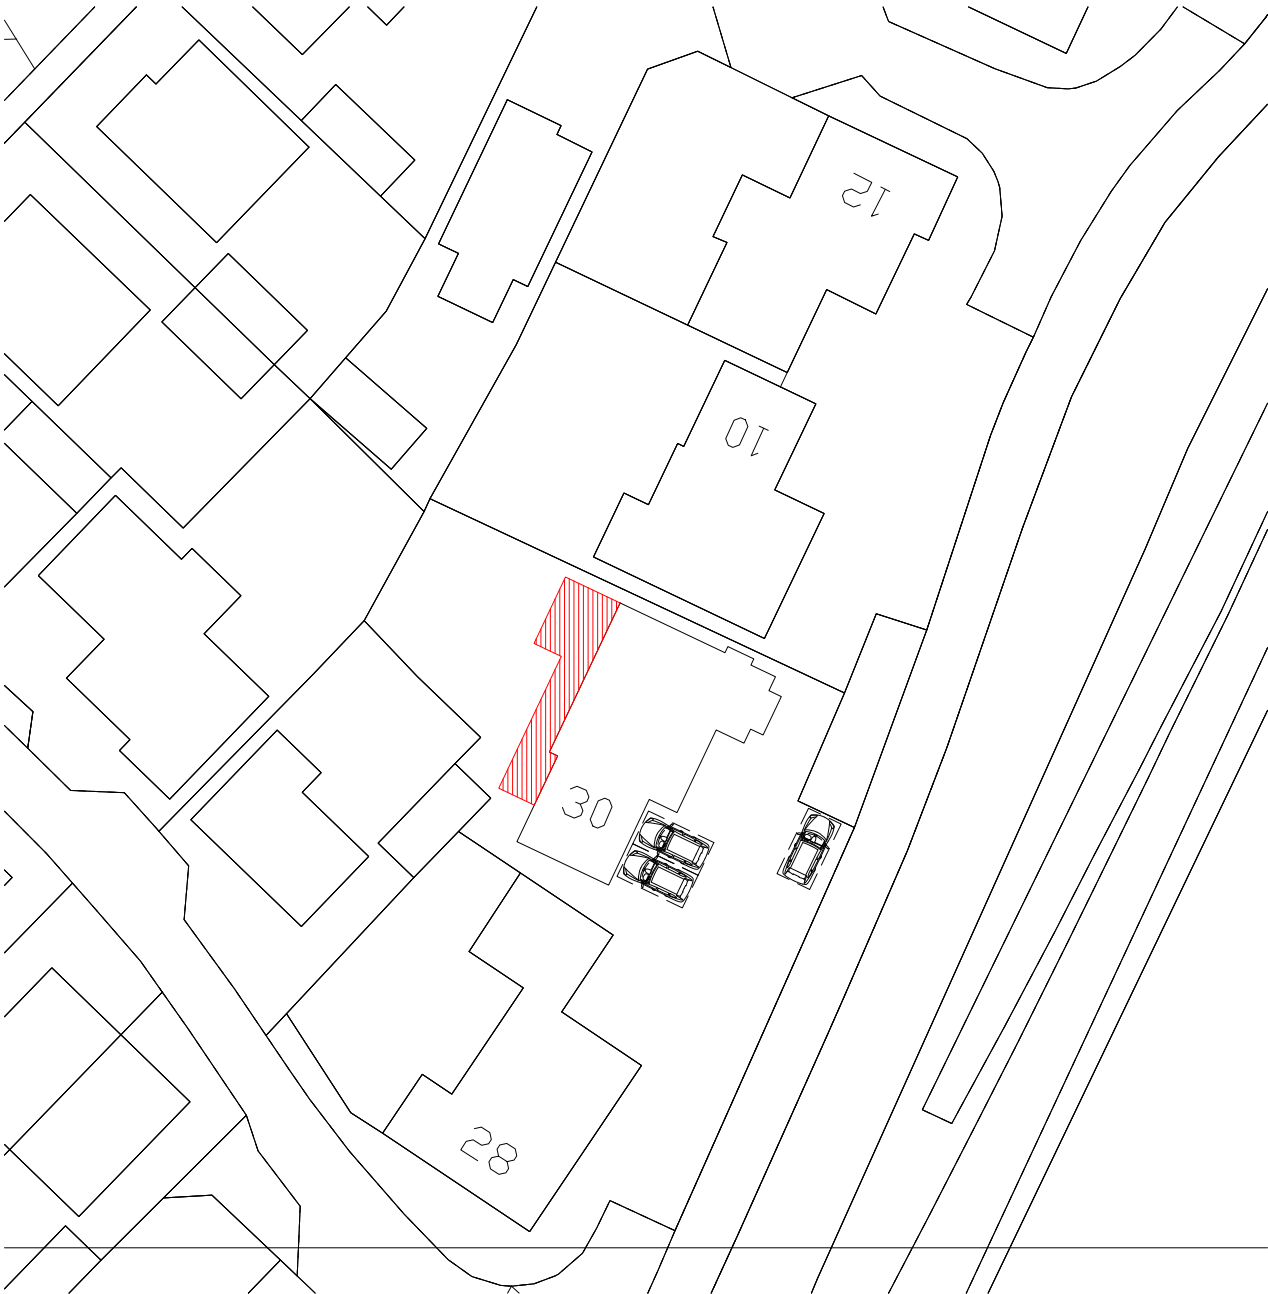

30 Archer Grove
Arborfield Green
Berkshire RG2 9TB

Site & Location Plans

title :

Mr. Bhuvan Anand

client :

Lee Norris Design Limited	ref : LN
27 Eden Way, Winnersh Wokingham, Berkshire RG41 5PQ Tel: 01189 787226 Mob: 07795 058193 E-mail: lee@leenorrisdesign.co.uk Web: www.leenorrisdesign.co.uk	date : Oct'24
Planning and building regulations drawings for residential extensions, new build, renovation and conversion projects.	scale : As shown @A3
	project : 24-610
	dwg no. / rev : 005