



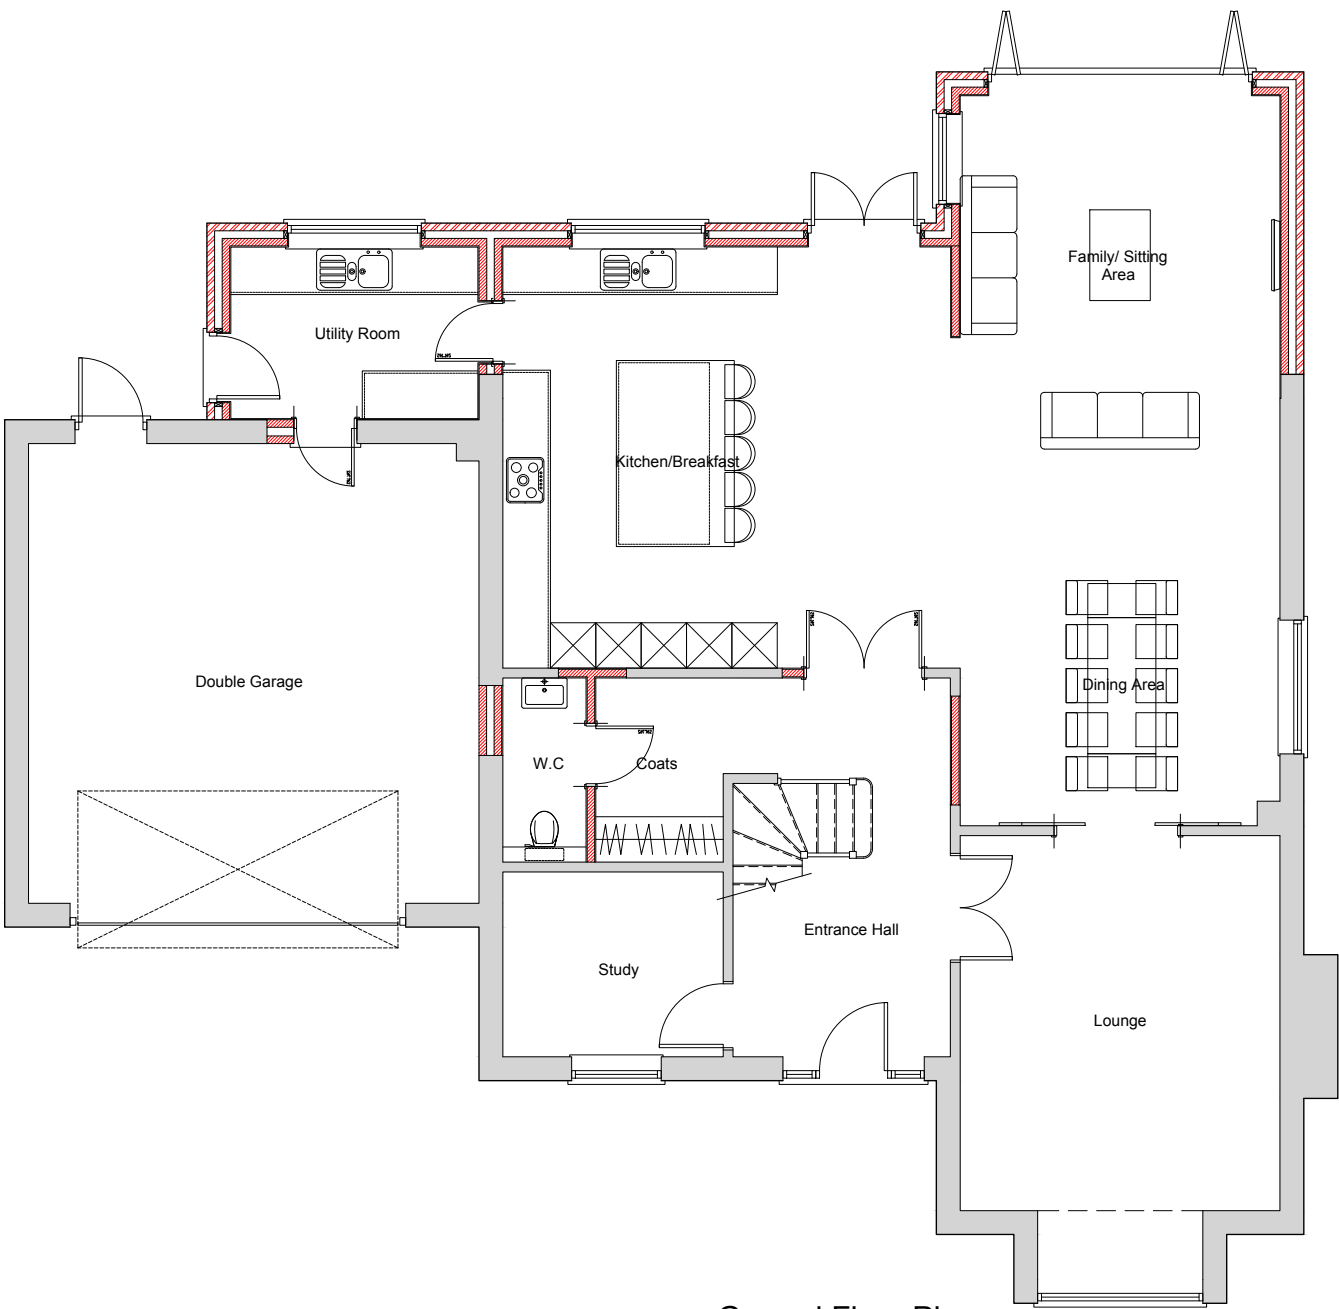

Ground Floor Plan

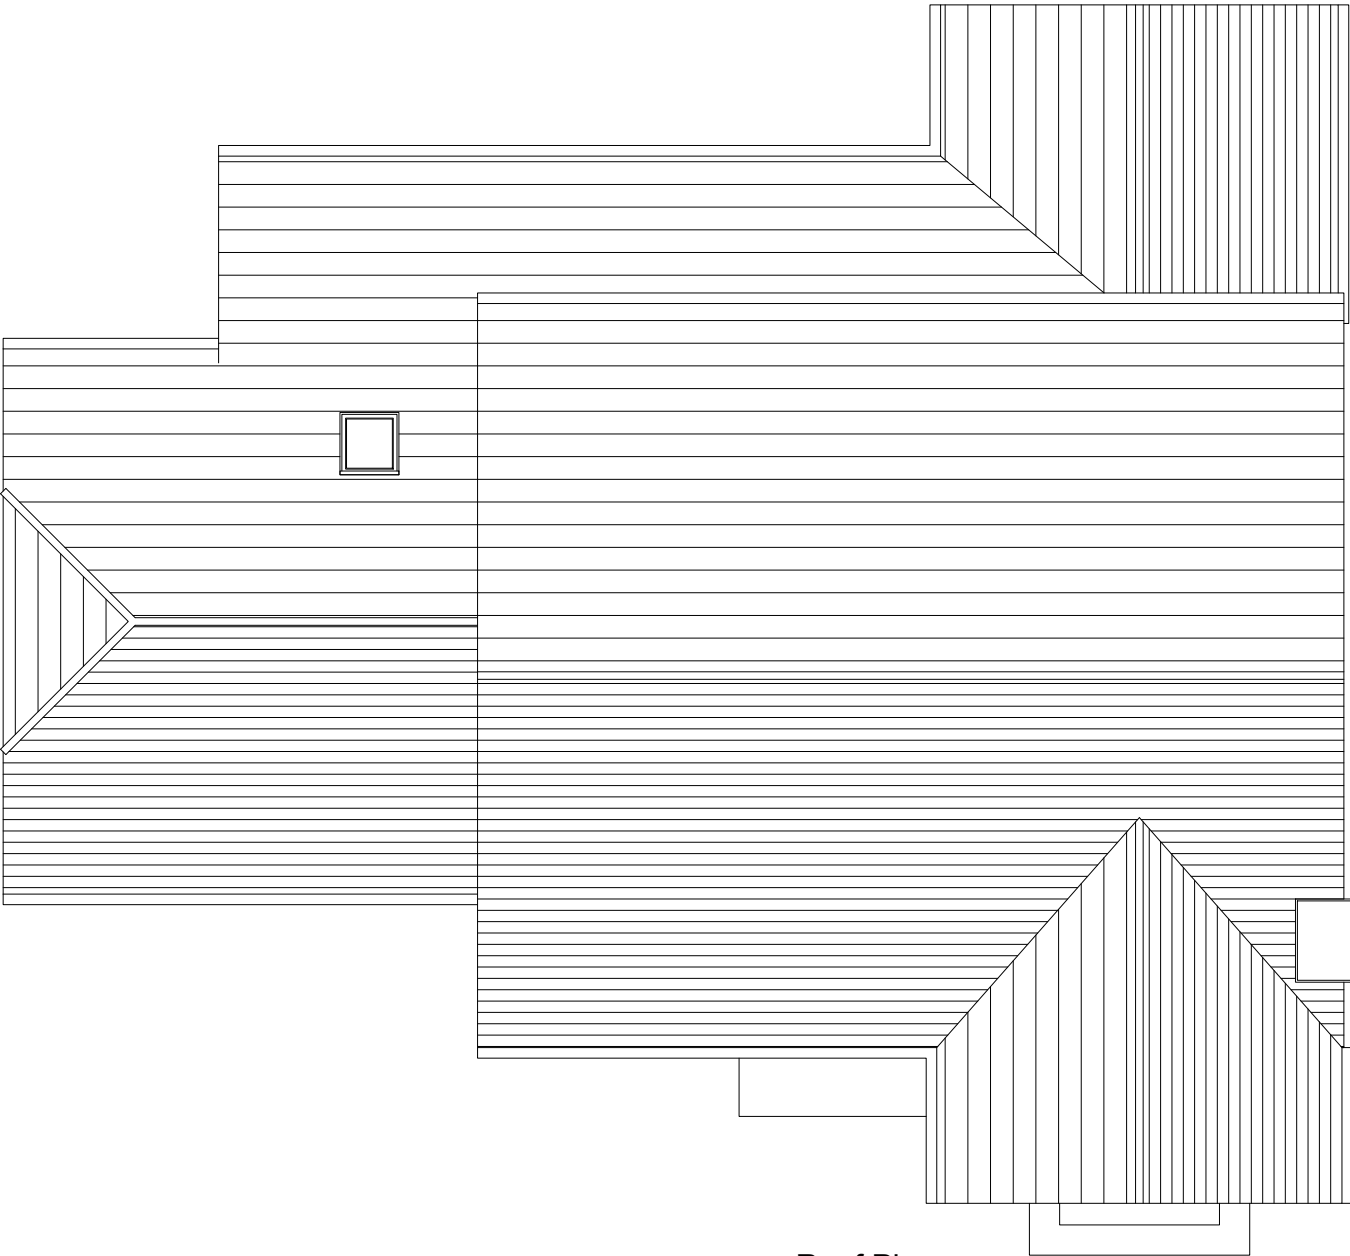

Roof Plan



30 Archer Grove
Arborfield Green
Berkshire RG2 9TB

project :

Proposed Ground Floor
& Roof Plans

title :

Mr. Bhuvan Anand

client :

Lee Norris Design Limited
27 Eden Way, Winnersh
Wokingham, Berkshire RG41 5PQ
Tel: 01189 787226
Mob: 07795 058193
E-mail: lee@leenorrisdesign.co.uk
Web: www.leenorrisdesign.co.uk

Planning and building regulations drawings
for residential extensions, new build,
renovation and conversion projects.

ref : LN

date : Oct'24

scale : 1:100@A3

project : 24-610

dwg no. / rev : 003

Scale: 1:100