




PROPOSED OUTBUILDING SIDE
ELEVATIONS EAST & WEST

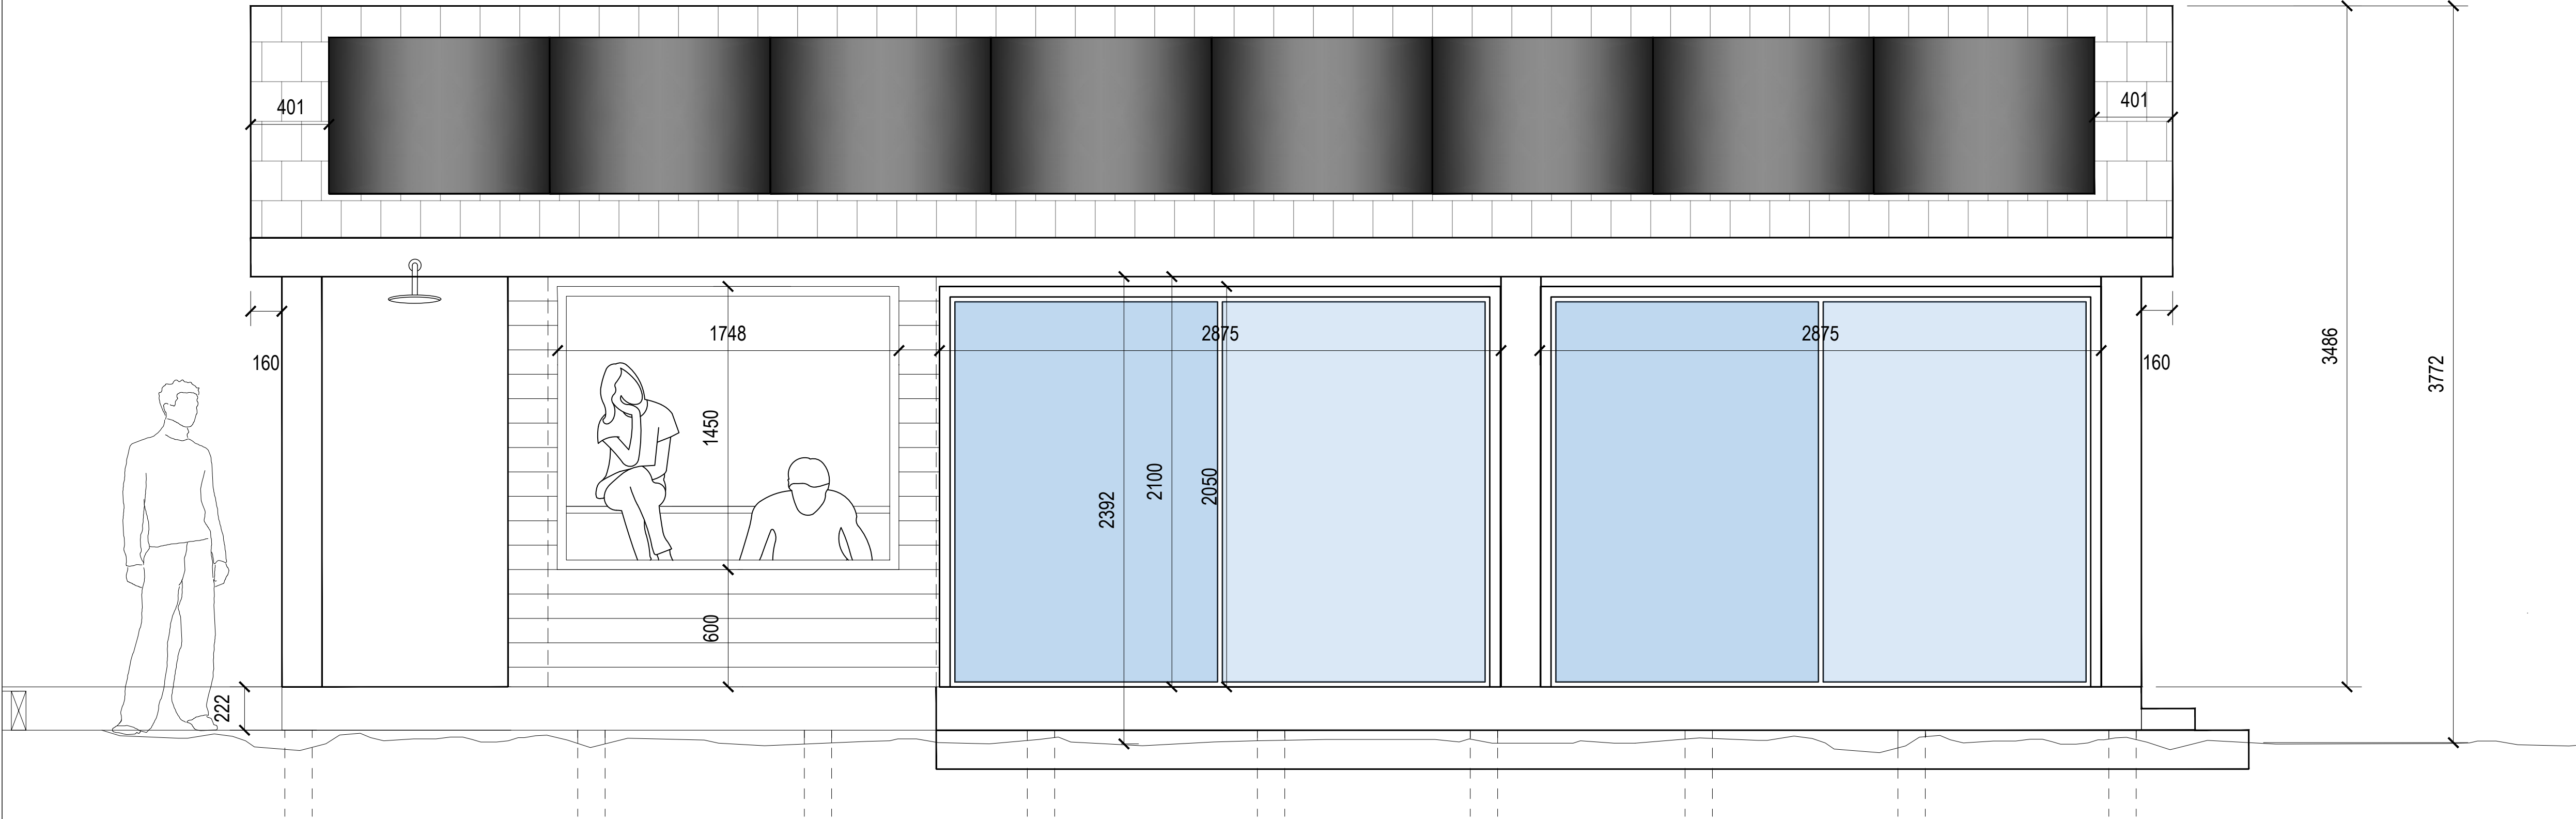


PROPOSED WEST ELEVATION

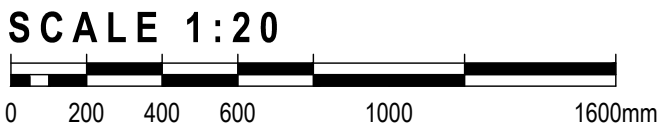

PROPOSED VISUAL OF THE OUTBUILDING

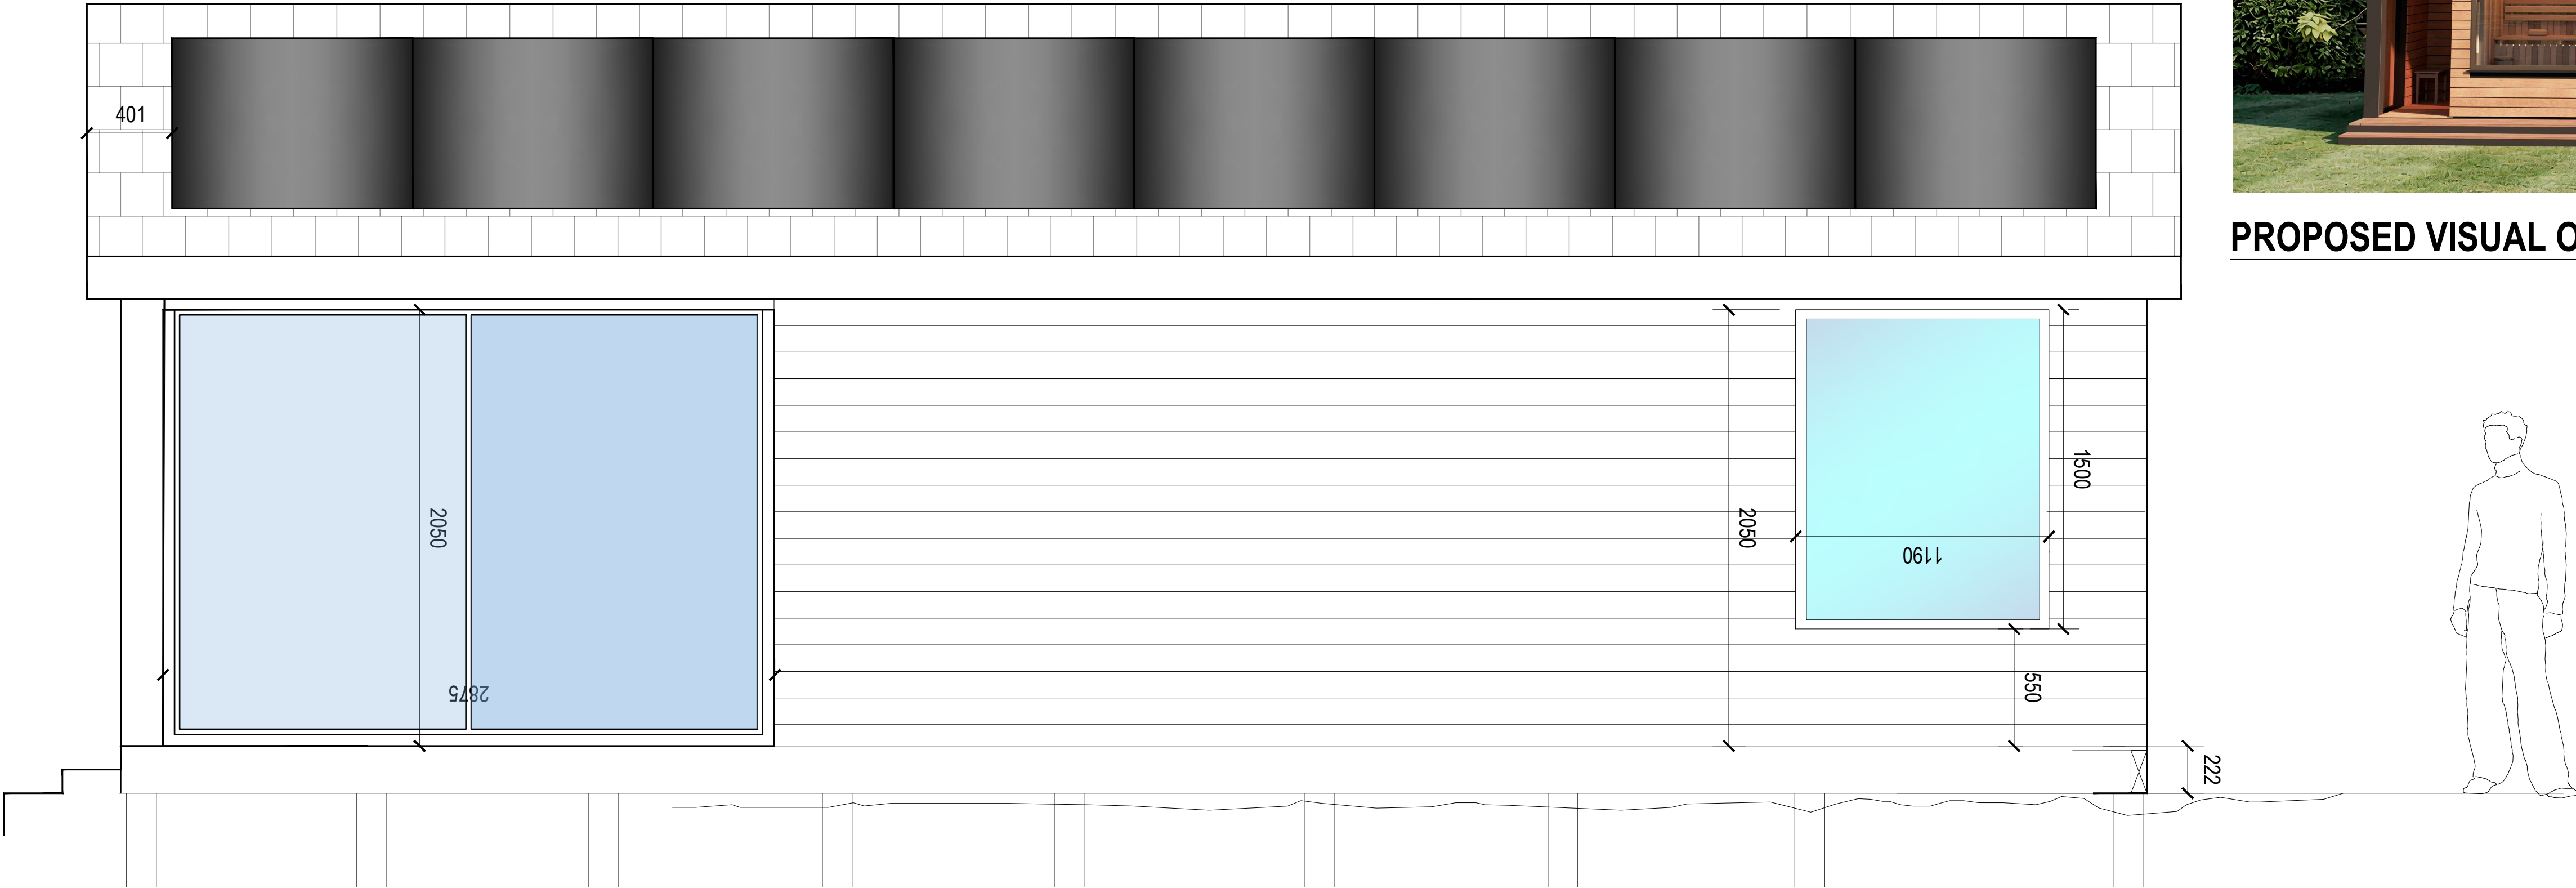

PROPOSED EAST ELEVATION

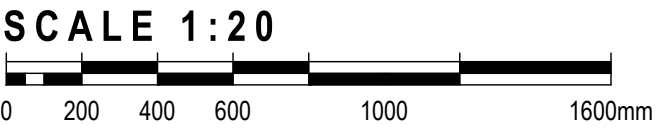

WORK STAGE	PLANNING APPLICATION		
CLIENT	MR & MRS HINDMARSH		
PROJECT	1 GRANGE COTTAGES, BROADCOMMON ROAD HURST RG10 0RD		
SHEET TITLE	PROPOSED OUTBUILDING SIDE ELEVATIONS EAST & WEST		
SCALE	AS SHOWN AT A1	BY DRAWN BY	RM
SHEET NO:	J001957 A7_01	REVISION	-



QUADRANT DESIGN
OLD KILN YARD
WOKINGHAM
(+44)0118 9591 581
hello@quadrantdesign.co.uk
www.quadrantdesign.co.uk