




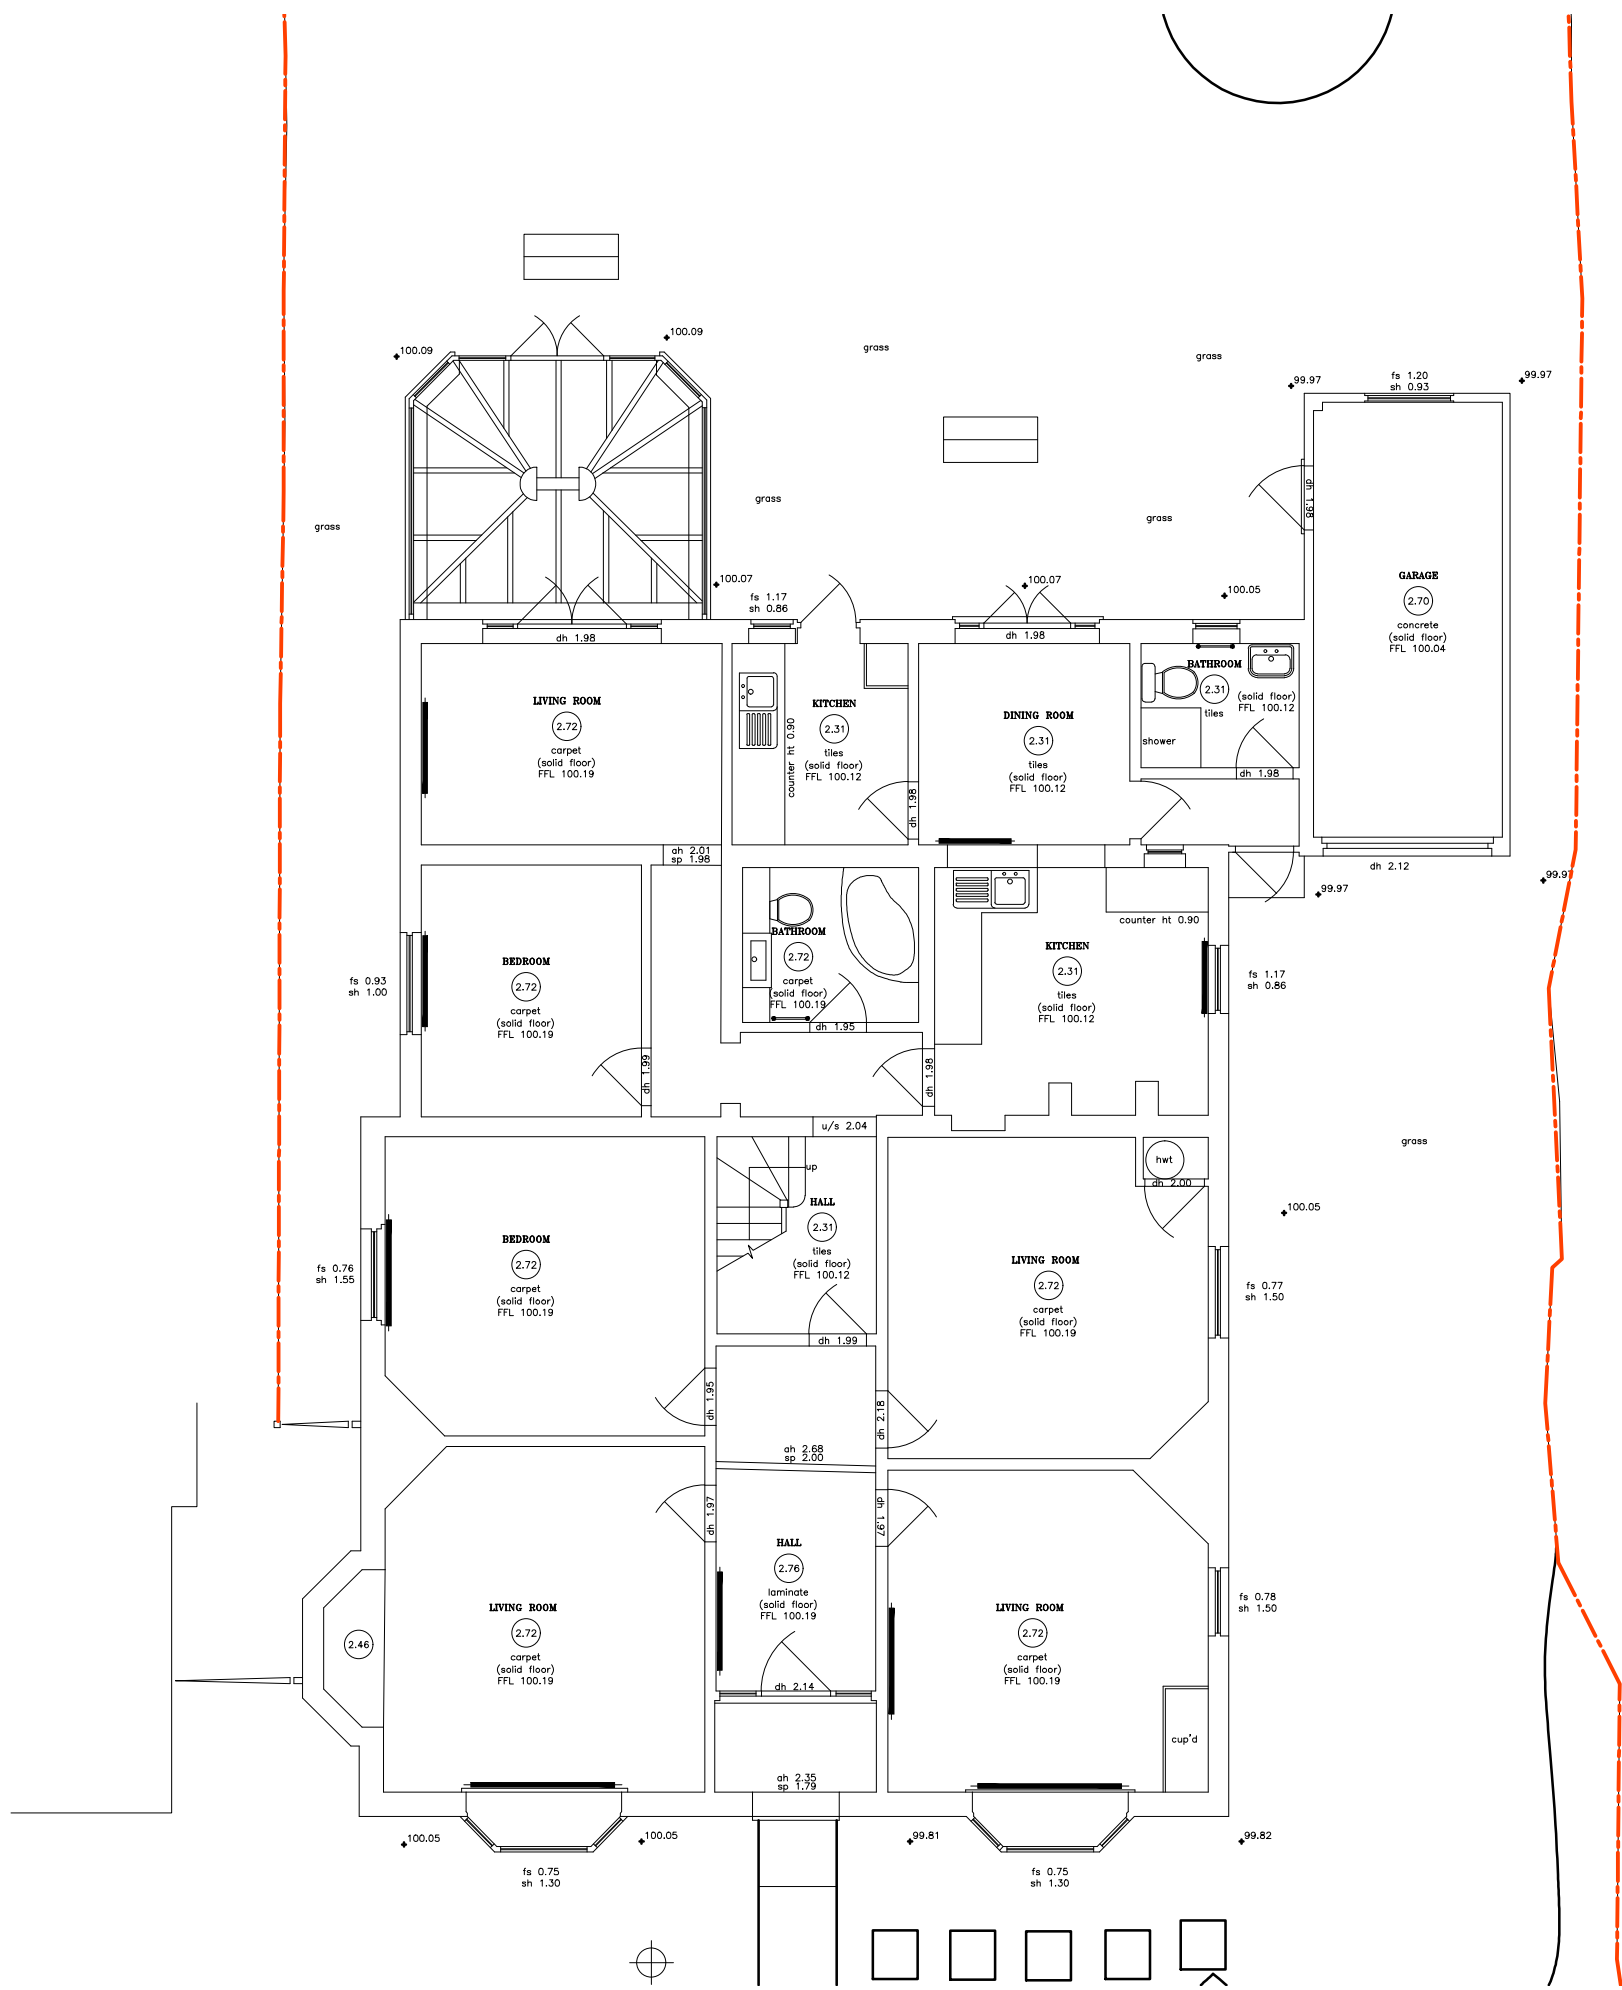

GROUND FLOOR PLAN

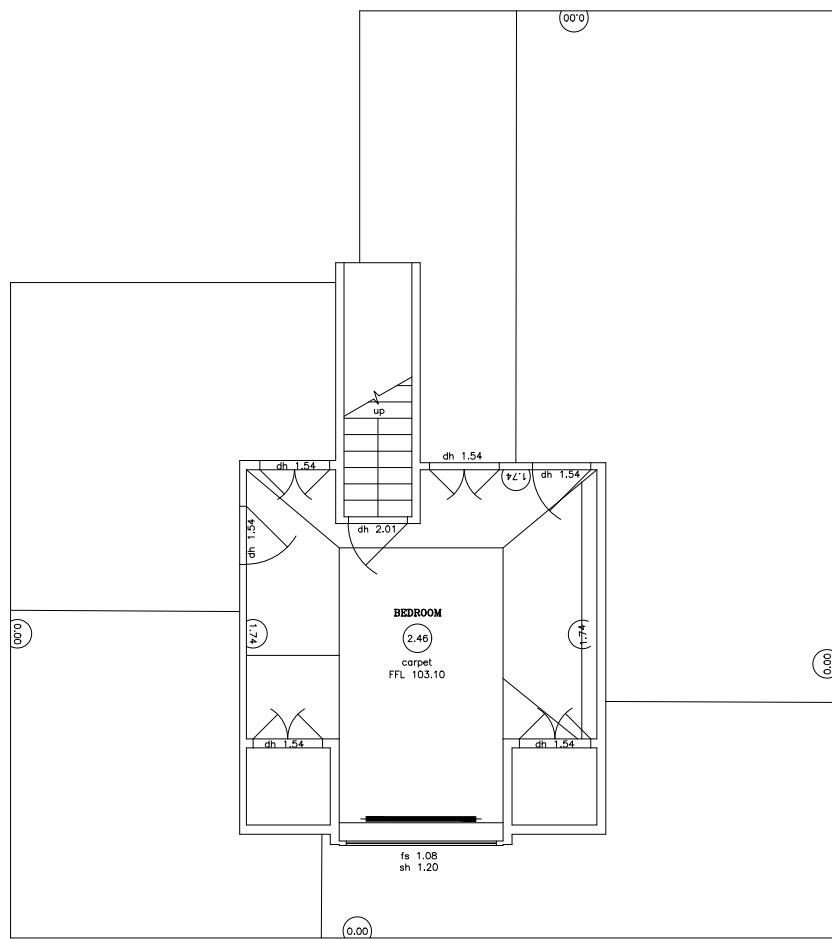

FIRST FLOOR PLAN

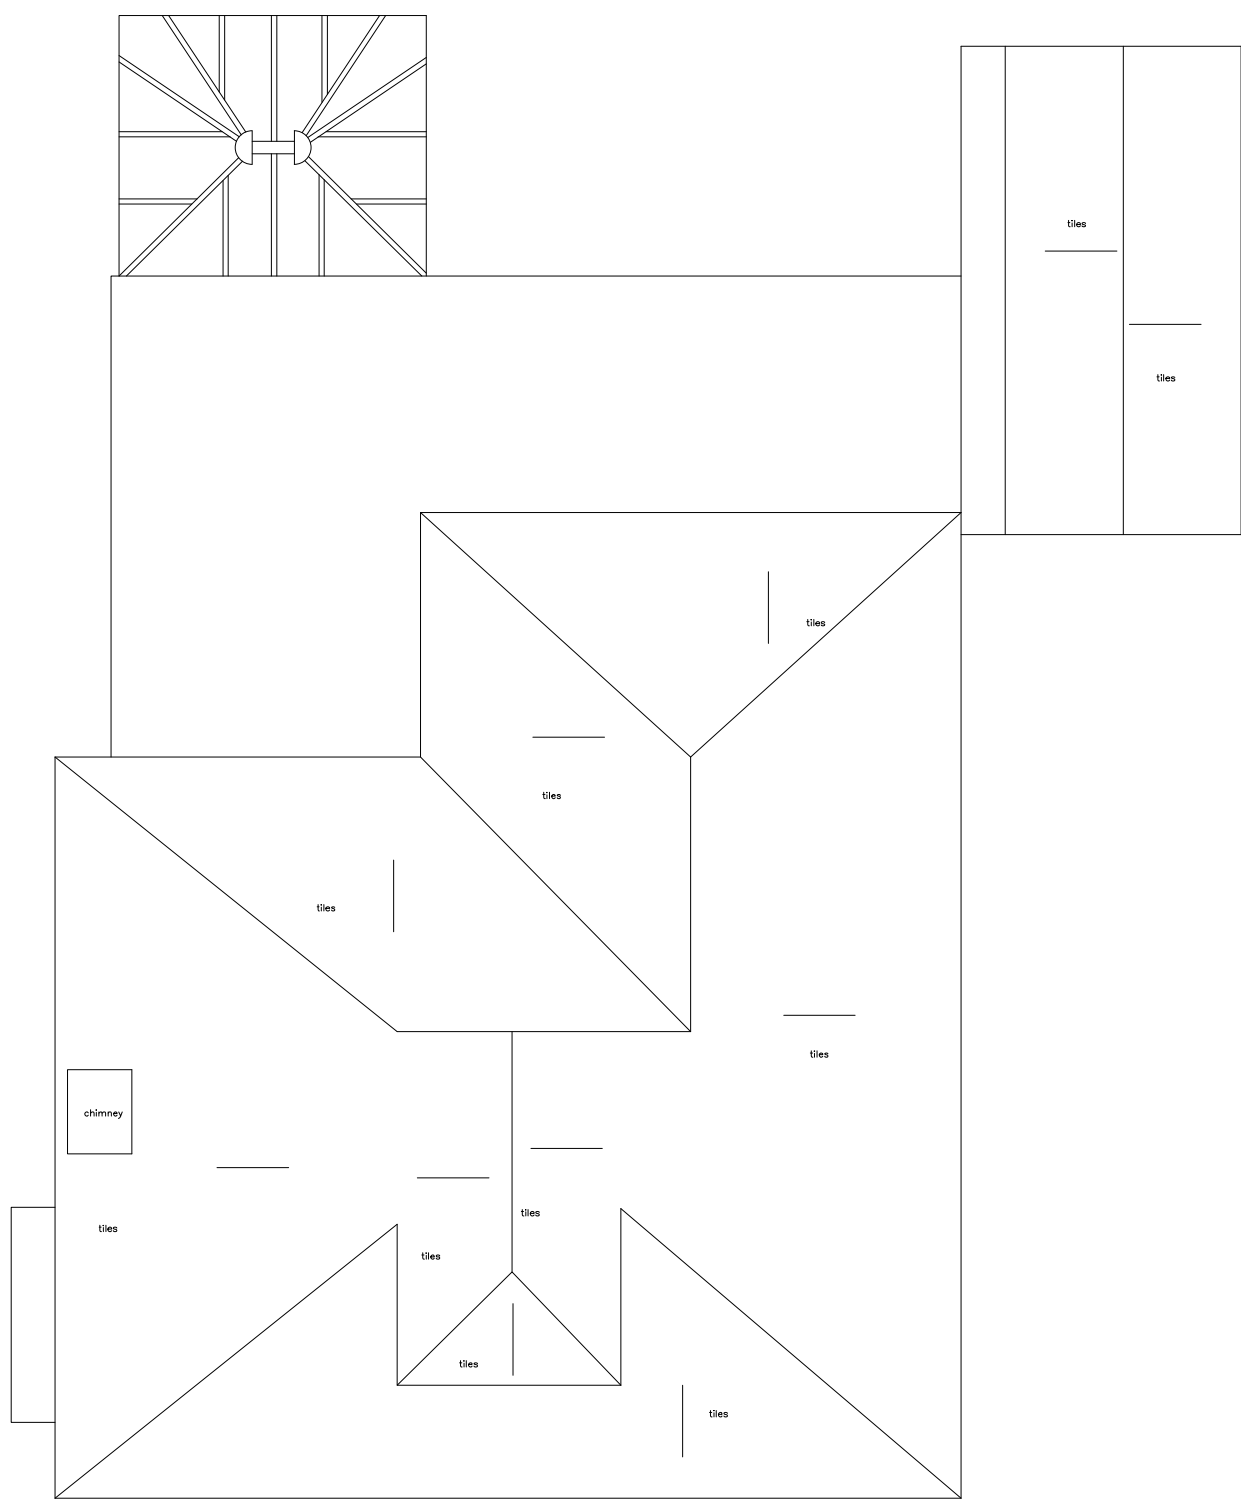


ROOF PLAN




SOUTH ELEVATION



NORTH ELEVATION

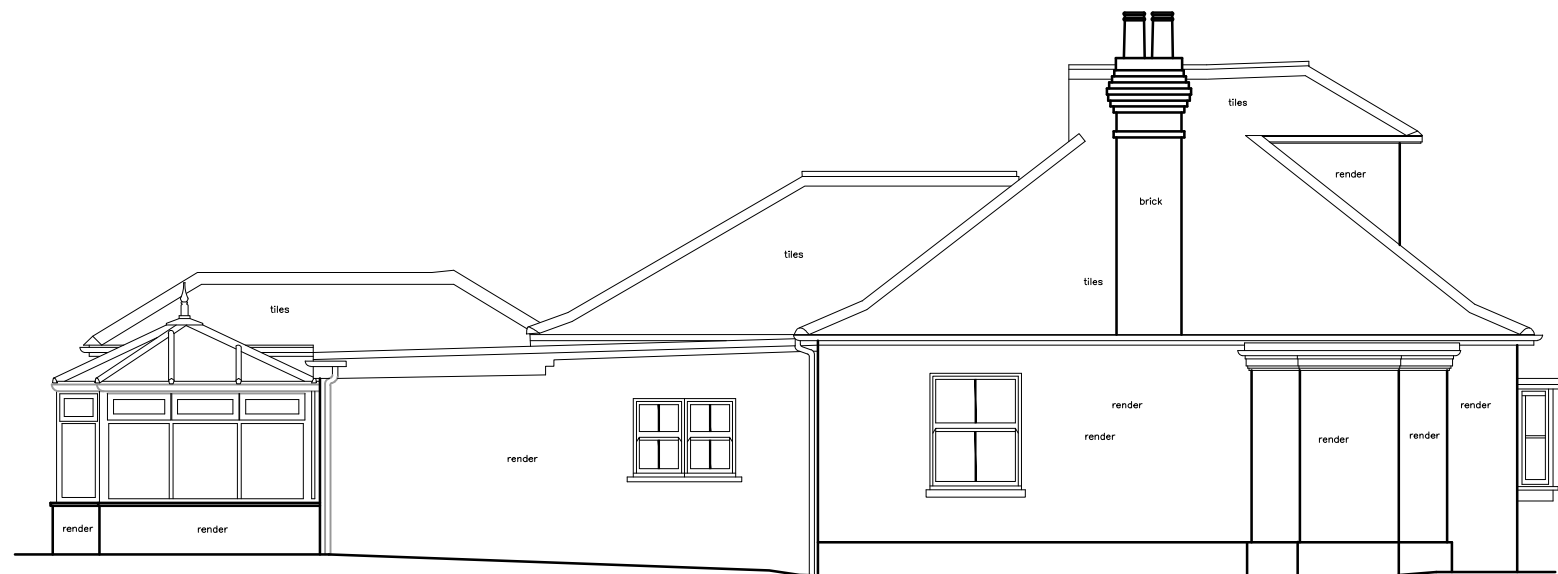

WEST ELEVATION

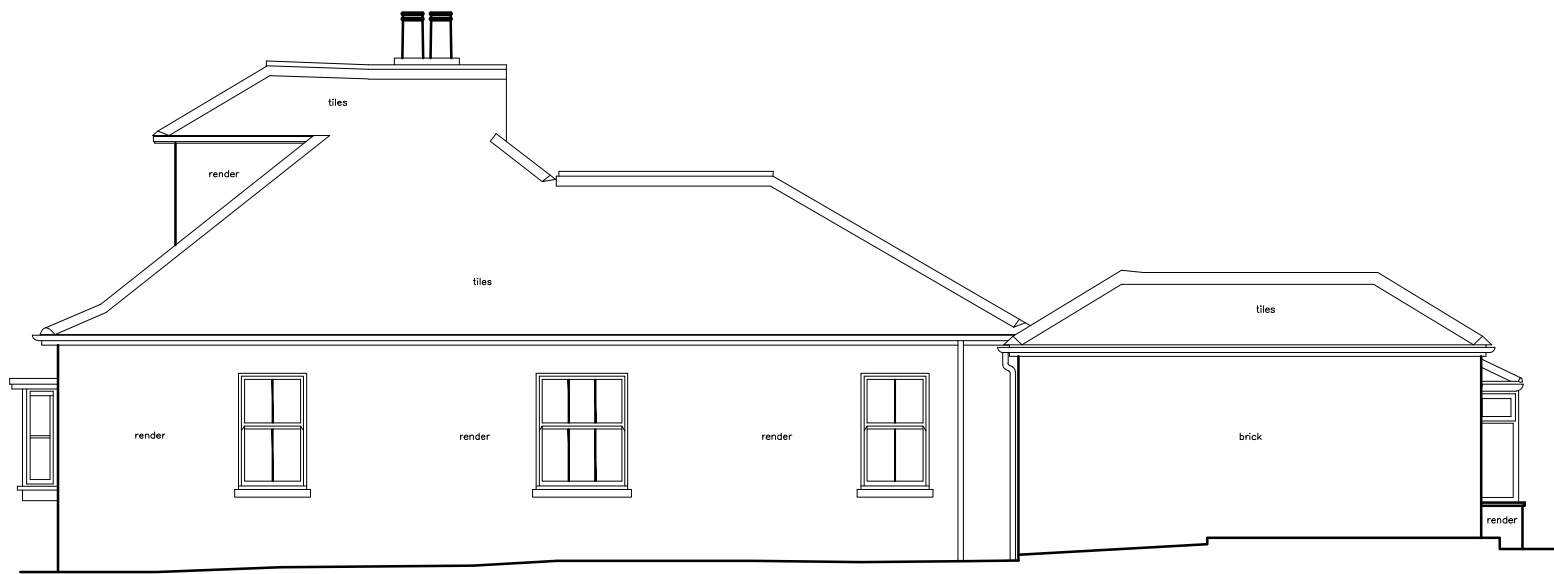

EAST ELEVATION

PLANS & ELEVATIONS
SCALE 1:100

REV	DESCRIPTION	DATE	BY	APP	REV	DESCRIPTION	DATE	BY	APP
-	FIRST ISSUE	25.04.25	-	-	-	-	-	-	-

DATE	25/04/25
SCALE	1:100 (BA1)
TITLE	EXISTING PLANS & ELEVATIONS
JOB	24634
DRAWING	PL - 02
REVISION	-



LEGEND:

- Proposed walls
- Existing walls
- Boundary Line
- Demolition

KEY

N
W
E
S

PLANNING

AURA
ARCHITECTURE
& INTERIORS

3 Lion Yard
Trenor Road
SW6 7NQ London
0203 188 1619
info@aurahome.co.uk
www.aurahome.co.uk

© 2017
ALL RIGHTS RESERVED

CLIENT: LINDA ANNAN

PROJECT: Longwater,
Longwater Lane,
Wokingham,
Reading, RG40 3AT

DATE: 25/04/25

SCALE: 1:100 (BA1)

TITLE: EXISTING PLANS & ELEVATIONS

JOB: 24634

DRAWING: PL - 02

REVISION: -