



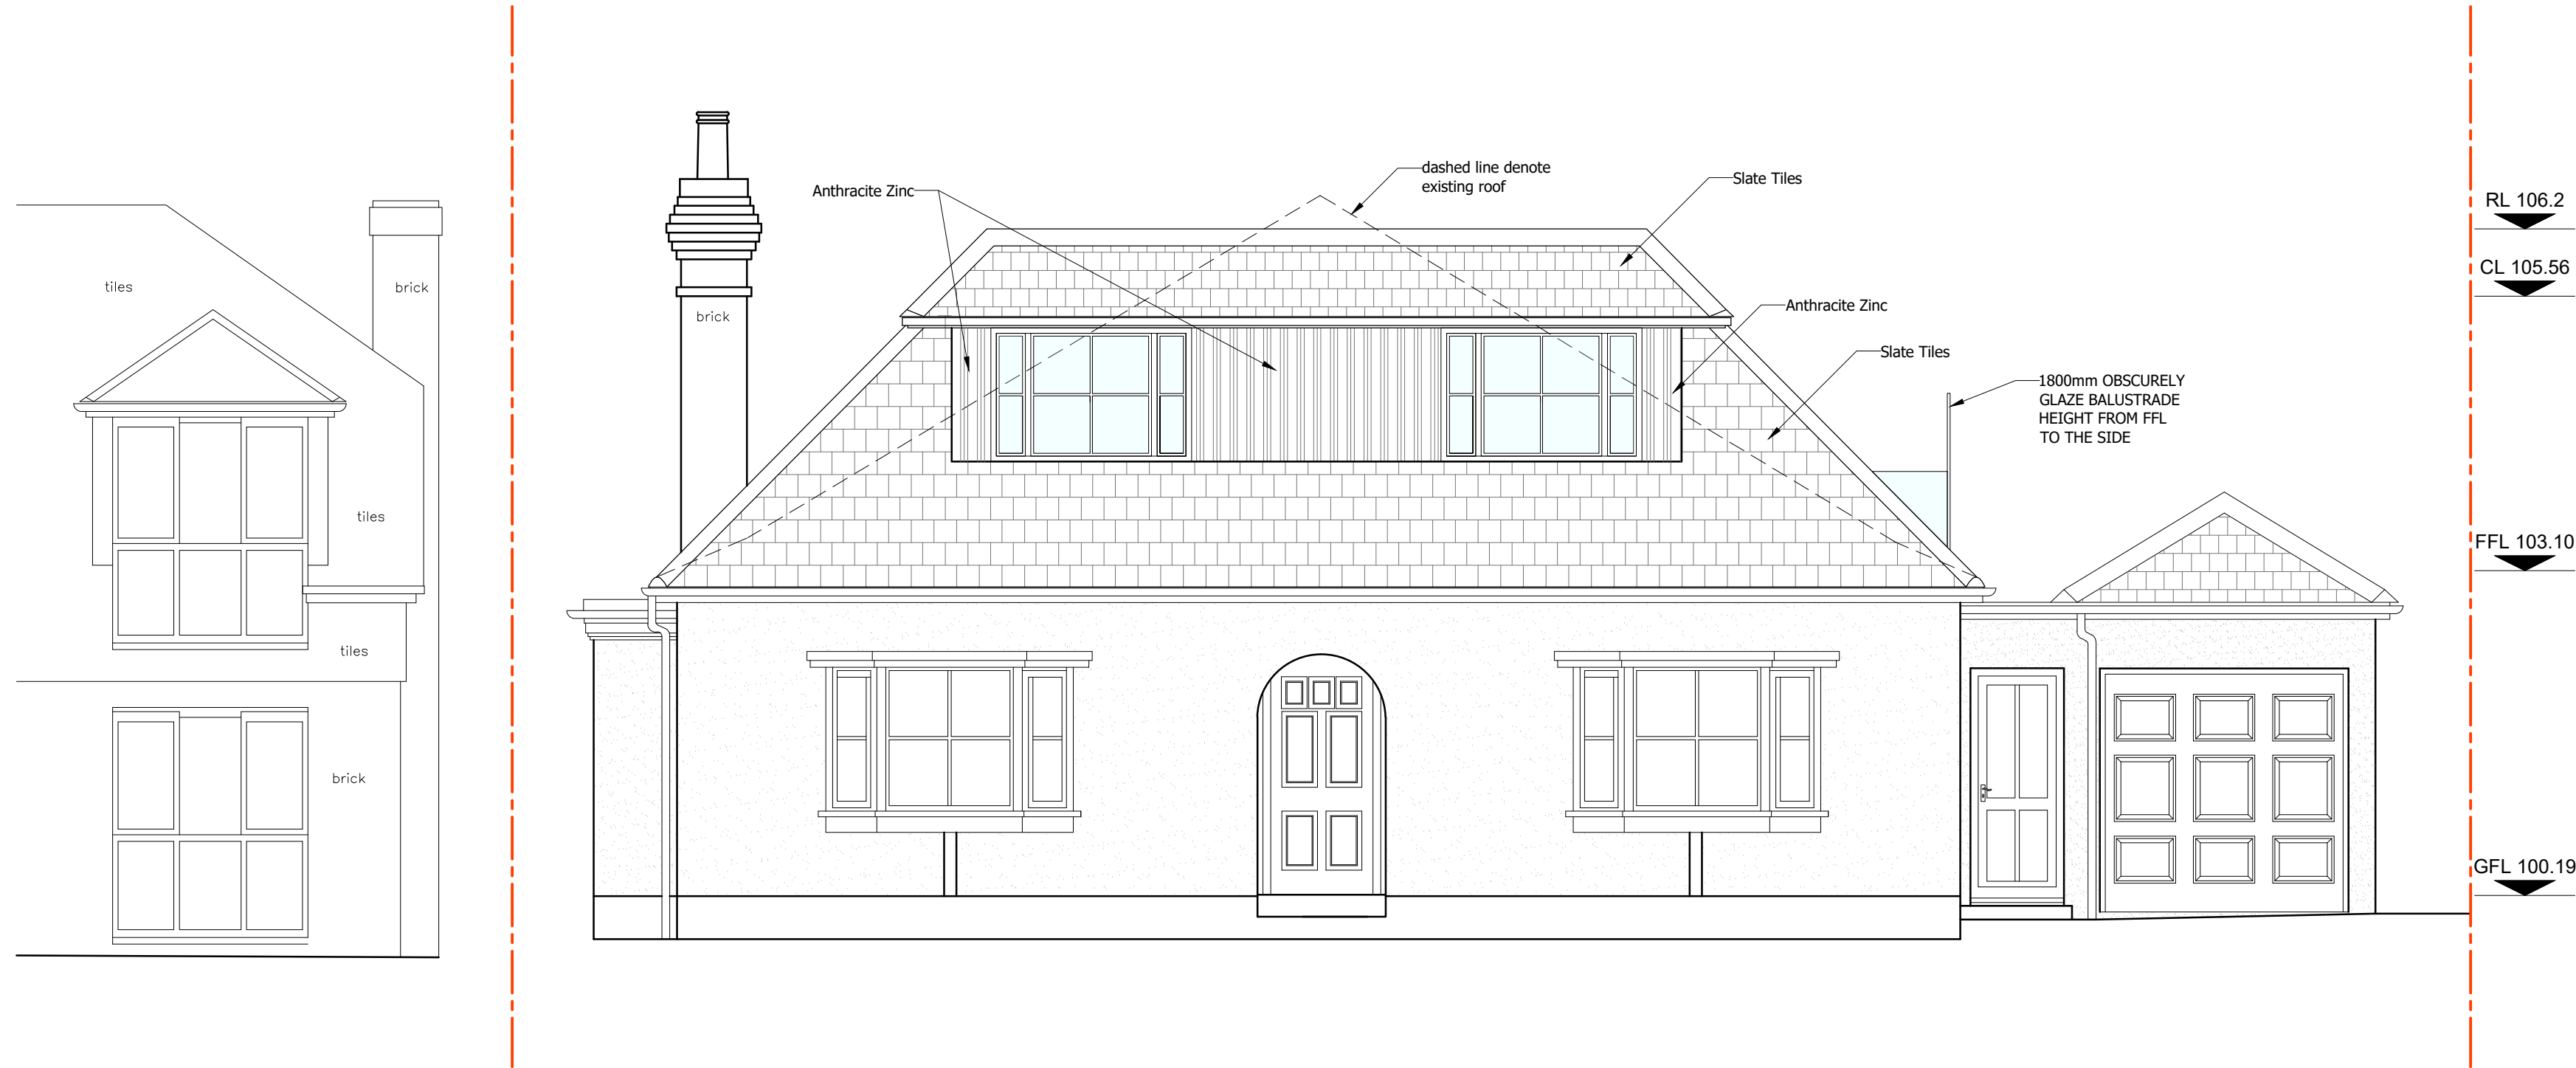

PROPOSED SOUTH ELEVATION

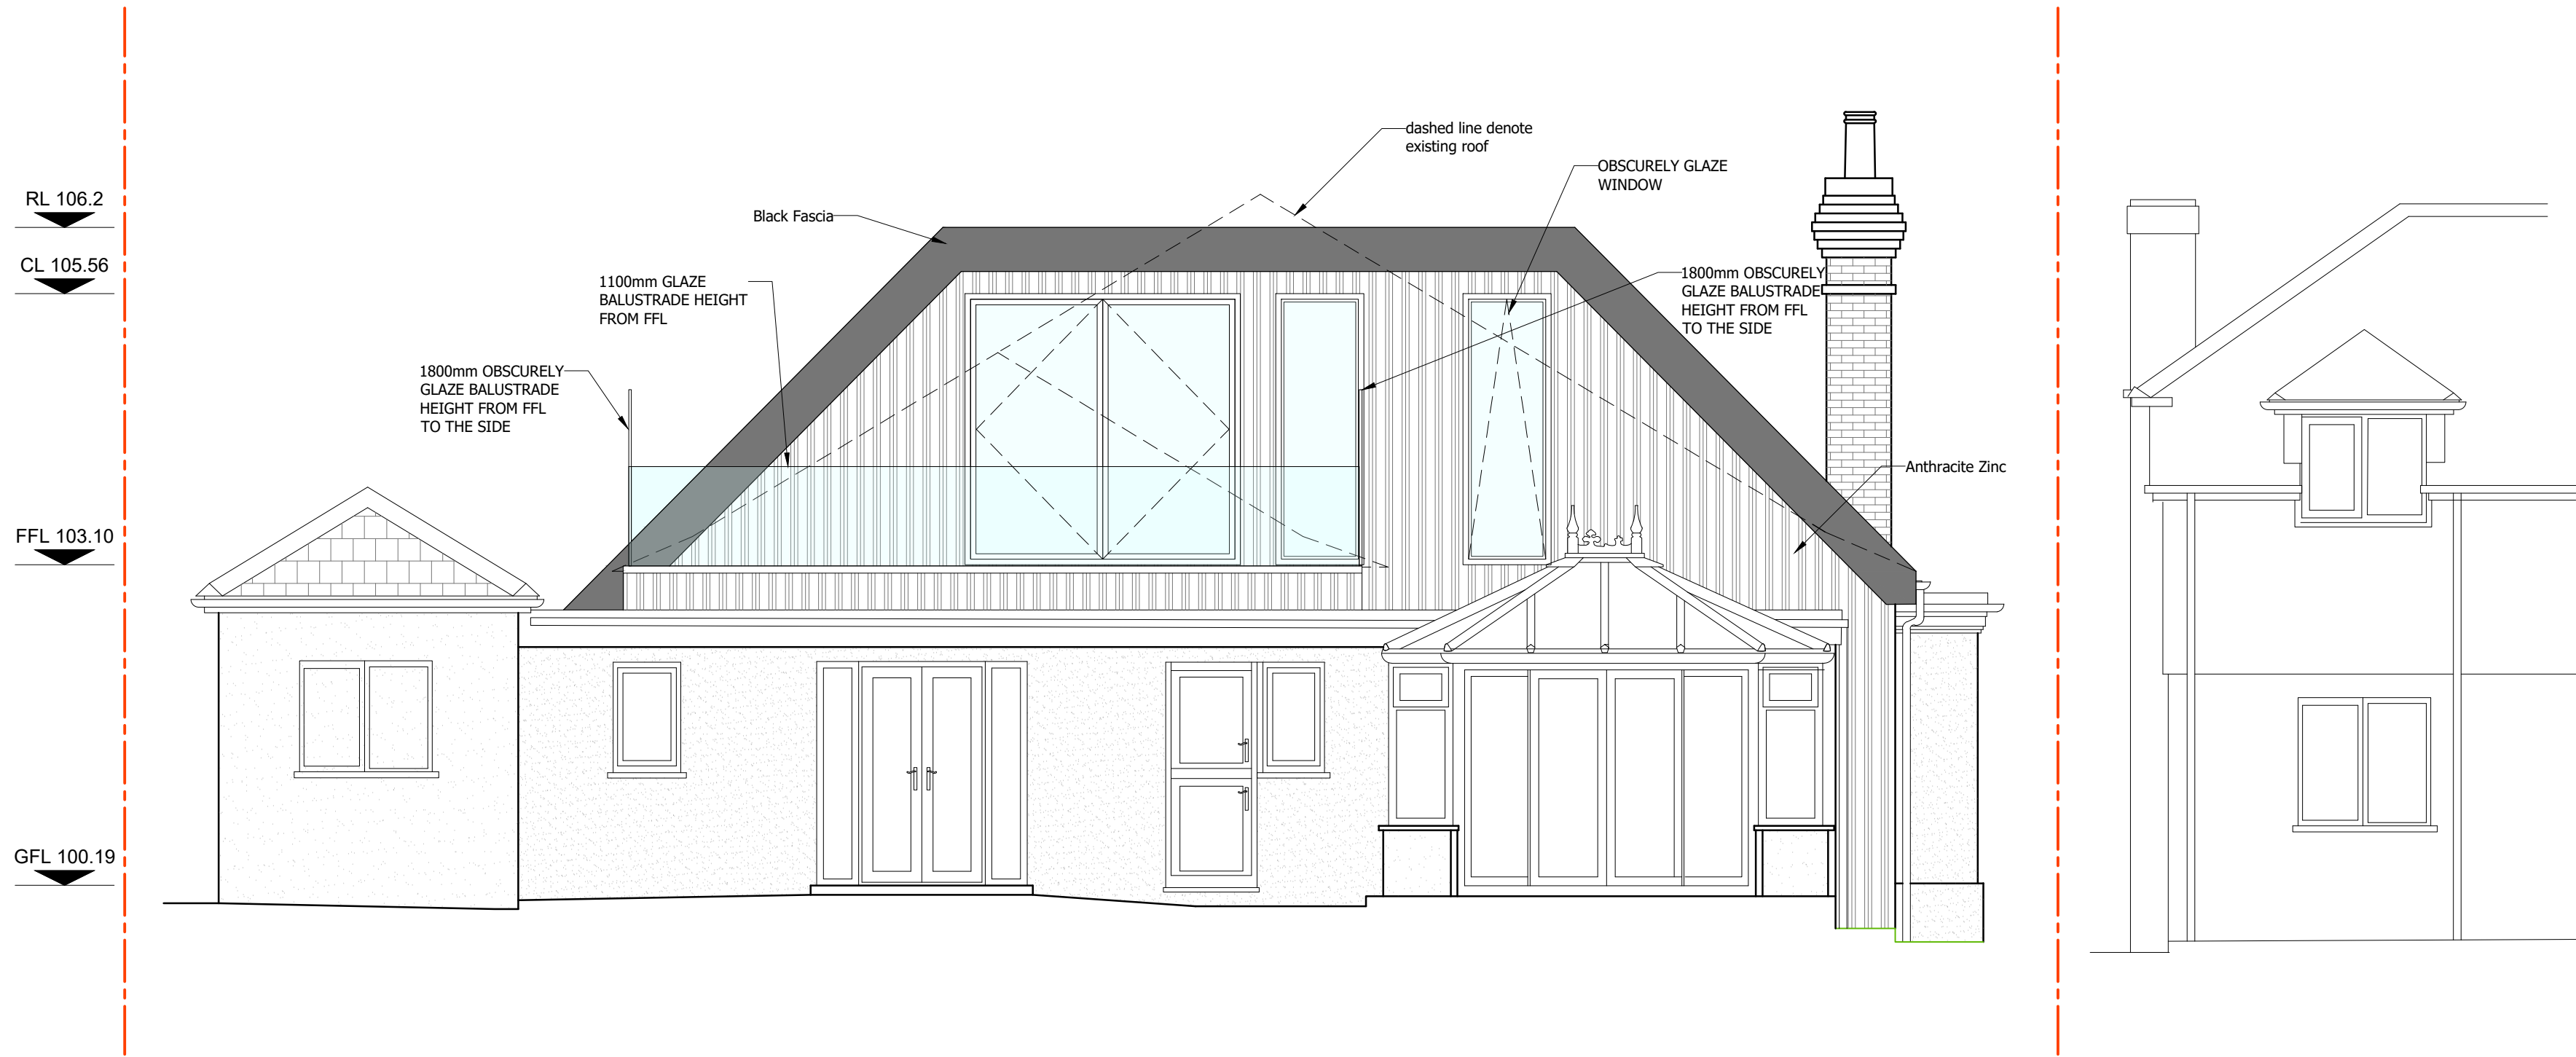

PROPOSED NORTH ELEVATION

PROPOSED ELEVATION OP1
SCALE 1:50

REV	DESCRIPTION	DATE	BY	APP	REV	DESCRIPTION	DATE	BY	APP
-	FIRST ISSUE	23.04.20	-	-	-	-	-	-	-

SCALE 1:50	0m 0.5m 1m 2m 3m 4m 5m
SCALE 1:1	0m 10mm 20mm 40mm 60mm 80mm 100mm
DATE	23/04/20
SCALE	1:50/1:1
TITLE	PROPOSED ELEVATIONS
JOB	24634
DRAWING	PL - 05
REVISION	-

LEGEND:

1. These plans are subject to Planning and Building Regulations approval and any other relevant to the project.

2. All dimensions are to the centre of the wall unless otherwise indicated.

6. The Client is to ensure all Party Wall Agreements are in place.

KEY

Proposed walls

Existing walls

Boundary Line

Demolition

CONCEPT DESIGN

AURA
ARCHITECTURE
& INTERIORS

3 Lion Yard
Trenor Road
SW6 7NQ London

0203 188 1019
info@aurahome.co.uk
www.aurahome.co.uk

© 2017
ALL RIGHTS RESERVED

CLIENT	LINDA ANNAN
PROJECT	Longwell, Longwell Lane, Wokingham, RG40 3AT
DATE	23/04/20
SCALE	1:50/1:1
TITLE	PROPOSED ELEVATIONS
JOB	24634
DRAWING	PL - 05
REVISION	-