



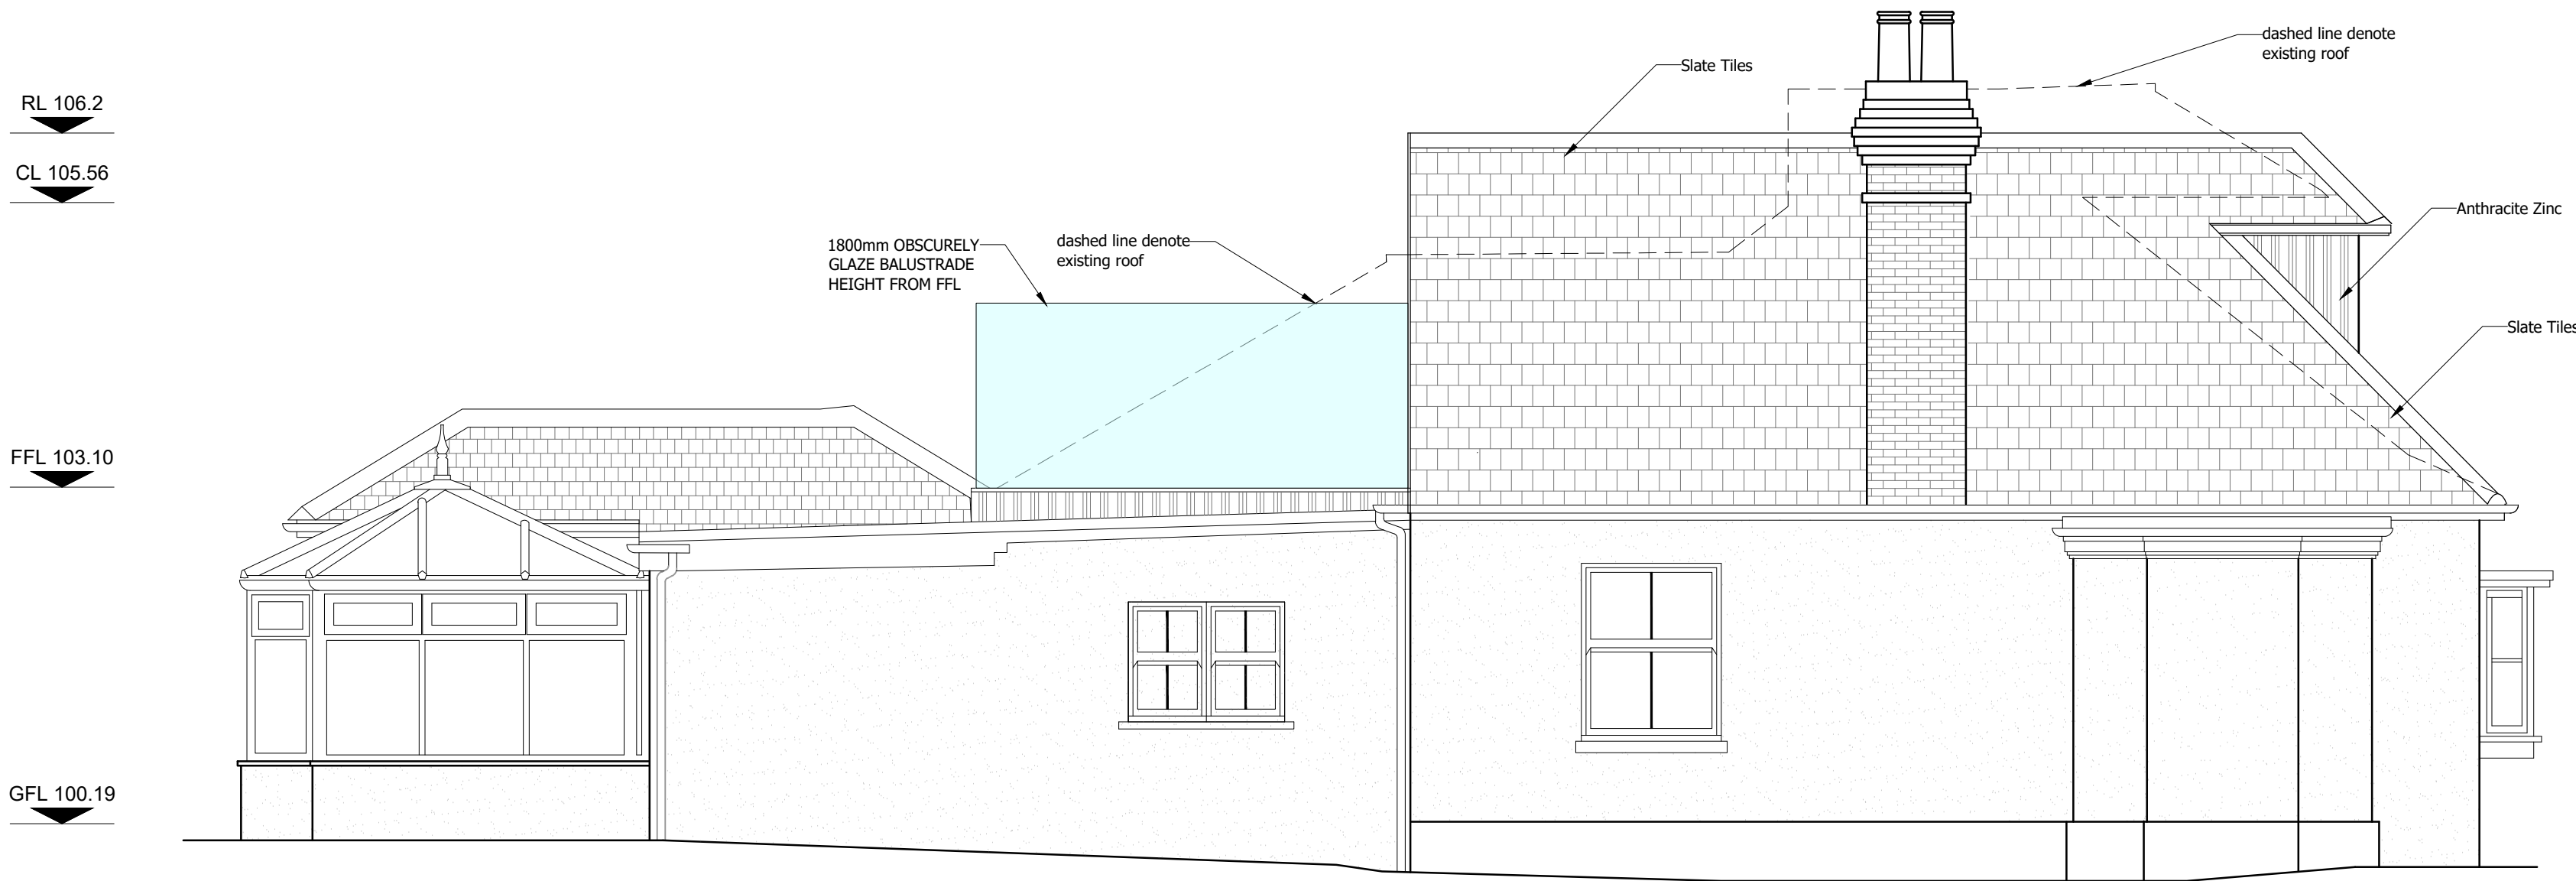

PROPOSED WEST ELEVATION

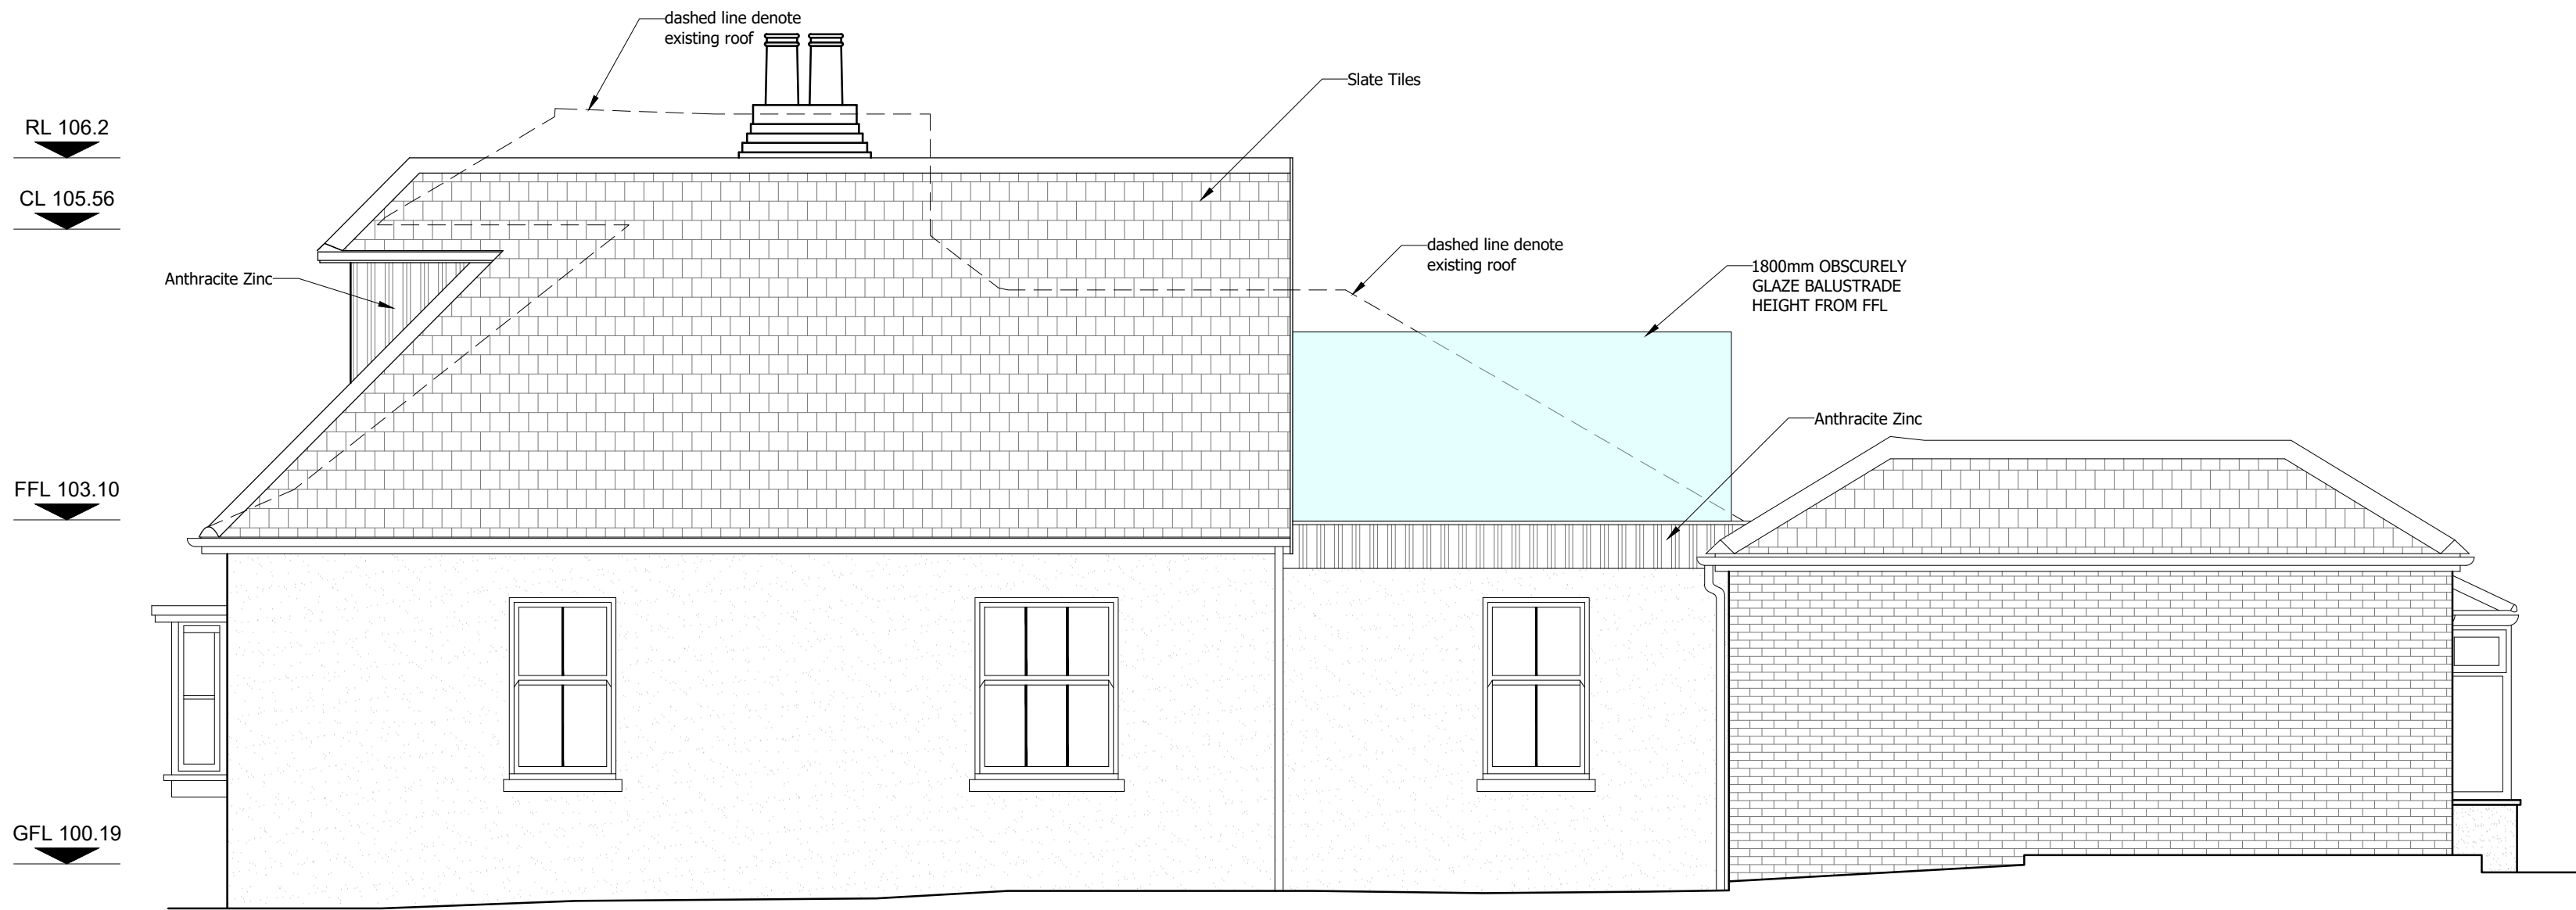

PROPOSED EAST ELEVATION

PROPOSED ELEVATION OP1
SCALE 1:50

REV	DESCRIPTION	DATE	BY	APP	REV	DESCRIPTION	DATE	BY	APP
-	FIRST ISSUE	23.04.25	-	-	-	-	-	-	-

SCALE 1:50	SCALE 1:1	0m	0.5m	1m	2m	3m	4m	5m
0m	10mm	20mm	40mm	60mm	80mm	100mm		
DATE	23/04/25	SCALE	1:50&1:1	TITLE	PROPOSED ELEVATIONS	JOB	24634	REVISION
					PL - 06			

LEGEND:

1. These plans are subject to Planning and Building Regulations approval and any other relevant to the above building work.

2. All drawings are to be made to a standard of accuracy in accordance with the British Standard BS1191:2015.

3. All dimensions are given in millimetres unless otherwise stated.

KEY

Proposed walls

Existing walls

Boundary Line

Demolition

CONCEPT DESIGN

AURA
ARCHITECTURE
& INTERIORS

3 Lion Yard
Trenor Road
SW6 7NG London

0203 188 1619
info@aurahome.co.uk
www.aurahome.co.uk

© 2017
ALL RIGHTS RESERVED

CLIENT	LINDA ANNAN
PROJECT	Longwell Lane, Wokingham, Reading, RG40 3EY
DATE	23/04/25
SCALE	1:50&1:1
TITLE	PROPOSED ELEVATIONS
JOB	24634
DRAWING	PL - 06
REVISION	-