


NO WORKS ON GROUND FLOOR

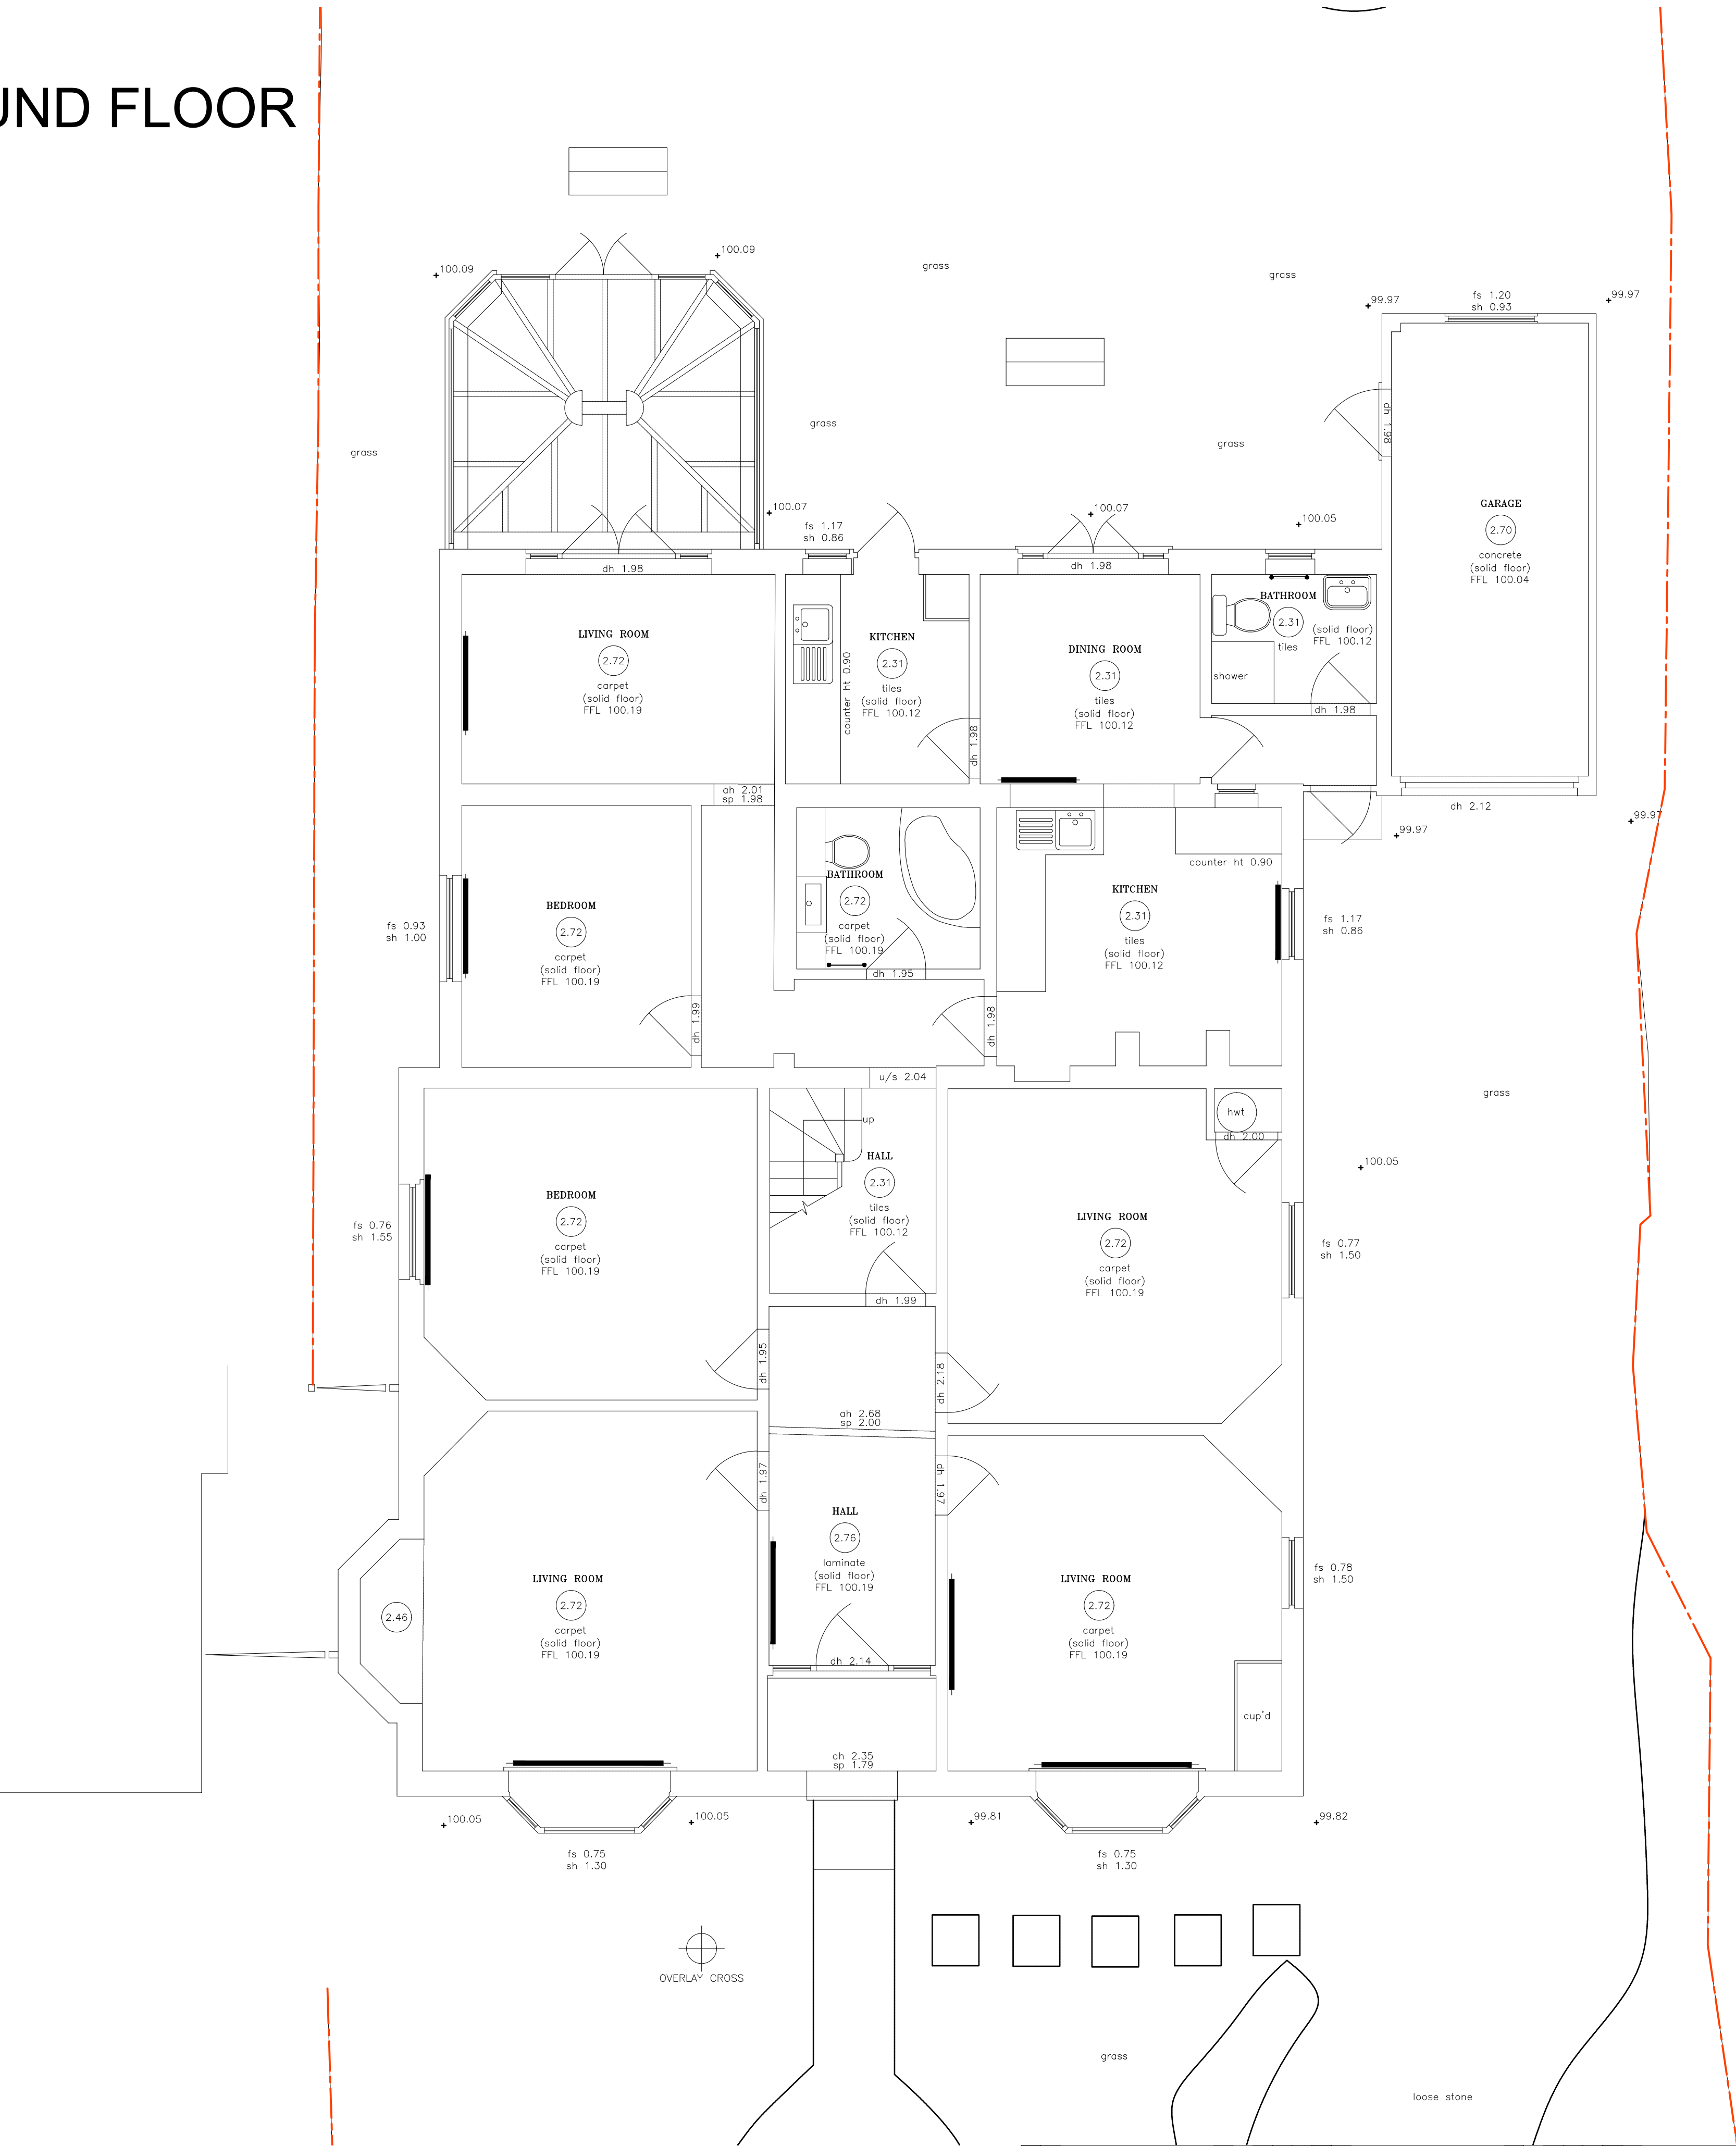

GROUND FLOOR PLAN
SCALE 1:50

LEGEND:

- Proposed walls
- Existing walls
- Boundary Line
- Demolition

KEY

Proposed walls

Existing walls

Boundary Line

Demolition

CONCEPT DESIGN

AURA
ARCHITECTURE
& INTERIORS

3 Lion Yard
Trenor Road
SW6 7NQ London
0203 188 1619
info@aurahome.co.uk
www.aurahome.co.uk

© 2017
ALL RIGHTS RESERVED

CLIENT	LINDA ANNAN
PROJECT	Longwell Lane, Wokingham, RG40 3JH
DATE	25/04/25
SCALE	1:50/1:1
TITLE	PROPOSED GROUND FLOOR PLAN
JOB	24634
DRAWING	PL - 03
REVISION	-

REV	DESCRIPTION	DATE	BY	APP	REV	DESCRIPTION	DATE	BY	APP
-	FIRST ISSUE	25.04.25	-	-	-	-	-	-	-

