



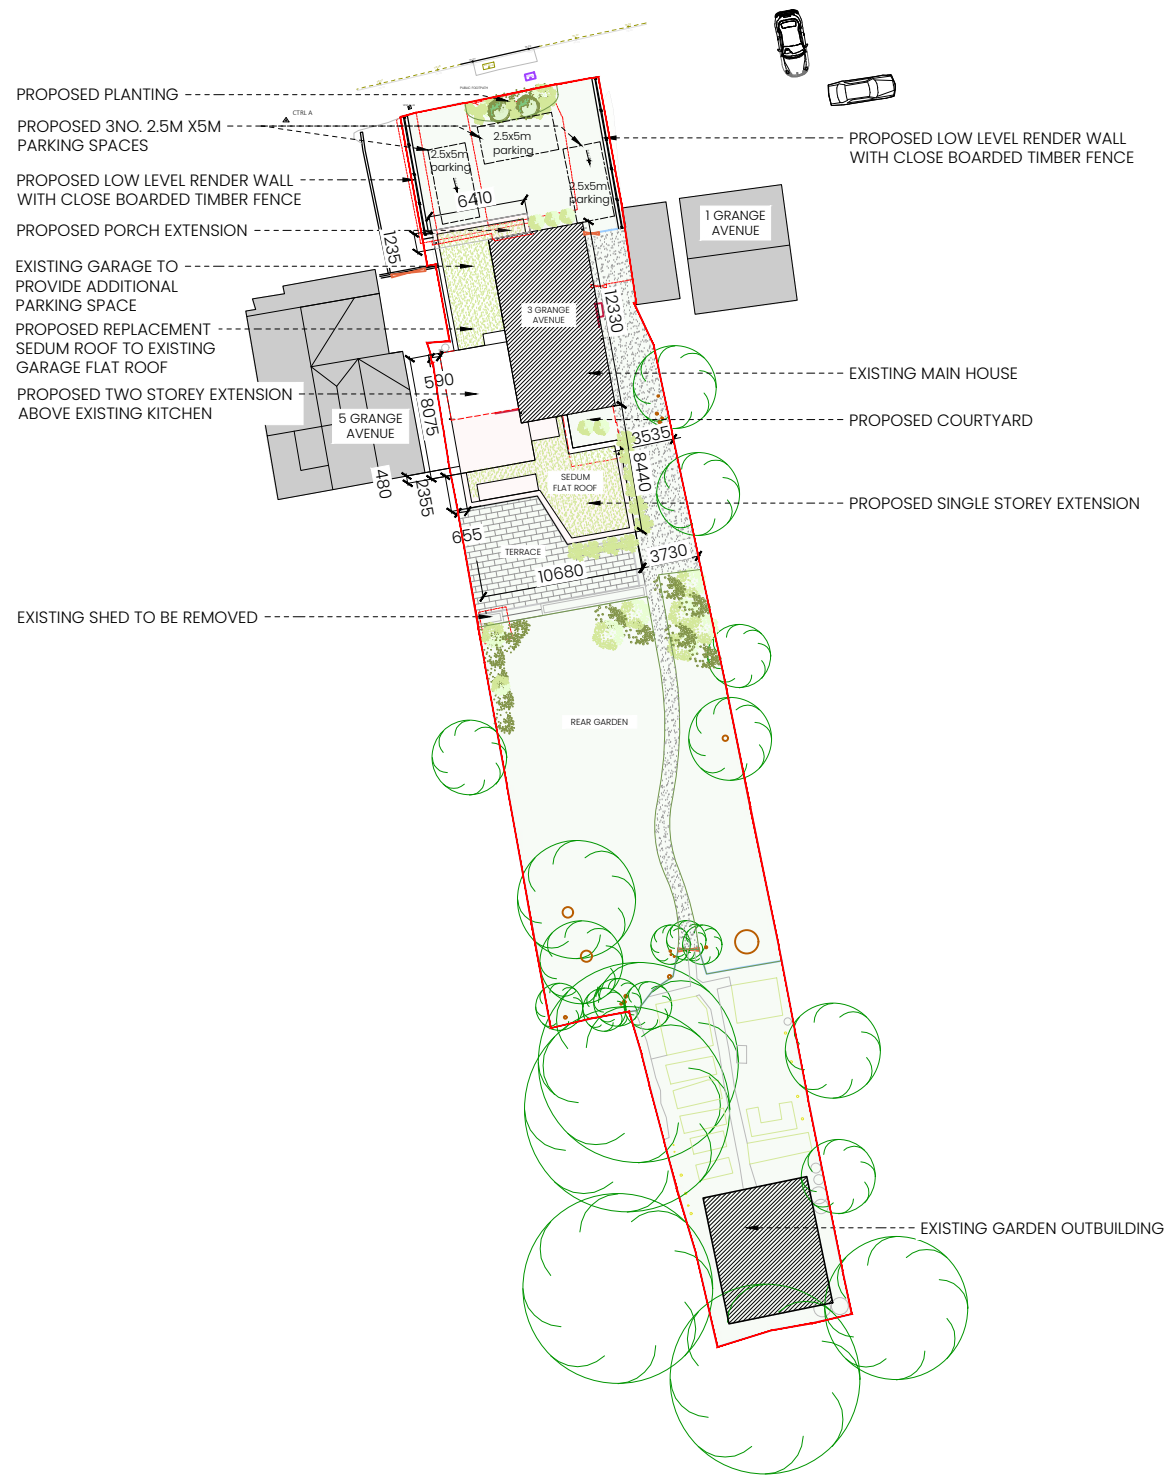

PROPOSED SITE PLAN
SCALE 1:500

AREA SCHEDULE

	SQ.M	HECTARES	ACRES
SITE AREA.	1,119	0.1119	0.277

 

1. All boundaries, dimensions and levels are to be checked on site before construction and any discrepancies are to be reported to the Architect.
2. Partial Service: Any discrepancies with site or other information is to be advised to the Architect and direction or approval is to be sought before the implementation of the detail.
3. Block and site plans are reproduced under license from the Ordnance Survey.
4. Do not scale this drawing.
5. For the purpose of coordination, all relevant parties must check this information prior to implementation and report any discrepancies to the Architect.

LEGEND.

- INDICATES STRUCTURE TO BE DEMOLISHED.
- INDICATES SITE BOUNDARY



PLANNING

Revisions

REV No	DATE	NOTE
00	23.12.25	INFORMATION
01	19.01.26	PLANNING
02	16.04.26	PLANNING

Studio Gallagher

CL300, CoLab, Port Road, Letterkenny, Co. Donegal
t: +353 87 392 7840
+ 44 78 9269 2312
w: studiogallagher.ie

Project

3 Grange Avenue, Crowthorne, RG45 6QG

Client

Mr Nwafor

Drawing

PROPOSED SITE PLAN

Job No	Reg No	Rev No	Status
1006	(P)100	02	PLANNING
Scale	Date	Drawn by	Checked by
1:500@A3	Apr-26	FB	PG