

[illegible][illegible]

© 2023 1 Stop Design & Build.
All dimensions to be checked on site by the contractor and such dimensions to be their responsibility. All construction works must comply with the relevant British Standards and Building Regulations requirements. Any drawing errors and omissions to be reported to 1 Stop Design & Build.

Client Name

P.S

Project Address

1, Miller Drive, Winnersh,
Wokingham RG41 5RP

ection

Garage Conversion & Garage Extension

tage

PLANNING

Drawing Title

ISSUE SHEET

Drawing Status

For Approval

Revisions and Notes

EXISTING STRUCTURE

STRUCTURE TO BE DEMOLISHED

PROPOSED STRUCTURE

SHARED WALL

LEGEND

Project No. 2025-03-RG41

Drawing No. **A-000**

Revision 03

Scale at A3 NTS

Date 09/05/2025

Designed	ES	Checked	FM
----------	----	---------	----

Drawn	ES	Approved	FM
-------	----	----------	----



DB DESIGN
& BUILD

1 STOP DESIGN & BUILD
128 CITY ROAD LONDON,
EC1V 2NX, UK

Email: info@1stopdesignandbuild.co.uk

Web: www.1stopdesignandbuild.co.uk

Phone No.: 0208 0512780

© 2023 1 Stop Design & Build.
All dimensions to be checked on site by the contractor and such dimensions to be their responsibility. All construction works must comply with the relevant British Standards and Building Regulations requirements. Any drawing errors and omissions to be reported to 1 Stop Design & Build.

Client Name

p.s

Project Address

1, Miller Drive, Winnersh,
Wokingham RG41 5RP

Section

Garage Conversion & Garage Extension

Stage

PLANNING

Drawing Title

EXISTING PLANS

Drawing Status

For Approval

Revisions and Notes

EXISTING STRUCTURE

STRUCTURE TO BE DEMOLISHED

PROPOSED STRUCTURE

SHARED WALL

LEGEND

Project No. 2025-03-RG41

Drawing No. **A-001**

Revision 01

Scale at A3 **1:100**

Date 09/05/2025

Designed	ES	Checked	FM
----------	----	---------	----

Drawn	ES	Approved	FM
-------	----	----------	----




DB DESIGN
& BUILD

1 STOP DESIGN & BUILD
128 CITY ROAD LONDON,
EC1V 2NX, UK


Email: info@1stopdesignandbuild.co.uk

Web: www.1stopdesignandbuild.co.uk


Phone No.: 0208 0512780

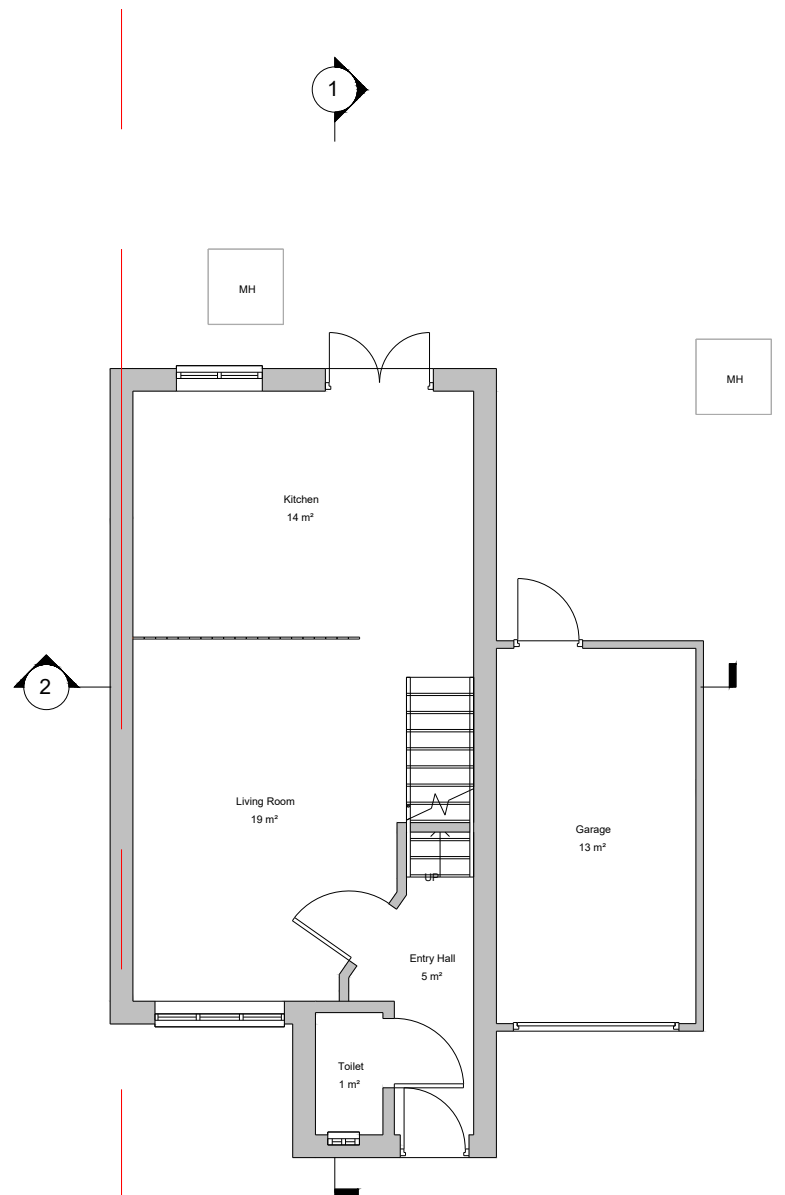





EXISTING GROUND FLOOR PLAN

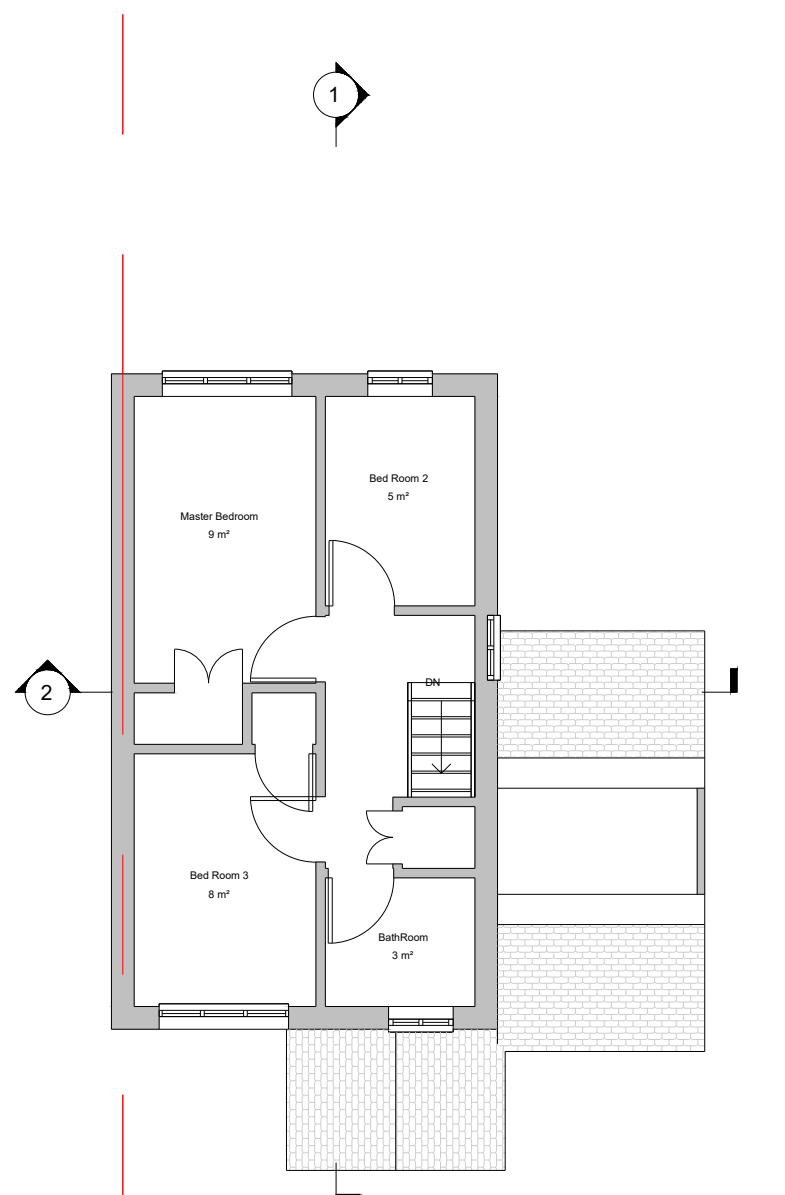

EXISTING FIRST FLOOR PLAN

 

SCALE 1:100 @ A3

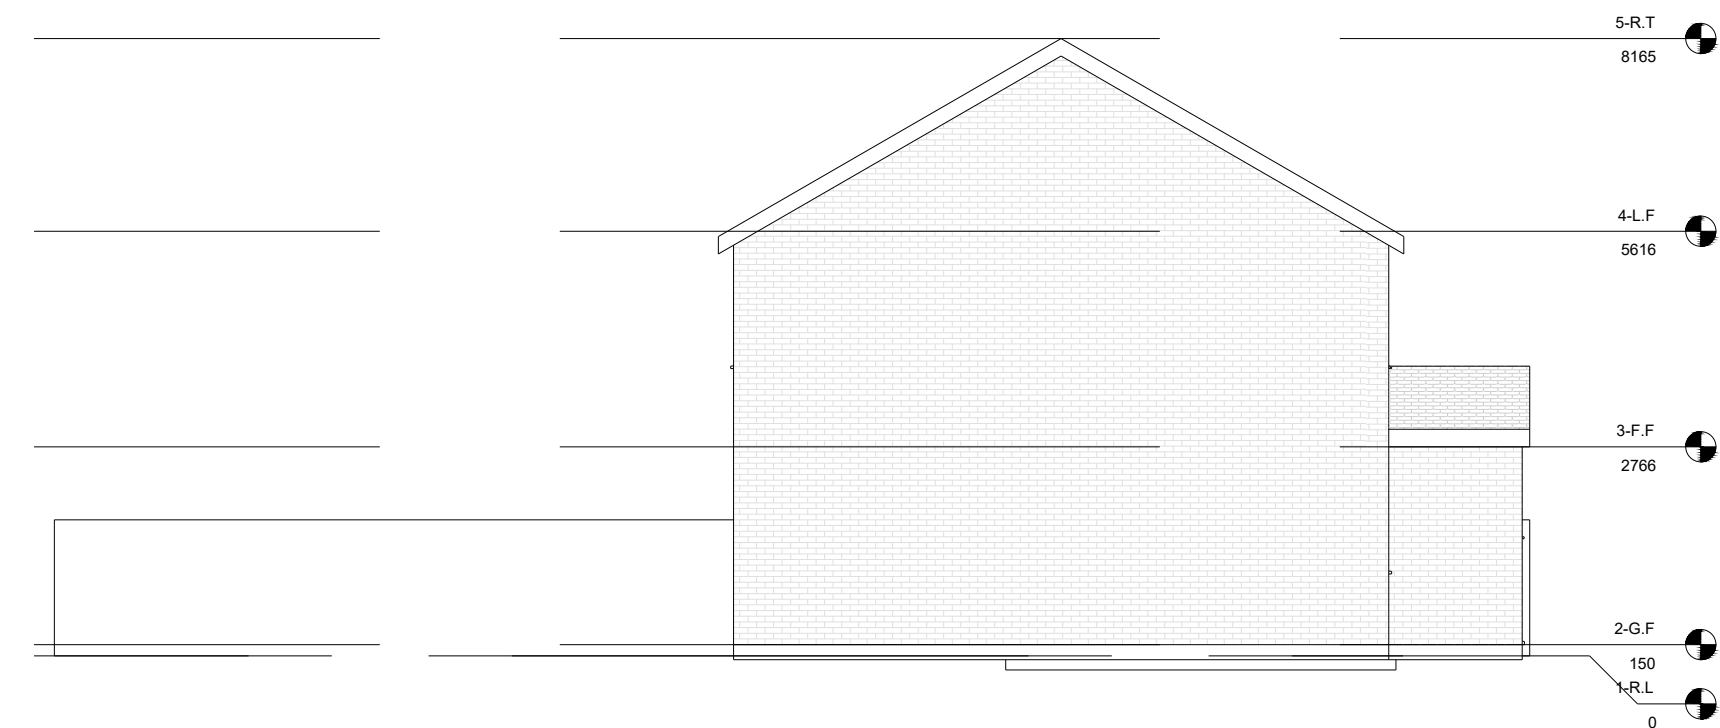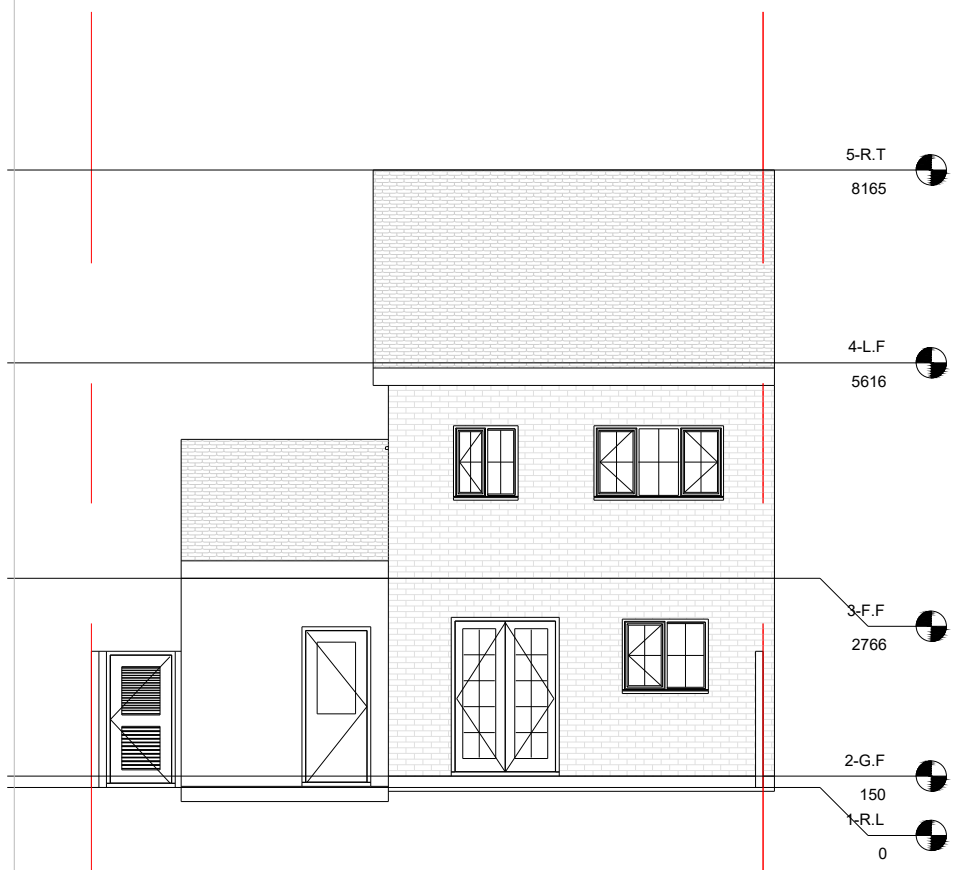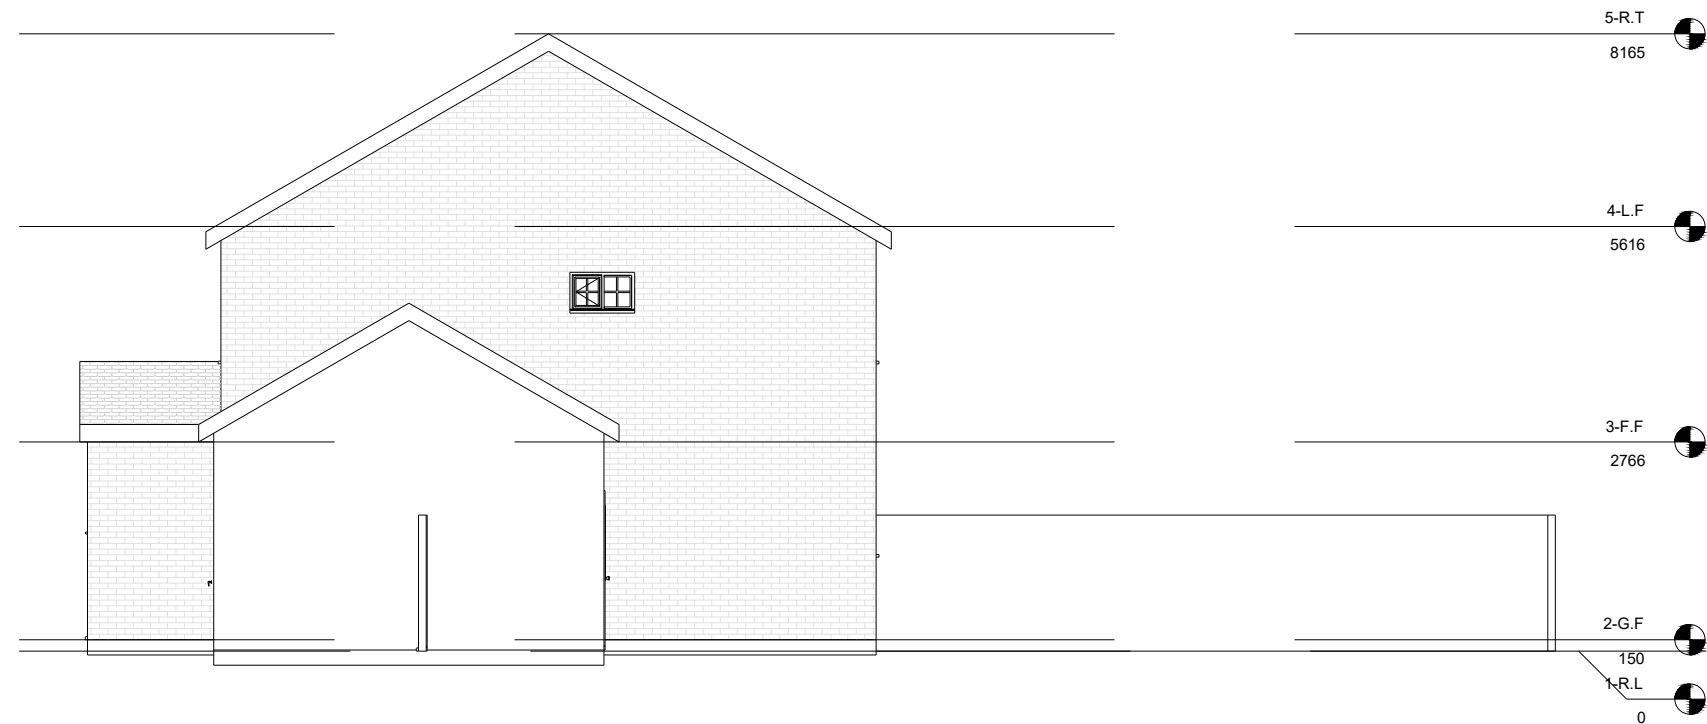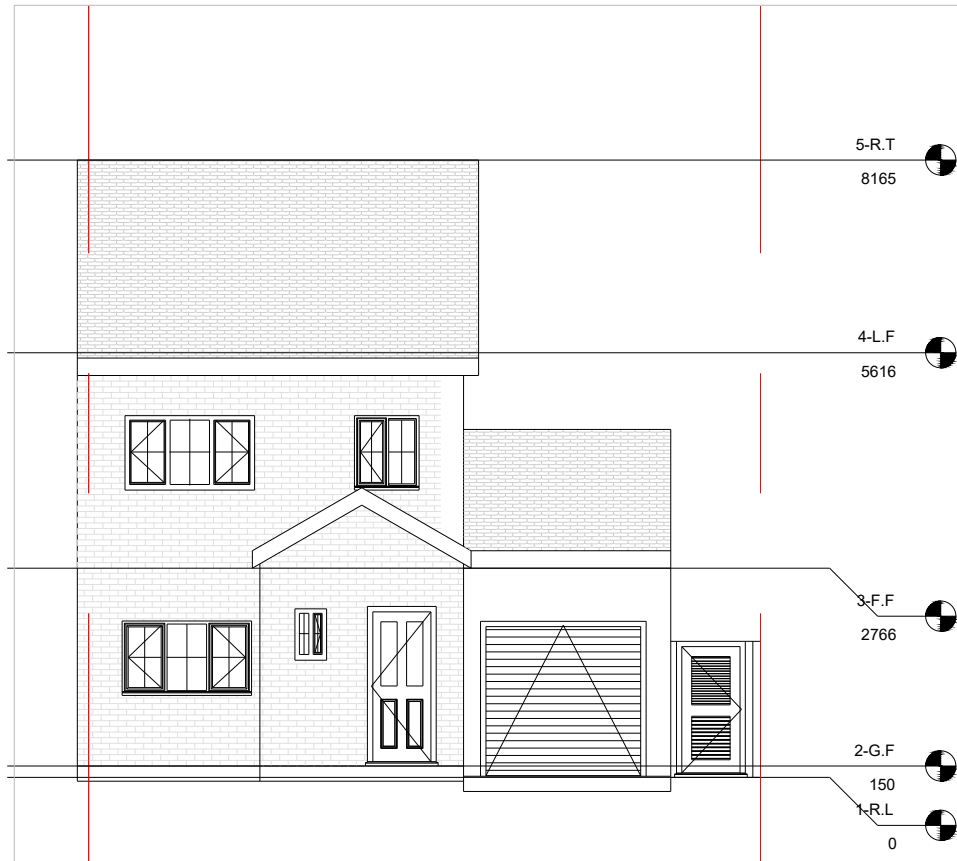

© 2023 1 Stop Design & Build.
All dimensions to be checked on site by the contractor and such dimensions to be their responsibility. All construction works must comply with the relevant British Standards and Building Regulations requirements. Any drawing errors and omissions to be reported to 1 Stop Design & Build.

Project Address
1, Miller Drive, Winnersh,
Wokingham RG41 5RP

Section

**Garage Conversion &
Garage Extension**

Stage

PLANNING

Drawing Title

EXISTING ELEVATIONS

Drawing Status

For Approval

Revisions and Notes

LEGEND

-  EXISTING STRUCTURE
-  STRUCTURE TO BE DEMOLISHED
-  PROPOSED STRUCTURE
-  SHARED WALL

Project No.	2025-03-RG41		
Drawing No.	A-002		
Revision	01		
Scale at A3	1:100		
Date	09/05/2025		
Designed	ES	Checked	FM
Drawn	ES	Approved	FM



DB DESIGN
& BUILD

1 STOP DESIGN & BUILD
128 CITY ROAD LONDON,
EC1V 2NX, UK

Email: info@1stopdesignandbuild.co.uk

Web: www.1stopdesignandbuild.co.uk

Phone No.: 0208 0512780

© 2023 1 Stop Design & Build.
All dimensions to be checked on site by the contractor and such dimensions to be their responsibility. All construction works must comply with the relevant British Standards and Building Regulations requirements. Any drawing errors and omissions to be reported to 1 Stop Design & Build.

Client Name

P.S

Project Address

1, Miller Drive, Winnersh,
Wokingham RG41 5RP

Section

Garage Conversion & Garage Extension

Stage

PLANNING

Drawing Title


EXISTING SECTIONS

Drawing Status


For Approval

Revisions and Notes

EXISTING SECTION 1

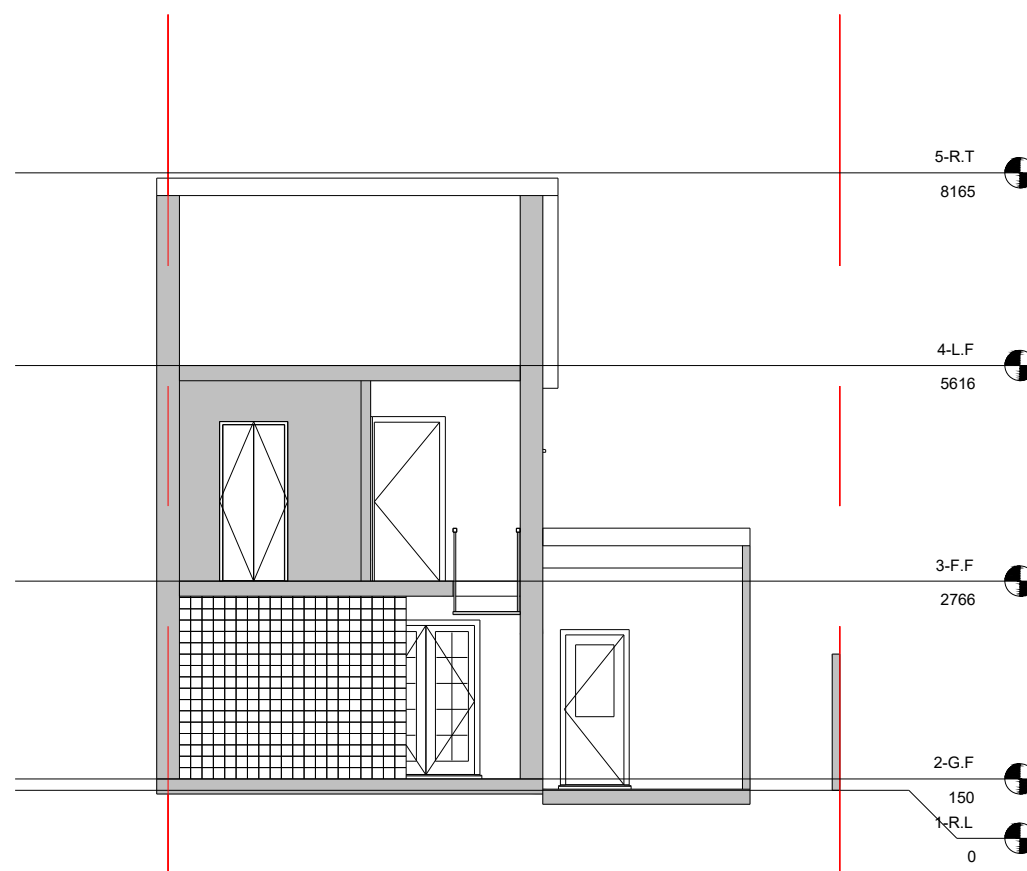

EXISTING SECTION 2

 

SCALE 1:100 @ A3

EXISTING STRUCTURE

STRUCTURE TO BE DEMOLISHED

PROPOSED STRUCTURE

 SHARED WALL

LEGEND

Project No.	2025-03-RG41
-------------	--------------

Drawing No.	A-003
-------------	-------

Drawing No. A-003

Revision 01

Scale at A3	1:100
-------------	-------

Date	09/05/2025
------	------------

Designed	ES	Checked	FM
----------	----	---------	----

Drawn	ES	Approved	FM
-------	----	----------	----

DESIGN

DESIGN & BUILD



1 STOP DESIGN & BUILD

128 CITY ROAD LONDON,
EC1V 2NX, UK

Email: info@1stopdesignandbuild.co.uk

Web: www.1stopdesignandbuild.co.uk

Phone No.: 0208 0512780

© 2023 1 Stop Design & Build.
All dimensions to be checked on site by the contractor and such dimensions to be their responsibility. All construction works must comply with the relevant British Standards and Building Regulations requirements. Any drawing errors and omissions to be reported to 1 Stop Design & Build.

Client Name

P.S

Project Address

1, Miller Drive, Winnersh,
Wokingham RG41 5RP

ection

Garage Conversion & Garage Extension

tage

PLANNING

Drawing Title

EXISTING ROOF PLAN

Drawing Status

For Approval

Revisions and Notes

EXISTING STRUCTURE

STRUCTURE TO BE DEMOLISHED

PROPOSED STRUCTURE

SHARED WAL

LEGEND

Project No. 2025-03-RG41

Drawing No. A-004

Revision 01

Scale at A3 1:100

Date 09/05/2025

Designed	ES	Checked	FM
----------	----	---------	----

Drawn	ES	Approved	FM
-------	----	----------	----




1 STOP DESIGN & BUILD
128 CITY ROAD LONDON,
EC1V 2NX, UK


Email: info@1stopdesignandbuild.co.uk

Web: www.1stopdesignandbuild.co.uk

Phone No.: 0208 0512780

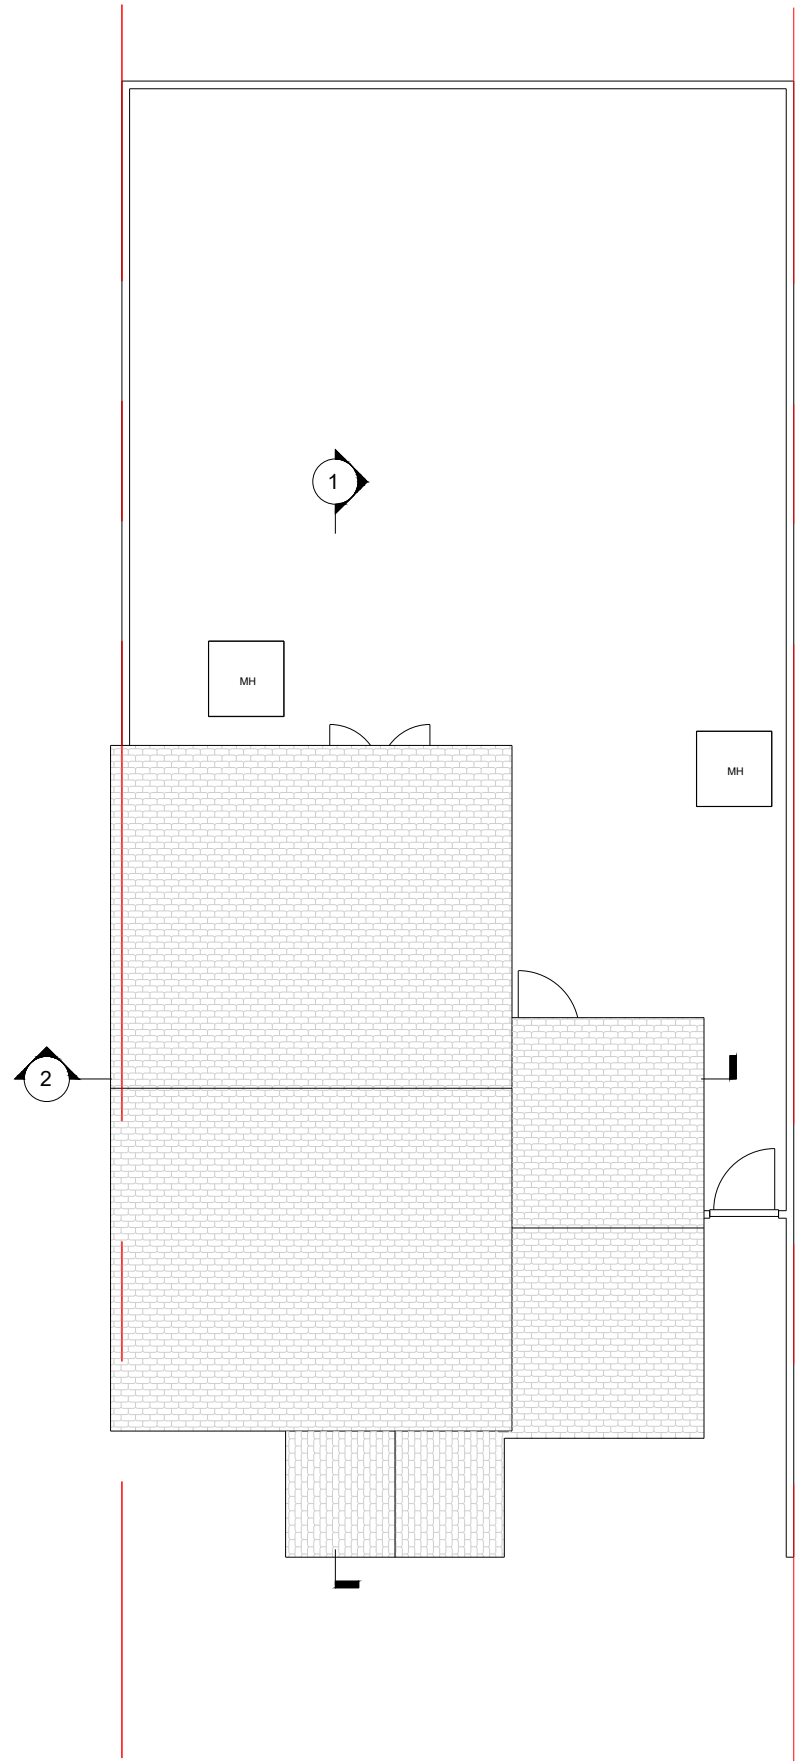

EXISTING ROOF PLAN

 

SCALE 1:100 @ A3

© 2023 1 Stop Design & Build.
All dimensions to be checked on site by the contractor and such dimensions to be their responsibility. All construction works must comply with the relevant British Standards and Building Regulations requirements. Any drawing errors and omissions to be reported to 1 Stop Design & Build.

Client Name

P.S

Project Address

1, Miller Drive, Winnersh,
Wokingham RG41 5RP

Section

Garage Conversion & Garage Extension

Stage

PLANNING

Drawing Title

DEMO PLANS

Drawing Status

For Approval

Revisions and Notes

EXISTING STRUCTURE

STRUCTURE TO BE DEMOLISHED

PROPOSED STRUCTURE

 SHARED WALL

LEGEND

Project No. 2025-03-RG41

Drawing No. **A-006**

Revision 02

Scale at A3 **1:100**

Date 09/05/2025

Designed	ES	Checked	FM
----------	----	---------	----

Drawn	ES	Approved	FM
-------	----	----------	----

DESIGN

DESIGN

LEAD & BUILD


QUOTED

1 STOP DESIGN & BUILD
128 CITY ROAD LONDON.


EC1V 2NX, UK

Email: info@1stopdesignandbuild.co.uk


Web: www.1stopdesignandbuild.co.uk

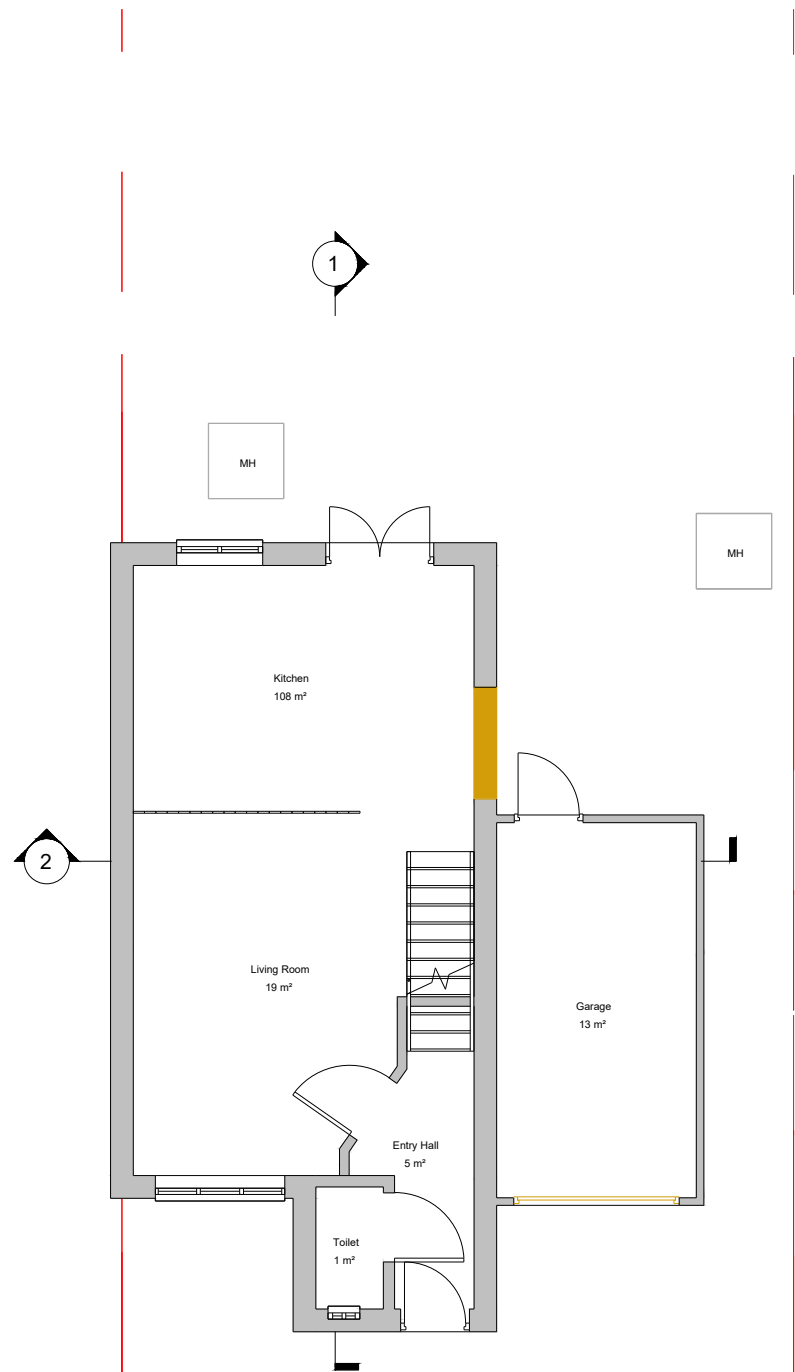

DEMO GROUND FLOOR PLAN

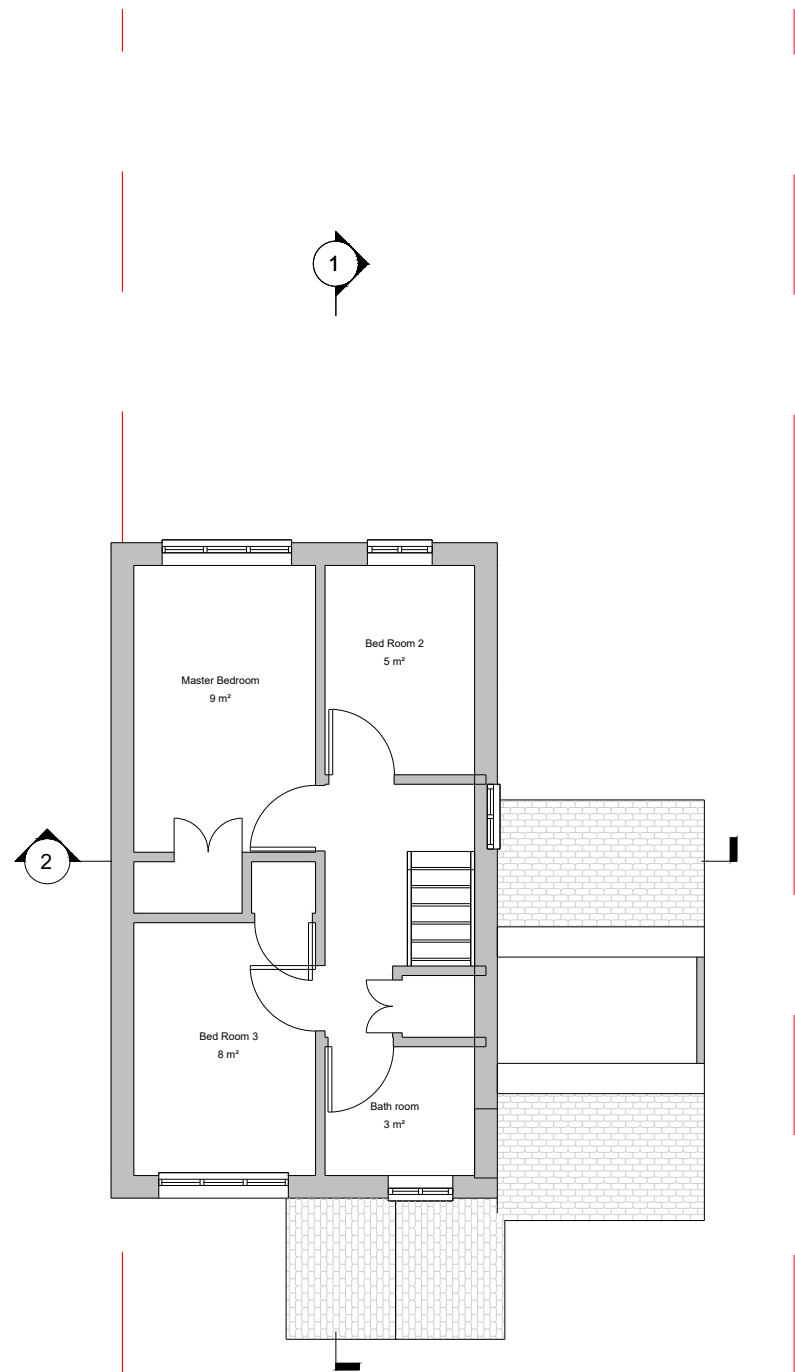

DEMO FIRST FLOOR PLAN

 

SCALE 1:100 @ A3

© 2023 1 Stop Design & Build.
All dimensions to be checked on site by the contractor and such dimensions to be their responsibility. All construction works must comply with the relevant British Standards and Building Regulations requirements. Any drawing errors and omissions to be reported to 1 Stop Design & Build.

Client Name

P.S

Project Address

1, Miller Drive, Winnersh,
Wokingham RG41 5RP

Section

Garage Conversion & Garage Extension

Stage

PLANNING

Drawing Title

DEMO ELEVATIONS

Drawing Status

For Approval


Revisions and Notes

DEMO FRONT ELEVATION

DEMO LEFT ELEVATION

DEMO REAR ELEVATION

DEMO RIGHT ELEVATION

 

SCALE 1:100 @ A3

LEGEND

- EXISTING STRUCTURE
- STRUCTURE TO BE DEMOLISHED
- PROPOSED STRUCTURE
- SHARED WALL

Project No. 2025-03-RG41

Drawing No. **A-007**

Revision 02

Scale at A3 1:100

Date 09/05/2025

Designed	ES	Checked	FM
----------	-----------	---------	-----------

Drawn	ES	Approved	FM
-------	----	----------	----

DESIGN



DB DESIGN
& BUILD

1 STOP DESIGN & BUILD
128 CITY ROAD LONDON,
EC1V 2NX, UK

Email: info@1stopdesignandbuild.co.uk

Web: www.1stopdesignandbuild.co.uk

Phone No.: 0208 0512780

© 2023 1 Stop Design & Build.
All dimensions to be checked on site by the contractor and such dimensions to be their responsibility. All construction works must comply with the relevant British Standards and Building Regulations requirements. Any drawing errors and omissions to be reported to 1 Stop Design & Build.

Client Name

P.S

Project Address

1, Miller Drive, Winnersh,
Wokingham RG41 5RP

Section

Garage Conversion & Garage Extension

Stage

PLANNING

Drawing Title


DEMO SECTIONS

Drawing Status


For Approval

Revisions and Notes

DEMO SECTION 1

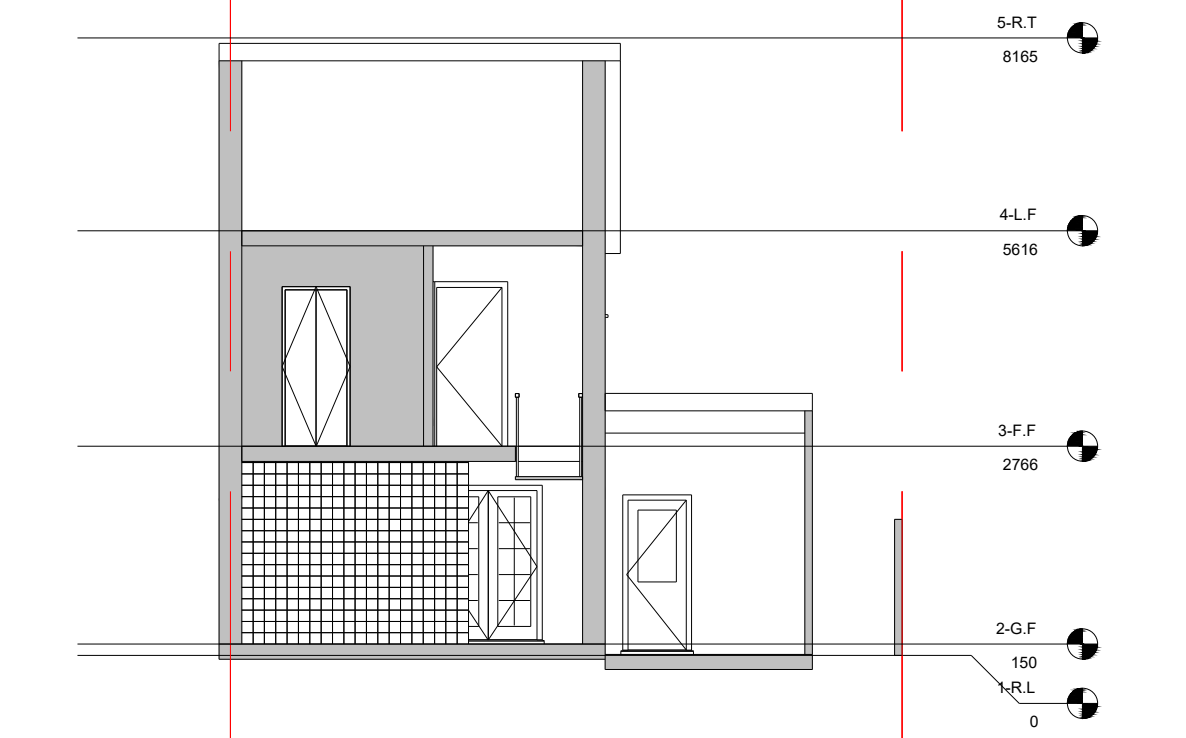

DEMO SECTION 2

 

SCALE 1:100 @ A3

EXISTING STRUCTURE

STRUCTURE TO BE DEMOLISHED

PROPOSED STRUCTURE

 SHARED WALL

Project No.	2025-03-RG41
-------------	--------------

Drawing No.	A-008
-------------	-------

Drawing No. **A-008**

Revision	02
----------	----

Scale at A3	1:100
-------------	-------

Date	09/05/2025
------	------------

Designed	ES	Checked	FM
----------	----	---------	----

Drawn	ES	Approved	FM
-------	----	----------	----

PS DESIGN

DESIGN & BUILD



1 STOP DESIGN & BUILD

128 CITY ROAD LONDON,
EC1V 2NX, UK

Email: info@1stopdesignandbuild.co.uk

Web: www.1stopdesignandbuild.co.uk

Phone No.: 0208 0512780

© 2023 1 Stop Design & Build.
All dimensions to be checked on site by the contractor and such dimensions to be their responsibility. All construction works must comply with the relevant British Standards and Building Regulations requirements. Any drawing errors and omissions to be reported to 1 Stop Design & Build.

Client Name

P.S

Project Address

1, Miller Drive, Winnersh,
Wokingham RG41 5RP

ection

Garage Conversion & Garage Extension

tage

PLANNING

Drawing Title

DEMO ROOF PLAN

Drawing Status

For Approval

Revisions and Notes

EXISTING STRUCTURE

STRUCTURE TO BE DEMOLISHED

PROPOSED STRUCTURE

 SHARED WALL

LEGEND

Project No. 2025-03-RG41

Drawing No. **A-009**

Revision 02

Scale at A3 1:100

Date 09/05/2025

Designed	ES	Checked	FM
----------	----	---------	----

Drawn	ES	Approved	FM
-------	----	----------	----




DB DESIGN & BUILD

1 STOP DESIGN & BUILD
128 CITY ROAD LONDON,
EC1V 2NX, UK


Email: info@1stopdesignandbuild.co.uk

Web: www.1stopdesignandbuild.co.uk





Phone No.: 0208 0512780

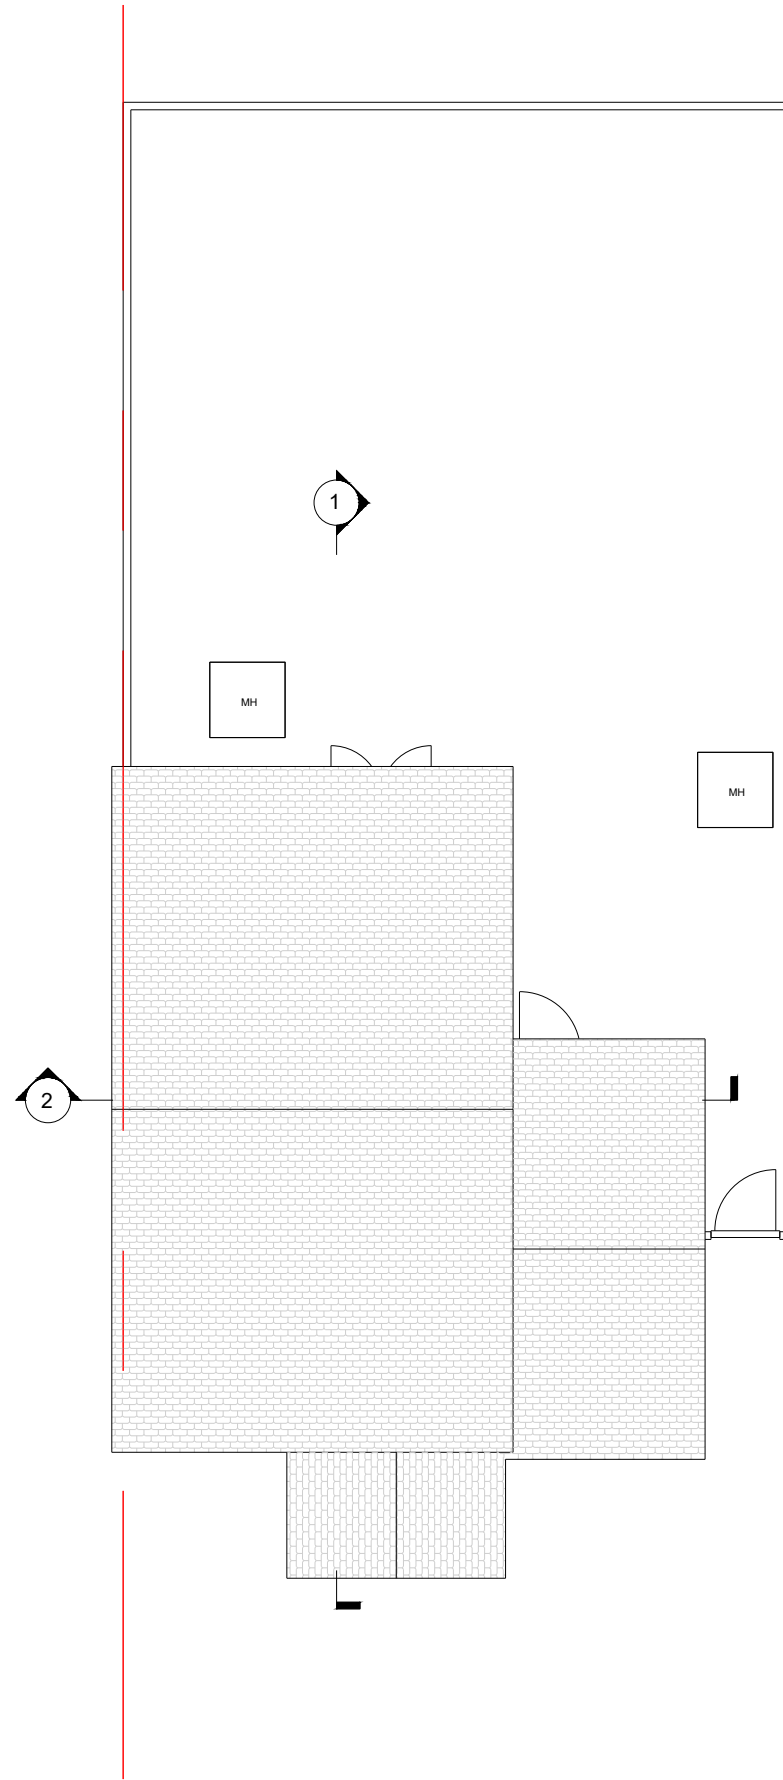

DEMO ROOF PLAN

 

SCALE 1:100 @ A3

 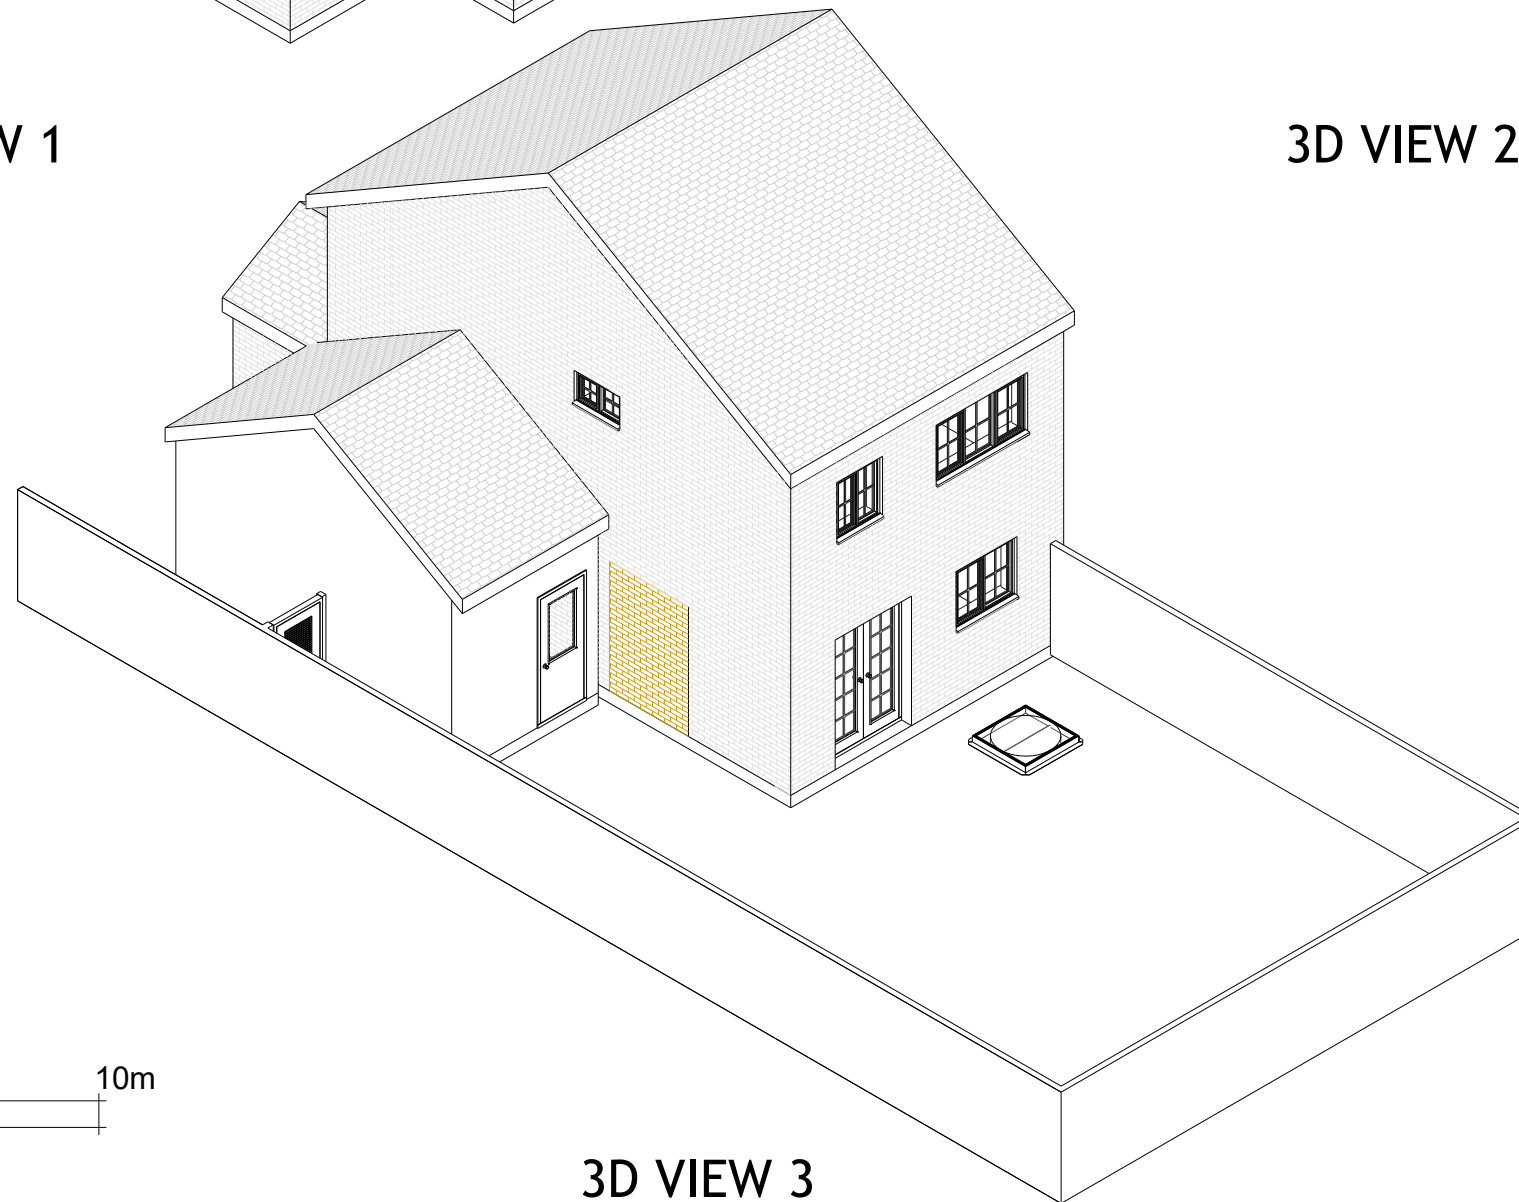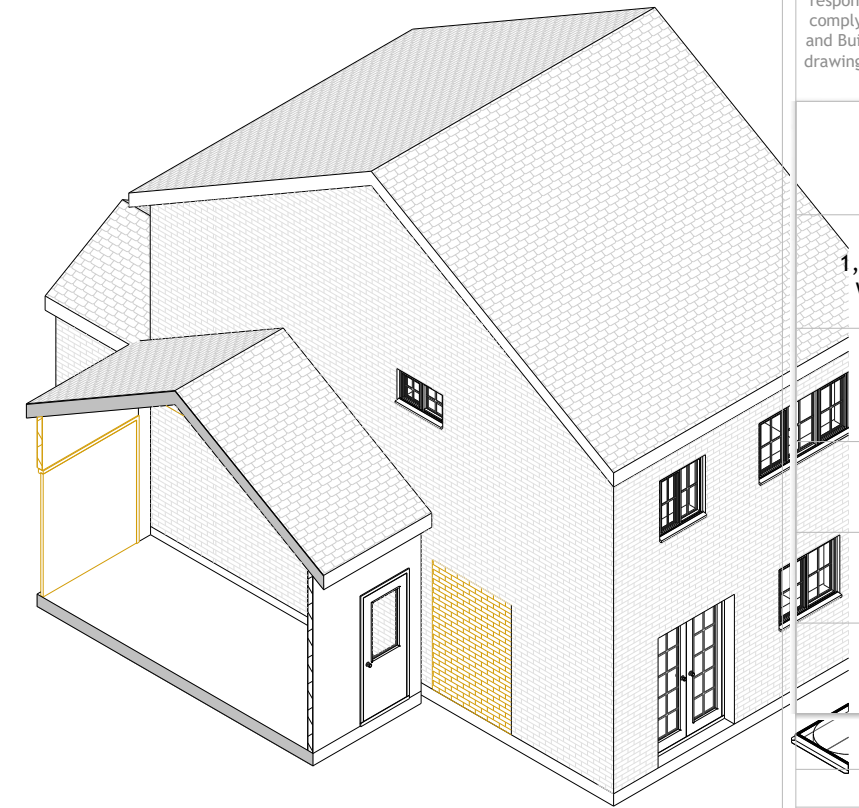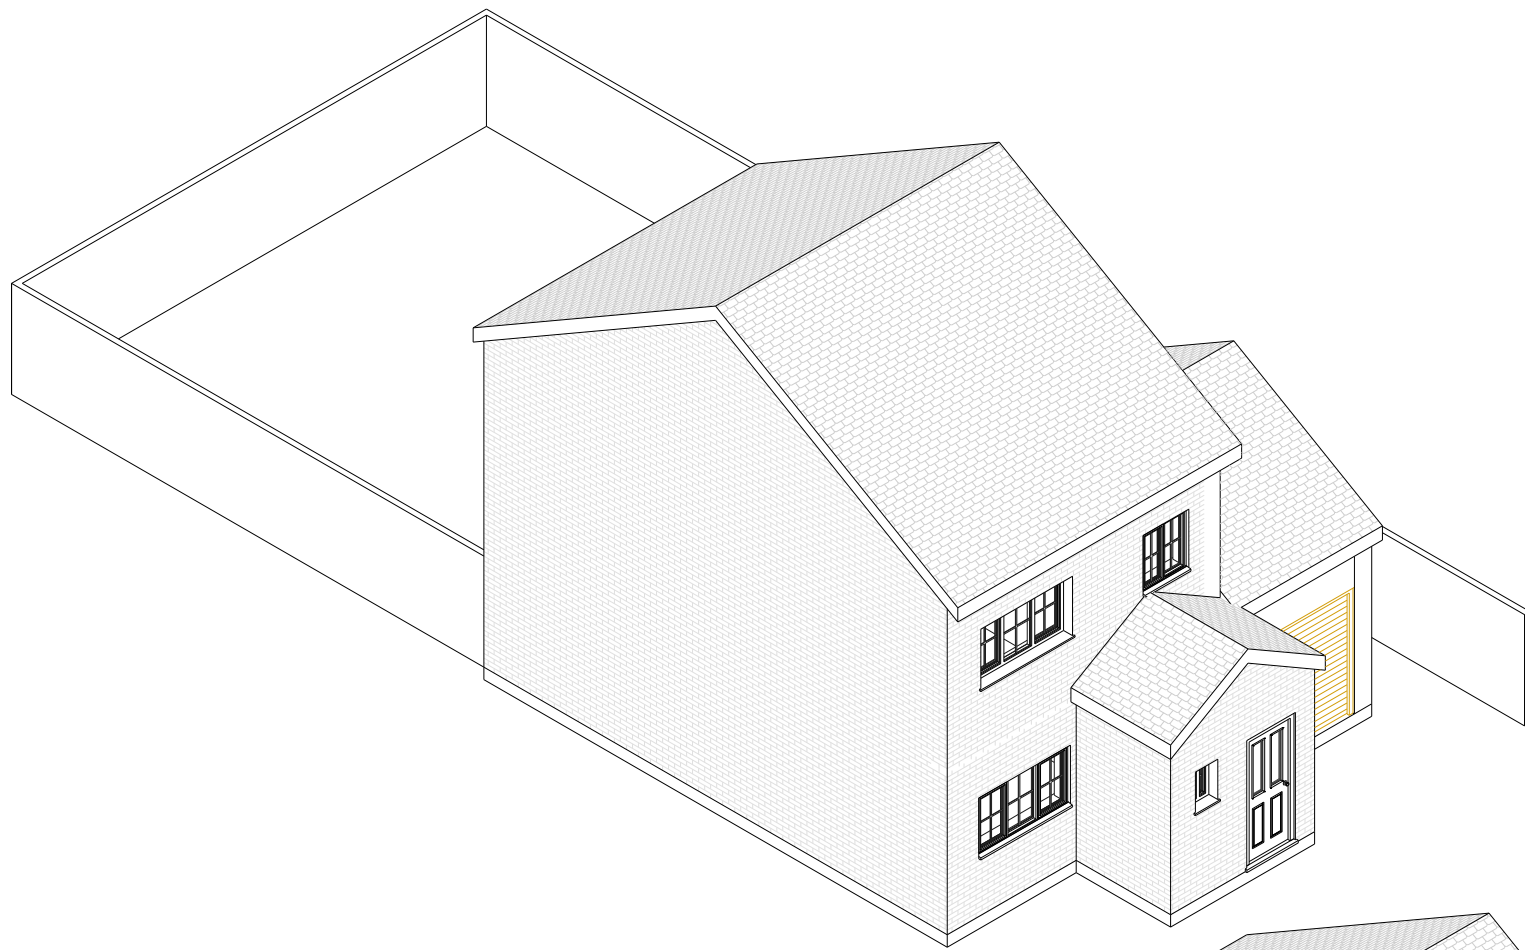

SCALE 1:100 @ A3

© 2023 1 Stop Design & Build.
All dimensions to be checked on site by the contractor and such dimensions to be their responsibility. All construction works must comply with the relevant British Standards and Building Regulations requirements. Any drawing errors and omissions to be reported to 1 Stop Design & Build.

Client Name

P.S

Project Address

1, Miller Drive, Winnersh,
Wokingham RG41 5RP

Section

Garage Conversion & Garage Extension

Stage

PLANNING

Drawing Title

DEMO 3D VIEWS

Drawing Status

For Approval

Revisions and Notes

EXISTING STRUCTURE

STRUCTURE TO BE DEMOLISHED

PROPOSED STRUCTURE

 SHARED WALL

LEGEND

Project No. 2025-03-RG41

Drawing No. **A-010**

Revision 02

Scale at A3 1:100

Date 09/05/2025

Designed	ES	Checked	FM
----------	----	---------	----

Drawn	ES	Approved	FM
-------	----	----------	----



1 STOP DESIGN & BUILD
128 CITY ROAD LONDON,
EC1V 2NX, UK

Email: info@1stopdesignandbuild.co.uk

Web: www.1stopdesignandbuild.co.uk

Phone No.: 0208 0512780

© 2023 1 Stop Design & Build.
All dimensions to be checked on site by the contractor and such dimensions to be their responsibility. All construction works must comply with the relevant British Standards and Building Regulations requirements. Any drawing errors and omissions to be reported to 1 Stop Design & Build.

Client Name

.S

Project Address

1, Miller Drive, Winnersh,
Wokingham RG41 5RP

Section

Garage Conversion &
Garage Extension &Garage
Extension

Stage

PLANNING

Drawing Title

PROPOSED PLANS

Drawing Status

For Approval

Revisions and Notes

EXISTING STRUCTURE

STRUCTURE TO BE DEMOLISHED

PROPOSED STRUCTURE

SHARED WALL

LEGEND

Project No. 2025-03-RG41

Drawing No. **A-011**

Revision 03

Scale at A3 1:100

Date 09/05/2025

Designed	ES	Checked	FM
----------	----	---------	----

Drawn	ES	Approved	FM
-------	----	----------	----

REGION

LEAD & BUILD

QUOTED


1 STOP DESIGN & BUILD
128 CITY ROAD LONDON,

EC1V 2NX, UK


Email: info@Istopdesignandbuild.co.uk

web: www.istopdesignandbuild.co.uk

Phone No.: 0208 0512780

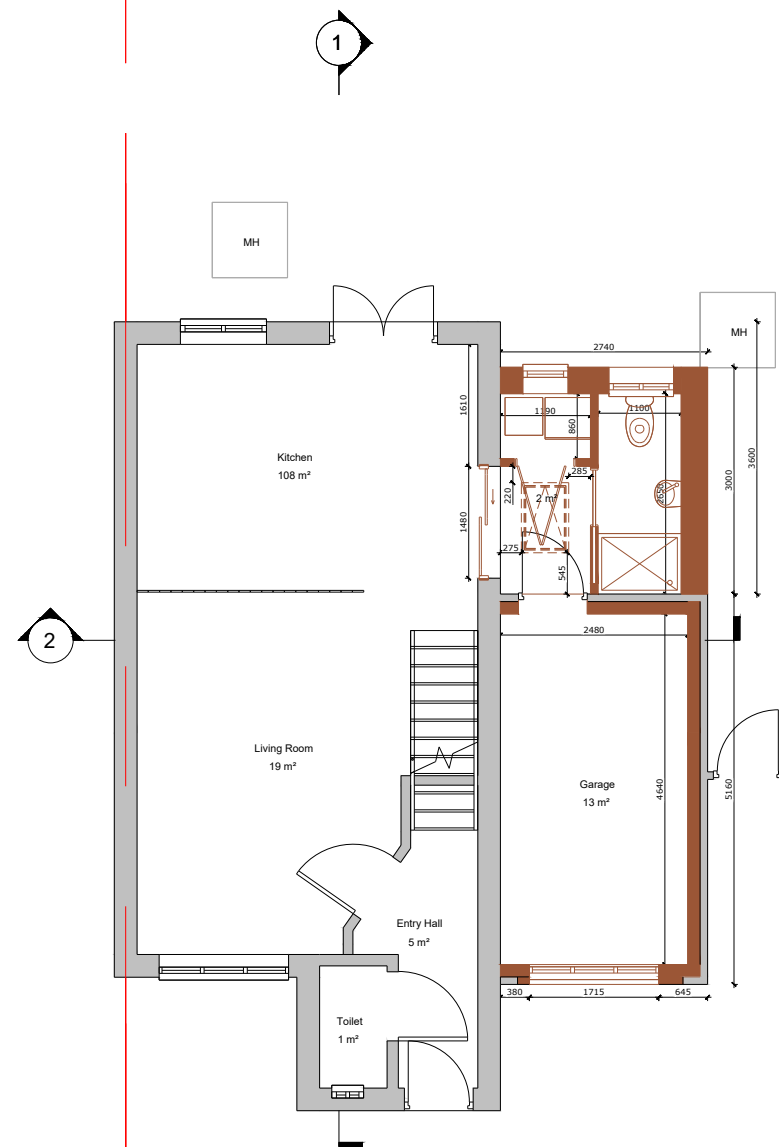

PROPOSED GROUND FLOOR PLAN

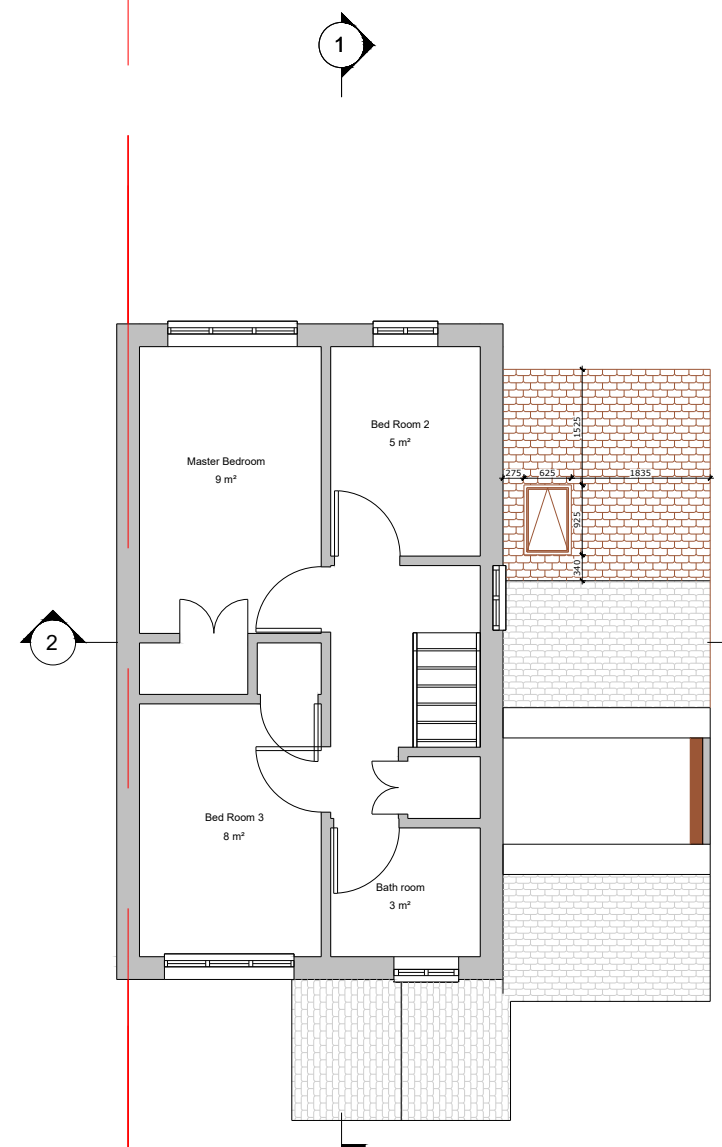

PROPOSED FIRST FLOOR PLAN



SCALE 1:100 @ A3

© 2023 1 Stop Design & Build.
All dimensions to be checked on site by the contractor and such dimensions to be their responsibility. All construction works must comply with the relevant British Standards and Building Regulations requirements. Any drawing errors and omissions to be reported to 1 Stop Design & Build.

Client Name

p.S

Project Address

1, Miller Drive, Winnersh,
Wokingham RG41 5RP

Section

Garage Conversion & Garage Extension

Stage

PLANNING

Drawing Title

PROPOSED ELEVATIONS

Drawing Status

For Approval


Revisions and Notes

PROPOSED FRONT ELEVATION

PROPOSED LEFT ELEVATION

PROPOSED REAR ELEVATION

PROPOSED RIGHT ELEVATION

 

SCALE 1:100 @ A3

LEGEND

- EXISTING STRUCTURE
- STRUCTURE TO BE DEMOLISHED
- PROPOSED STRUCTURE
- SHARED WALL

Project No. 2025-03-RG41

Drawing No. **A-012**

Revision 03

Scale at A3 **1:100**

Date 09/05/2025

Designed	ES	Checked	FM
----------	----	---------	----

Drawn	ES	Approved	FM
-------	----	----------	----



DB DESIGN
& BUILD

1 STOP DESIGN & BUILD
128 CITY ROAD LONDON,
EC1V 2NX, UK

Email: info@1stopdesignandbuild.co.uk

Web: www.1stopdesignandbuild.co.uk

Phone No.: 0208 0512780

© 2023 1 Stop Design & Build.
All dimensions to be checked on site by the contractor and such dimensions to be their responsibility. All construction works must comply with the relevant British Standards and Building Regulations requirements. Any drawing errors and omissions to be reported to 1 Stop Design & Build.

Client Name

P.S

Project Address

1, Miller Drive, Winnersh,
Wokingham RG41 5RP

Section

Garage Conversion &
Garage Extension

Stage

PLANNING

Drawing Title

PROPOSED SECTIONS

Drawing Status

For Approval

Revisions and Notes

EXISTING STRUCTURE

STRUCTURE TO BE DEMOLISHED

PROPOSED STRUCTURE

SHARED WALL

LEGEND

Project No. 2025-03-RG41

Drawing No. A-013

Revision 03

Scale at A3 1:100

Date 09/05/2025

Designed ES Checked FM

Drawn ES Approved FM




1 STOP DESIGN & BUILD
128 CITY ROAD LONDON,
EC1V 2NX, UK


Email: info@1stopdesignandbuild.co.uk

Web: www.1stopdesignandbuild.co.uk


Phone No.: 0208 0512780

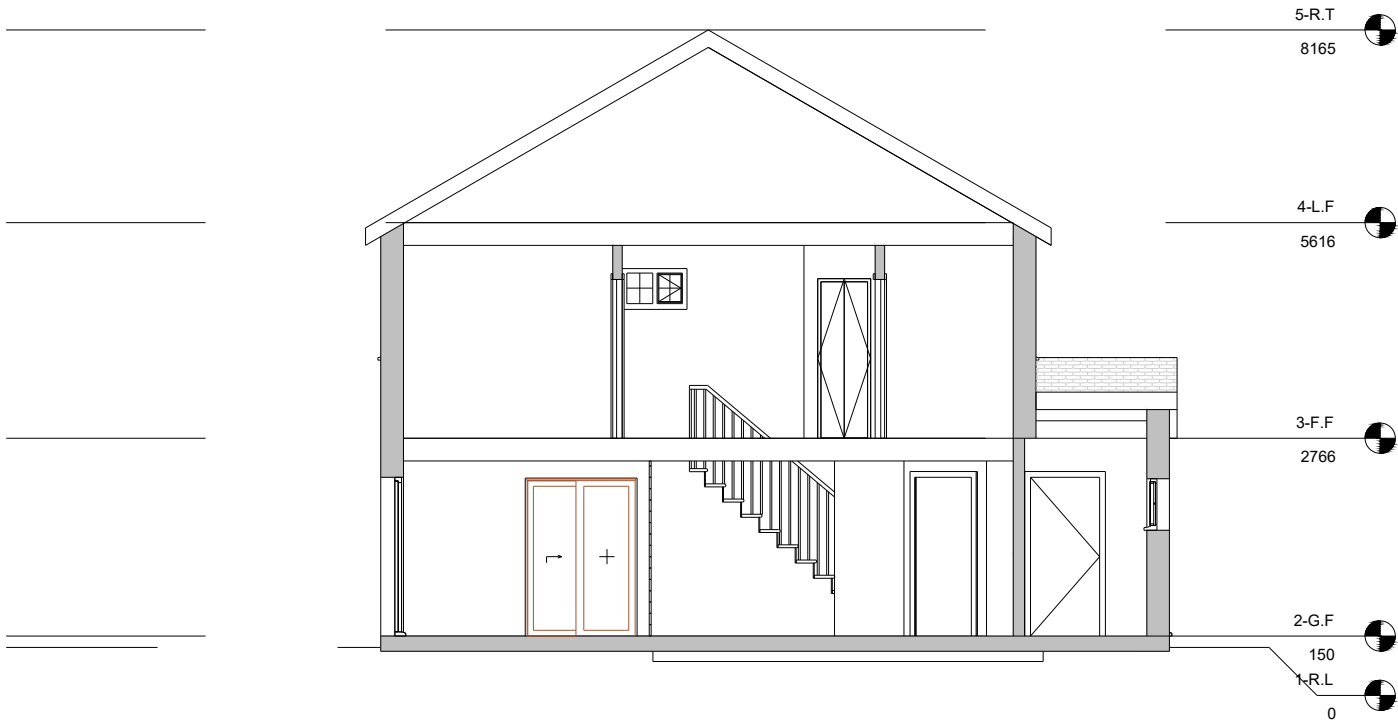

PROPOSED SECTION 1

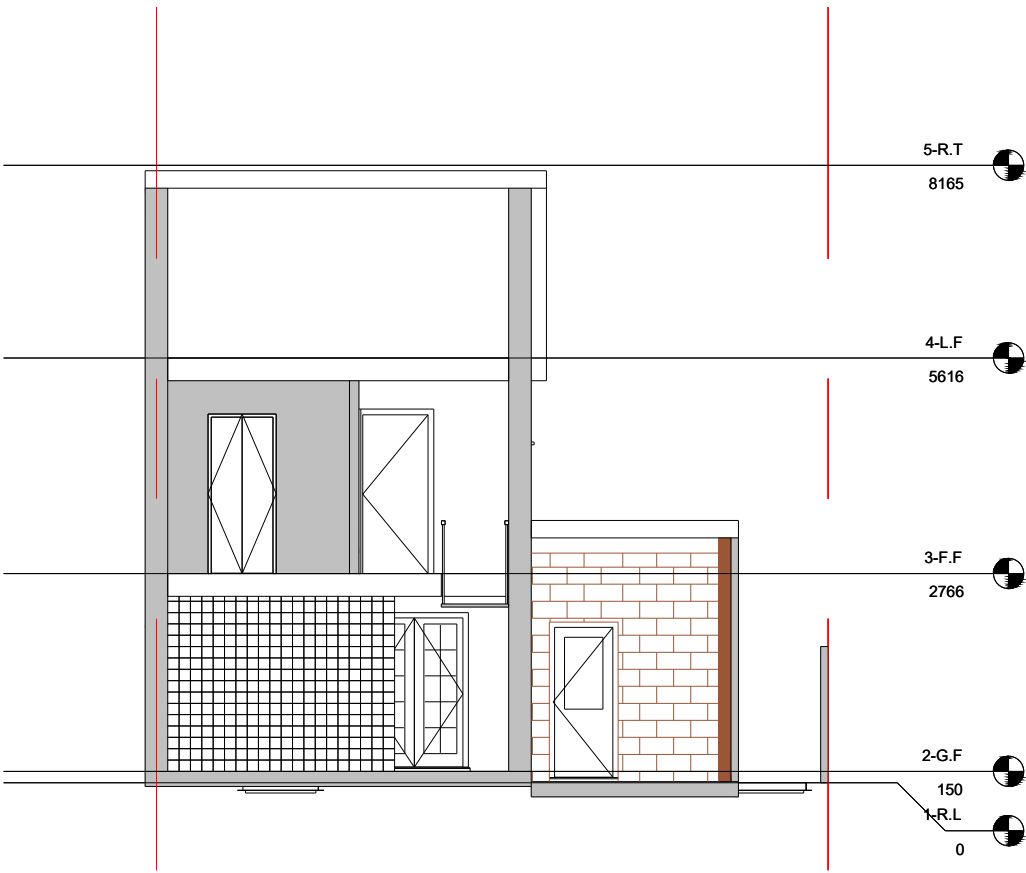

PROPOSED SECTION 2

 

SCALE 1:100 @ A3

© 2023 1 Stop Design & Build.
All dimensions to be checked on site by the contractor and such dimensions to be their responsibility. All construction works must comply with the relevant British Standards and Building Regulations requirements. Any drawing errors and omissions to be reported to 1 Stop Design & Build.

Client Name

P.S

Project Address

1, Miller Drive, Winnersh,
Wokingham RG41 5RP

Section

Garage Conversion &
Garage Extension

Stage

PLANNING

Drawing Title

PROPOSED ROOF PLAN

Drawing Status

For Approval

Revisions and Notes

EXISTING STRUCTURE

STRUCTURE TO BE DEMOLISHED

PROPOSED STRUCTURE

SHARED WALL

LEGEND

Project No. 2025-03-RG41

Drawing No. A-014

Revision 03

Scale at A3 1:100

Date 09/05/2025

Designed ES Checked FM

Drawn ES Approved FM




1 STOP DESIGN & BUILD
128 CITY ROAD LONDON,
EC1V 2NX, UK

Email: info@1stopdesignandbuild.co.uk

Web: www.1stopdesignandbuild.co.uk





Phone No.: 0208 0512780

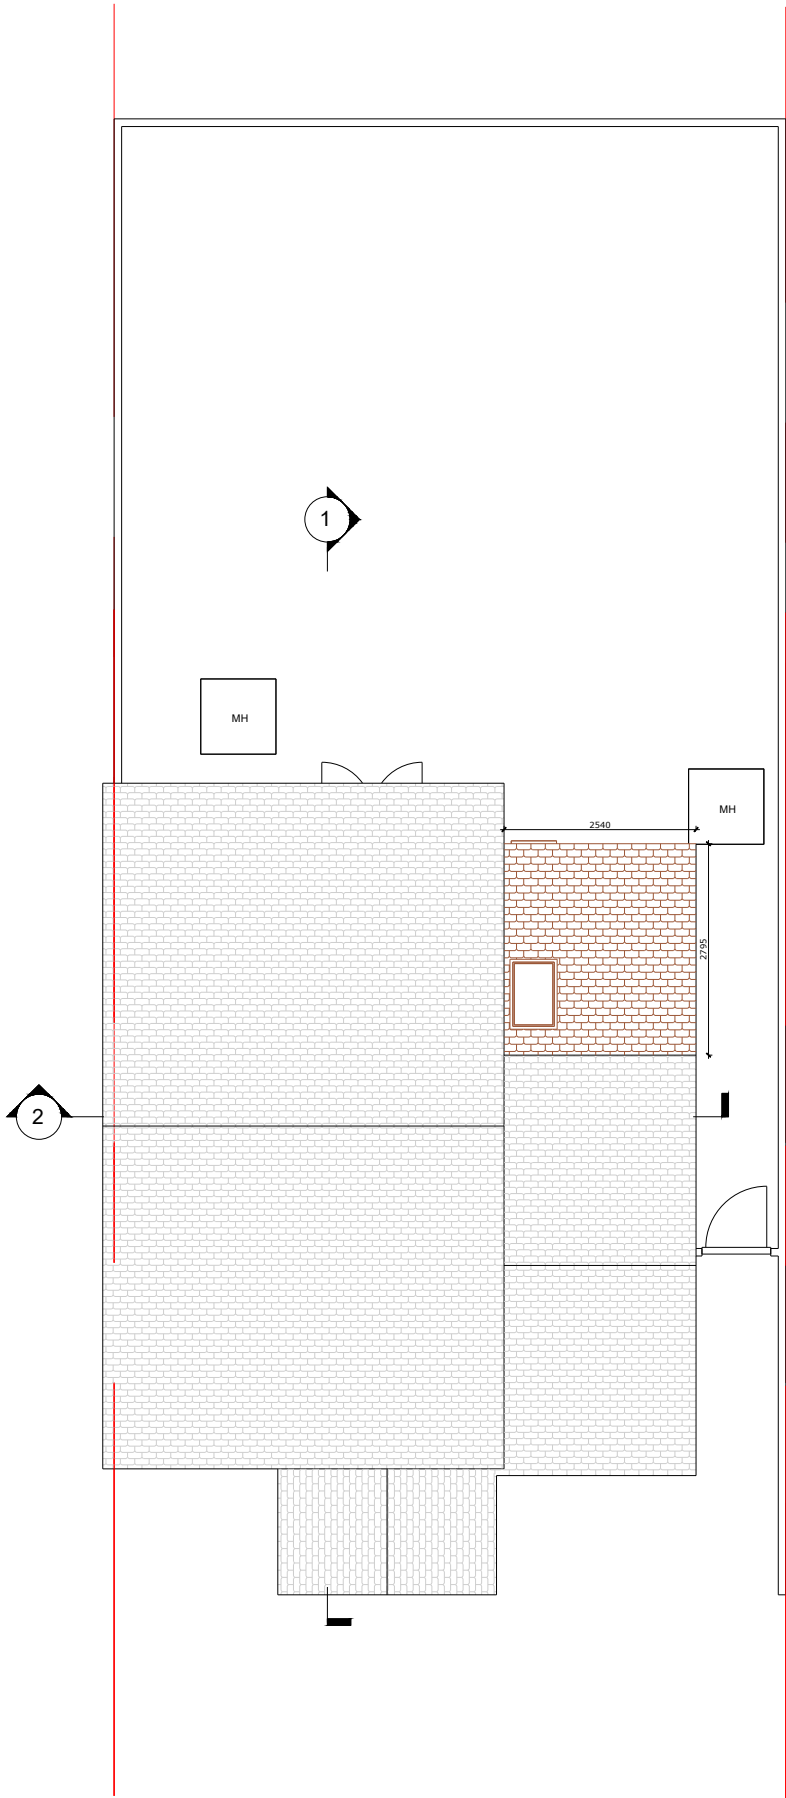

PROPOSED ROOF PLAN



SCALE 1:100 @ A3

 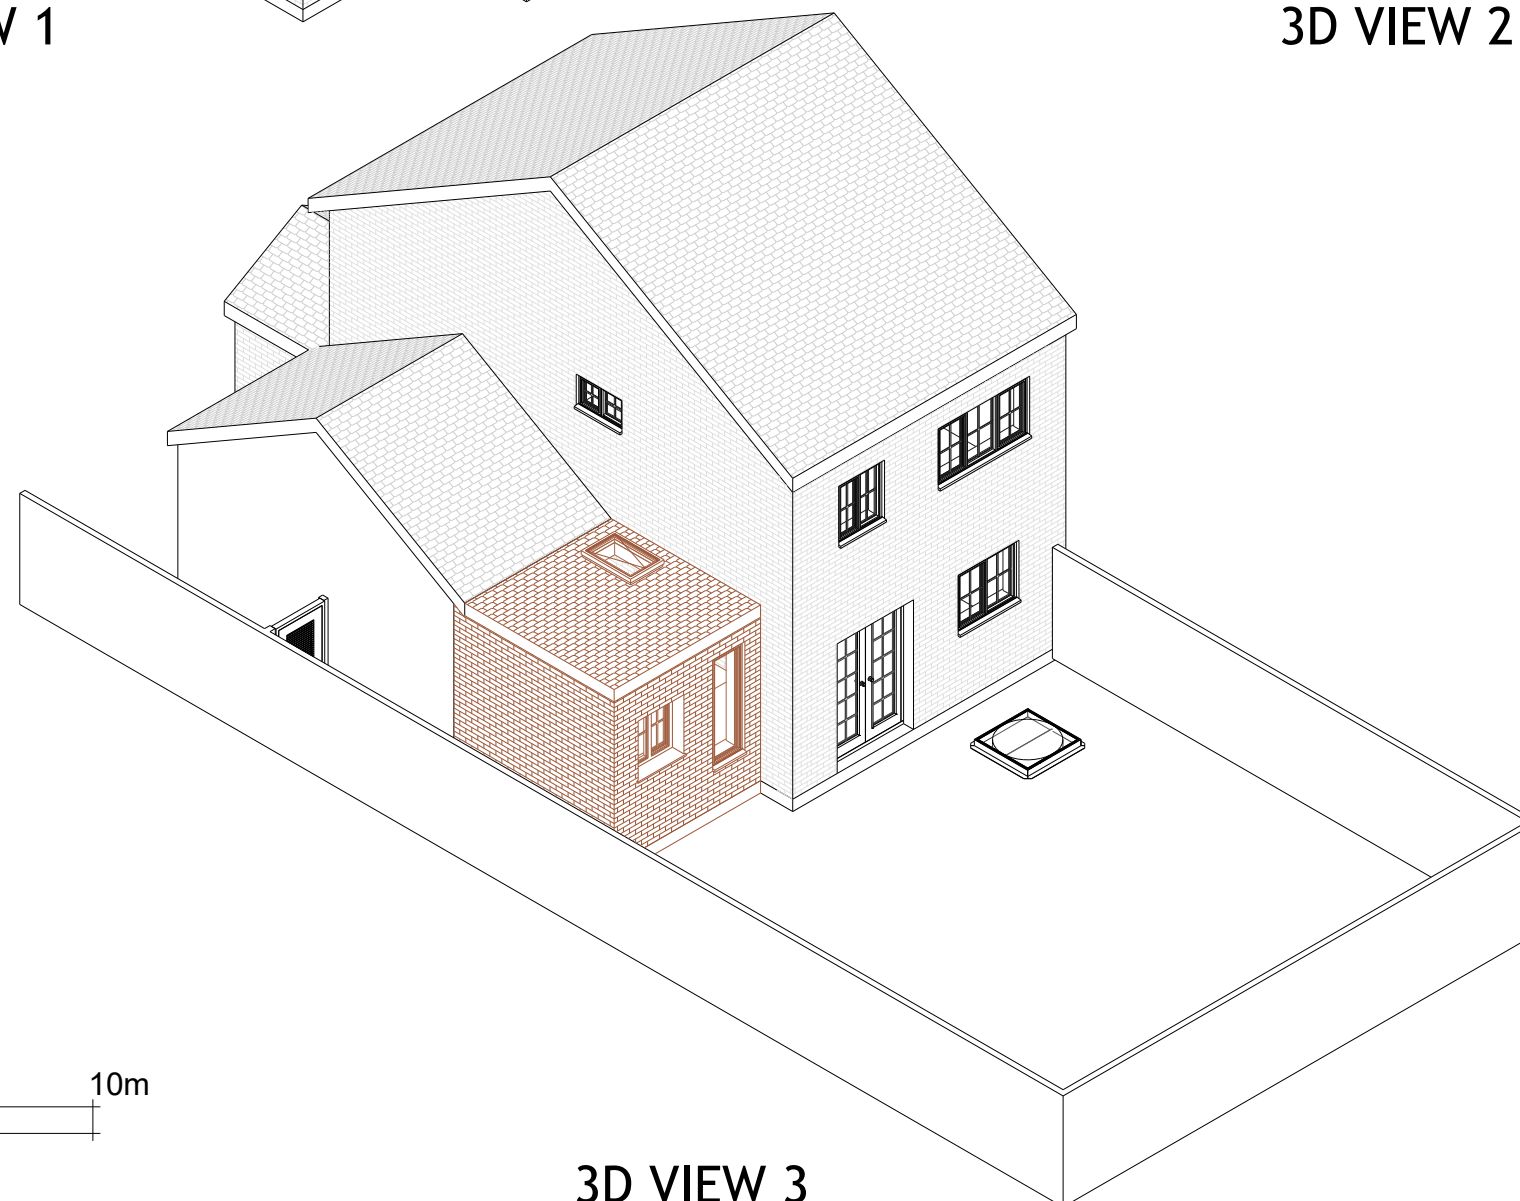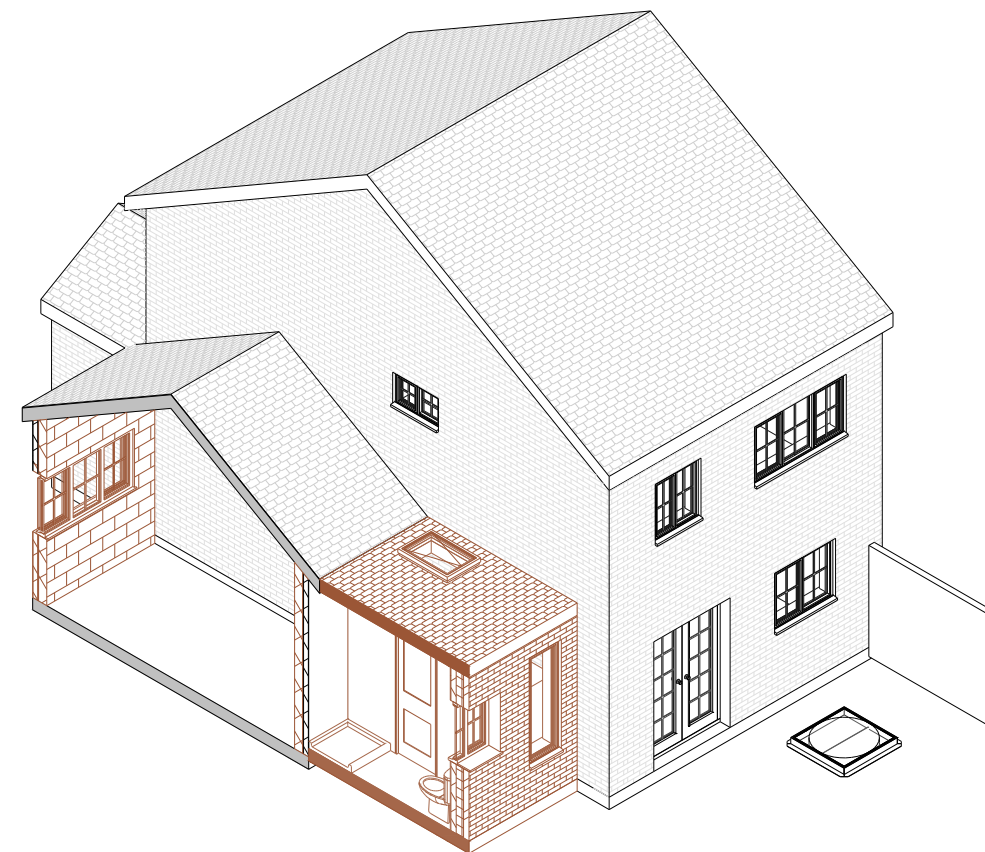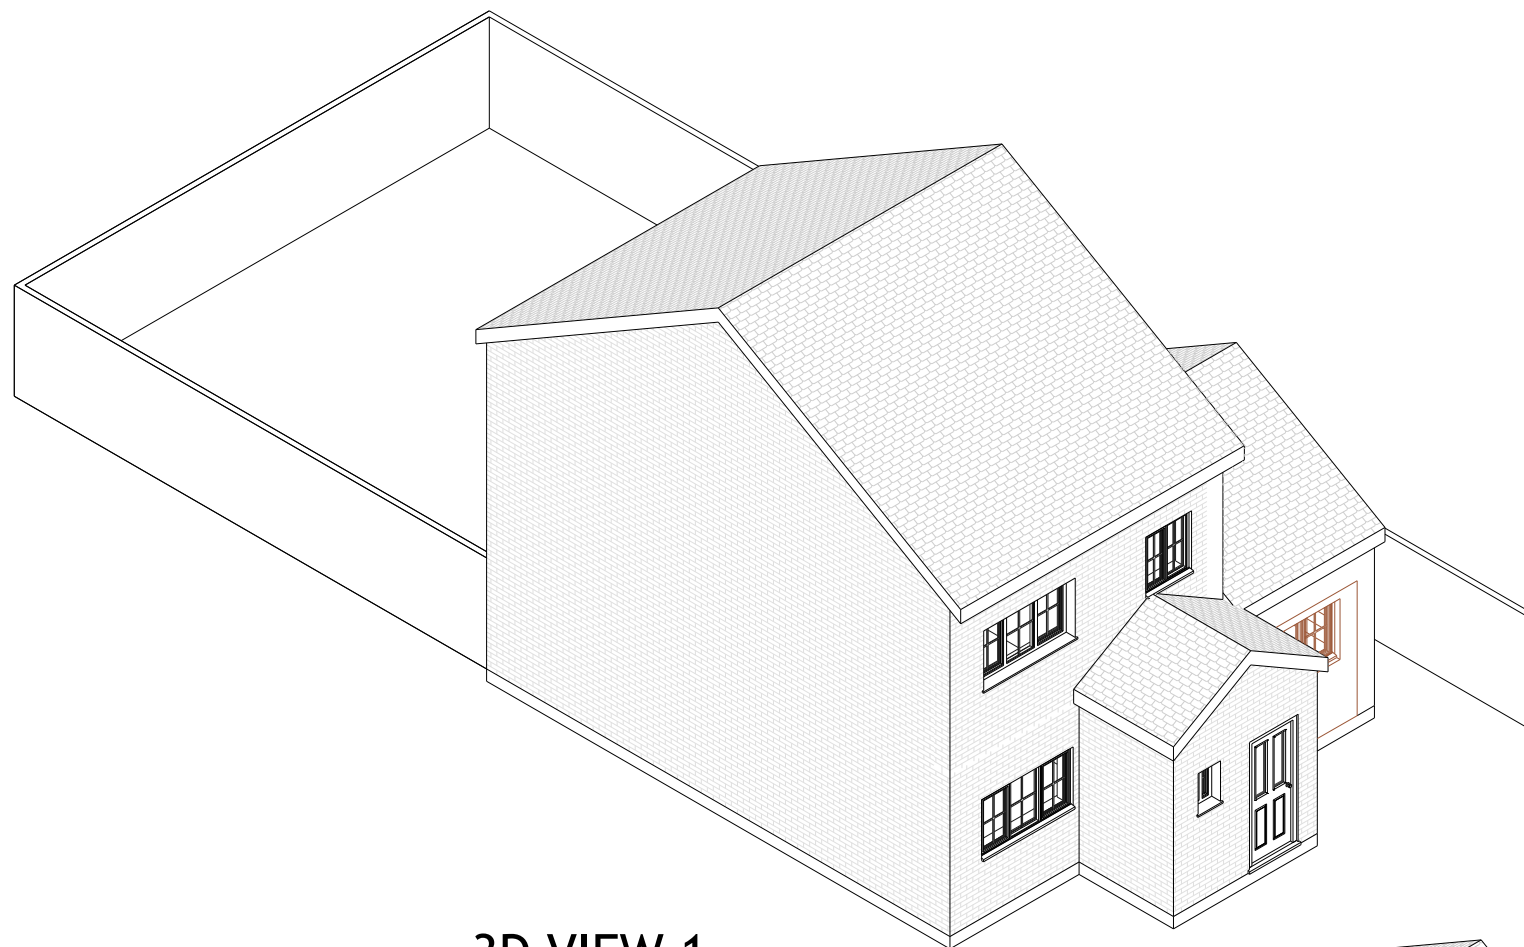

SCALE 1:100 @ A3

© 2023 1 Stop Design & Build.
All dimensions to be checked on site by the contractor and such dimensions to be their responsibility. All construction works must comply with the relevant British Standards and Building Regulations requirements. Any drawing errors and omissions to be reported to 1 Stop Design & Build.

Client Name

P.S

Project Address

1, Miller Drive, Winnersh,
Wokingham RG41 5RP

Section

Garage Conversion & Garage Extension

Stage

PLANNING

Drawing Title

PROPOSED 3D VIEWS

Drawing Status

For Approval

Revisions and Notes

EXISTING STRUCTURE

STRUCTURE TO BE DEMOLISHED



PROPOSED STRUCTURE

 SHARED WALL

LEGEND

Project No.	2025-03-RG41
-------------	--------------

Drawing No.	A-015
-------------	-------

Revision	03
----------	----

Scale at A3	1:100
-------------	-------

Date	09/05/2025
------	------------

Designed	ES	Checked	FM
----------	----	---------	----

Drawn	ES	Approved	FM
-------	----	----------	----



1 STOP DESIGN & BUILD
128 CITY ROAD LONDON,
EC1V 2NX, UK

Email: info@1stopdesignandbuild.co.uk

Web: www.1stopdesignandbuild.co.uk

Phone No.: 0208 0512780