



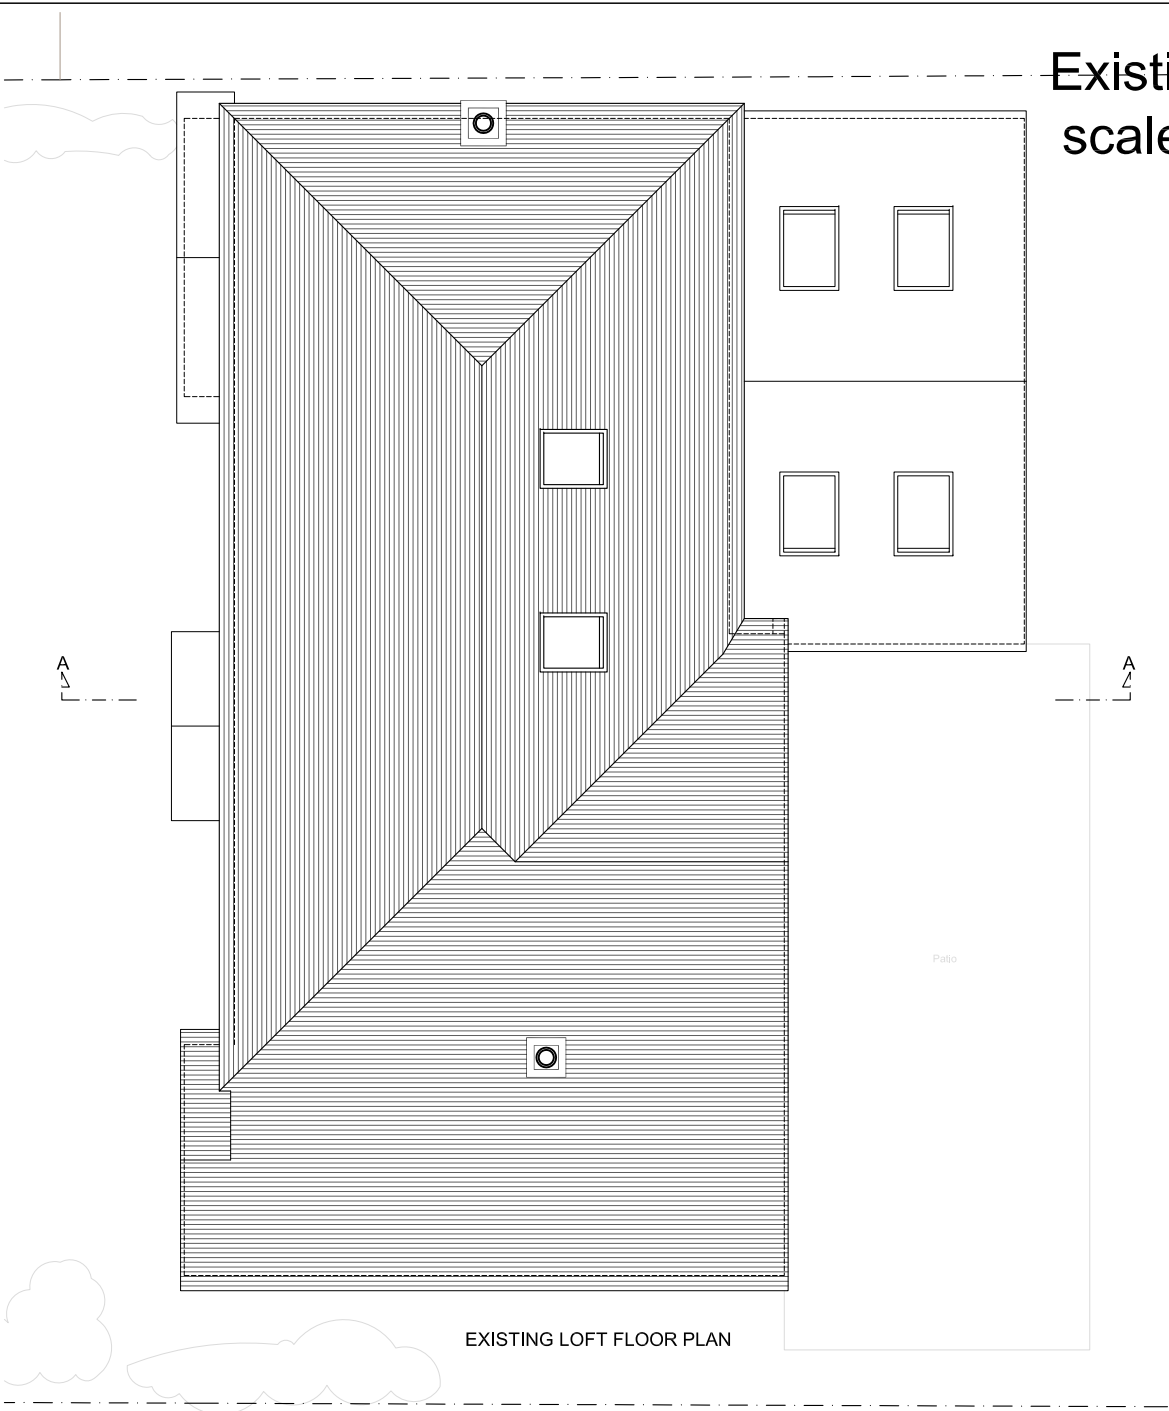

Existing Roof Plan
scale 1:100 @ A2

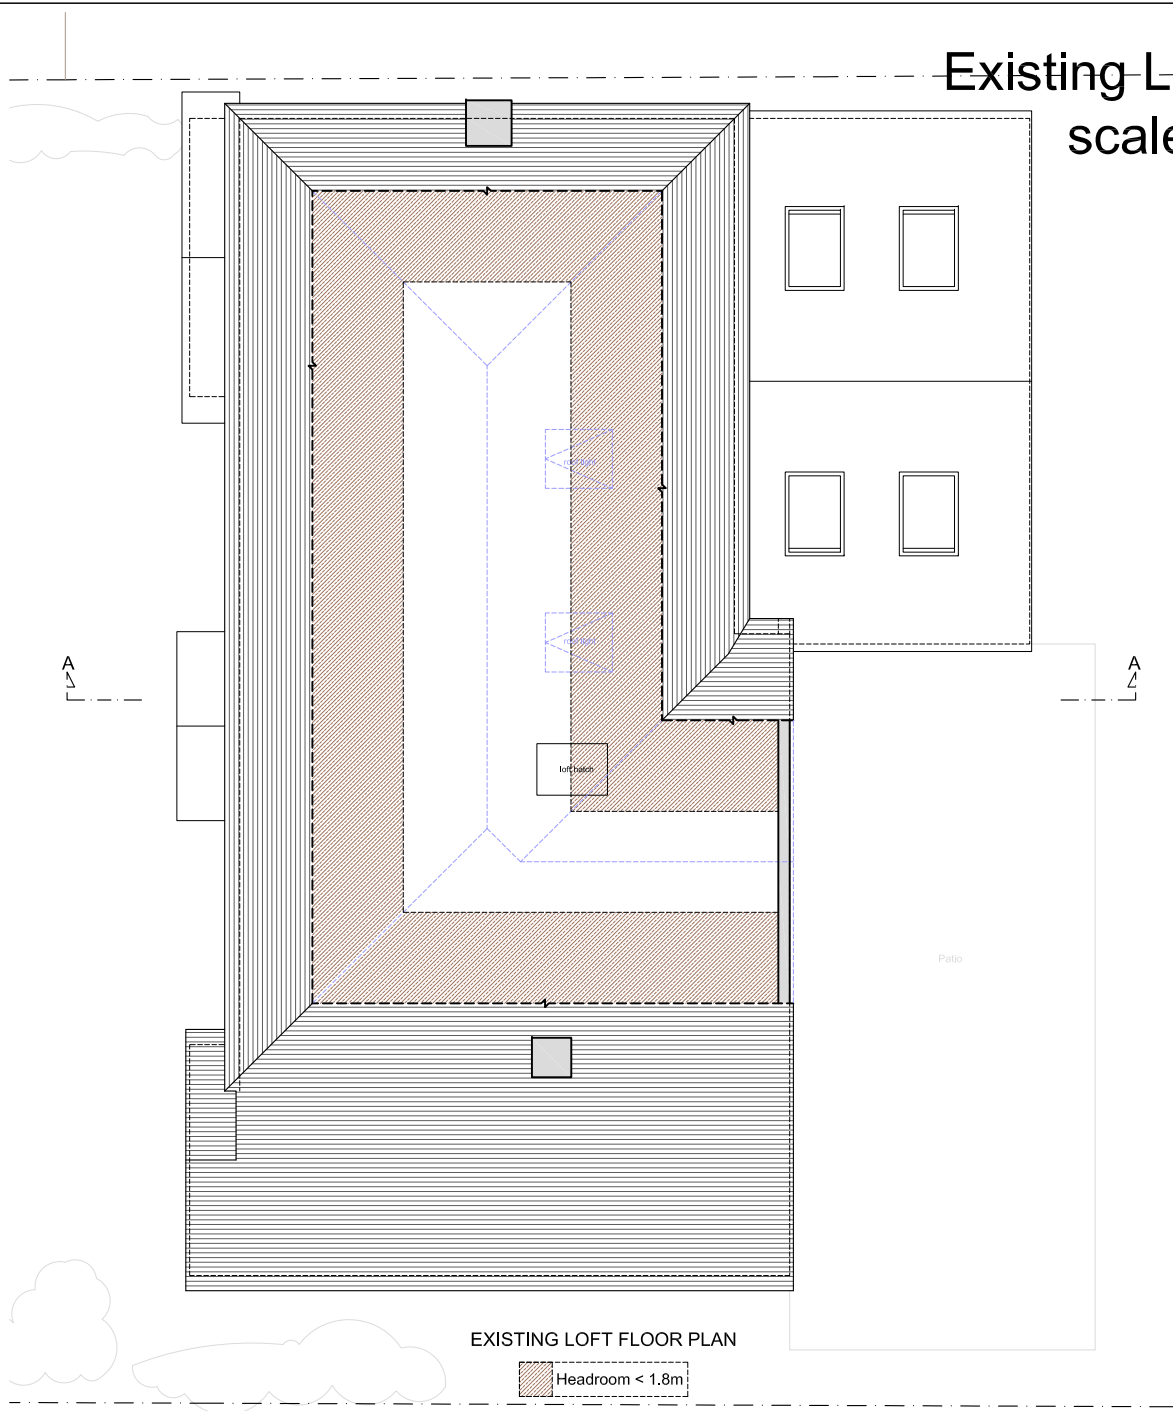

Existing Loft Floor Plan
scale 1:100 @ A2

Copyright © The Loft Room


This drawing which is the property of The Loft Room Ltd is the subject of Intellectual Property Rights including copyright and design right and shall not be reproduced, copied, loaned or submitted to any other party without the written consent of The Loft Room Ltd.

Any discrepancies to be reported to The Loft Room Ltd prior to setting out or ordering of any materials.


Notes:

- All new materials to match existing.
- All new side windows to be obscure-glazed and fixed shut up to 1.7m above internal floor level.
- All roof lights should not project by more than 150mm above the roof slope.
- No part of the proposed development should be higher than the original ridge level.
- Proposed staircase is shown as a guide. Exact layout and dimensions is to be confirmed by the staircase company and the Building Control on site.
- New casement window sizes to be confirmed with client on site.
- Plans may change after Contract is Signed subject to Final Design and Specific Structural Engineer Specifications.
- The Contractor should check all dimensions on site prior to ordering materials or fitting any steel beams/timber joists.
- Exact position and size of all chimney stacks/breasts to be confirmed on site prior to ordering materials. In case the proposed structure is affected, the Contractor should report back to the Engineer or Architect.


General Notes on Layout and Furniture:
Please note furniture, beds, kitchens and cupboard shown are for illustration purposes only and are Not Included in the Contract UNLESS PREVIOUSLY AGREED and/or OTHERWISE SPECIFIED on plans.

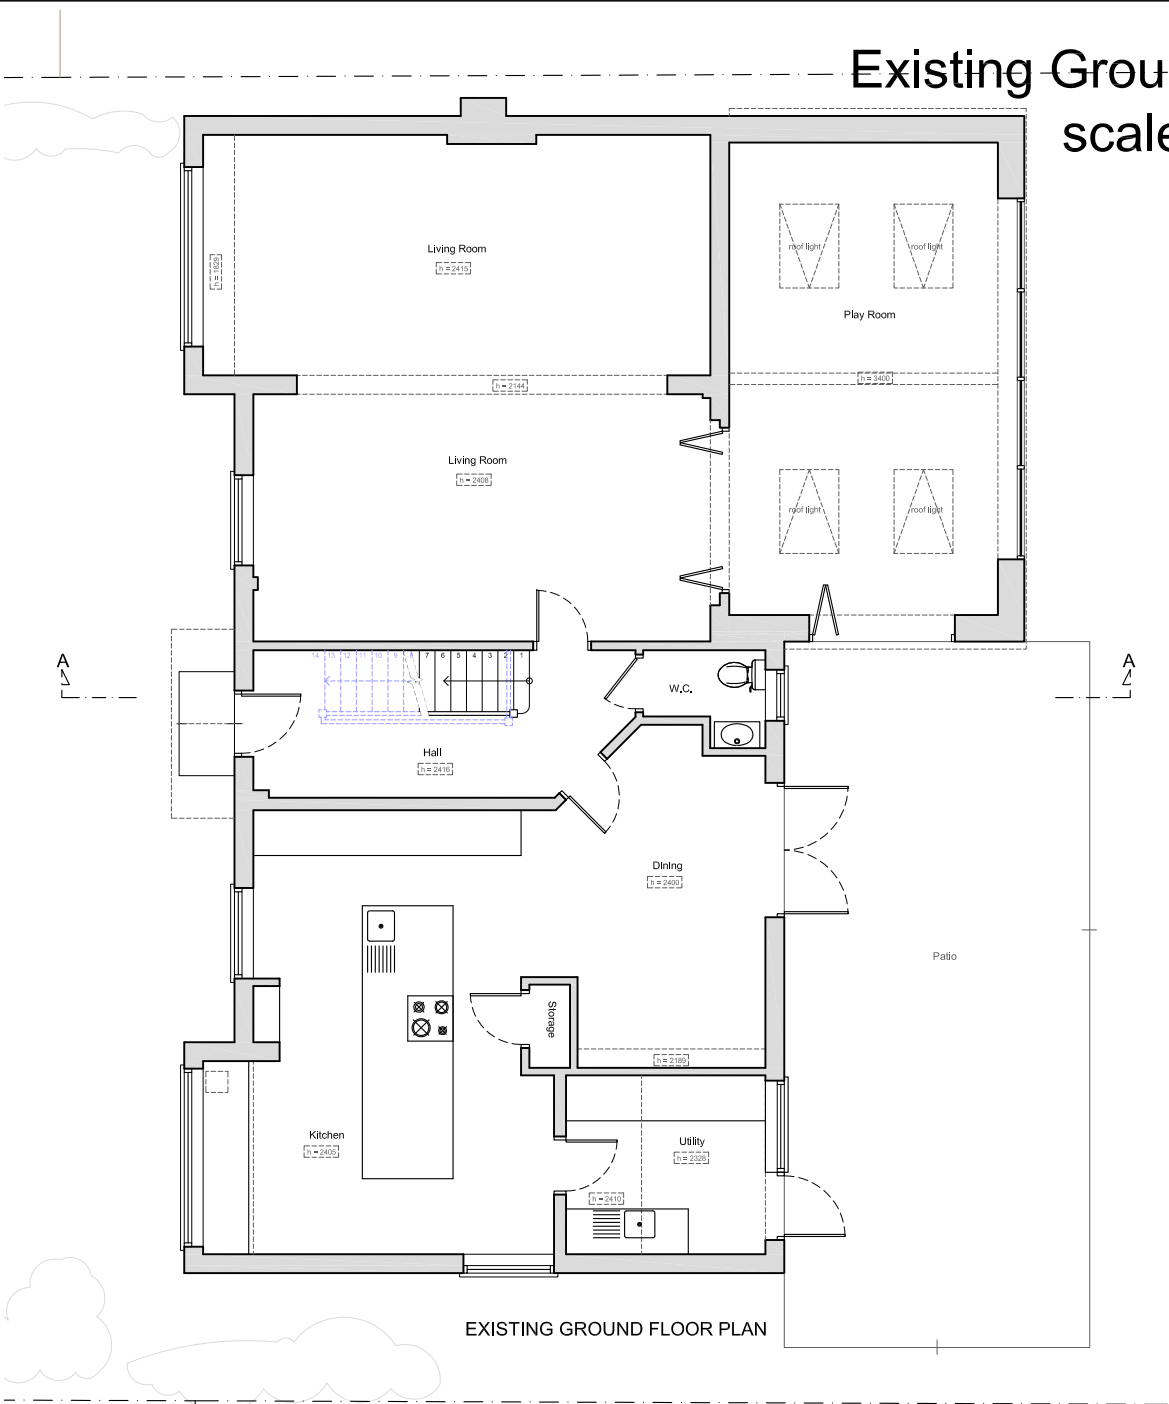

Existing Ground Floor Plan
scale 1:100 @ A2

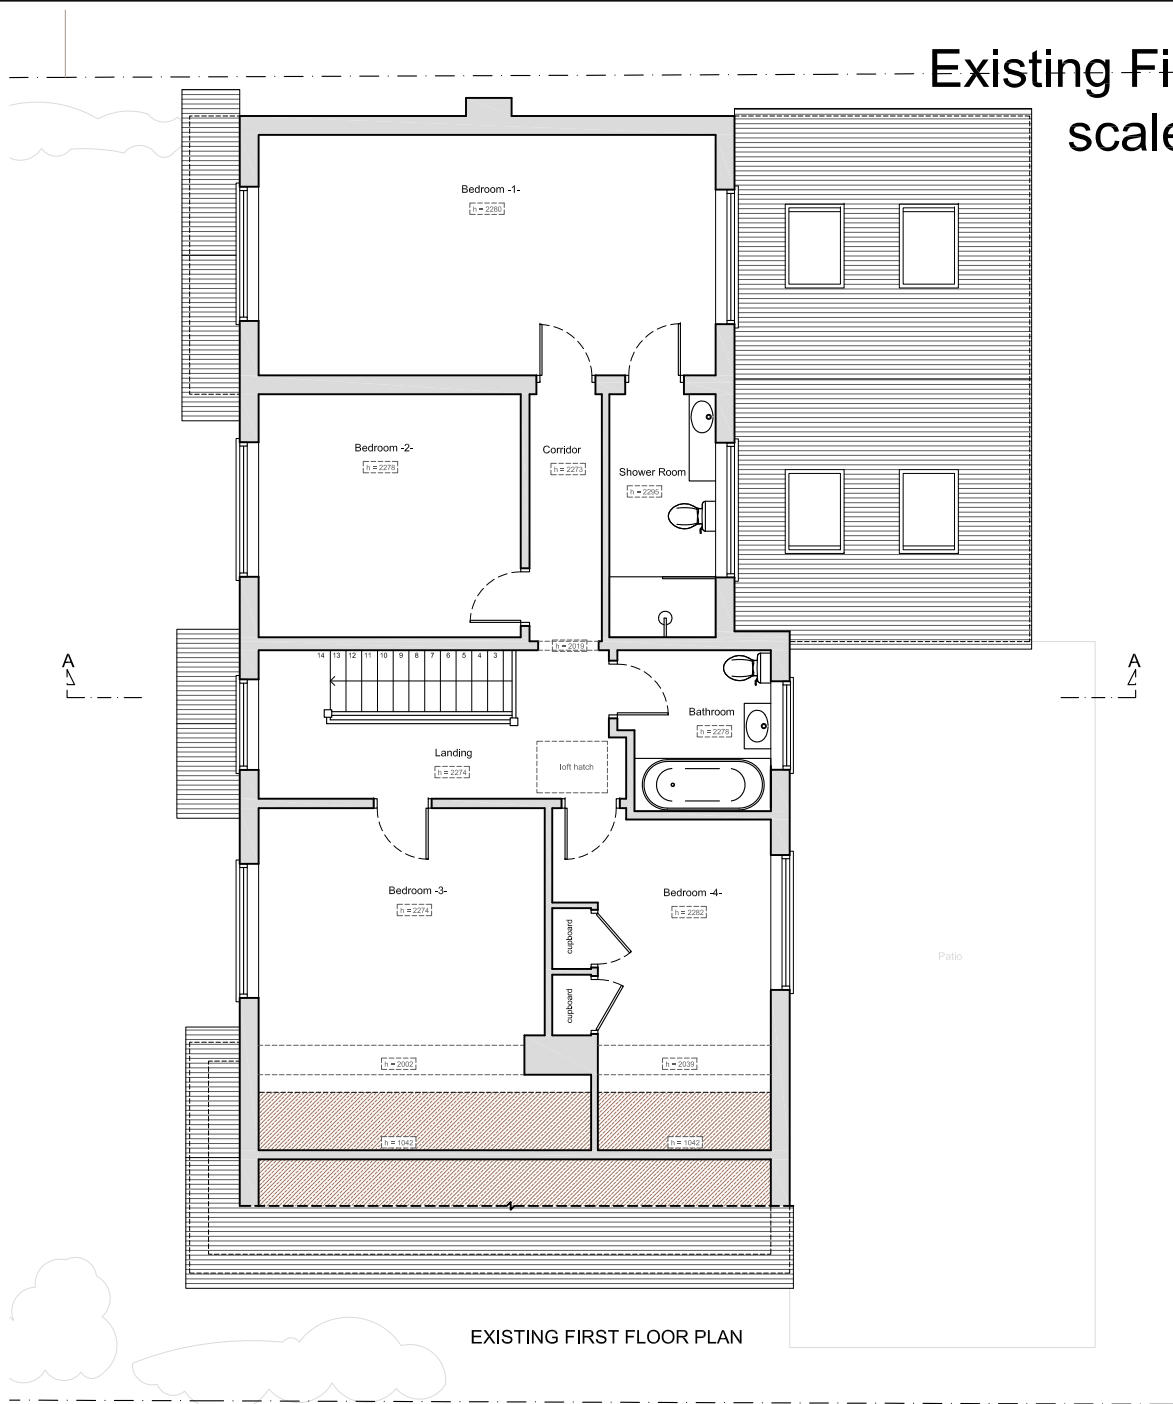

Existing First Floor Plan
scale 1:100 @ A2

 

Project

REAR DORMER LOFT CONVERSION AT
111 WARGRAVE ROAD
TWYFORD
RG10 9PE

Client
Kerry & Duncan Hood
111 WARGRAVE ROAD
TWYFORD
RG10 9PE

Drawing Title
EXISTING FLOOR PLANS

Scale	Drawn	Checked	Authorised
1:100@A2	—	—	—
	1st May 2025	—	—

Drawing Number	Rev
LR_25_111WARGRAVEROAD_01	E

Existing Front & Side Elevation -A- _ scale 1:100 @ A2



EXISTING FRONT ELEVATION



EXISTING SIDE ELEVATION -A-

Copyright © The Loft Room

This drawing which is the property of The Loft Room Ltd is the subject of Intellectual Property Rights including copyright and design right and shall not be reproduced, copied, loaned or submitted to any other party without the written consent of The Loft Room Ltd.

Any discrepancies to be reported to The Loft Room Ltd prior to setting out or ordering of any materials.

Notes:

- All new materials to match existing.
- All new side windows to be obscure-glazed and fixed shut up to 1.7m above internal floor level.
- All roof lights should not project by more than 150mm above the roof slope.
- No part of the proposed development should be higher than the original ridge level.
- Proposed staircase is shown as a guide. Exact layout and dimensions is to be confirmed by the staircase company and the Building Control on site.
- New casement window sizes to be confirmed with client on site.
- Plans may change after Contract is Signed subject to Final Design and Specific Structural Engineer Specifications.
- The Contractor should check all dimensions on site prior to ordering materials or fitting any steel beams/timber joists.
- Exact position and size of all chimney stacks/breasts to be confirmed on site prior to ordering materials. In case the proposed structure is affected, the Contractor should report back to the Engineer or Architect.
- General Notes on Layout and Furniture:**
Please note furniture, beds, kitchens and cupboard shown are **for illustration purposes only** and are **Not Included** in the Contract **UNLESS PREVIOUSLY AGREED** and/or OTHERWISE SPECIFIED on plans.

Existing Rear & Side Elevation -B- _ scale 1:100 @ A2



EXISTING REAR ELEVATION



EXISTING SIDE ELEVATION -B-

0 1m 2m 3m 4m 5m

Scale Bar @1:100

0 1m 2m 3m

Scale Bar @1:50



Project

REAR DORMER LOFT CONVERSION AT
111 WARGRAVE ROAD
TWYFORD
RG10 9PE

Client





Kerry & Duncan Hood
111 WARGRAVE ROAD
TWYFORD
RG10 9PE

Drawing Title

EXISTING ELEVATIONS

Scale	Drawn	Checked	Authorised
1:100@A2	—	—	—
	1st May 2025	—	—

Drawing Number	Rev
LR_25_111WARGRAVEROAD_02	E

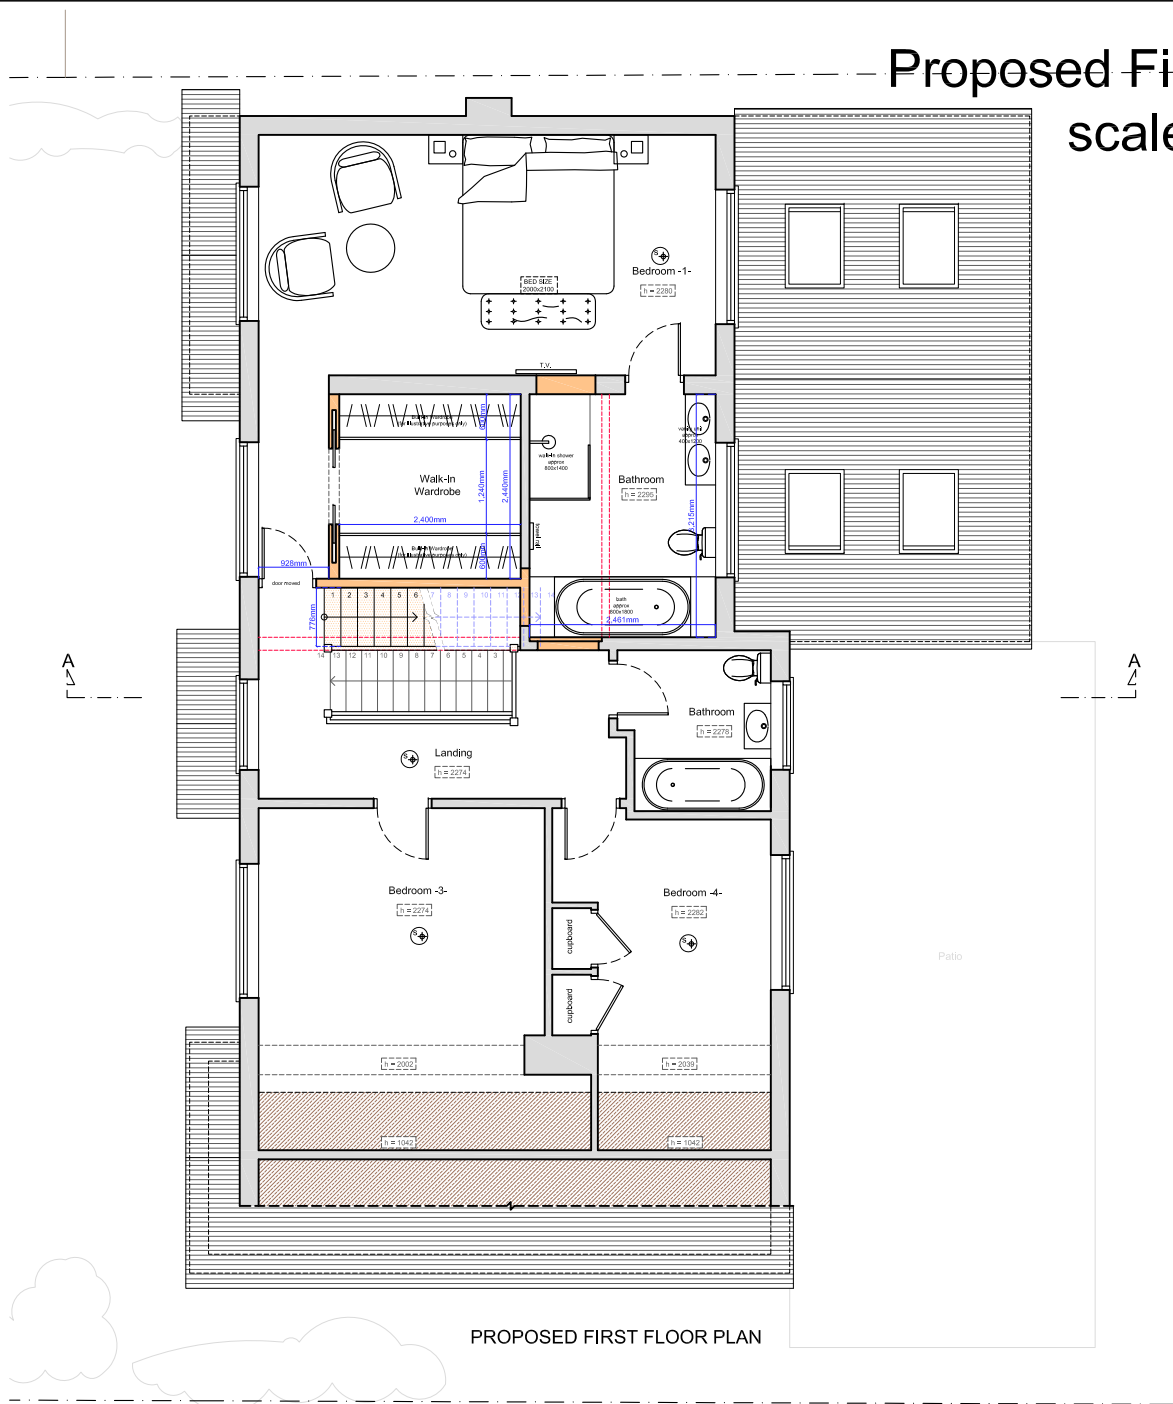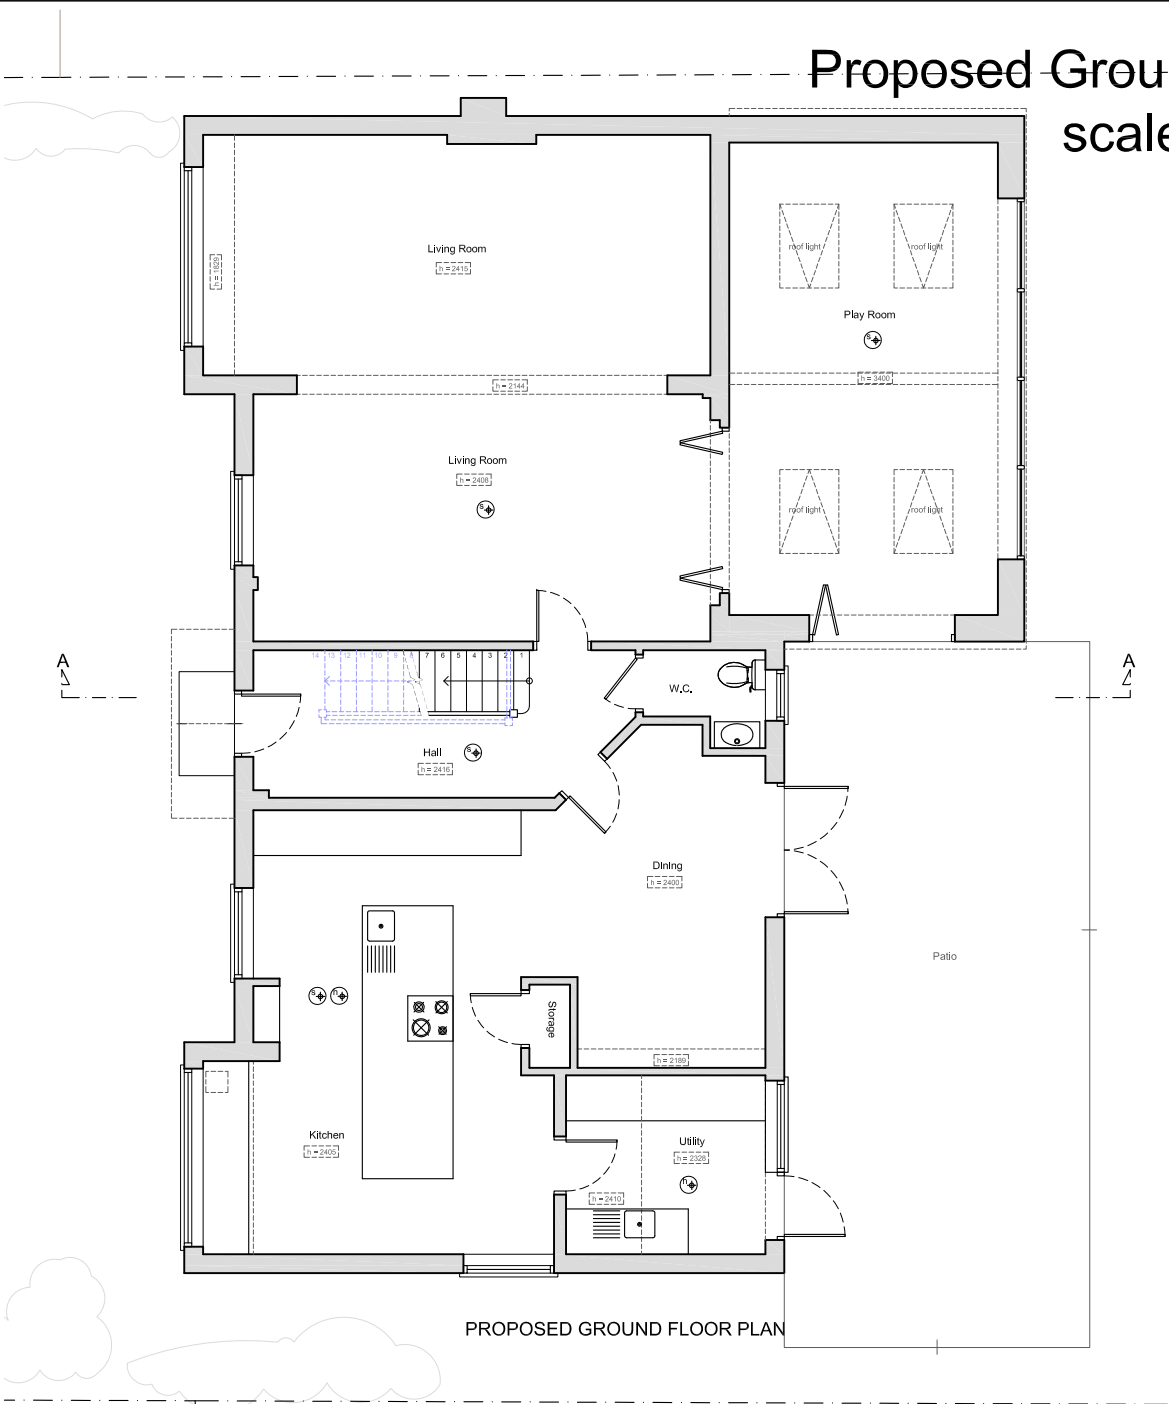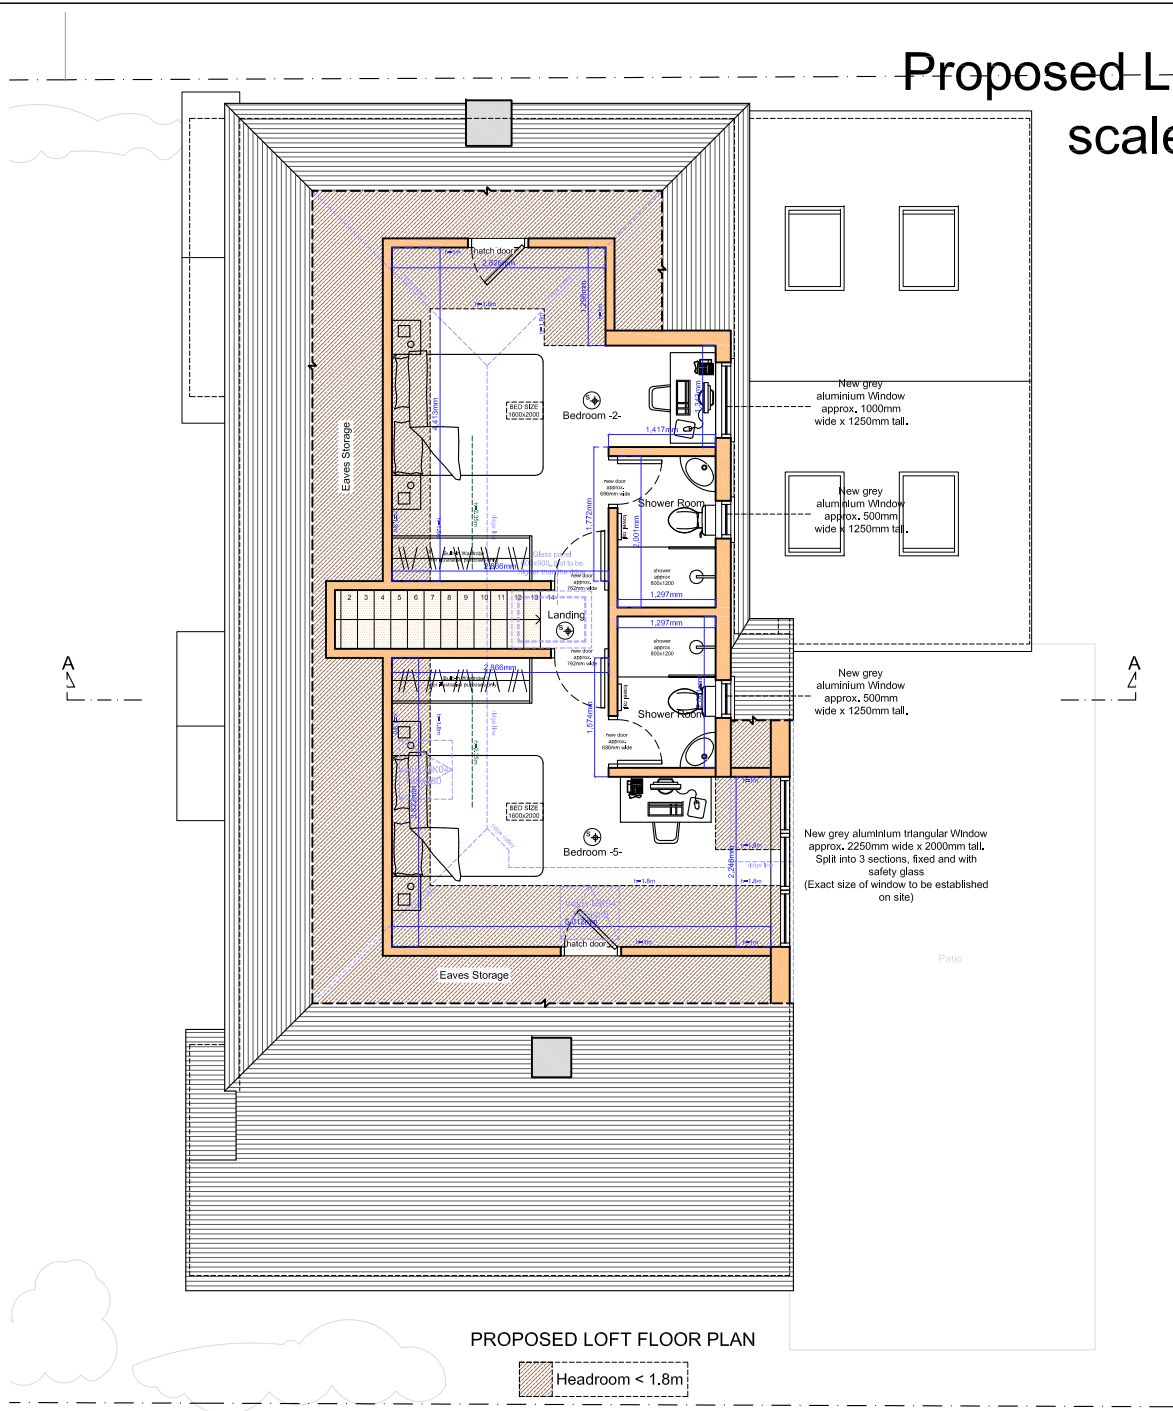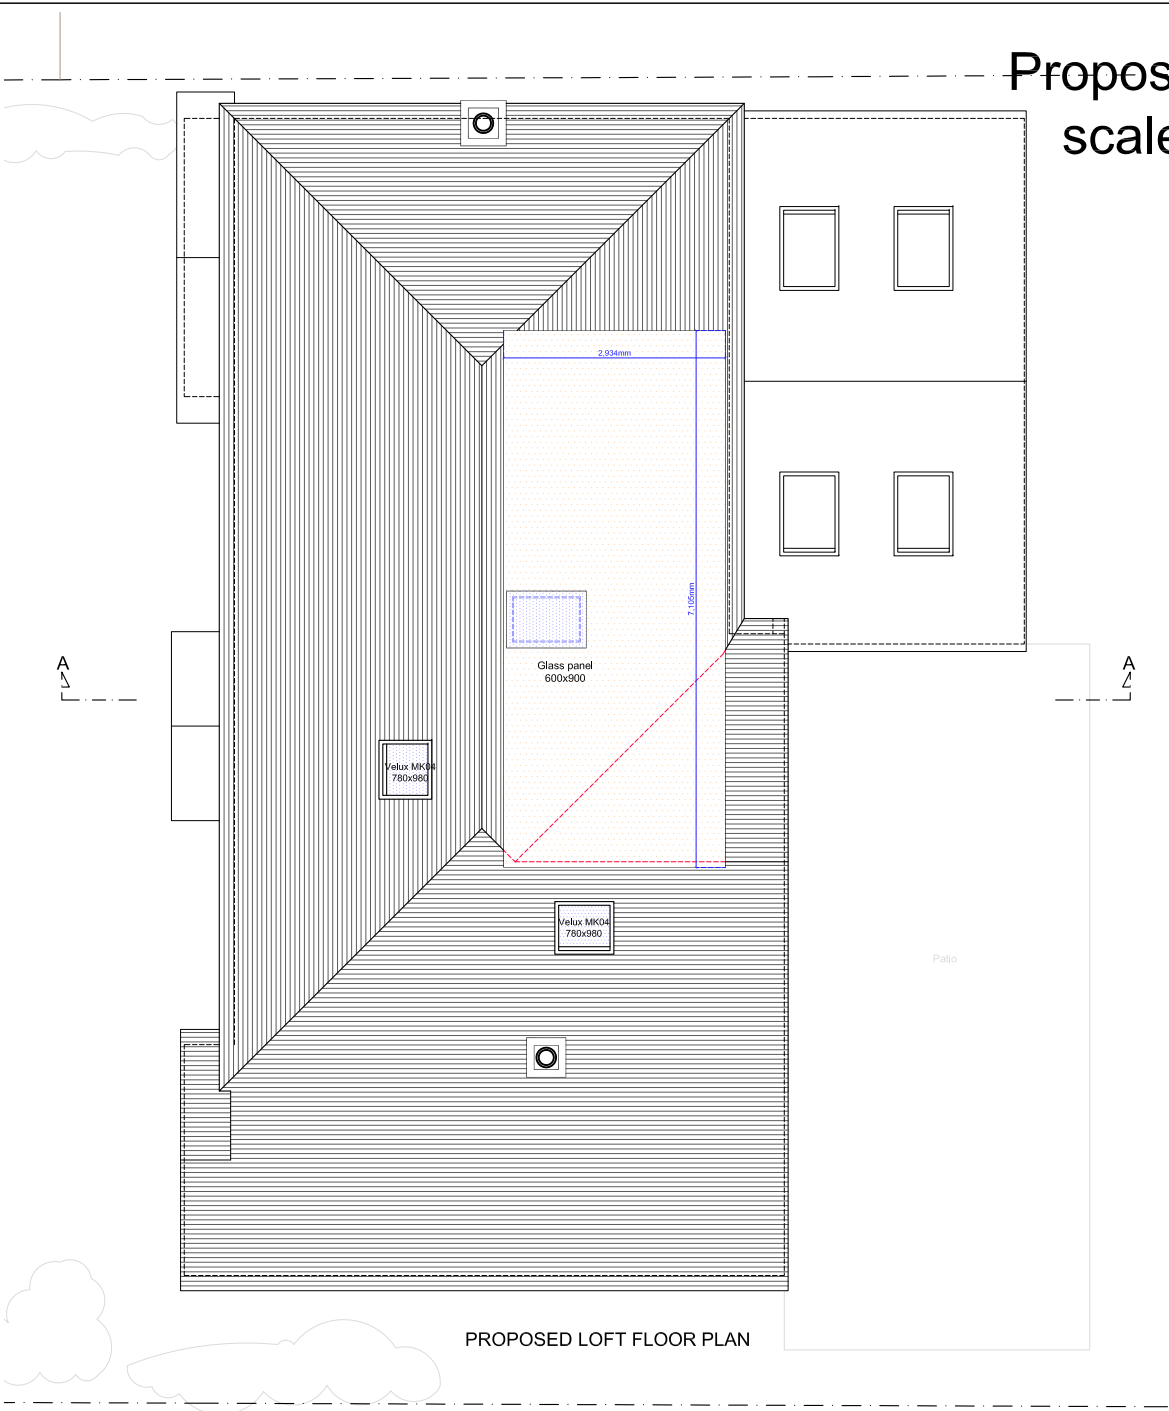

Copyright © The Loft Room

This drawing which is the property of The Loft Room Ltd is the subject of Intellectual Property Rights including copyright and design right and shall not be reproduced, copied, loaned or submitted to any other party without the written consent of The Loft Room Ltd.

Any discrepancies to be reported to The Loft Room Ltd prior to setting out or ordering of any materials.

Notes:

All new materials to match existing.

All new side windows to be obscure-glazed and fixed shut up to 1.7m above internal floor level.

All roof lights should not project by more than 150mm above the roof slope.

No part of the proposed development should be higher than the original ridge level.

Proposed staircase is shown as a guide. Exact layout and dimensions is to be confirmed by the staircase company and the Building Control on site.

New casement window sizes to be confirmed with client on site.


Plans may change after Contract is Signed subject to Final Design and Specific Structural Engineer Specifications.

The Contractor should check all dimensions on site prior to ordering materials or fitting any steel beams/timber joists.

Exact position and size of all chimney stacks/breasts to be confirmed on site prior to ordering materials. In case the proposed structure is affected, the Contractor should report back to the Engineer or Architect.

General Notes on Layout and Furniture:

Please note furniture, beds, kitchens and cupboard shown are **for illustration purposes only** and are **Not Included** in the Contract **UNLESS PREVIOUSLY AGREED** and/or OTHERWISE SPECIFIED on plans.

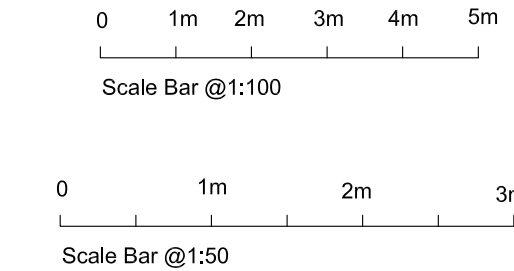

Project

REAR DORMER LOFT CONVERSION AT
111 WARGRAVE ROAD
TWYFORD
RG10 9PE

Client
Kerry & Duncan Hood
111 WARGRAVE ROAD
TWYFORD
RG10 9PE

Drawing Title
PROPOSED FLOOR PLANS


Scale	Drawn	Checked	Authorised
1:100@A2	—	—	—
	1st May 2025	—	—

Drawing Number	Rev
LR_25_111WARGRAVEROAD_03	E

Proposed Front & Side Elevation -A- _ scale 1:100 @ A2



PROPOSED FRONT ELEVATION

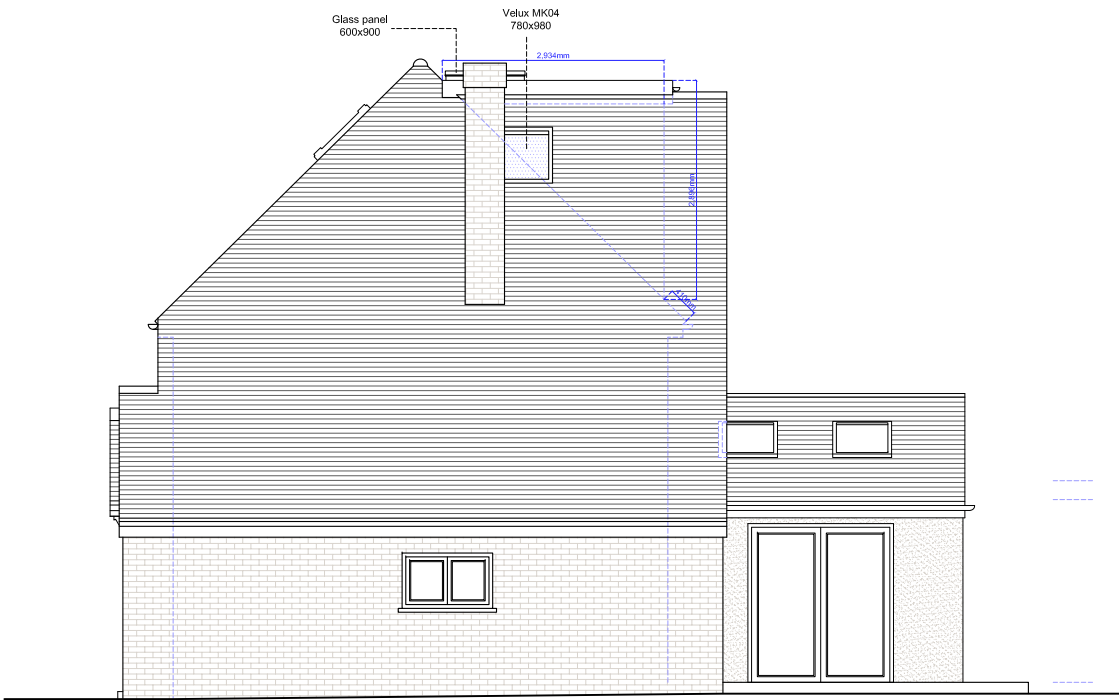

PROPOSED SIDE ELEVATION -A-

Copyright © The Loft Room

This drawing which is the property of The Loft Room Ltd is the subject of Intellectual Property Rights including copyright and design right and shall not be reproduced, copied, loaned or submitted to any other party without the written consent of The Loft Room Ltd.

Any discrepancies to be reported to The Loft Room Ltd prior to setting out or ordering of any materials.

Notes:

All new materials to match existing.

All new side windows to be obscure-glazed and fixed shut up to 1.7m above internal floor level.

All roof lights should not project by more than 150mm above the roof slope.

No part of the proposed development should be higher than the original ridge level.

Proposed staircase is shown as a guide. Exact layout and dimensions is to be confirmed by the staircase company and the Building Control on site.

New casement window sizes to be confirmed with client on site.

Plans may change after Contract is Signed subject to Final Design and Specific Structural Engineer Specifications.

The Contractor should check all dimensions on site prior to ordering materials or fitting any steel beams/timber joists.

Exact position and size of all chimney stacks/breasts to be confirmed on site prior to ordering materials. In case the proposed structure is affected, the Contractor should report back to the Engineer or Architect.


General Notes on Layout and Furniture:

Please note furniture, beds, kitchens and cupboard shown are for illustration purposes only and are Not Included in the Contract UNLESS PREVIOUSLY AGREED and/or OTHERWISE SPECIFIED on plans.

Proposed Rear & Side Elevation -B- _ scale 1:100 @ A2



PROPOSED REAR ELEVATION

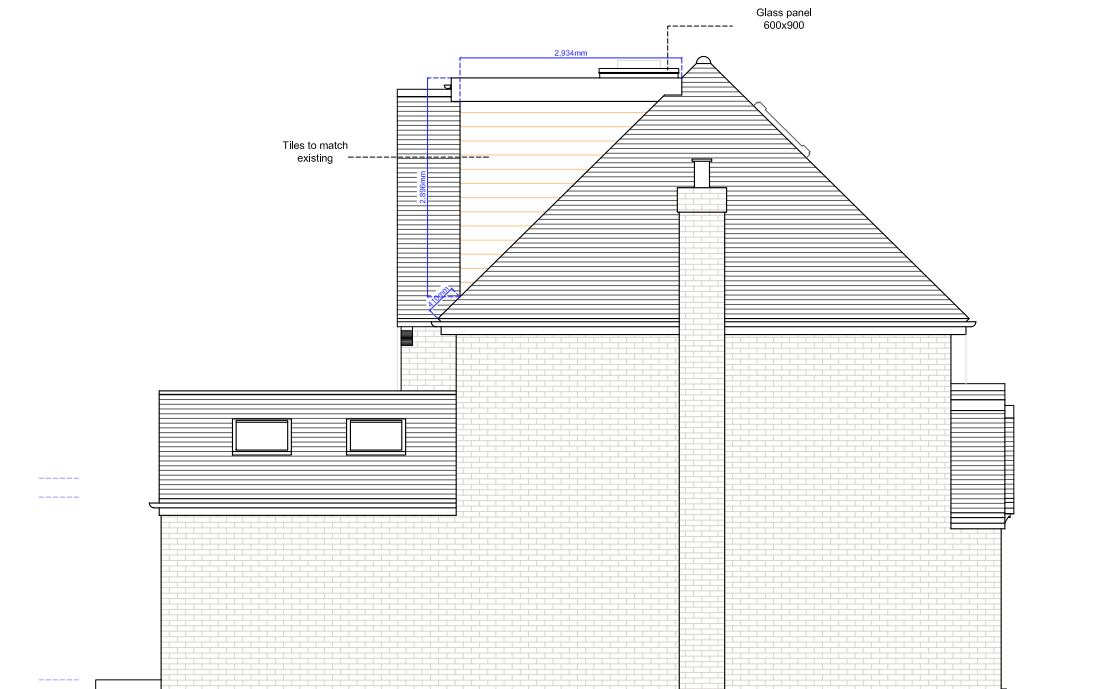

PROPOSED SIDE ELEVATION -B-

0 1m 2m 3m 4m 5m

Scale Bar @1:100

0 1m 2m 3m

Scale Bar @1:50



Email: info@the-loftroom.com Web: www.the-loftroom.co.uk

Registered Office: Causeway House, 13 The Causeway, Teddington, TW11 0JR

Project

REAR DORMER LOFT CONVERSION AT
111 WARGRAVE ROAD
TWYFORD
RG10 9PE

Client

Kerry & Duncan Hood
111 WARGRAVE ROAD
TWYFORD
RG10 9PE


Drawing Title

PROPOSED ELEVATIONS

Scale	Drawn	Checked	Authorised
1:100@A2	—	—	—
	1st May 2025	—	—


Drawing Number	Rev
LR_25_111WARGRAVEROAD_03	E

Existing Section A-A _ scale 1:50 @ A2

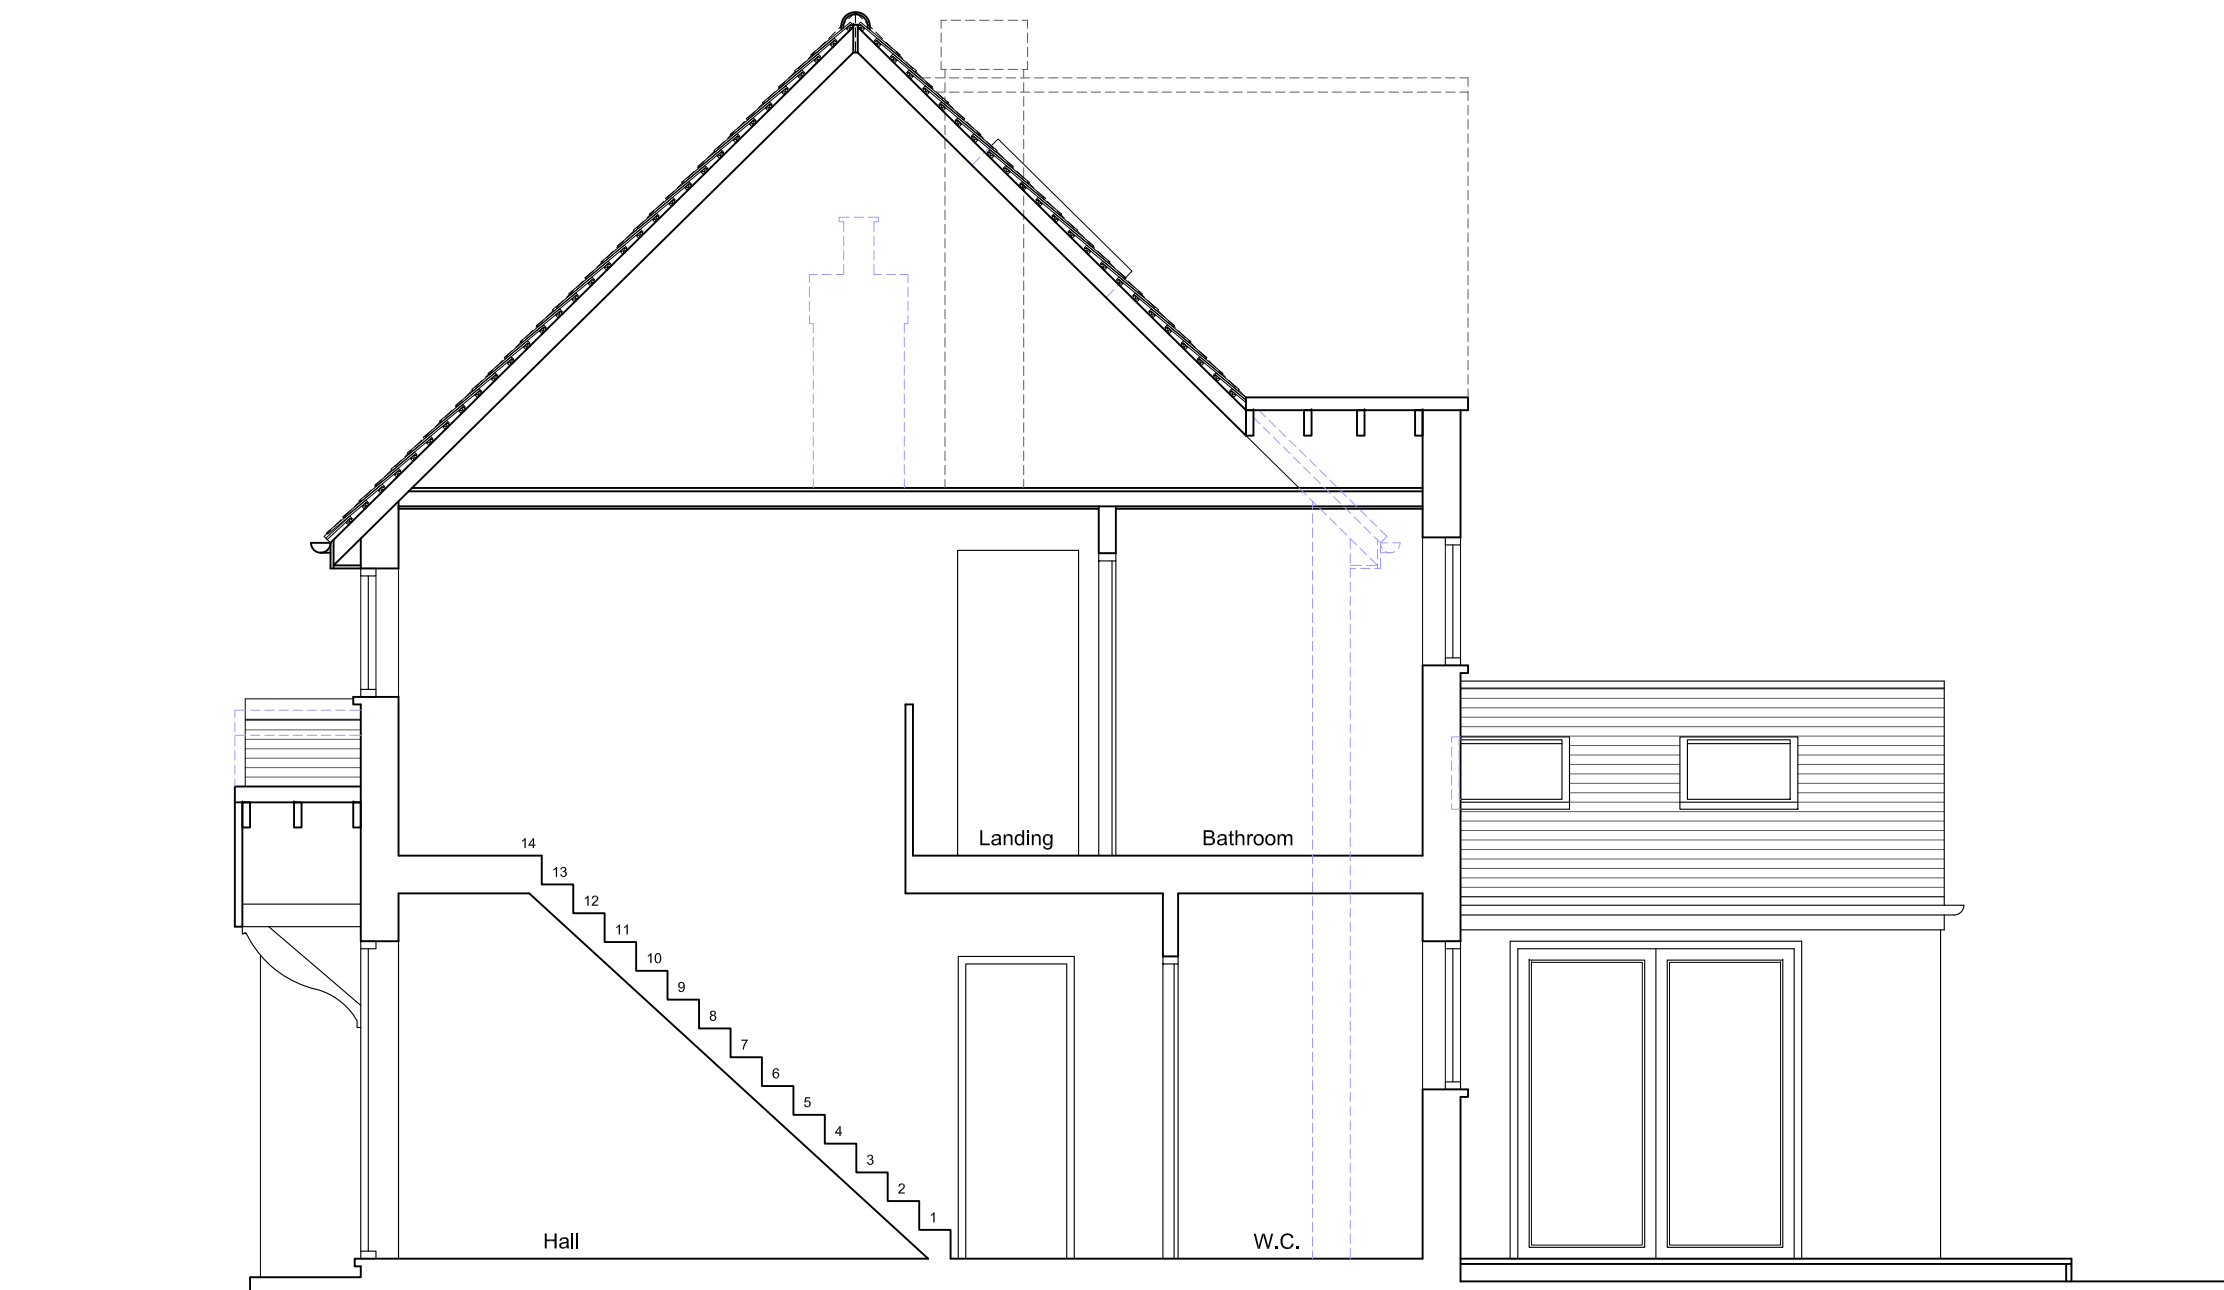

EXISTING SECTION A-A

Proposed Section A-A _ scale 1:50 @ A2

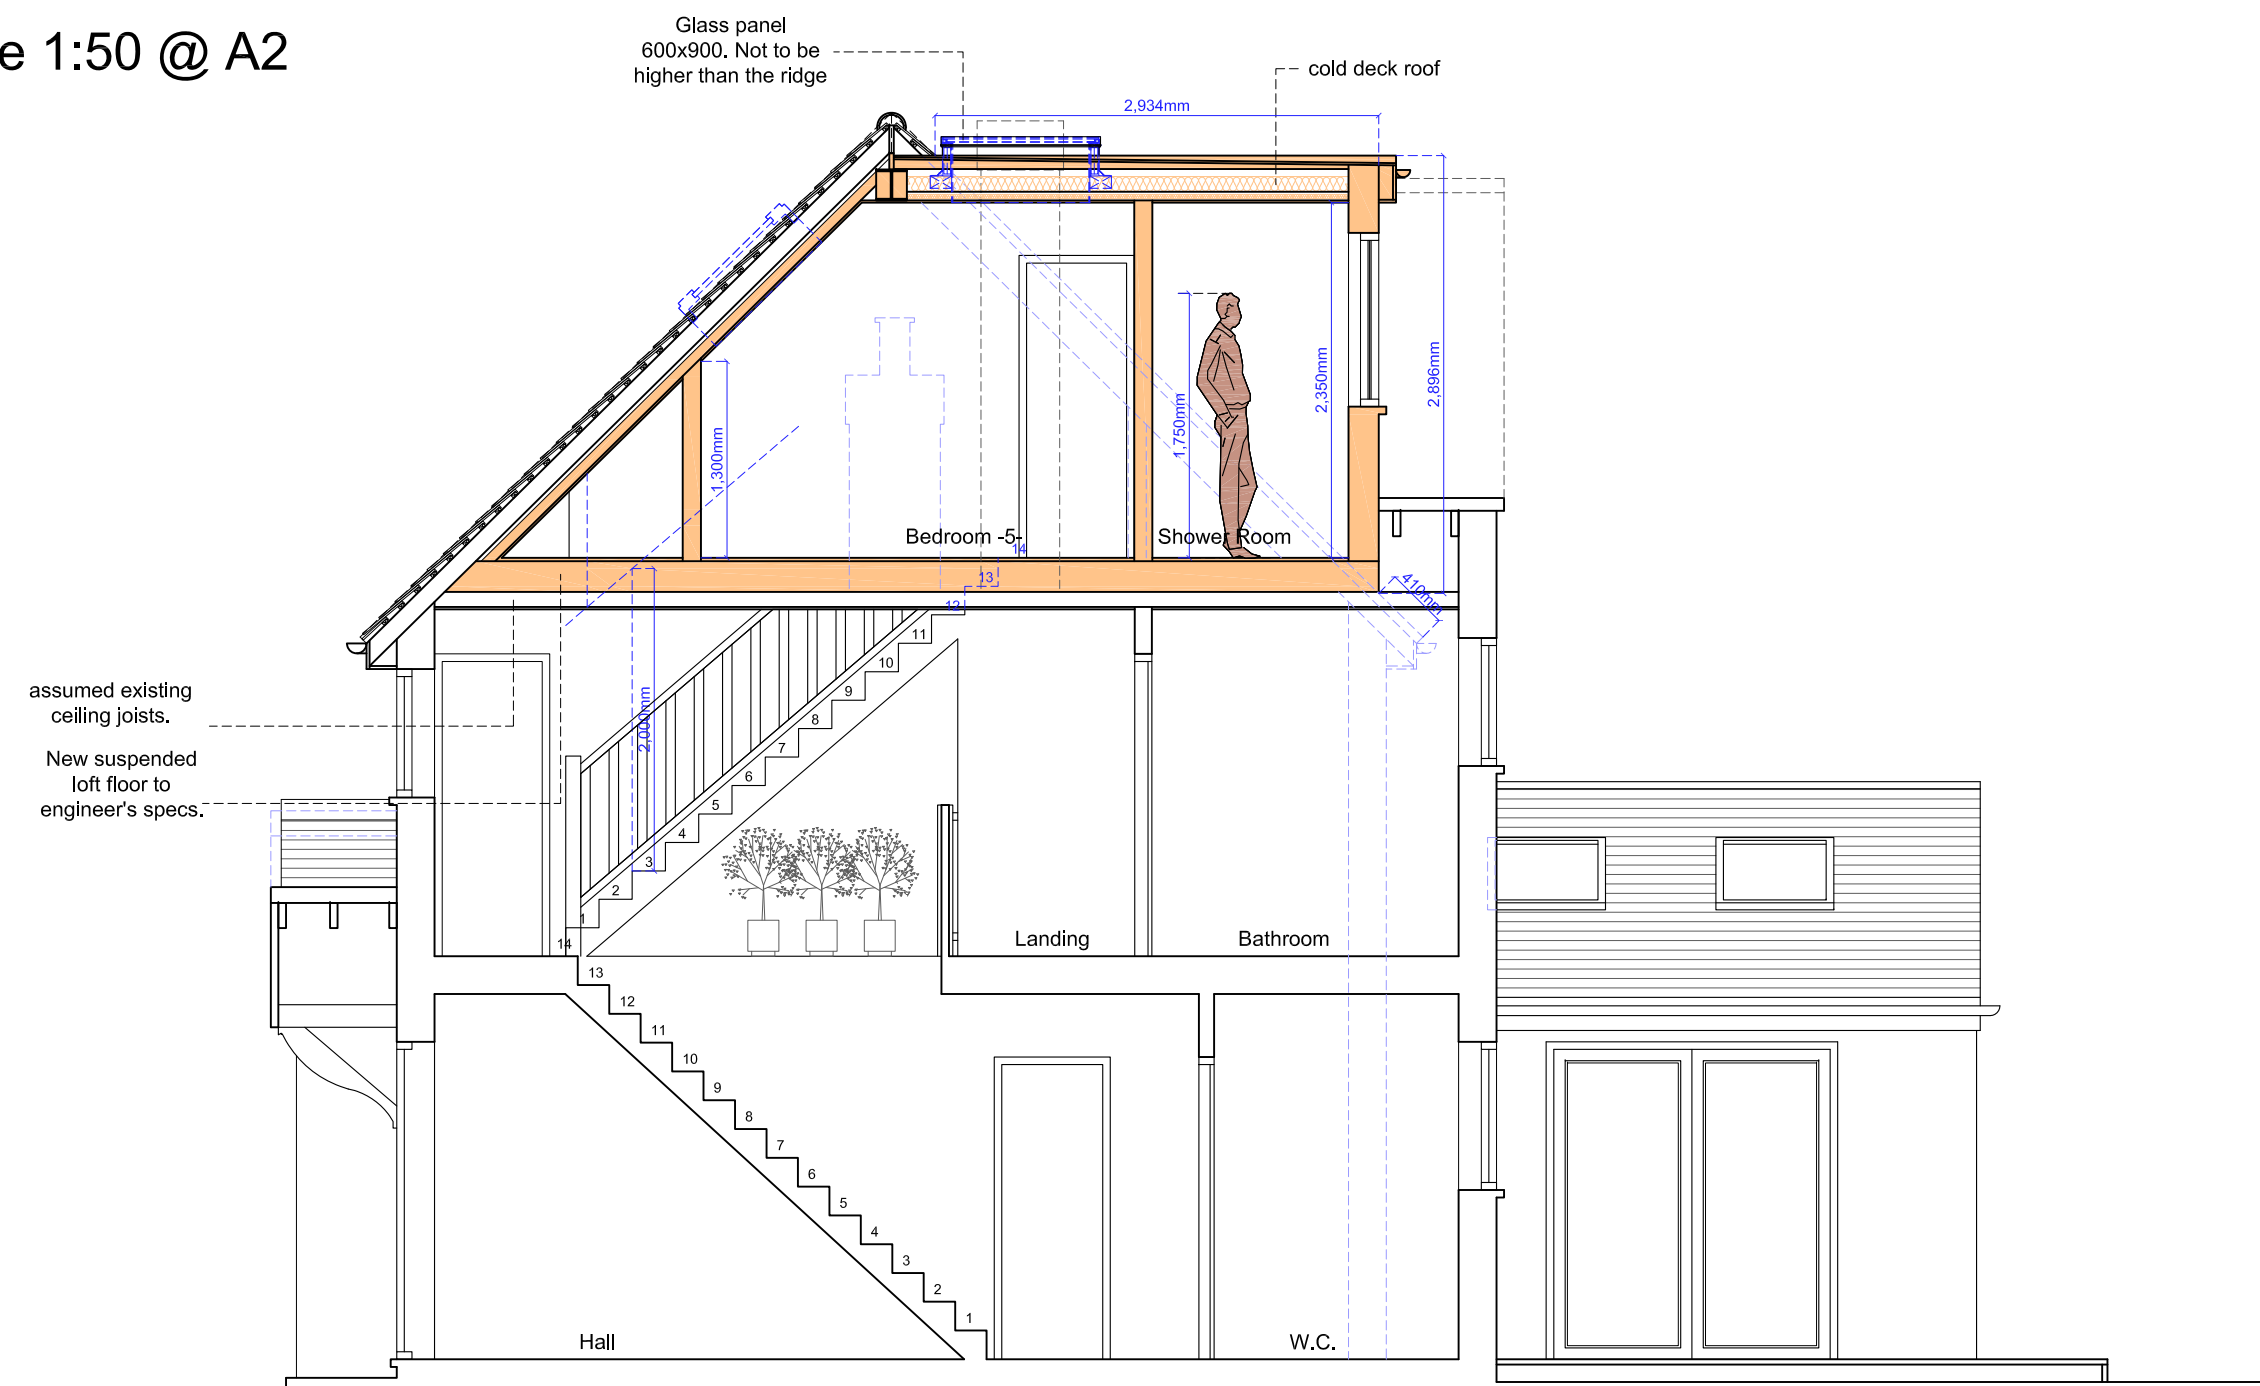

PROPOSED SECTION A-A

Copyright © The Loft Room

This drawing which is the property of The Loft Room Ltd is the subject of Intellectual Property Rights including copyright and design right and shall not be reproduced, copied, loaned or submitted to any other party without the written consent of The Loft Room Ltd.

Any discrepancies to be reported to The Loft Room Ltd prior to setting out or ordering of any materials.

Notes:

All new materials to match existing.

All new side windows to be obscure-glazed and fixed shut up to 1.7m above internal floor level.

All roof lights should not project by more than 150mm above the roof slope.

No part of the proposed development should be higher than the original ridge level.

Proposed staircase is shown as a guide. Exact layout and dimensions is to be confirmed by the staircase company and the Building Control on site.

New casement window sizes to be confirmed with client on site.


Plans may change after Contract is Signed subject to Final Design and Specific Structural Engineer Specifications.

The Contractor should check all dimensions on site prior to ordering materials or fitting any steel beams/timber joists.

Exact position and size of all chimney stacks/breasts to be confirmed on site prior to ordering materials. In case the proposed structure is affected, the Contractor should report back to the Engineer or Architect.

General Notes on Layout and Furniture:

Please note furniture, beds, kitchens and cupboard shown are **for illustration purposes only** and are **Not Included** in the Contract UNLESS PREVIOUSLY AGREED and/or OTHERWISE SPECIFIED on plans.

 

Scale Bar @1:100



Scale Bar @1:50



Project

REAR DORMER LOFT CONVERSION AT
111 WARGRAVE ROAD
TWYFORD
RG10 9PE

Client
Kerry & Duncan Hood
111 WARGRAVE ROAD
TWYFORD
RG10 9PE

Drawing Title
EXISTING AND PROPOSED SECTION A-A

Scale	Drawn	Checked	Authorised
1:50@A2	—	—	—
	1st May 2025	—	—

Drawing Number	Rev
LR_25_111WARGRAVEROAD_05	E