




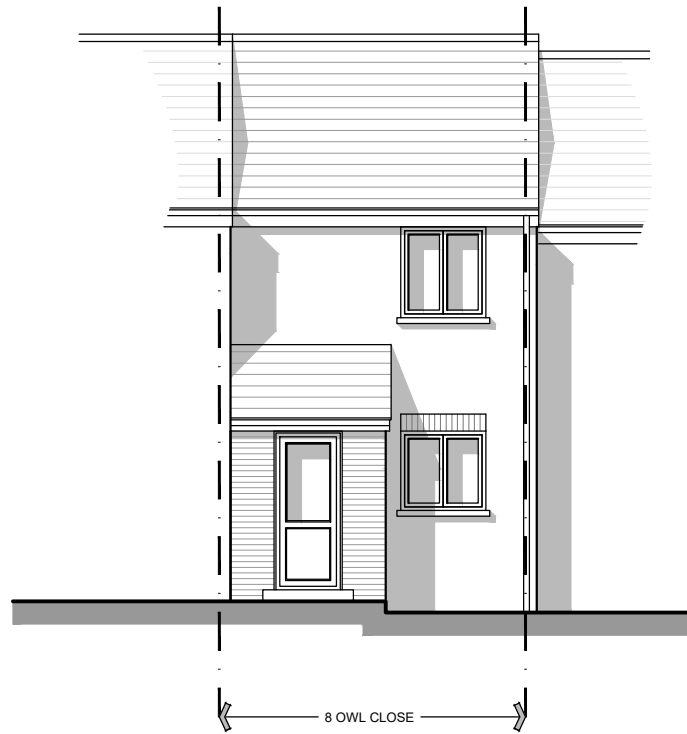


PROPOSED FRONT ELEVATION

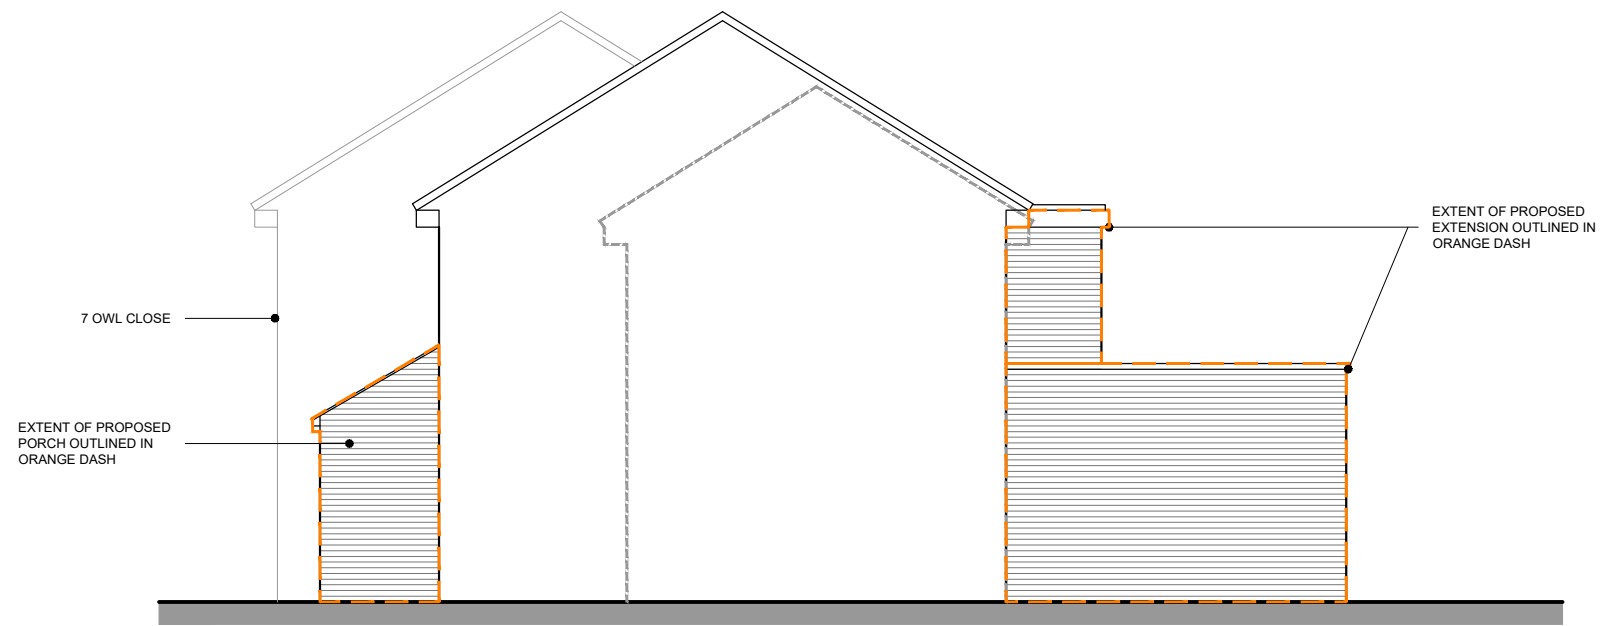


PROPOSED SIDE (NORTH) ELEVATION

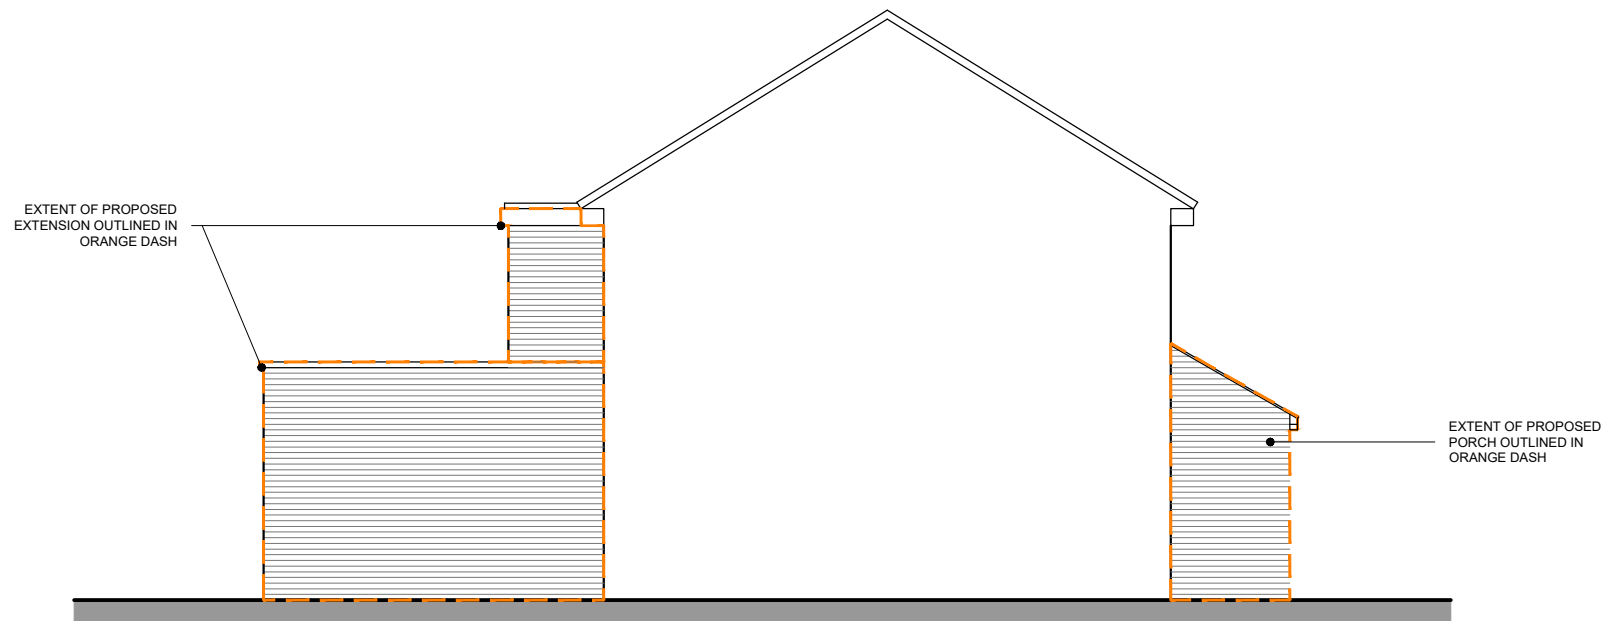

PROPOSED SIDE (SOUTH) ELEVATION

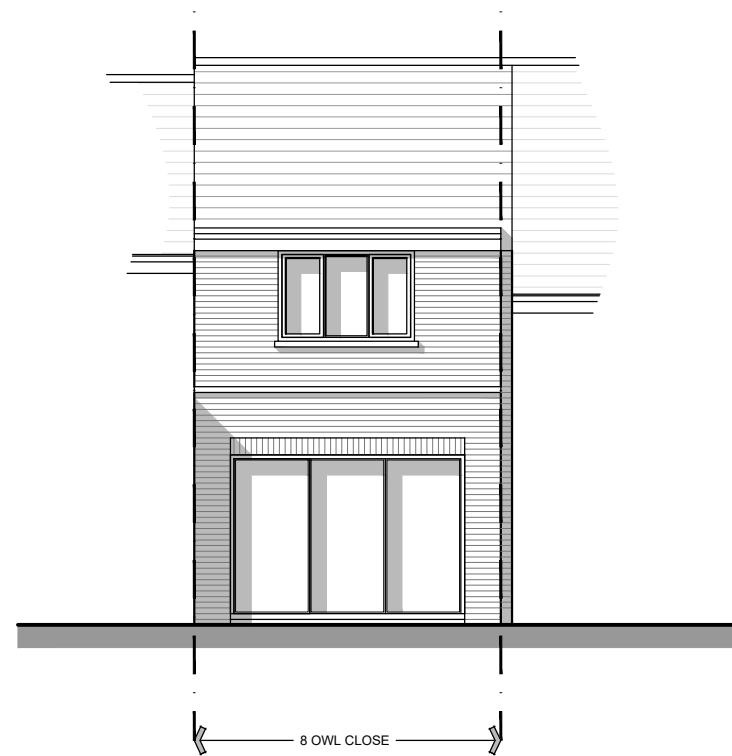

PROPOSED REAR ELEVATION

 

Status	PLANNING ISSUE			Rev.	A	Date	10.01.26	Detail	PITCHED ROOF OVER FIRST FLOOR EXTENSION AMENDED TO FLAT ROOF	
Client	MS. M CHEONG			DRAWING Title PROPOSED ELEVATIONS						
Project Title	8 OWL CLOSE, WOKINGHAM, RG41 3HY			Scale.	1:100 @ A3		Date	JUL '25	Drawn	
				DRAWING No. 25-020-105					Rev.	A