



GENERAL NOTES

1. All materials to match existing unless otherwise stated
2. Do not scale from this drawing (other than for Planning purposes).
3. The Contractor is to verify all dimensions & levels before setting out, commencing work or placing orders.
4. Any discrepancies to be reported to M3 Architectural Design Ltd.
5. Drawings & design are the intellectual property of M3 Architectural Design Ltd, must not be used or reproduced without consent.
6. Issued drawings must be read in conjunction with entire contract set.
7. Ensure all work is undertaken using the most recent issue of documentation (refer to revision issue & date)
8. Comply with all applicable building code/ regulations.


Proposed Ground Floor 1:100

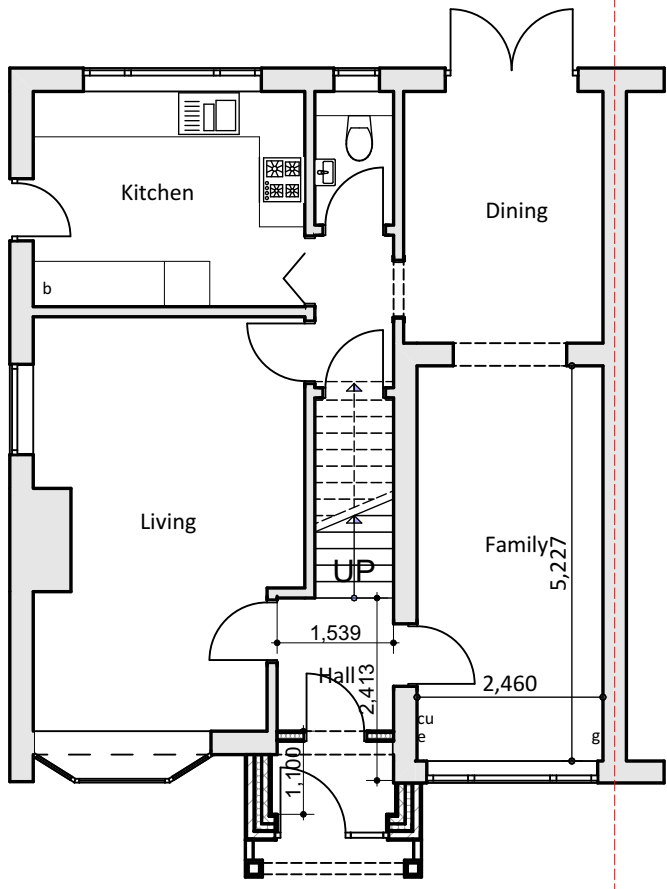


Proposed First Floor 1:100

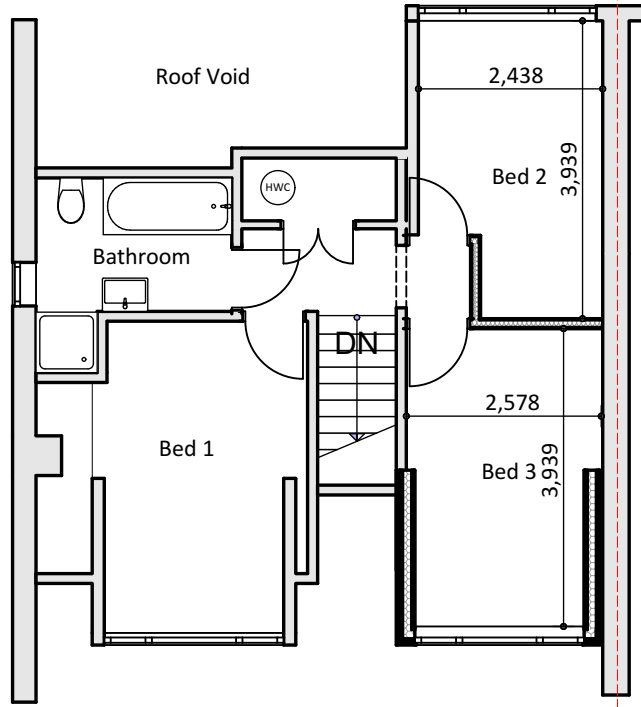


Proposed Roof 1:100

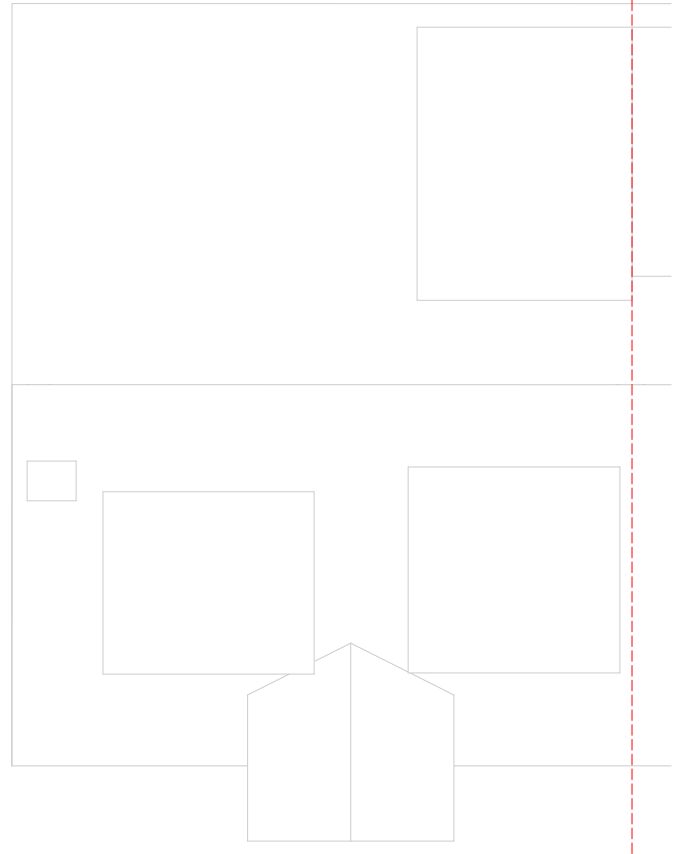


Existing Ground Floor 1:100

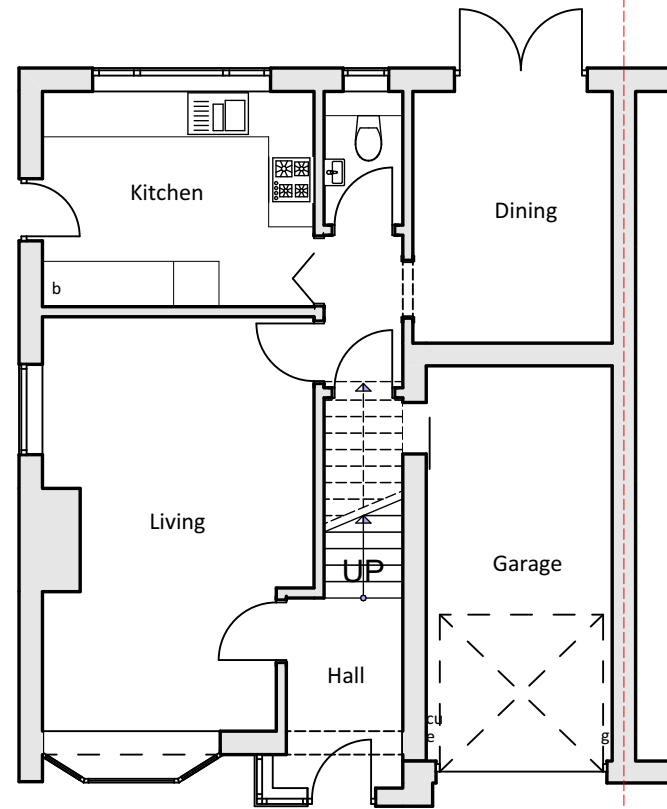

Existing First Floor 1:100

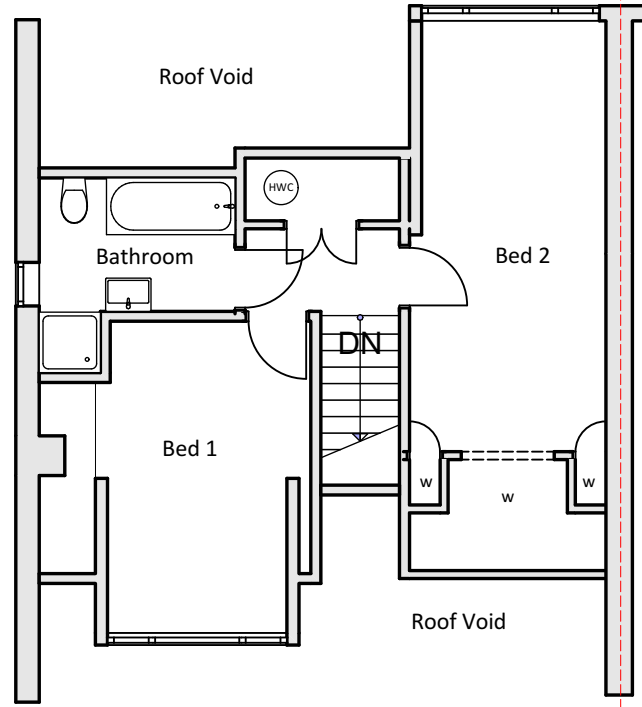

Existing Roof 1:100

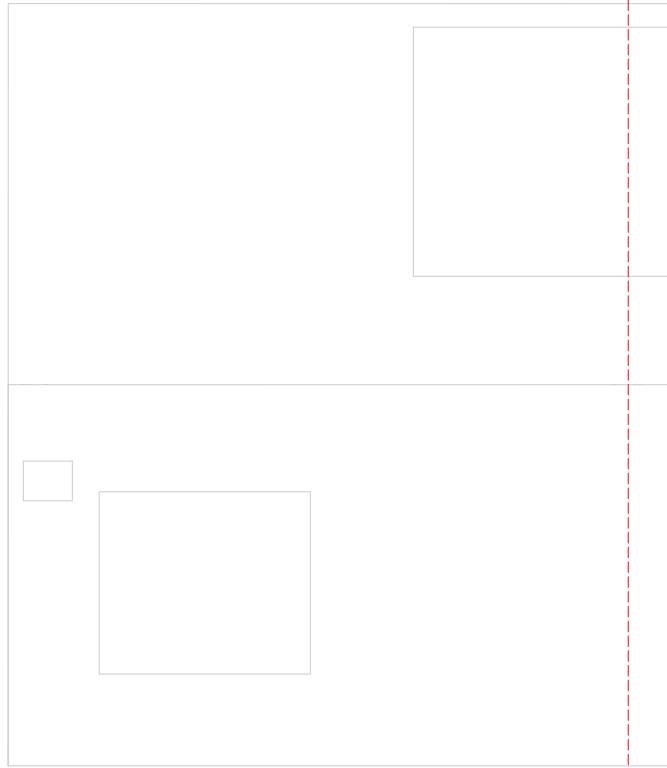

Legend


- w - Wardrobe
- c - Cupboard
- g - Gas Meter
- b - Boiler
- e - Electric Meter
- cu - Consumer unit

RevID	Revision	Date
01	Transmittal Set	03/09/2024
02	Transmittal Set	10/09/2024
03	Transmittal Set	08/10/2024
04	Transmittal Set	05/11/2024
05	Transmittal Set	27/01/2025


Proposed Front Elevation 1:100




Proposed Rear Elevation 1:100

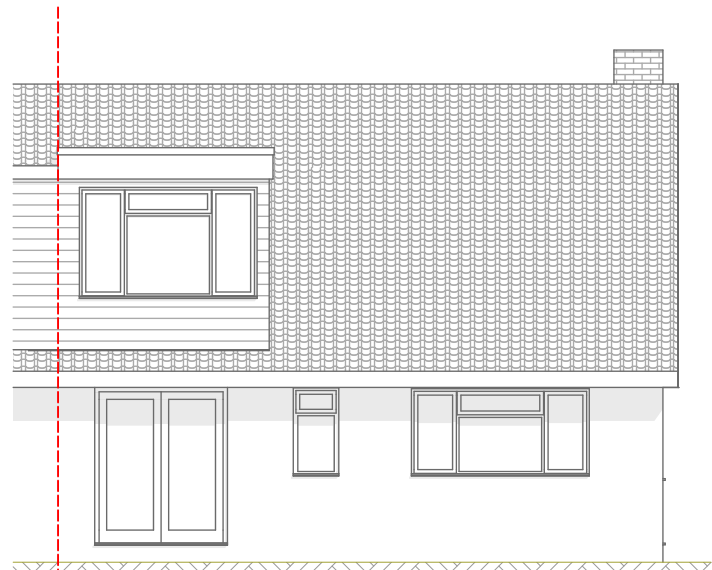

Proposed Side Elevation 1:100

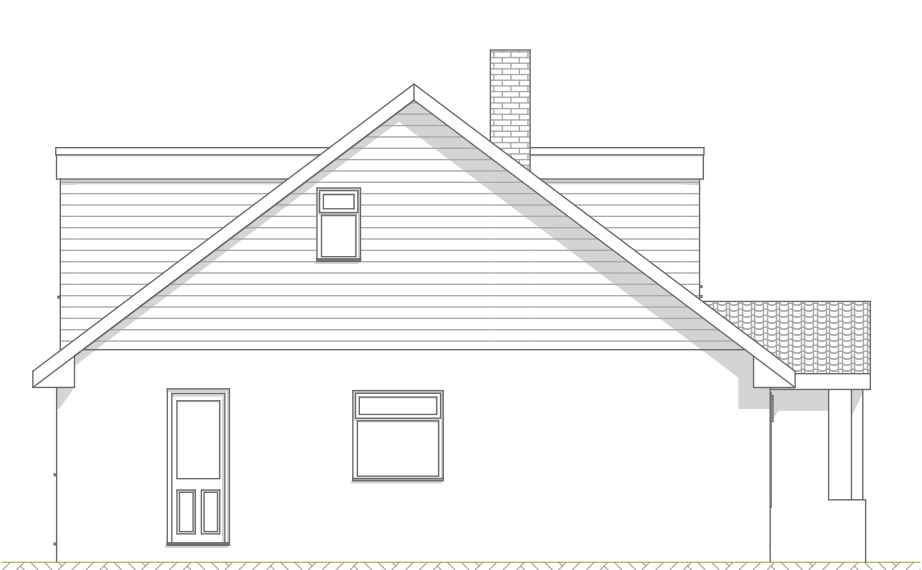


Proposed Side Elevation 1:100

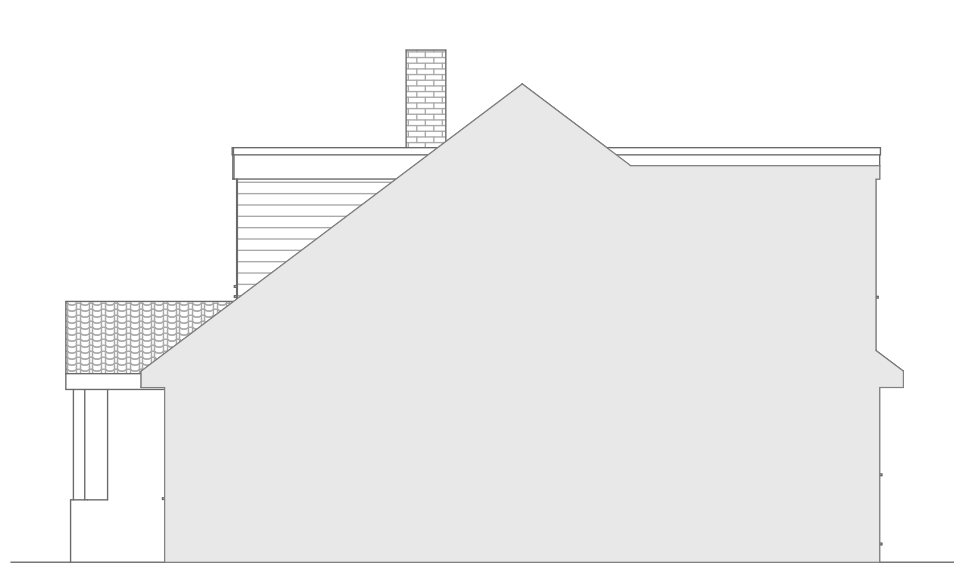

Existing Front Elevation 1:100




Existing Rear Elevation 1:100

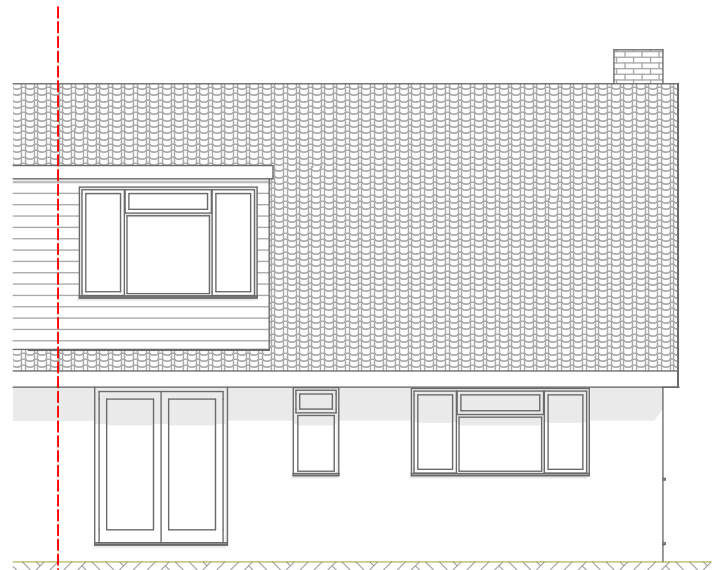

Existing Side Elevation 1:100



Existing Side Elevation 1:100

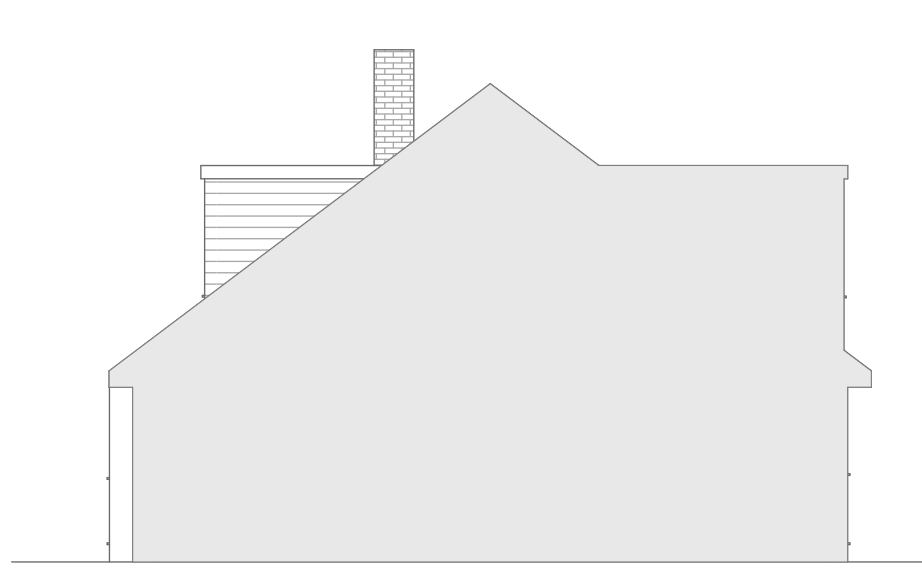

SCALE 1:100 0 3000 6000 9000mm



Project

Proposed garage conversion, porch extension, front dormer roof and internal alterations

25 Hatch Ride Crowthorne RG45 6LF

Client

Drawing Title

Existing/Proposed Plans And Elevations

Project Ref	Layout Id	Rev.
3188	A.01	05
Date	27/01/2025	Scales @ A1 1:100

M3 Architectural Design Ltd
Basepoint Centres Limited
377-399 London Road
Camberley GU15 3HL

t: 01276 300024
e: info@m3architecturaldesign.co.uk
w: www.m3architecturaldesign.co.uk

©2024 M3 Architectural Design Ltd