


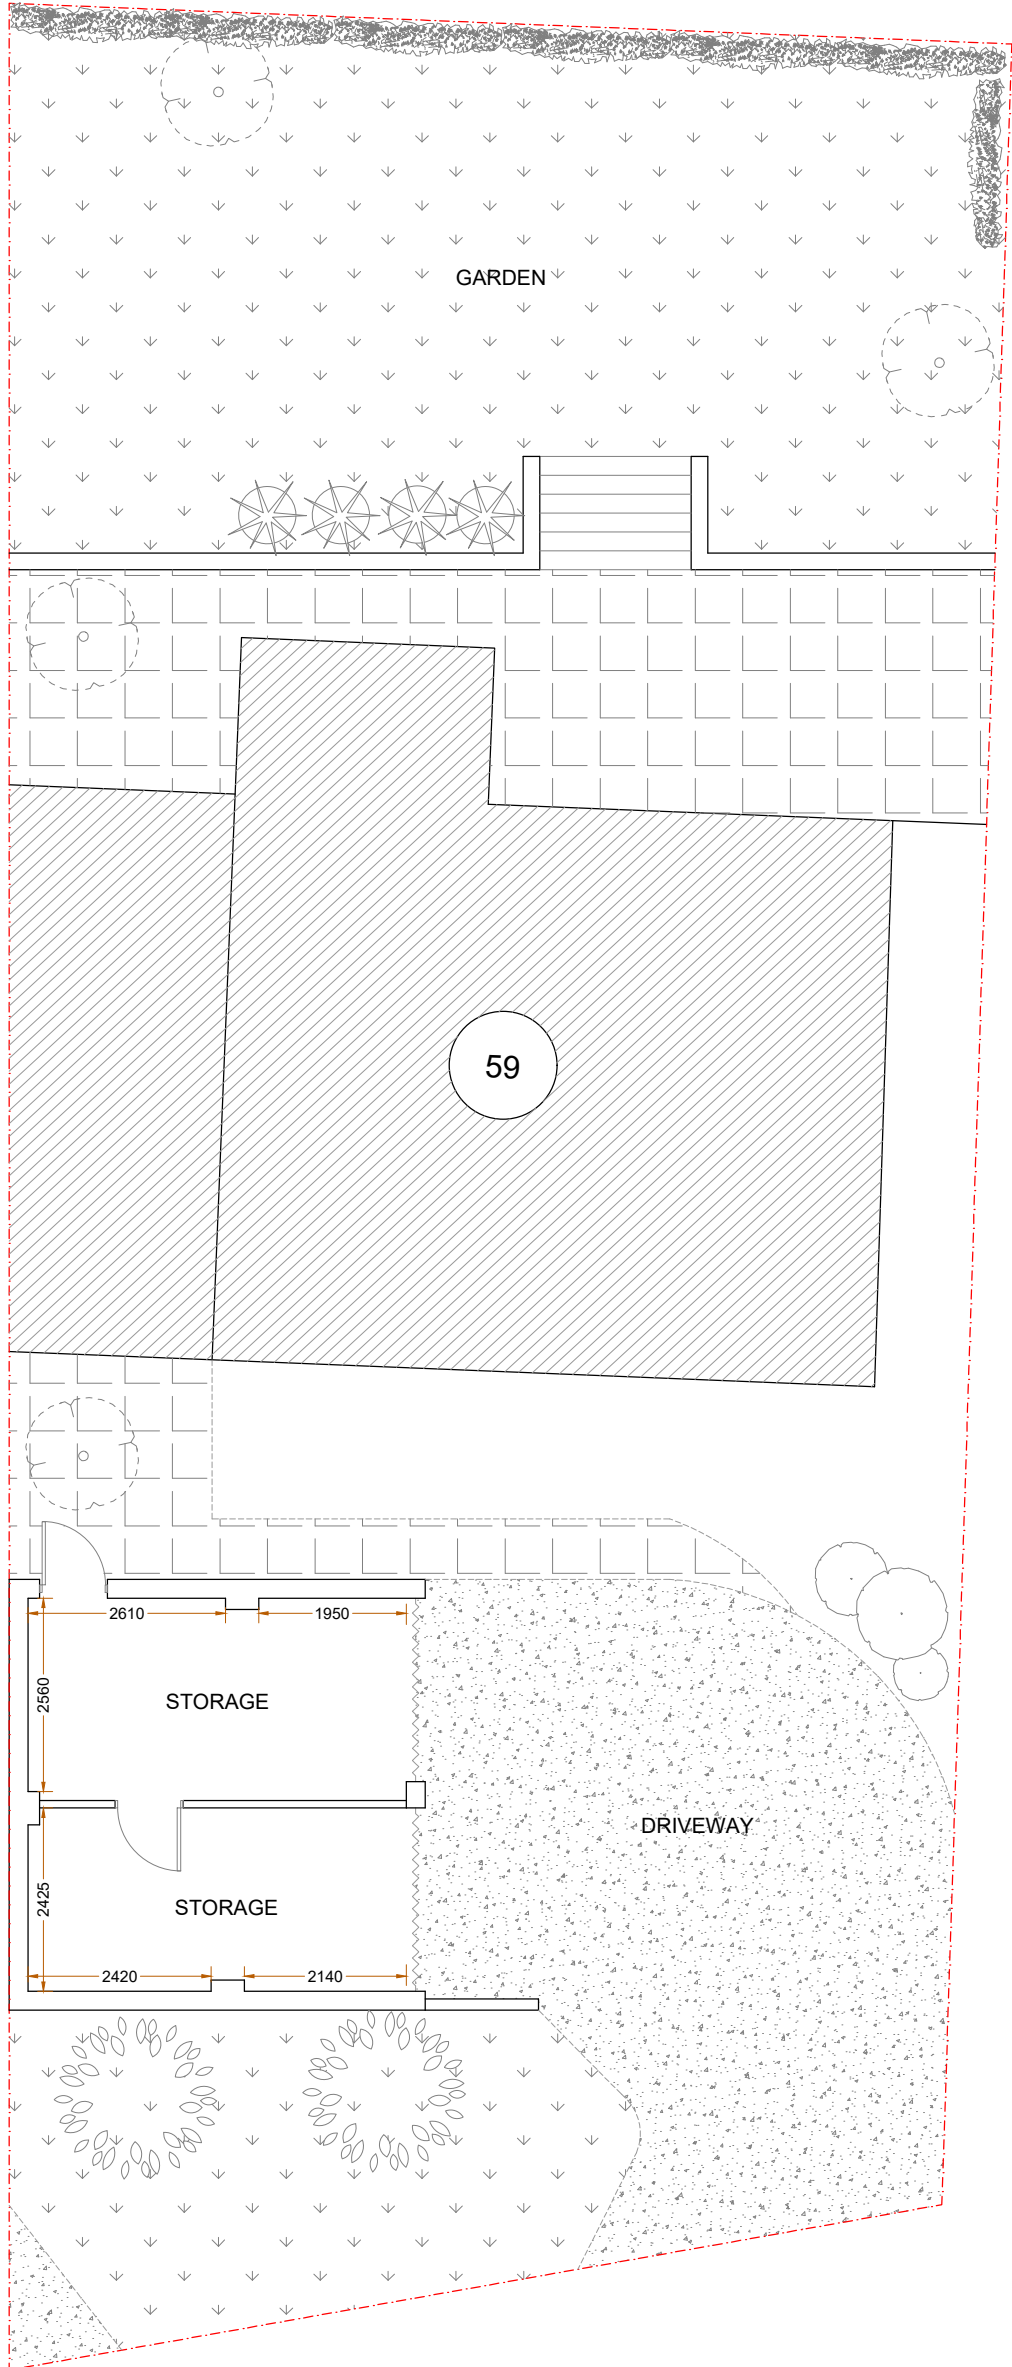


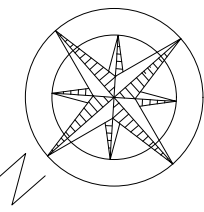


EXISTING
FLOOR PLAN

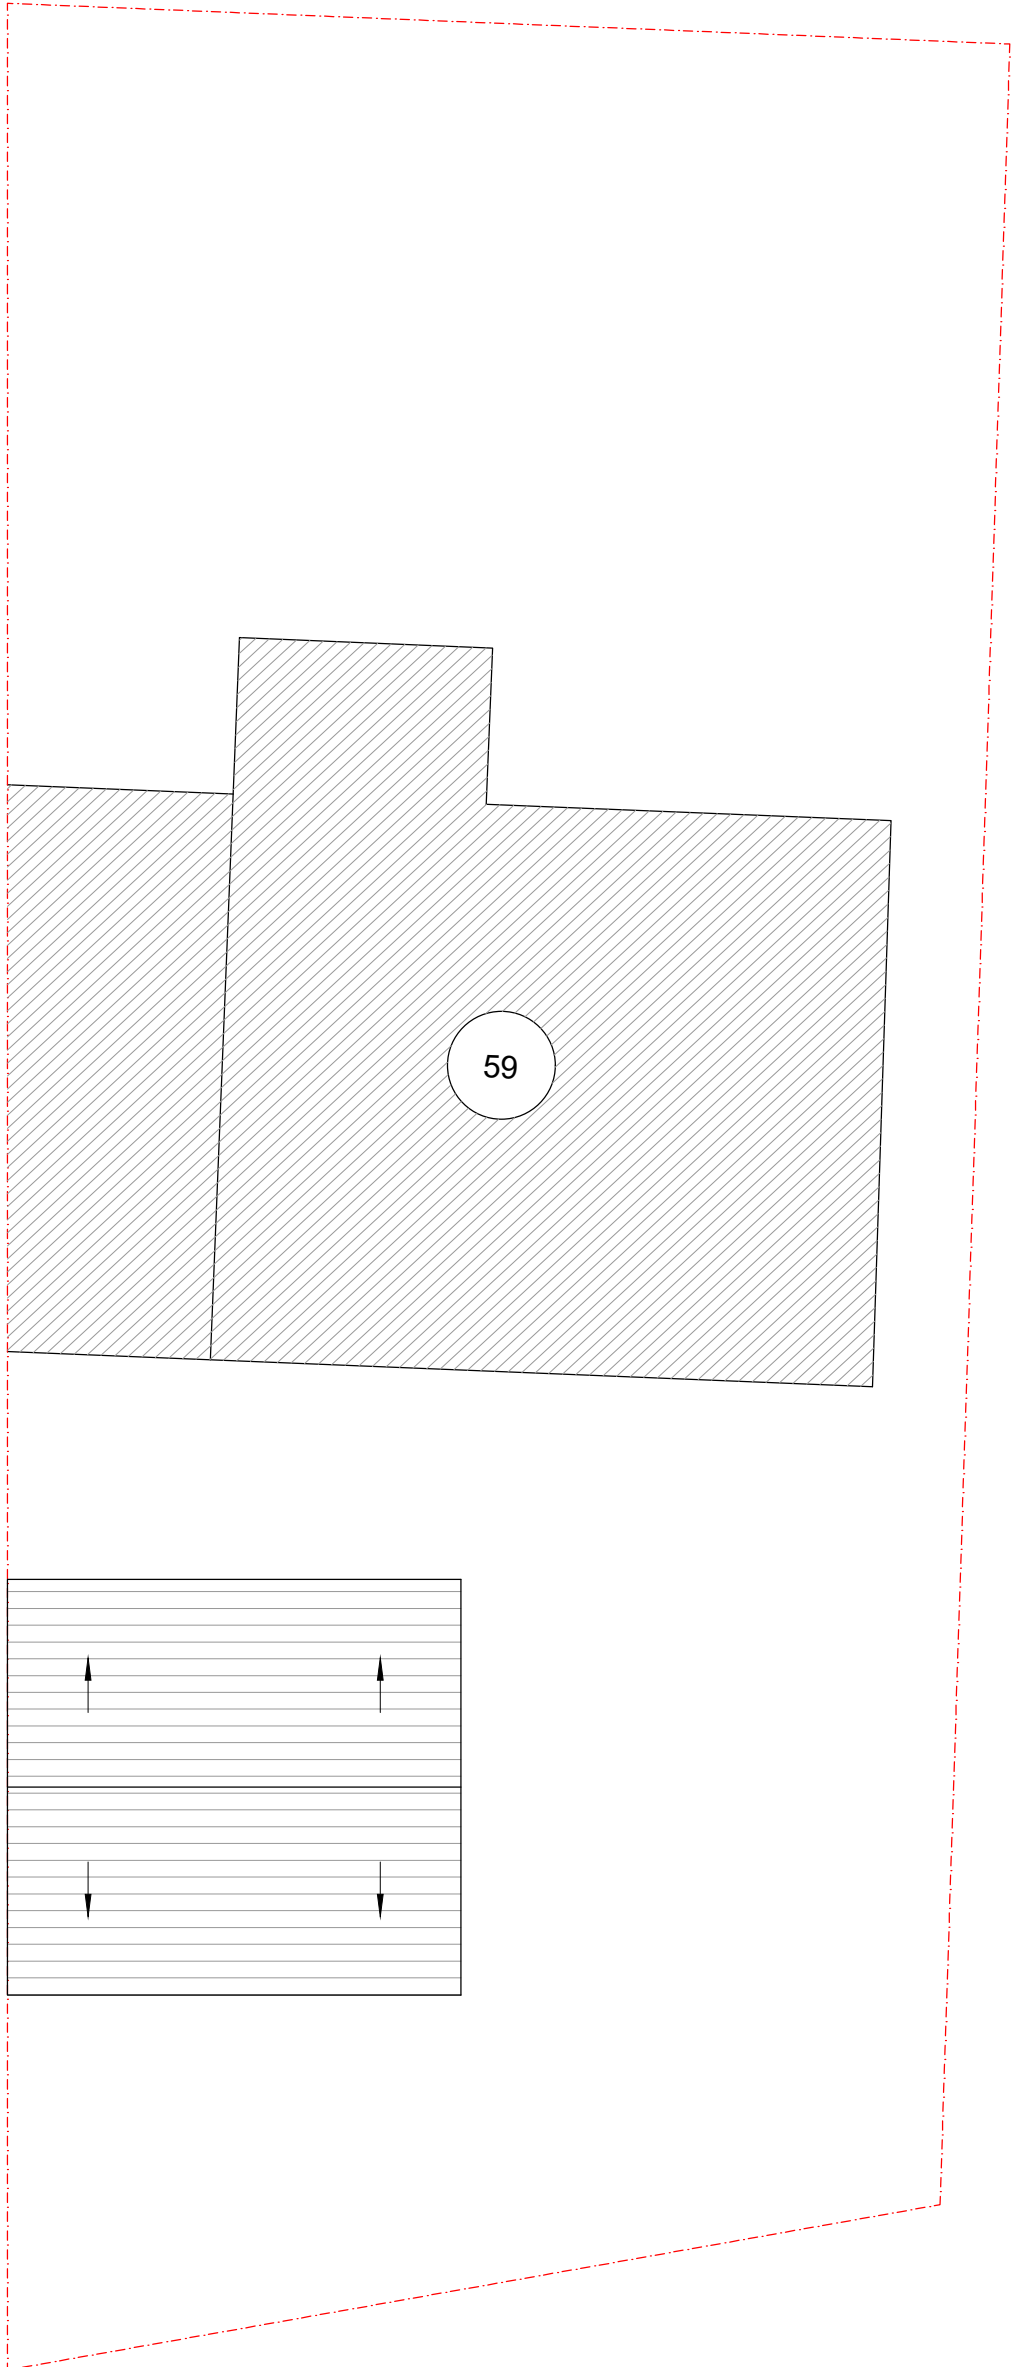


EXISTING
ROOF PLAN

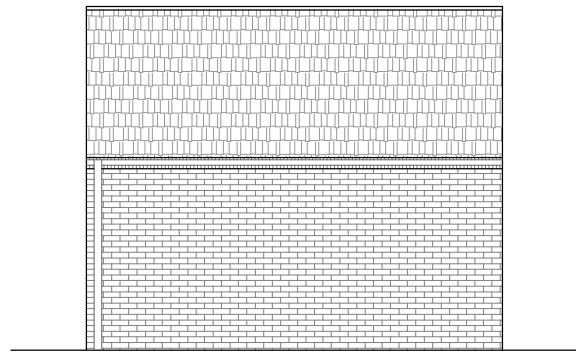


EXISTING
FRONT ELEVATION

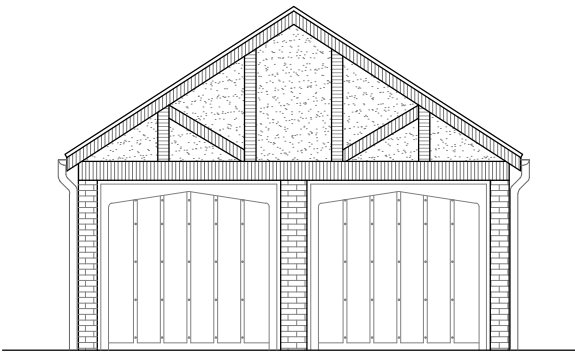

EXISTING
SIDE ELEVATION-1

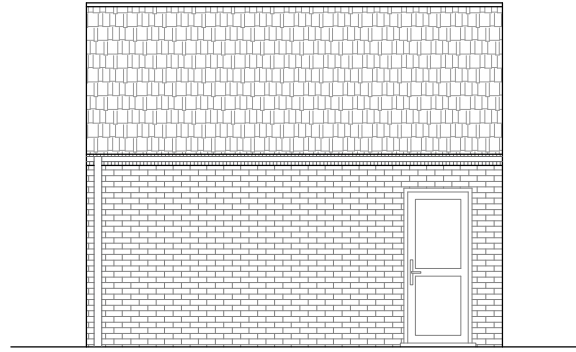


EXISTING
REAR ELEVATION

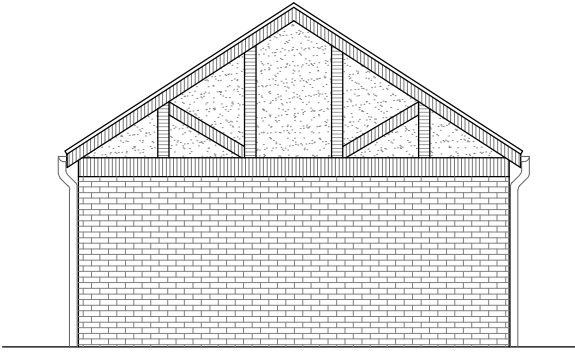

EXISTING
SIDE ELEVATION-2

A	12.07.24	DA ISSUE AMENDMENT	GK BY

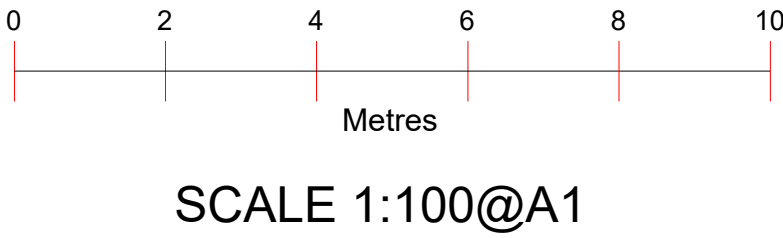

Project :
Proposed Garage Conversion



Date : 12/07/24

Sheet Title :
Existing Plans & Elevations


Sheet no : 01

Address :
59 DORSET WAY
WOKINGHAM
RG41 3AL


Applicant : Wenjun Shi

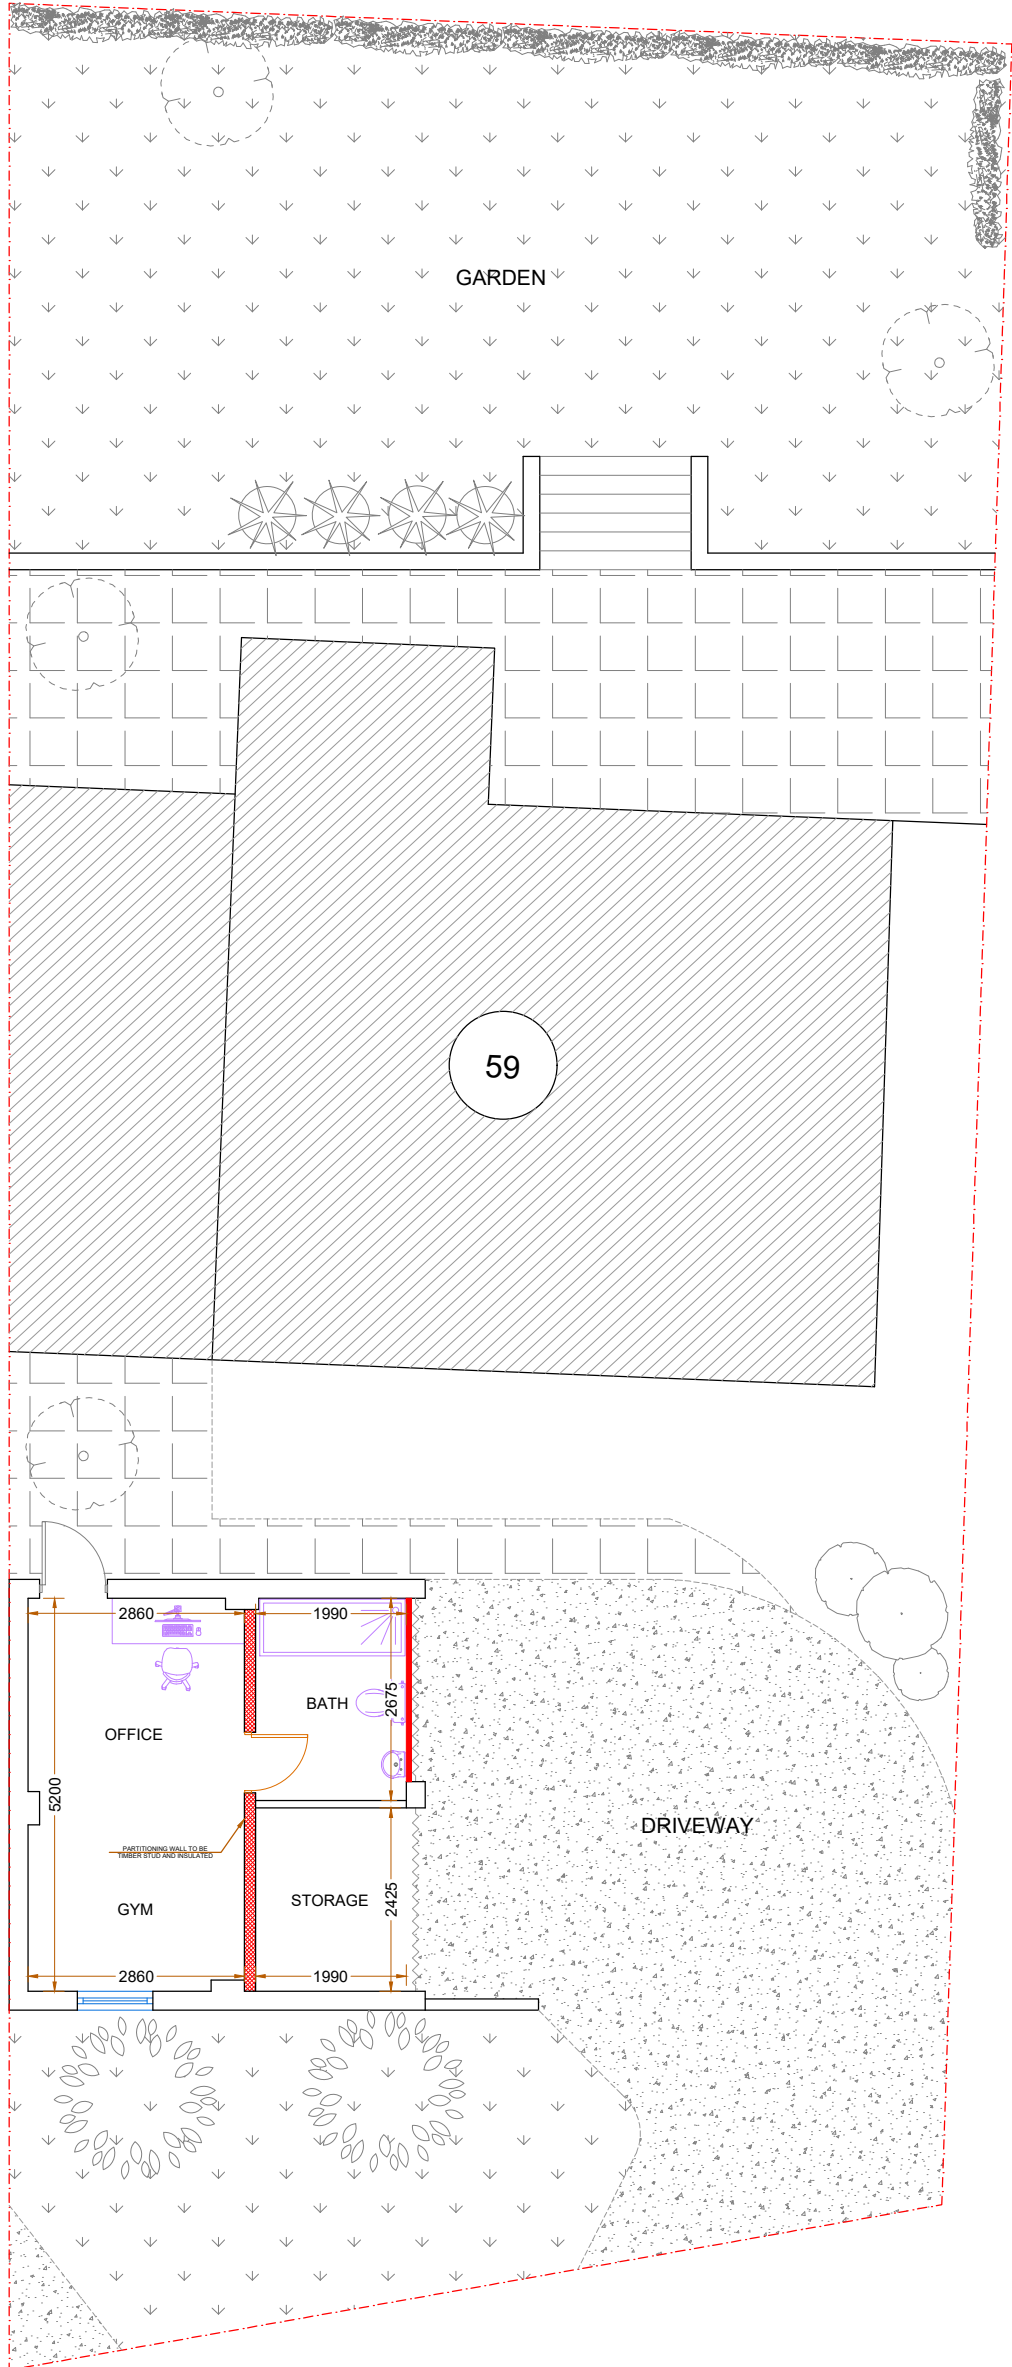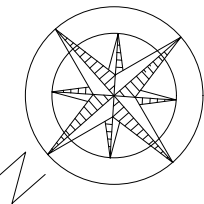


PROPOSED
FLOOR PLAN (NO CHANGE LANDSCAPING)

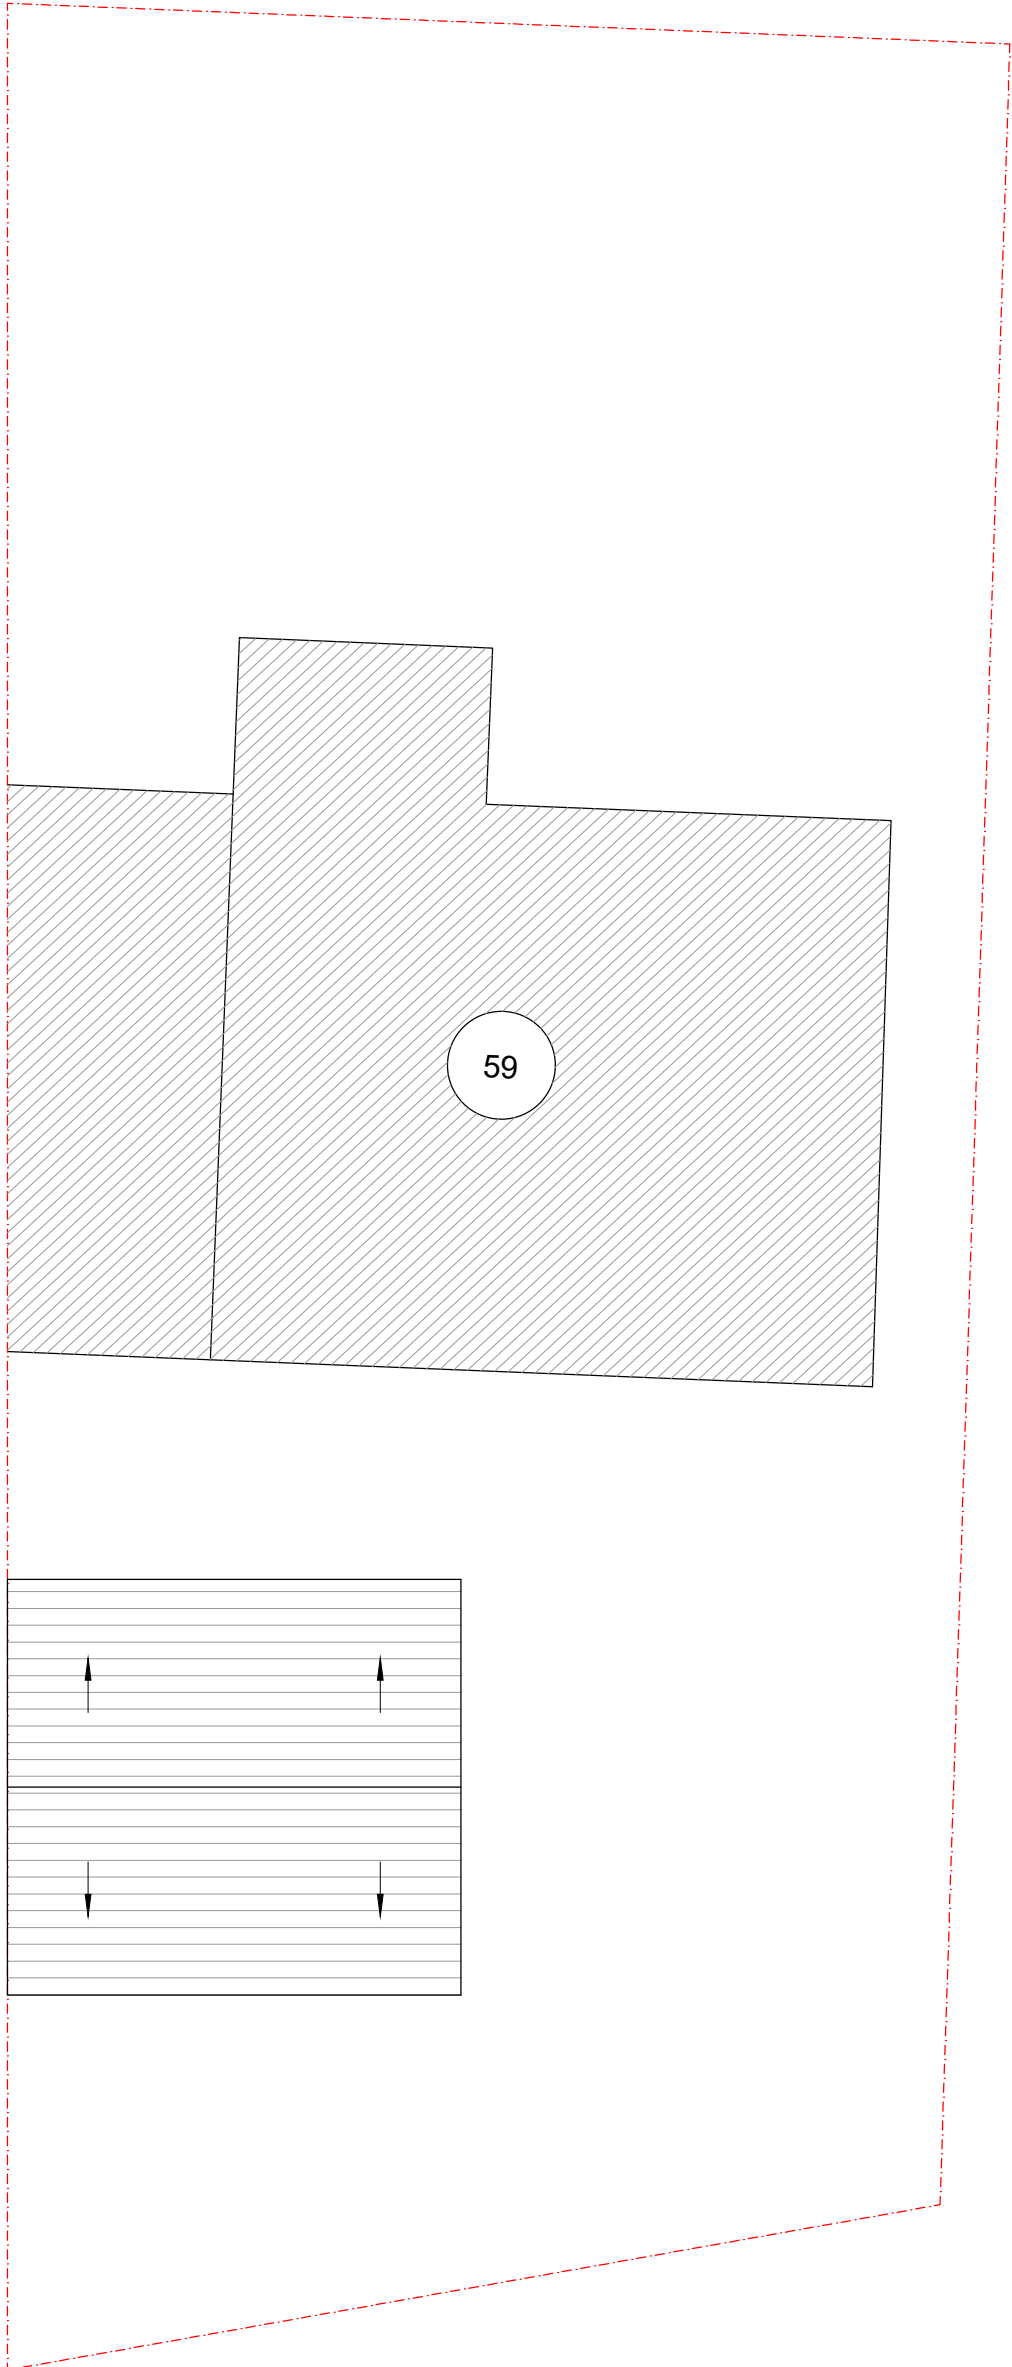


ROOF PLAN
(NO CHANGE PROPOSED)

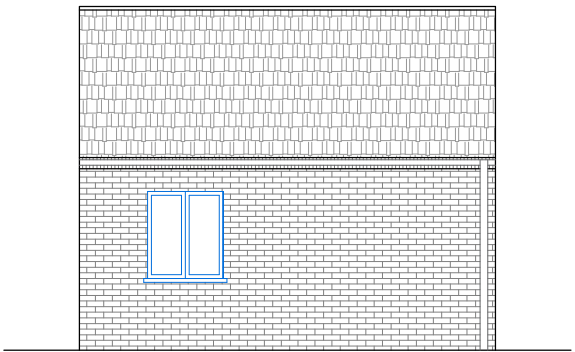


PROPOSED
FRONT ELEVATION

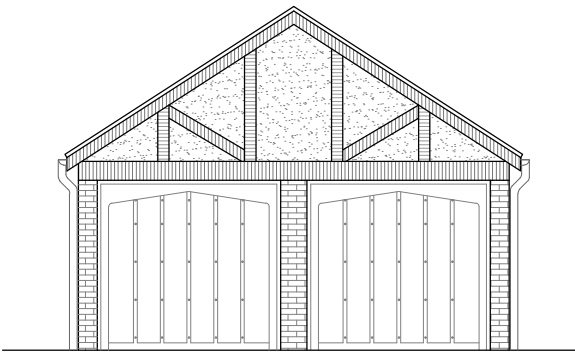

SIDE ELEVATION-1
(NO CHANGE PROPOSED)

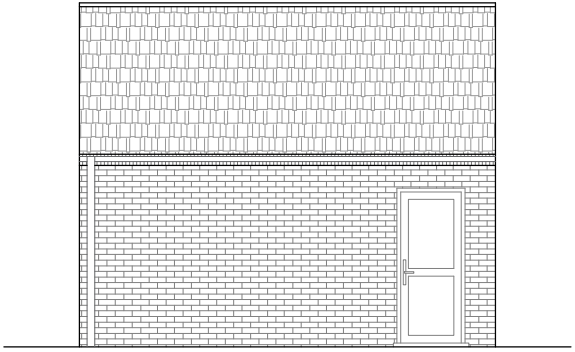


REAR ELEVATION
(NO CHANGE PROPOSED)

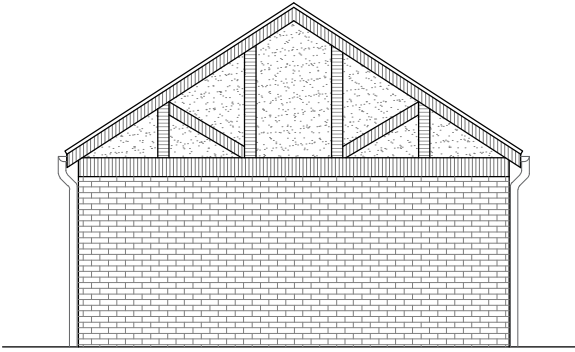

SIDE ELEVATION-2
(NO CHANGE PROPOSED)

A	12.07.24	DA ISSUE AMENDMENT	GK BY

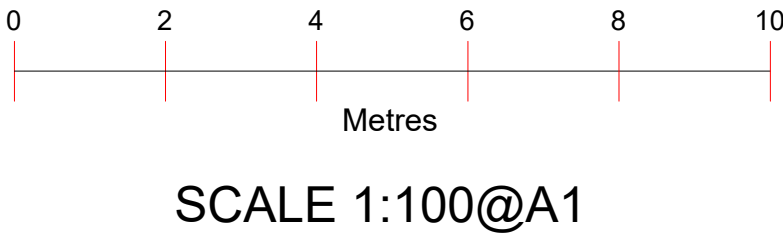

Project :
Proposed Garage Conversion



Date : 12/07/24

Sheet Title :
Proposed Plans & Elevations


Sheet no : 02

Address :
59 DORSET WAY
WOKINGHAM
RG41 3AL

Applicant : Wenjun Shi

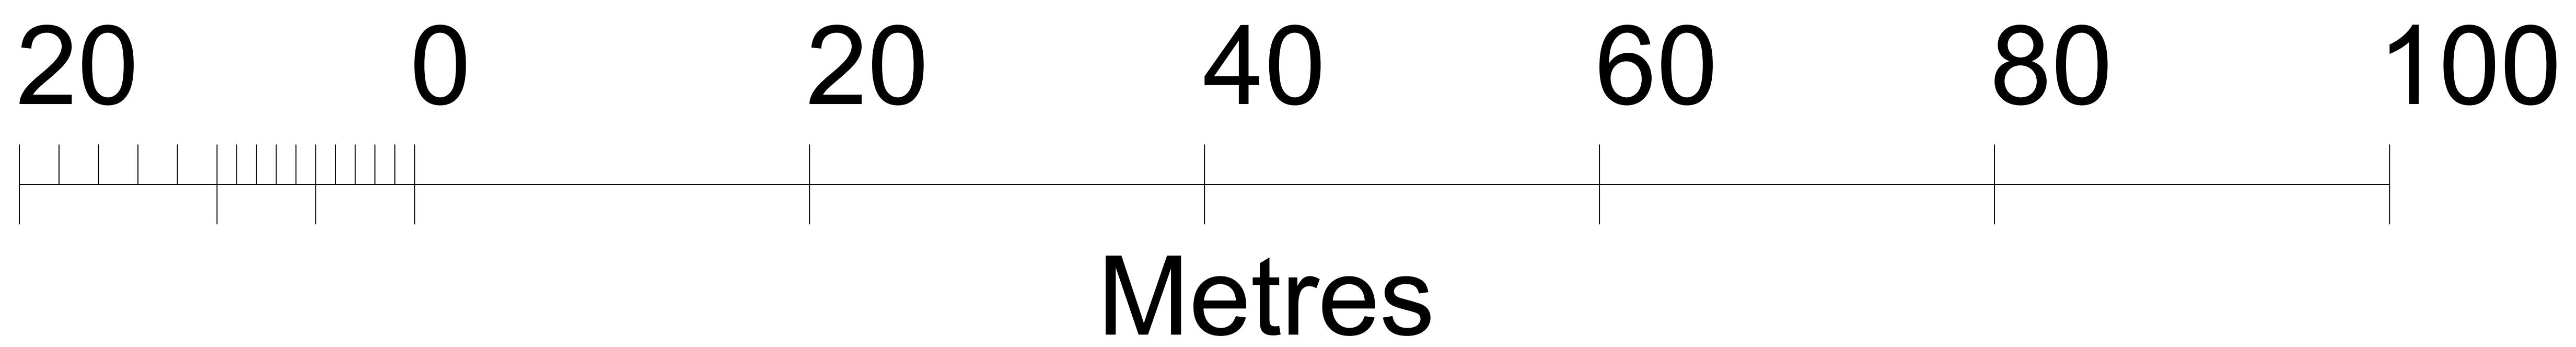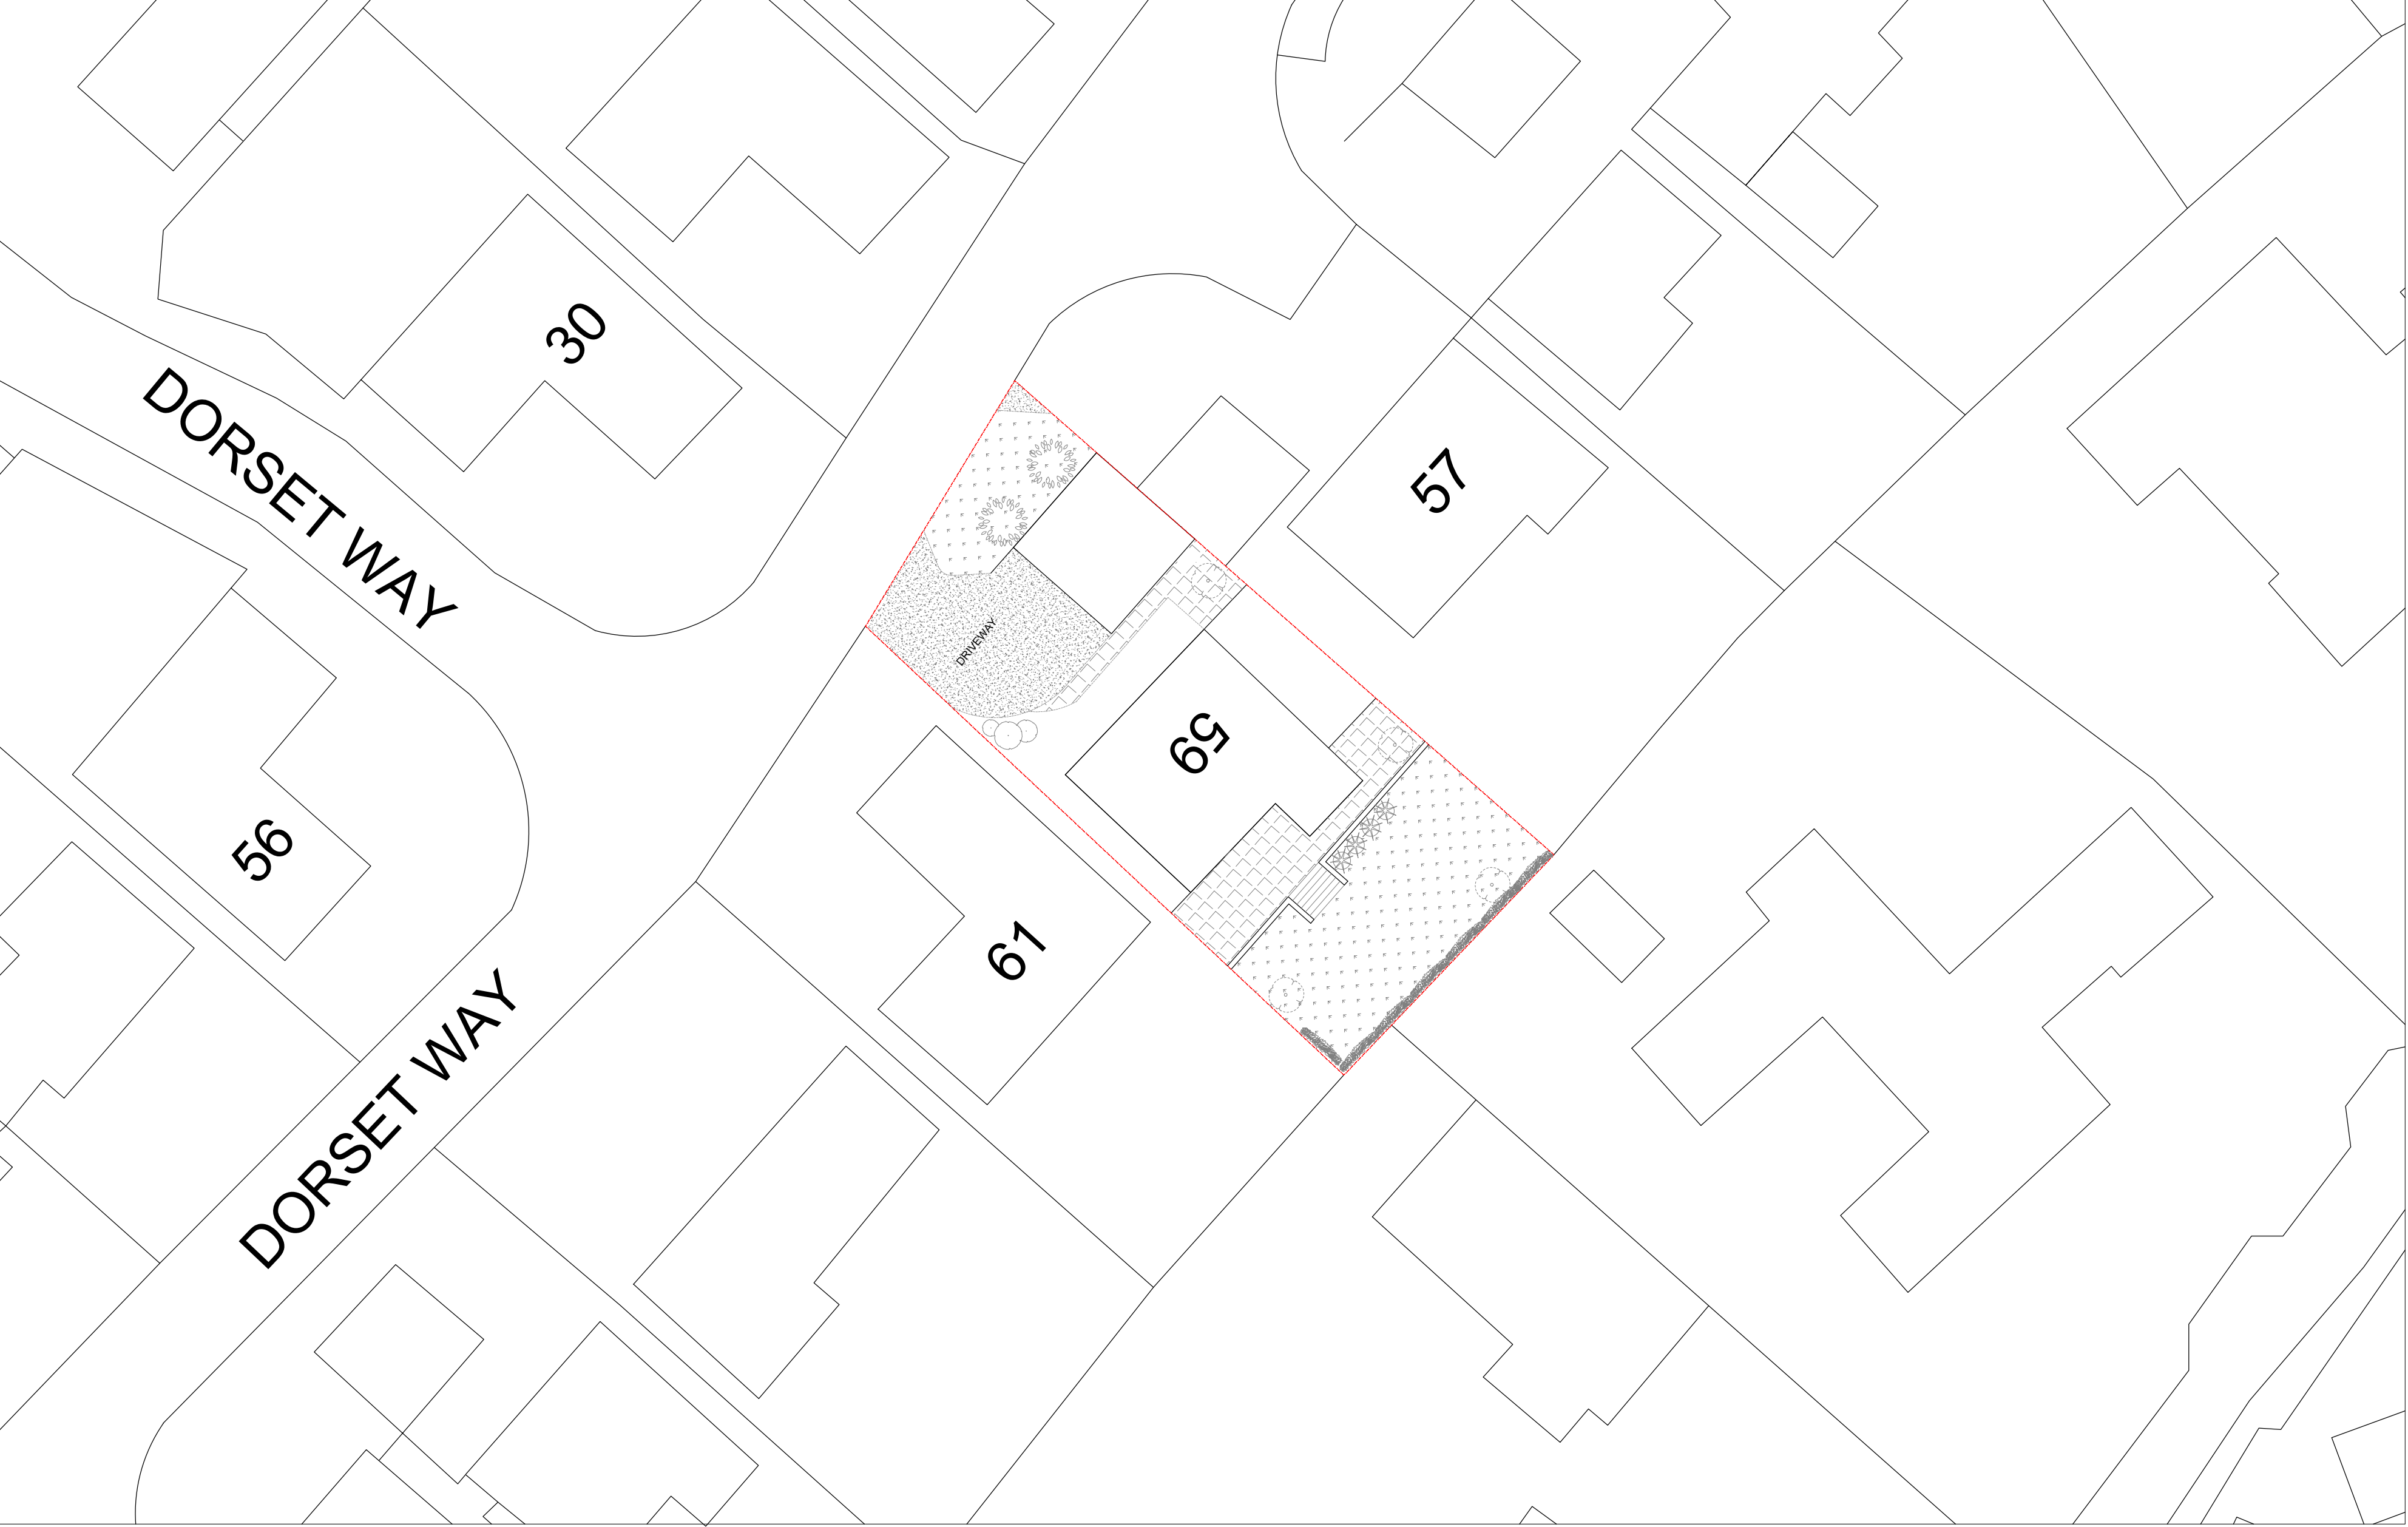

A	12.07.24	DA ISSUE AMENDMENT	GK BY

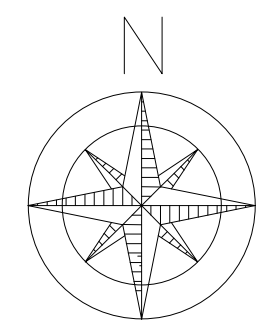


SCALE 1:200@A1

Project :	Proposed Garage Conversion
Date :	12/07/24

Sheet Title :	Site Block Plan
Sheet no :	03

Address :	59 DORSET WAY WOKINGHAM RG41 3AL
Applicant :	Wenjun Shi

 

ADDRESS:

59 DORSET WAY
WOKINGHAM
RG41 3AL

SCALE:

1:1250@A4

