


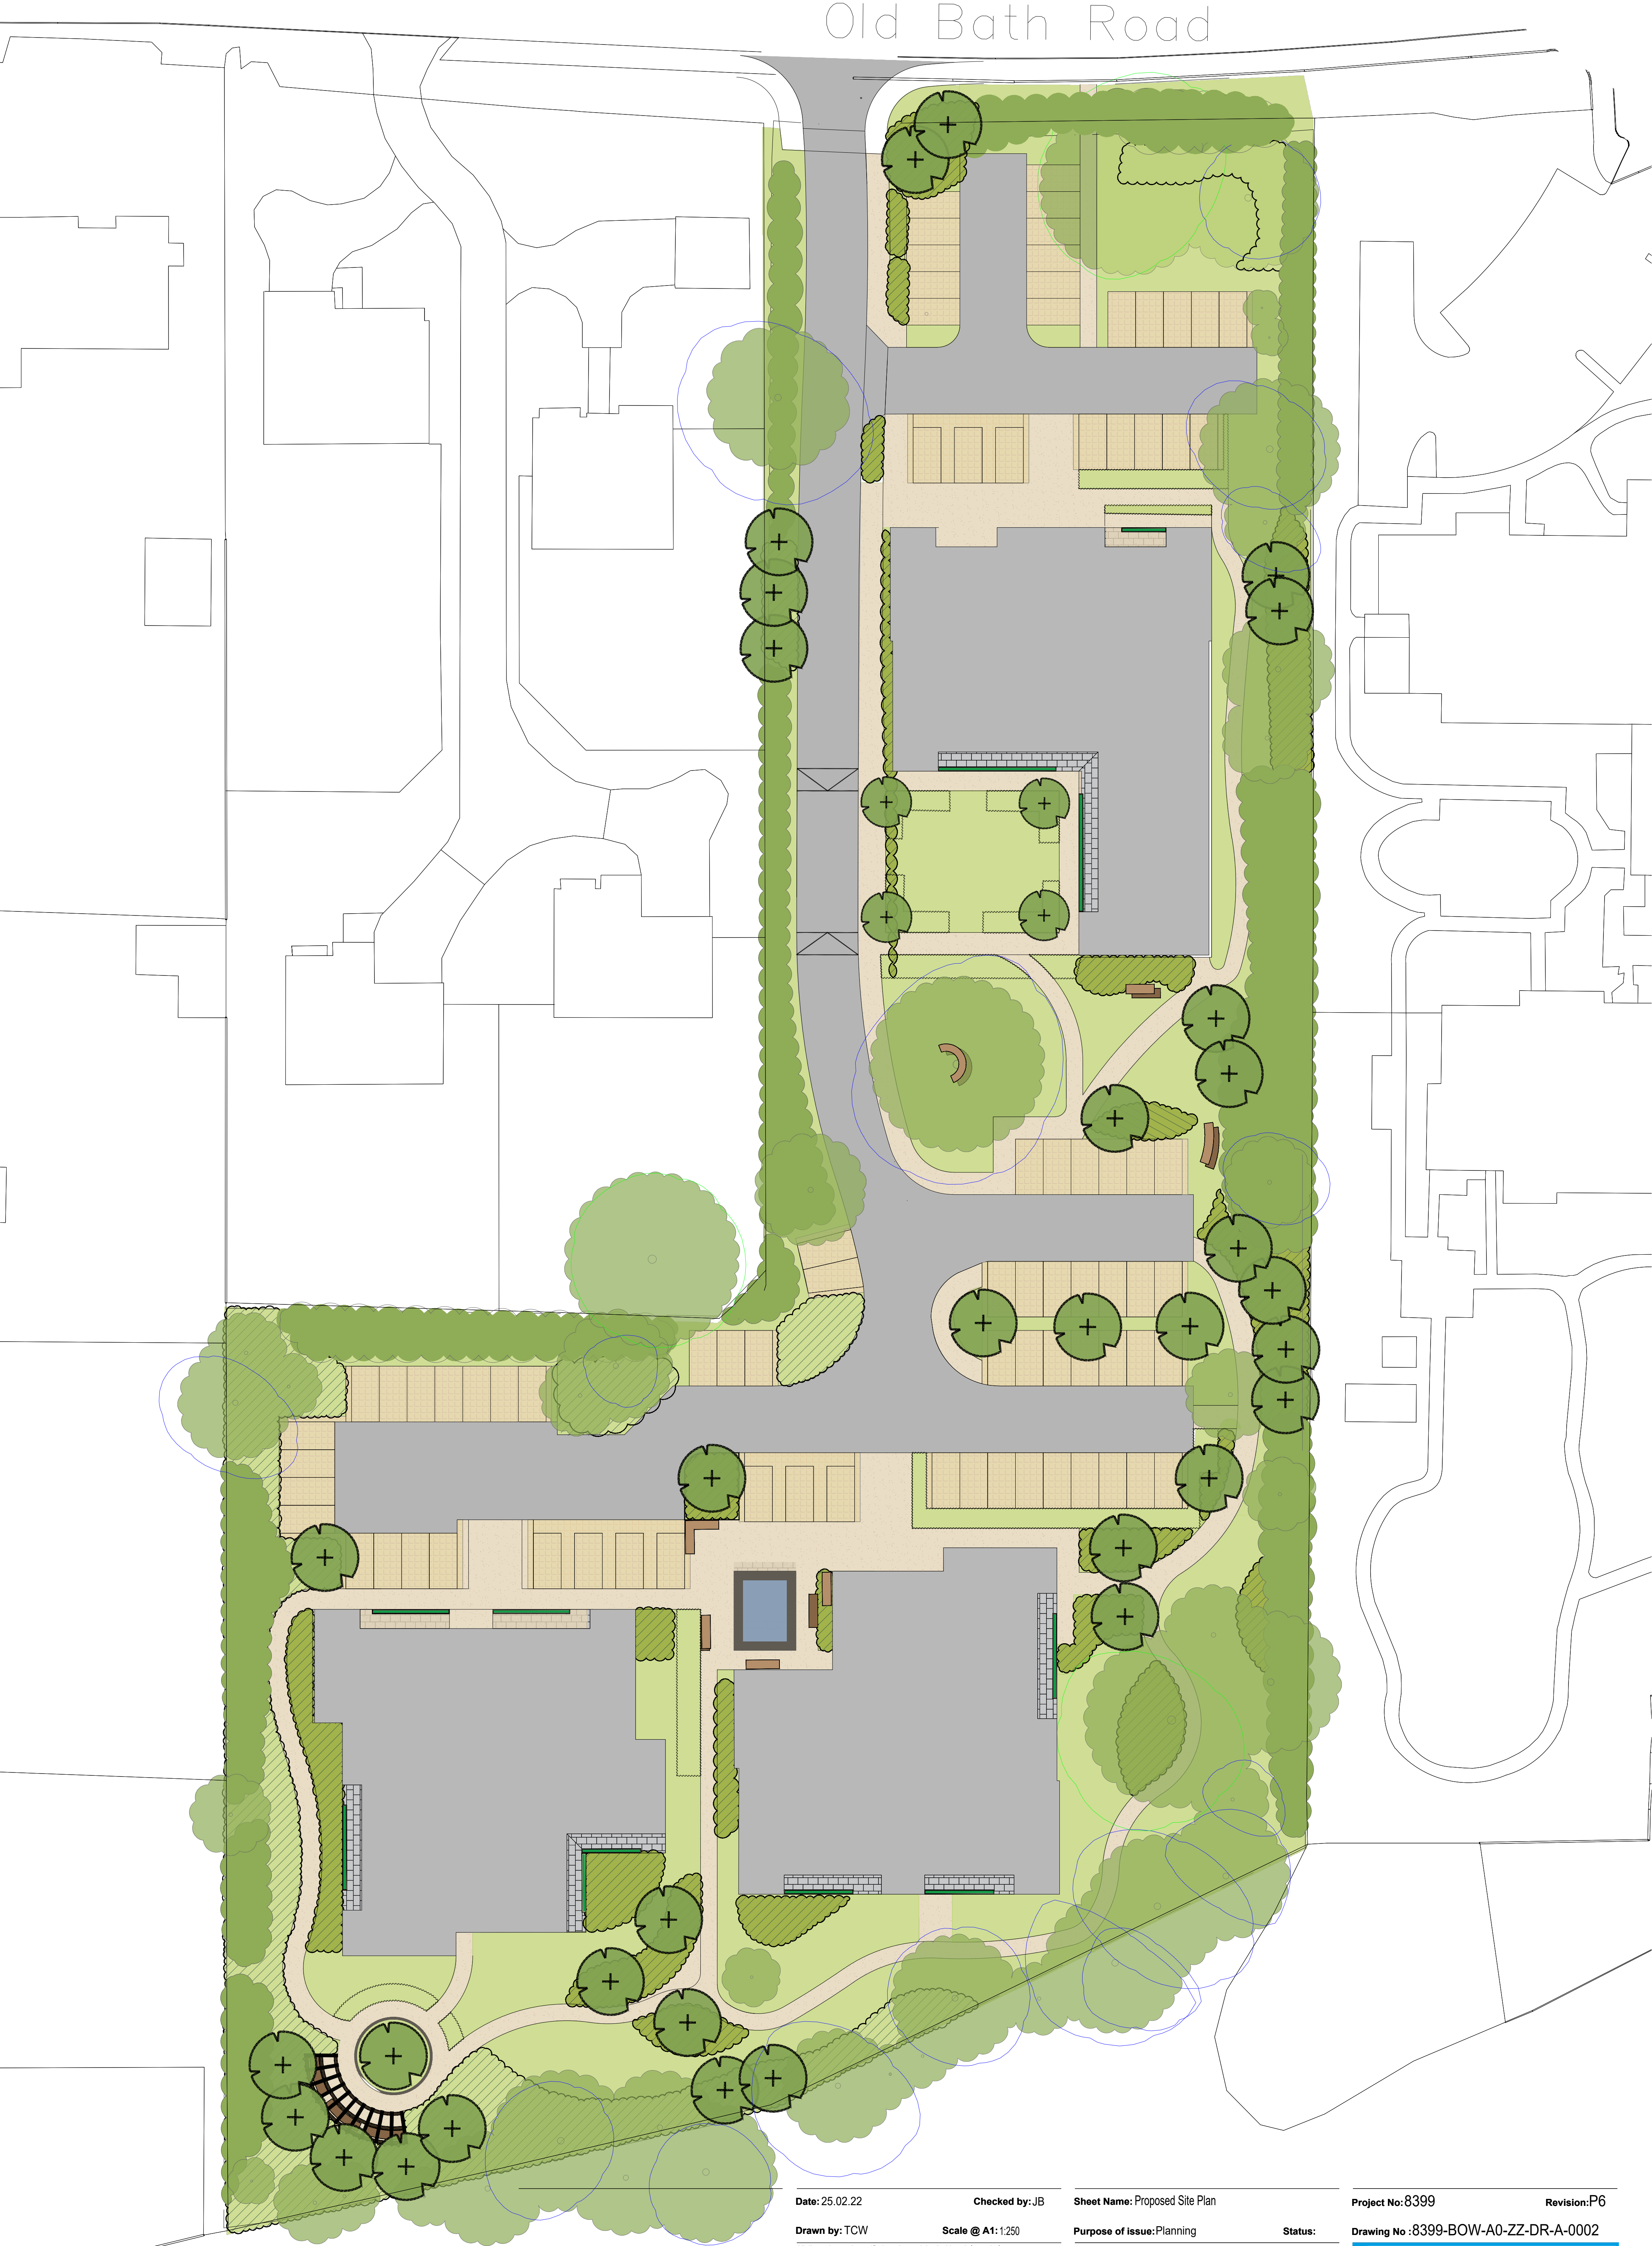

Date: 25.02.22

Checked by: JB

Sheet Name: Proposed Site Plan

Project No: 8399

Revision: P6

Drawn by: TCW

Scale @ A1: 1:250

Purpose of issue: Planning

Status:

Drawing No : 8399-BOW-A0-ZZ-DR-A-0002

All dimensions to be verified on site, and the Architect informed of any discrepancy. All drawings and specifications should be read in conjunction with the Health and Safety Plan; all conflicts should be reported to the appointed Principal Designer.
Do not scale from this drawing
This drawing is the copyright of Bowman Riley Architects Limited.

Arlington
Old Bath Road
Sonning, RG4 6GQ



Revision	Date	By	Chk