





Front Elevation

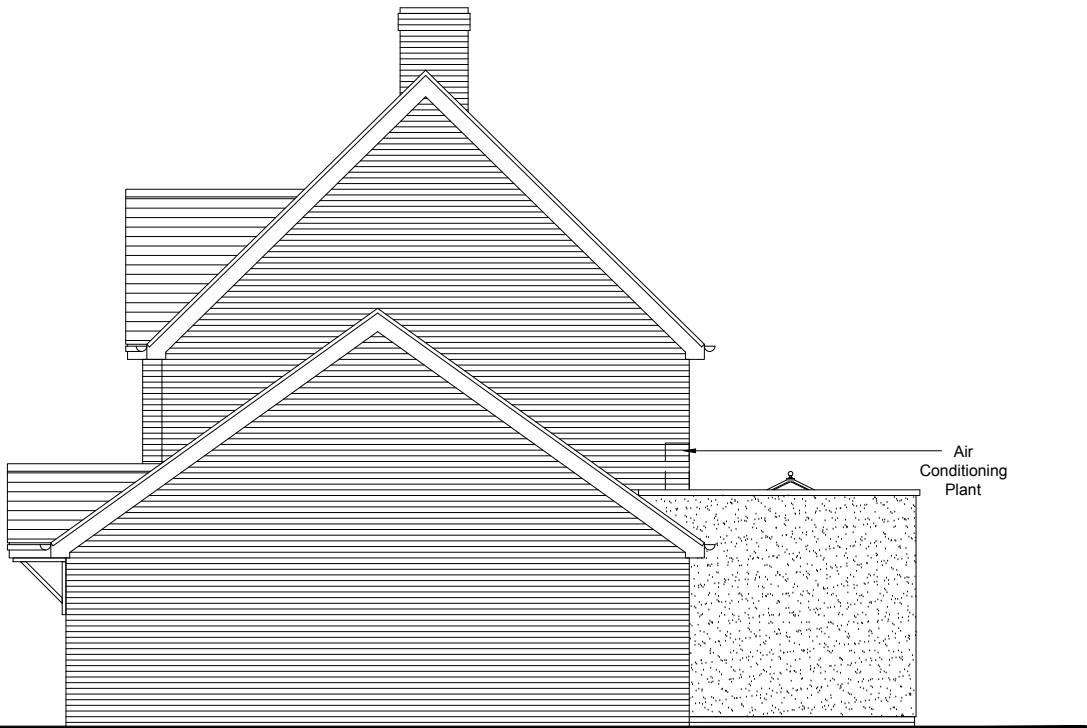

Side Elevation



Rear Elevation

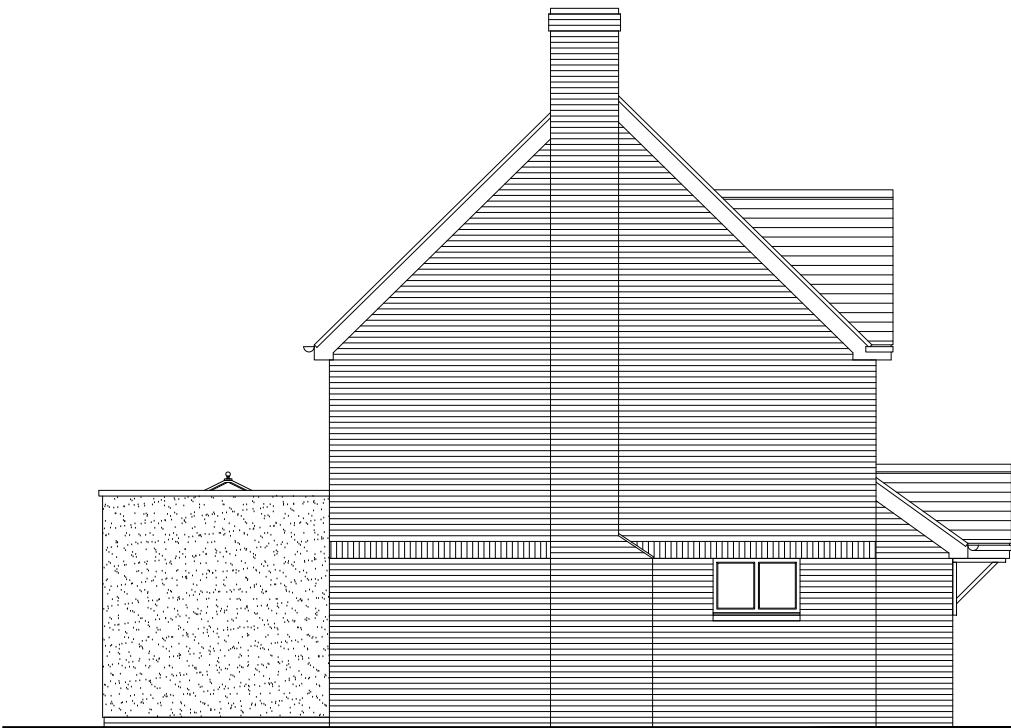

Side Elevation

44 Woodward Close
Winnersh
Berkshire RG41 5NW

Proposed Elevations

Mr. Povey

Lee Norris Design
27 Eden Way, Winnersh
Wokingham, Berkshire RG41 5PQ
Tel: 01189 787226
Mob: 07795 058193
E-mail: lee@leenorrisdesign.co.uk
Web: www.leenorrisdesign.co.uk

Planning and building regulations drawings
for residential extensions, new build,
renovation and conversion projects.

ref : LN

date : Nov'22

scale : 1:100@A3

project : 22-534

dwg no. / rev : 004/A



Air Conditioning Plant (N.T.S)

Scale: 1:100 0 1 2 3 4 5