



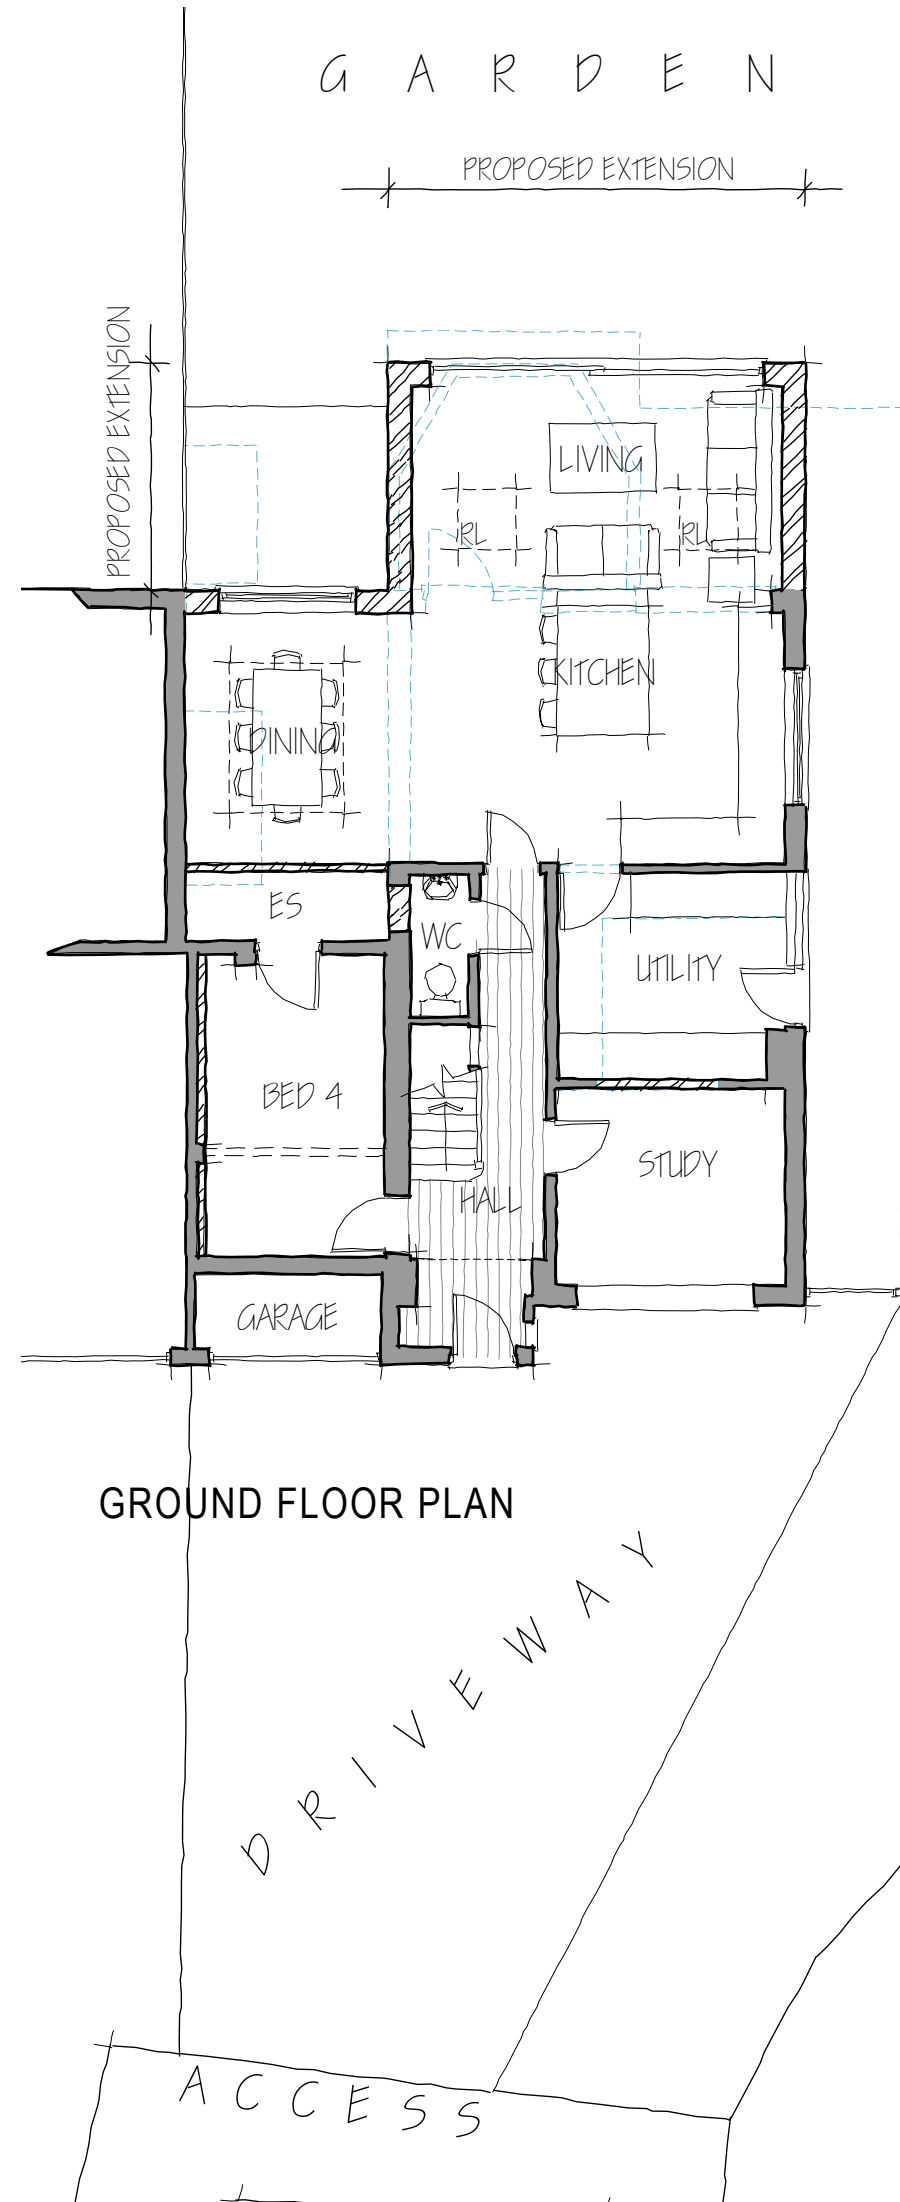

GROUND FLOOR PLAN

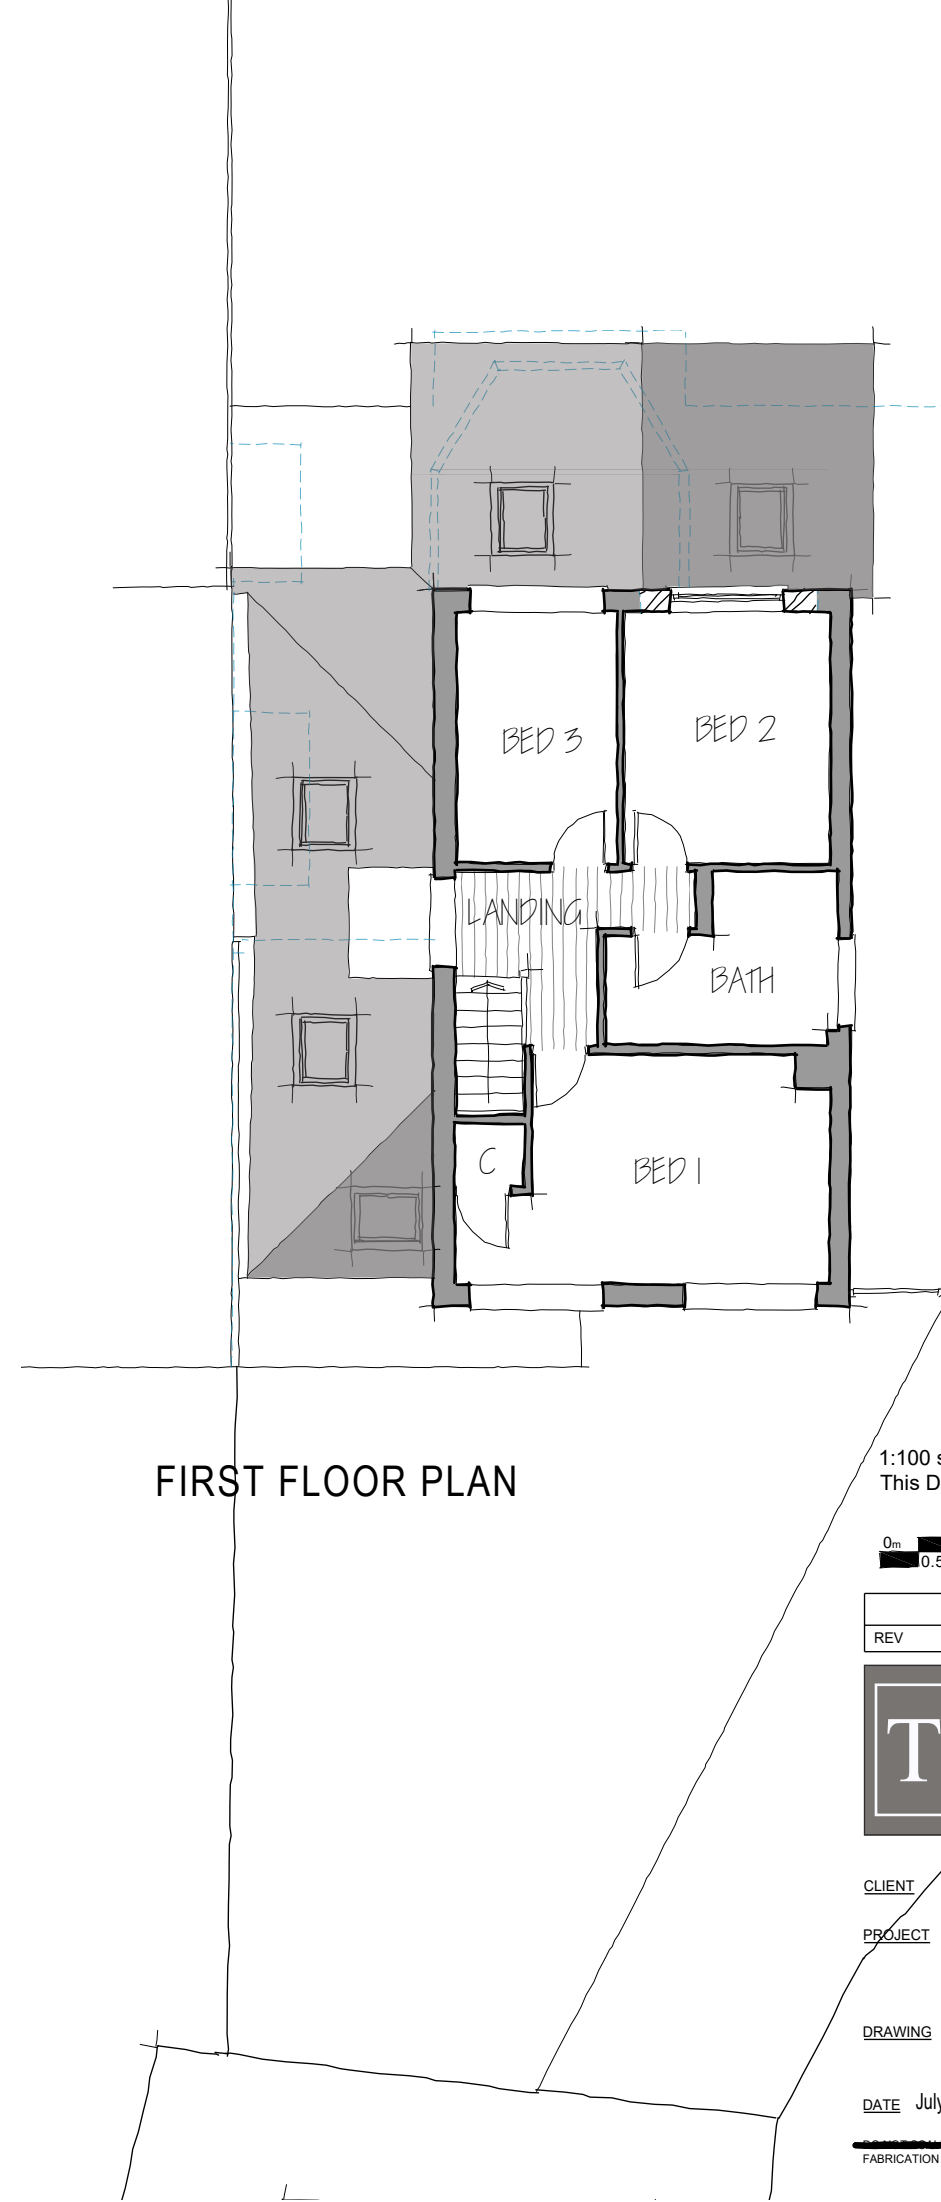

FIRST FLOOR PLAN

1:100 scale Bar
This Drawing has been produced for printing onto A3 size paper,



REV	COMMENTS	DATE
-----	----------	------

TCB **TC Biggin Architecture**
ARCHITECTURE & PLANNING
www.tcbarchitecture.co.uk • info@tcbarchitecture.co.uk • 07889 218936

CLIENT Mr & Mrs Cullen
PROJECT 9 Elizabeth Close, Spencers Wood,
Reading, RG7 1DQ
DRAWING PROPOSED GROUND AND FIRST
FLOOR PLANS

DATE July 24 DWG SCALE 1:100 DRAWN TB DWG No. 165/200 REV B

VERIFY ALL DIMENSIONS BEFORE SETTING OUT. COMMENCING WORK OR PRODUCTION OF
FABRICATION DRAWINGS. REPORT ANY DISCREPANCIES TO THE SITE SUPERVISOR IMMEDIATELY. ©