



02 KEY PLAN
1:1250

Scale Bar: 1:1250
0 10m 25m 50m 100m

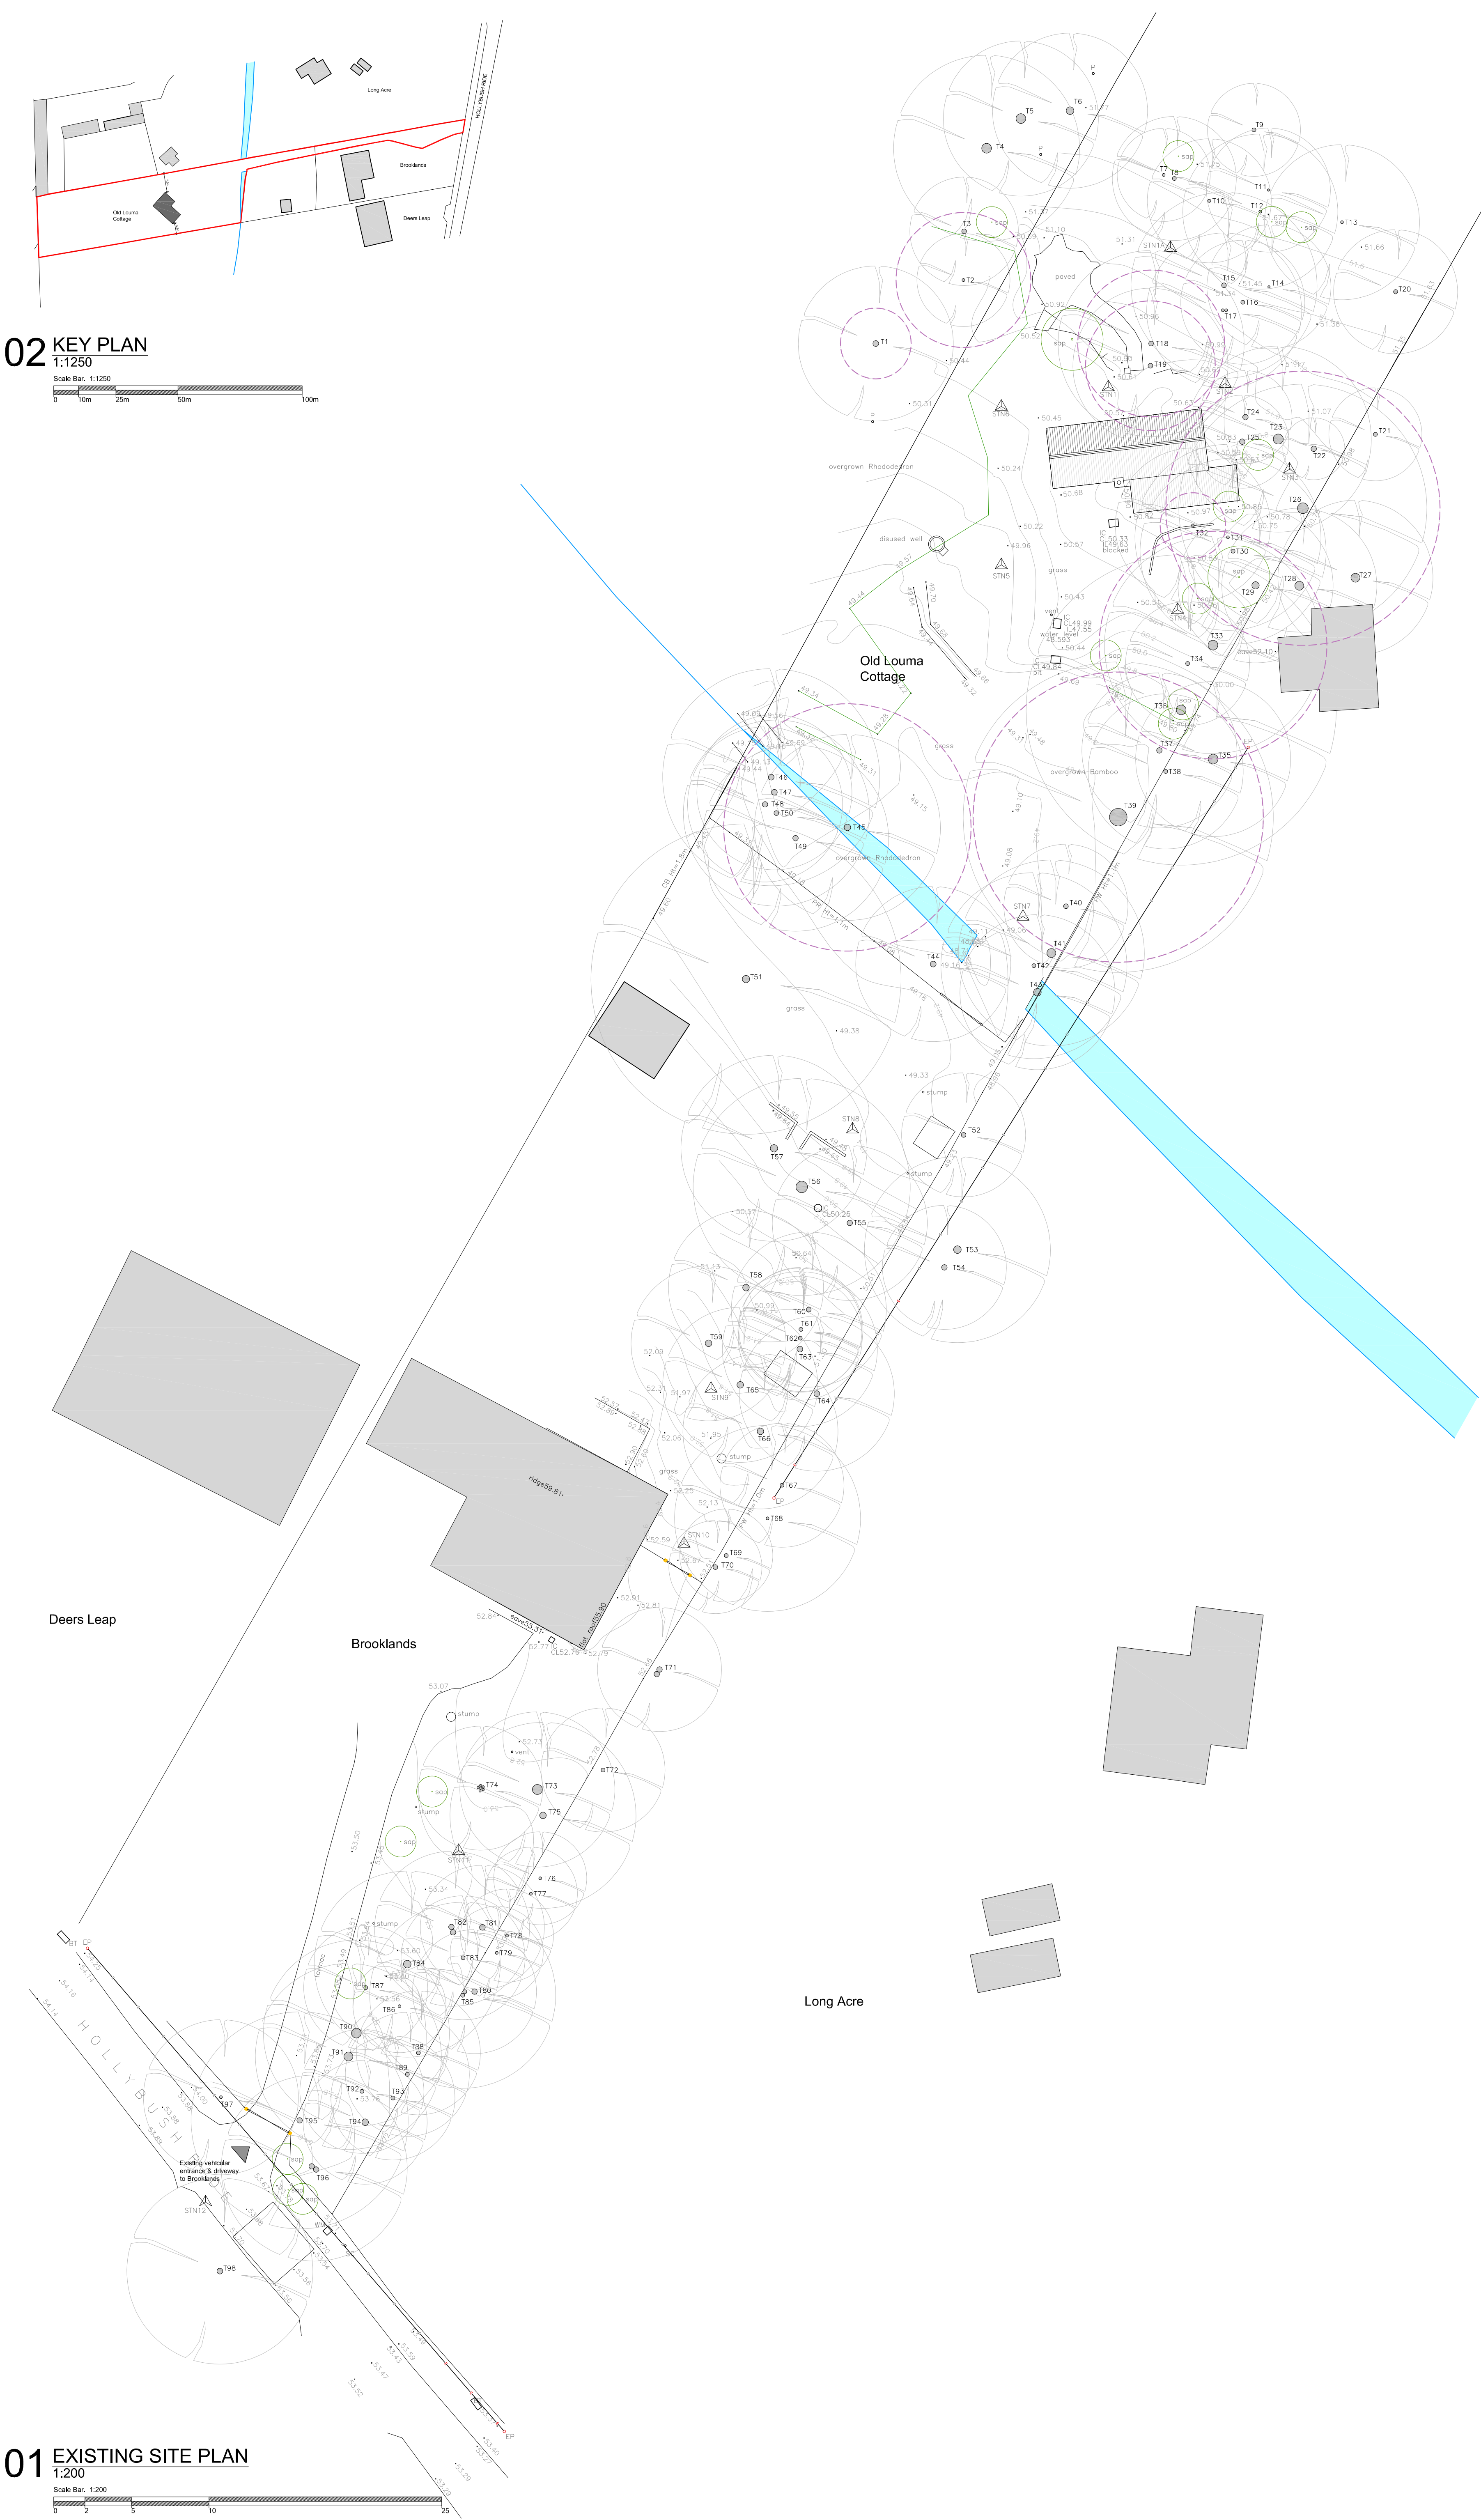

Key

- Footprint of Existing Cottage
- Root Protection Areas (RPA)

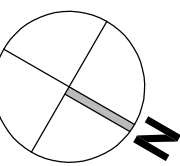

revision/date note

morseWEBB
architects
The Byre The Street Bramley Hampshire RG26 5DE
T: 01256 587888 W: www.morsewebb.co.uk

project
Louma Cottage
Finchampstead

title
Existing Site Plan

scale 1:200 @A1	status PLANNING
job no. 1001	dwg no. 003
	status/revision PL00

© Morse Webb Ltd

01 EXISTING SITE PLAN
1:200

Scale Bar: 1:200
0 2 5 10 25

