


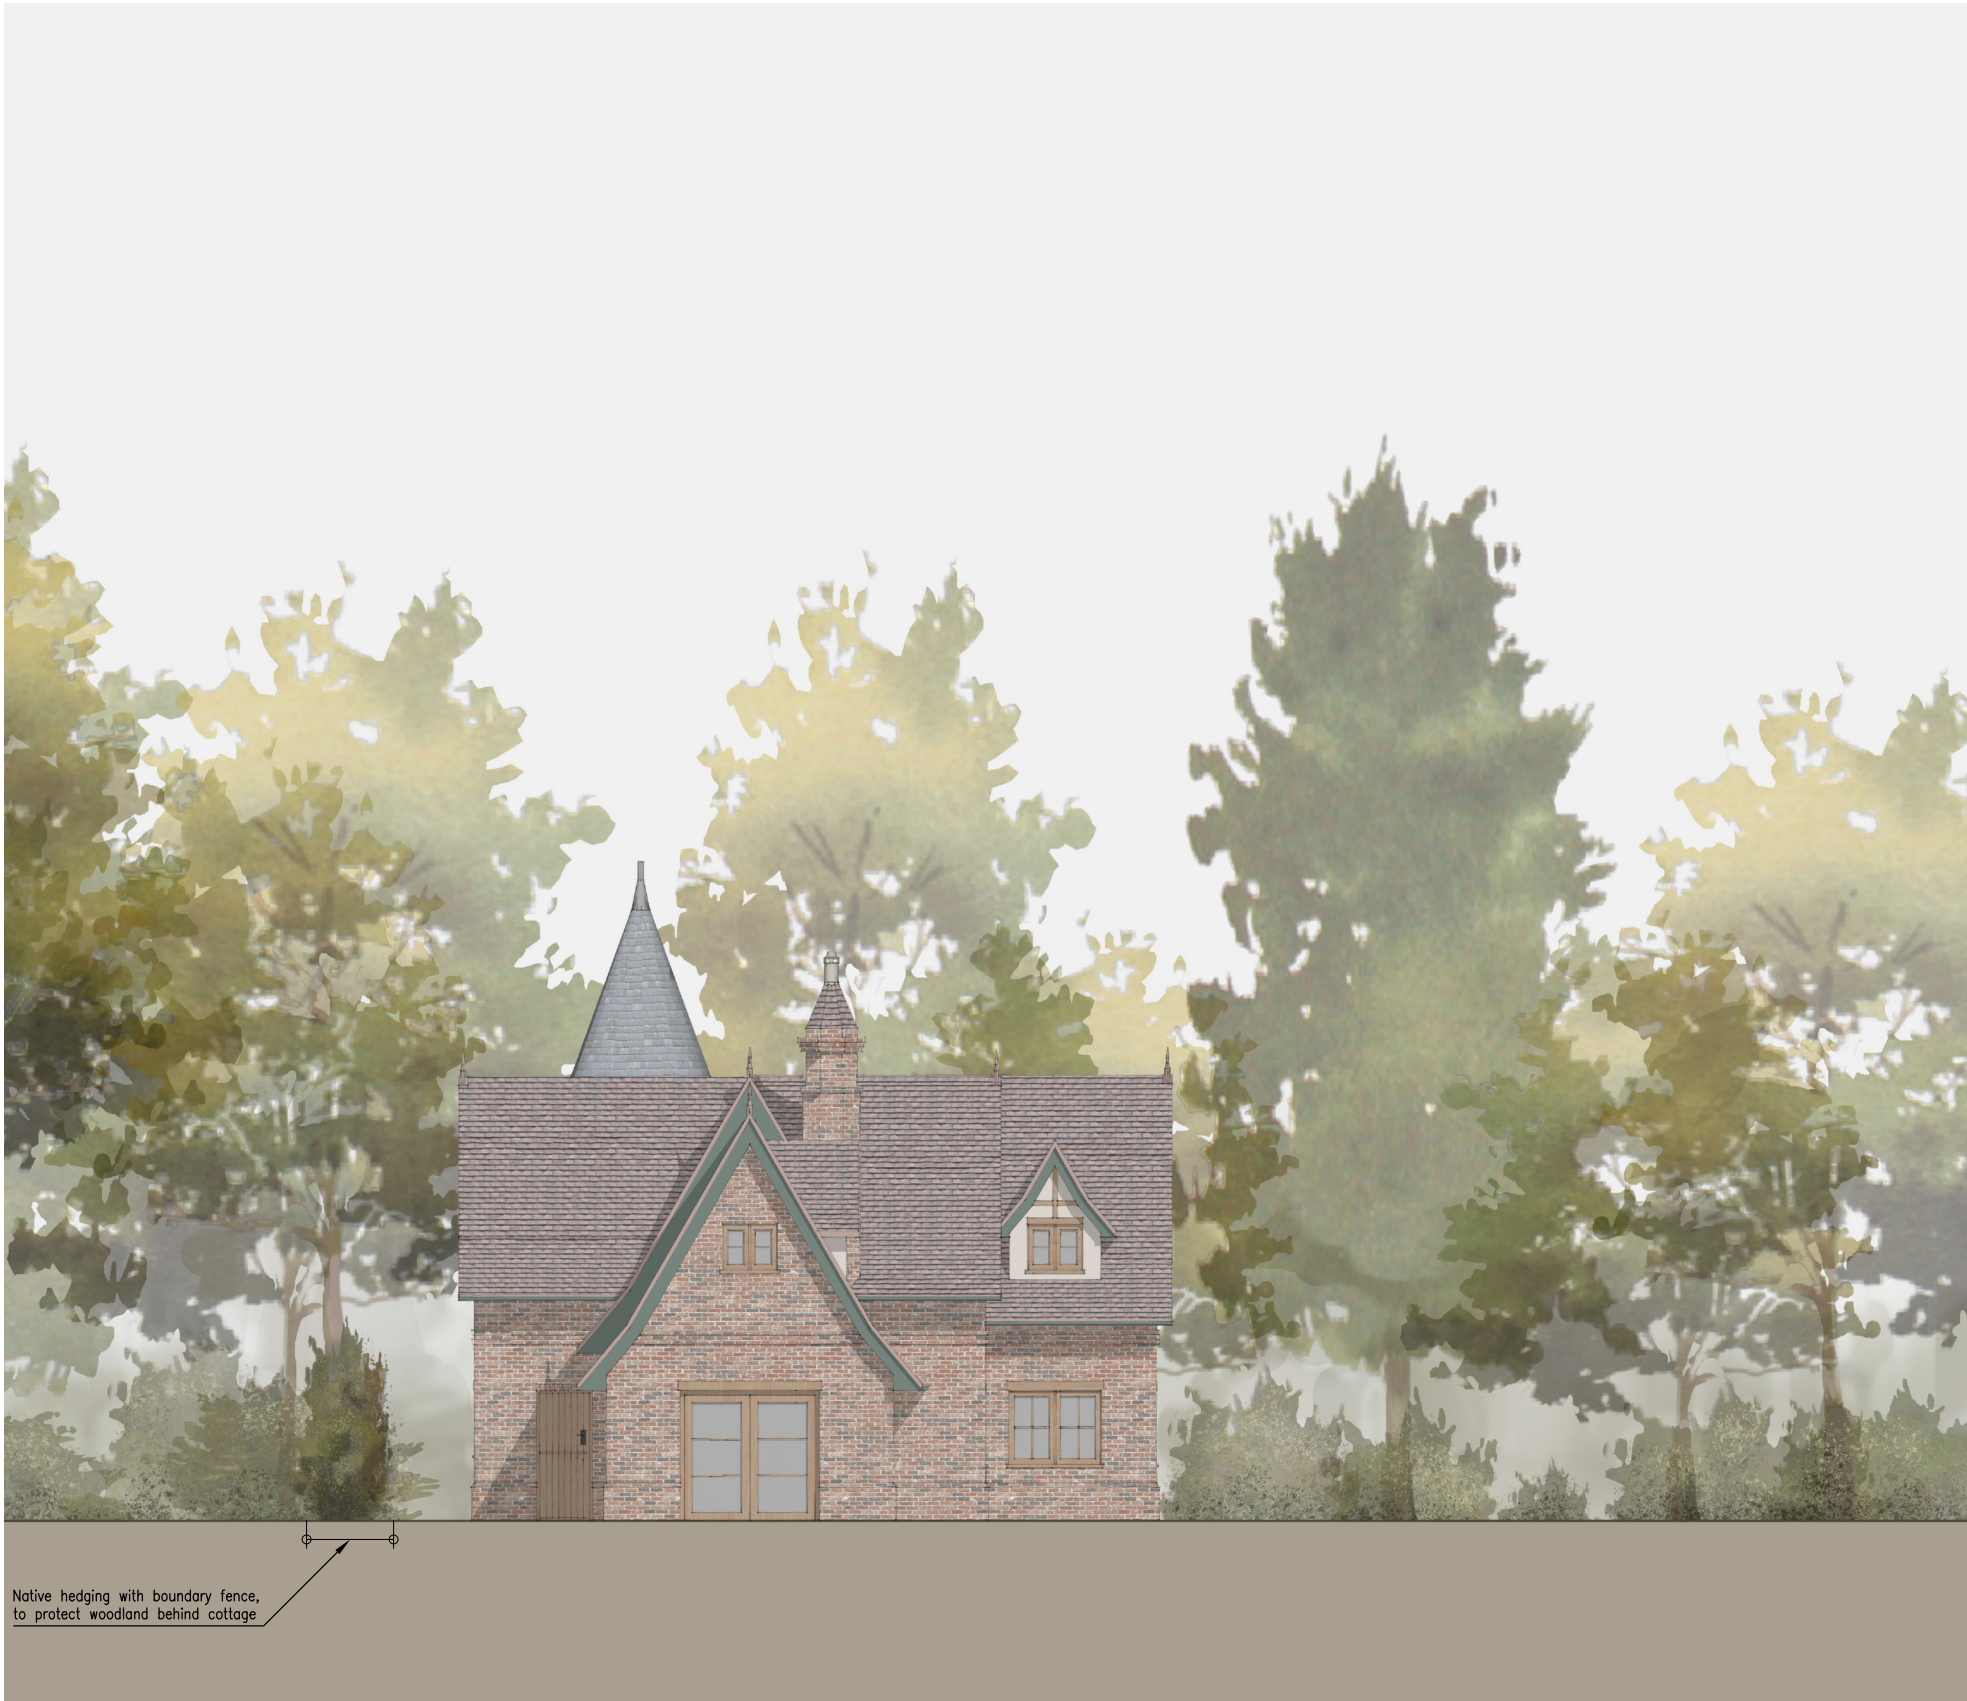

01 PROPOSED SOUTH ELEVATION (SIDE ELEVATION)
1:100
Scale Bar. 1:100

revision/date		note
 morseWEBB architects The Byre The Street Bramley Hampshire RG26 5DE T: 01256 587888 W: www.morsewebb.co.uk		
project		
Louma Cottage Finchampstead		
title		
Proposed South Elevation (Side Elevation)		
scale	status	
1:100 @A3	PLANNING	
job no.	dwg no.	status/revision
1001	015	PL00
© Morse Webb Ltd		