


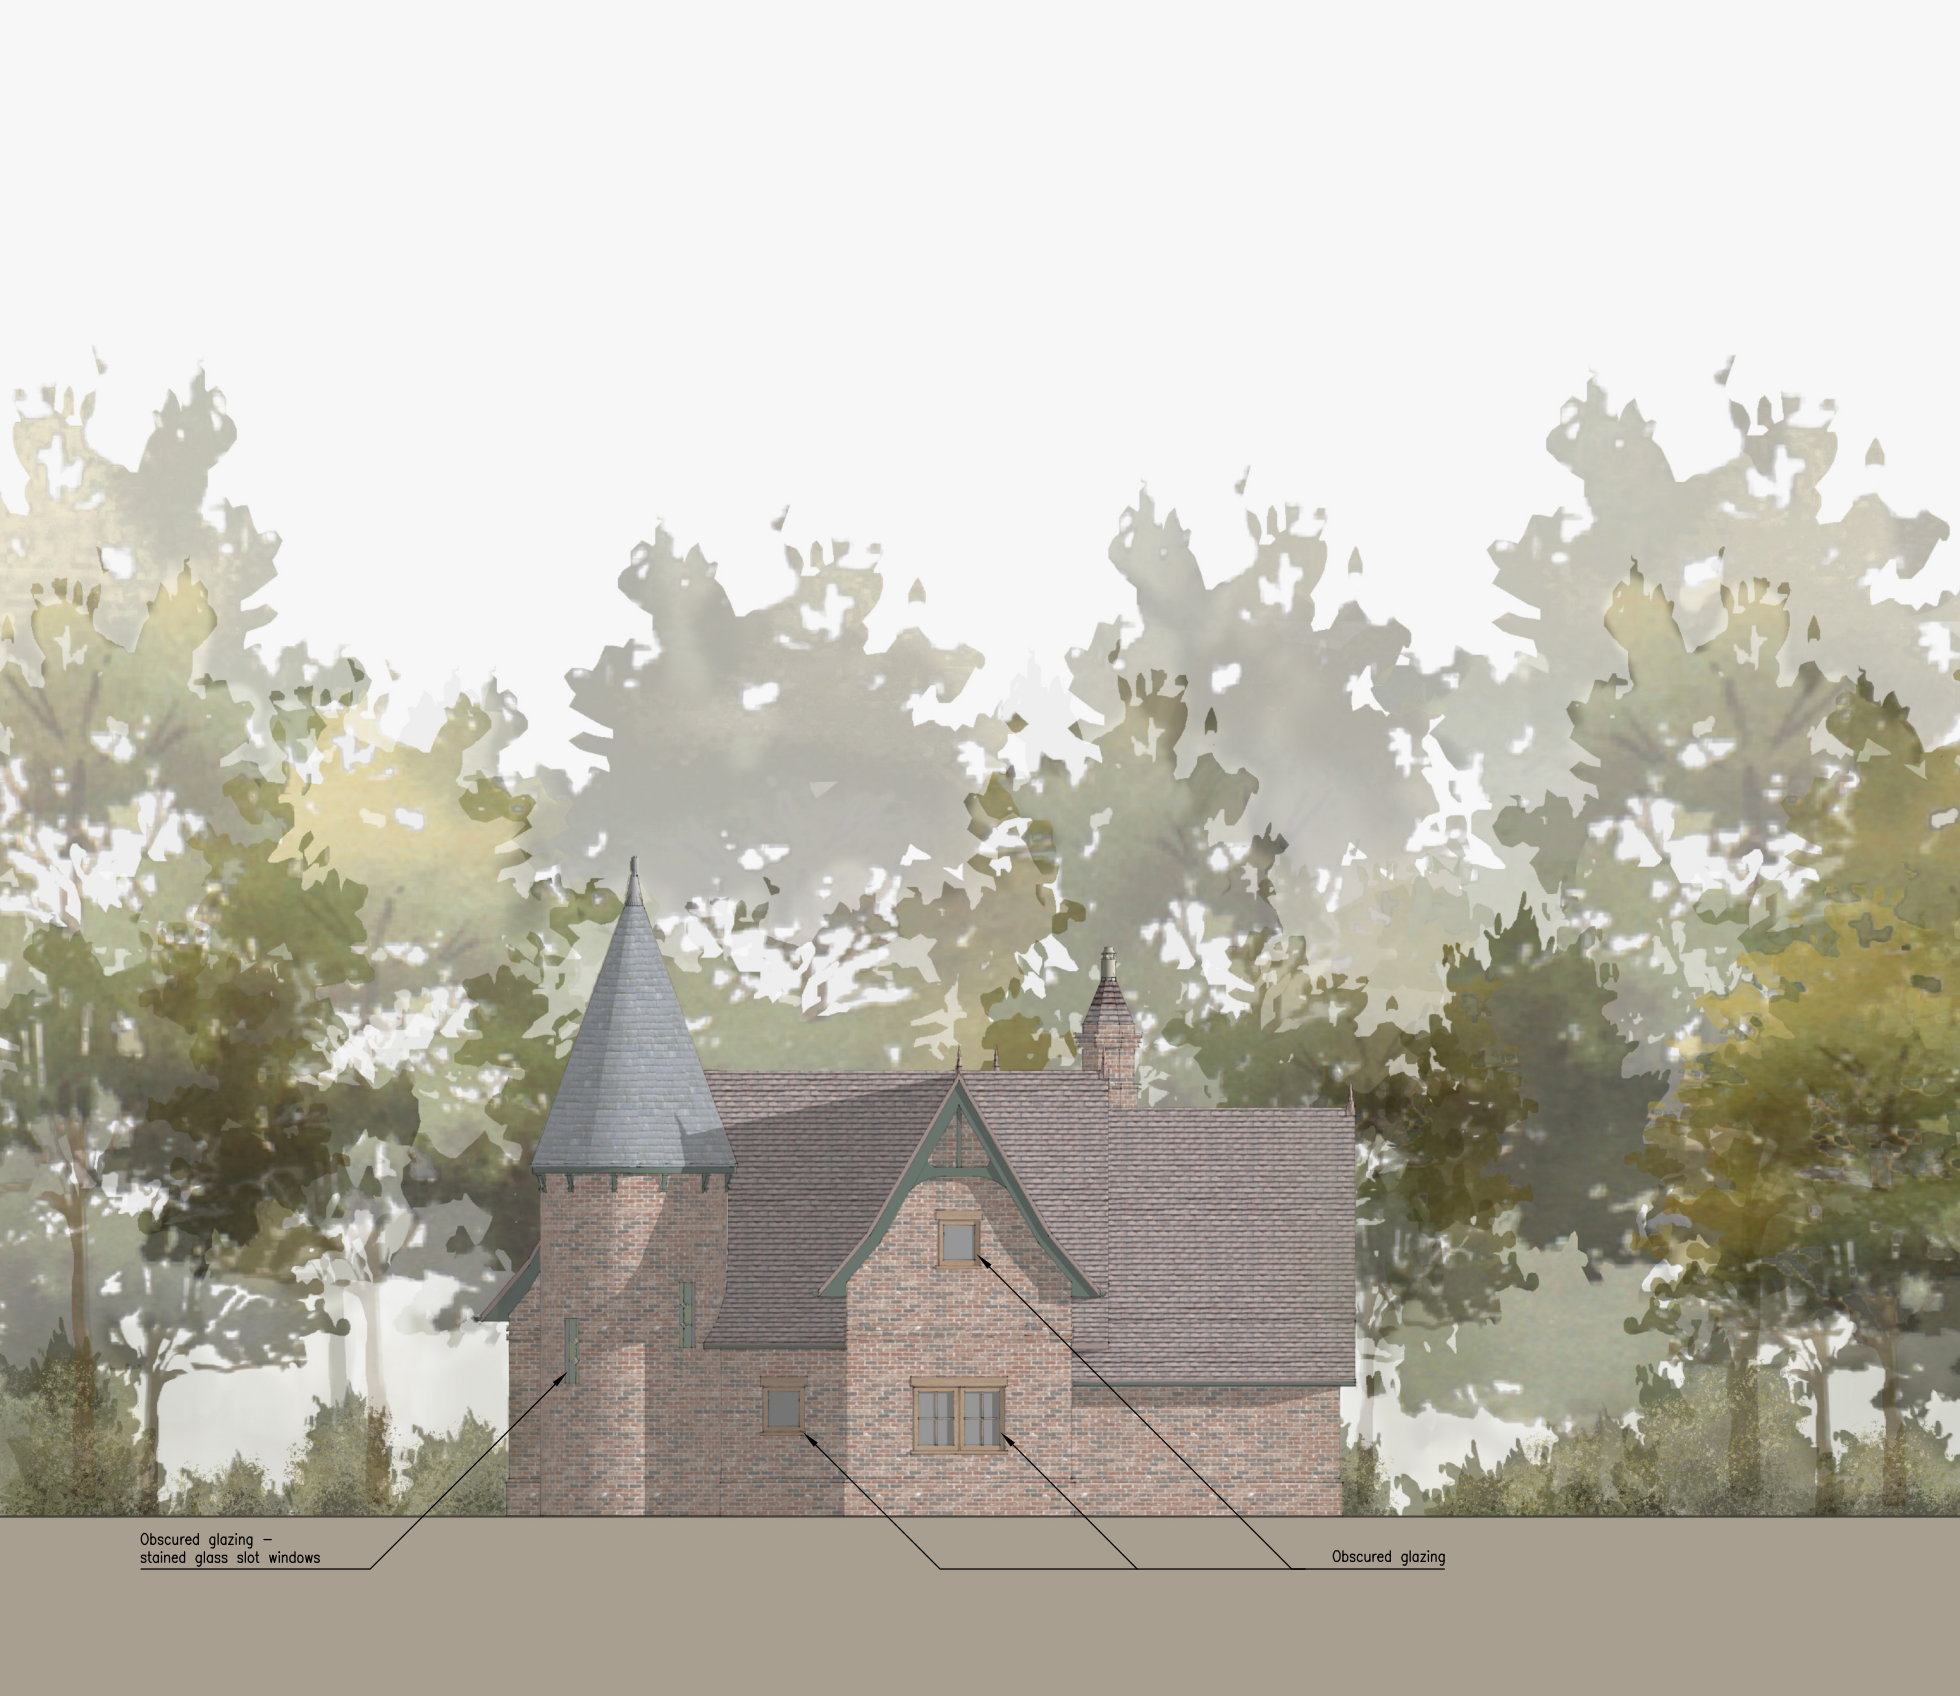


Obscured glazing -
stained glass slot windows

Obscured glazing

01 PROPOSED WEST ELEVATION (REAR ELEVATION)

1:100

Scale Bar. 1:100

 

revision/date	note
 The Byre The Street Bramley Hampshire RG26 5DE T: 01256 587888 W: www.morsewebb.co.uk	

project		
Louma Cottage Finchampstead		
title		
Proposed West Elevation (Rear Elevation)		
scale	status	
1:100 @A3	PLANNING	
job no.	dwg no.	status/revision
1001	016	PL00

© Morse Webb Ltd