


02 KEY PLAN
1:1250

Scale Bar: 1:1250
0 10m 25m 50m 100m

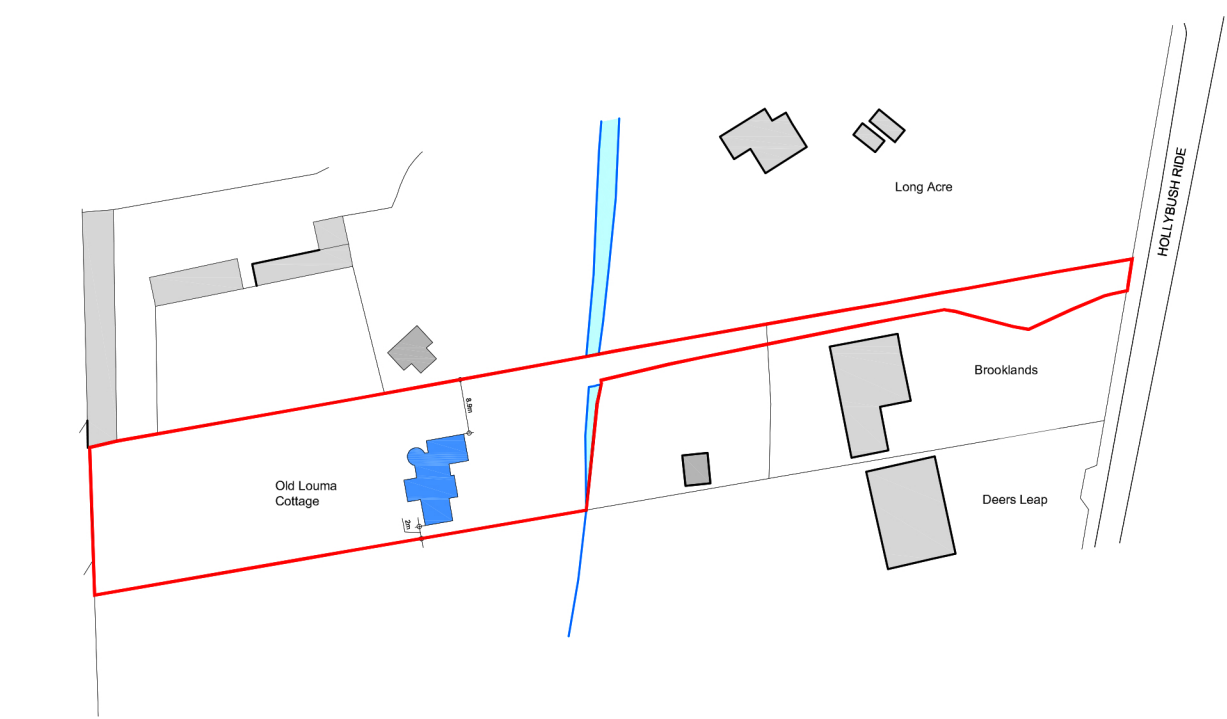


01 PROPOSED SITE PLAN
1:200

Scale Bar: 1:200
0 2 5 10 25



	Total RPA Area (m ²)	20% of RPA Area (max. overlap) (m ²)	Proposed RPA overlap (< 20%) (m ²)
T 39	274	55	50
T 45	199	39	33

- Key**
- Footprint of Existing Cottage
 - Root Protection Areas (RPA)
 - Root Protection Areas (RPA) overlap - less than 20%

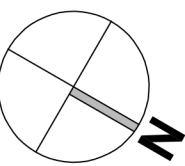

revision/date note
morseWEBB
architects
The Byre The Street Bramley Hampshire RG26 5DE
T: 01256 587888 W: www.morsewebb.co.uk

project
Louma Cottage
Finchampstead
title
Proposed Site Plan

scale 1:200 @A1	status PLANNING
job no. 1001	dwg no. 011
	status/revision PL00

© Morse Webb Ltd